



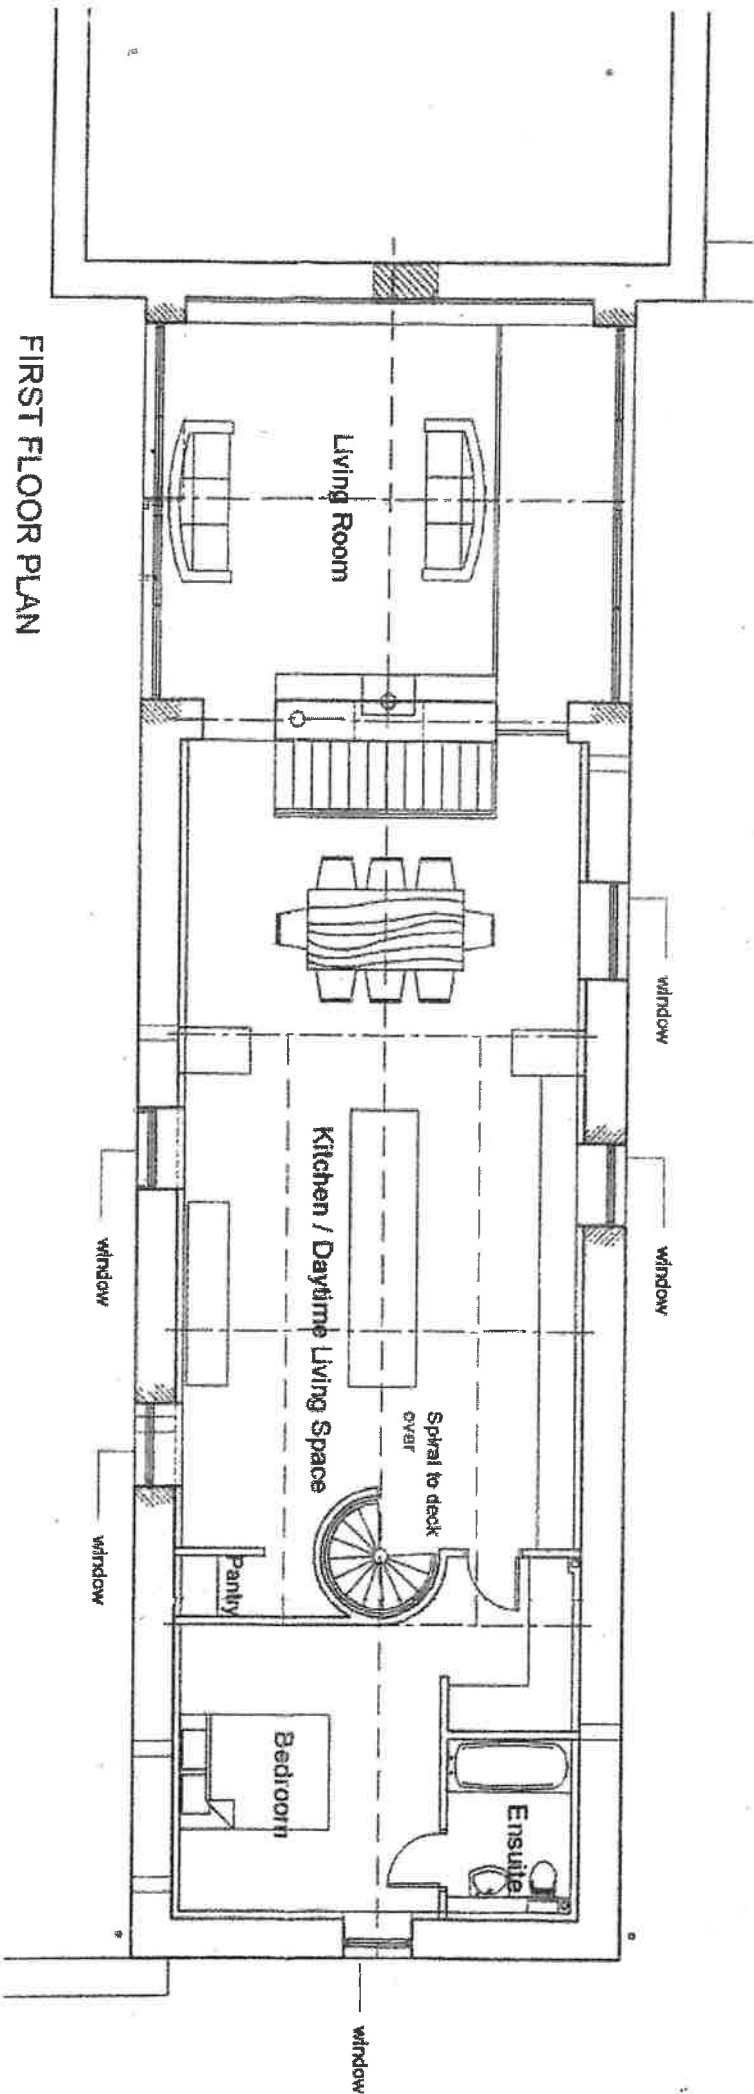

FIRST FLOOR PLAN

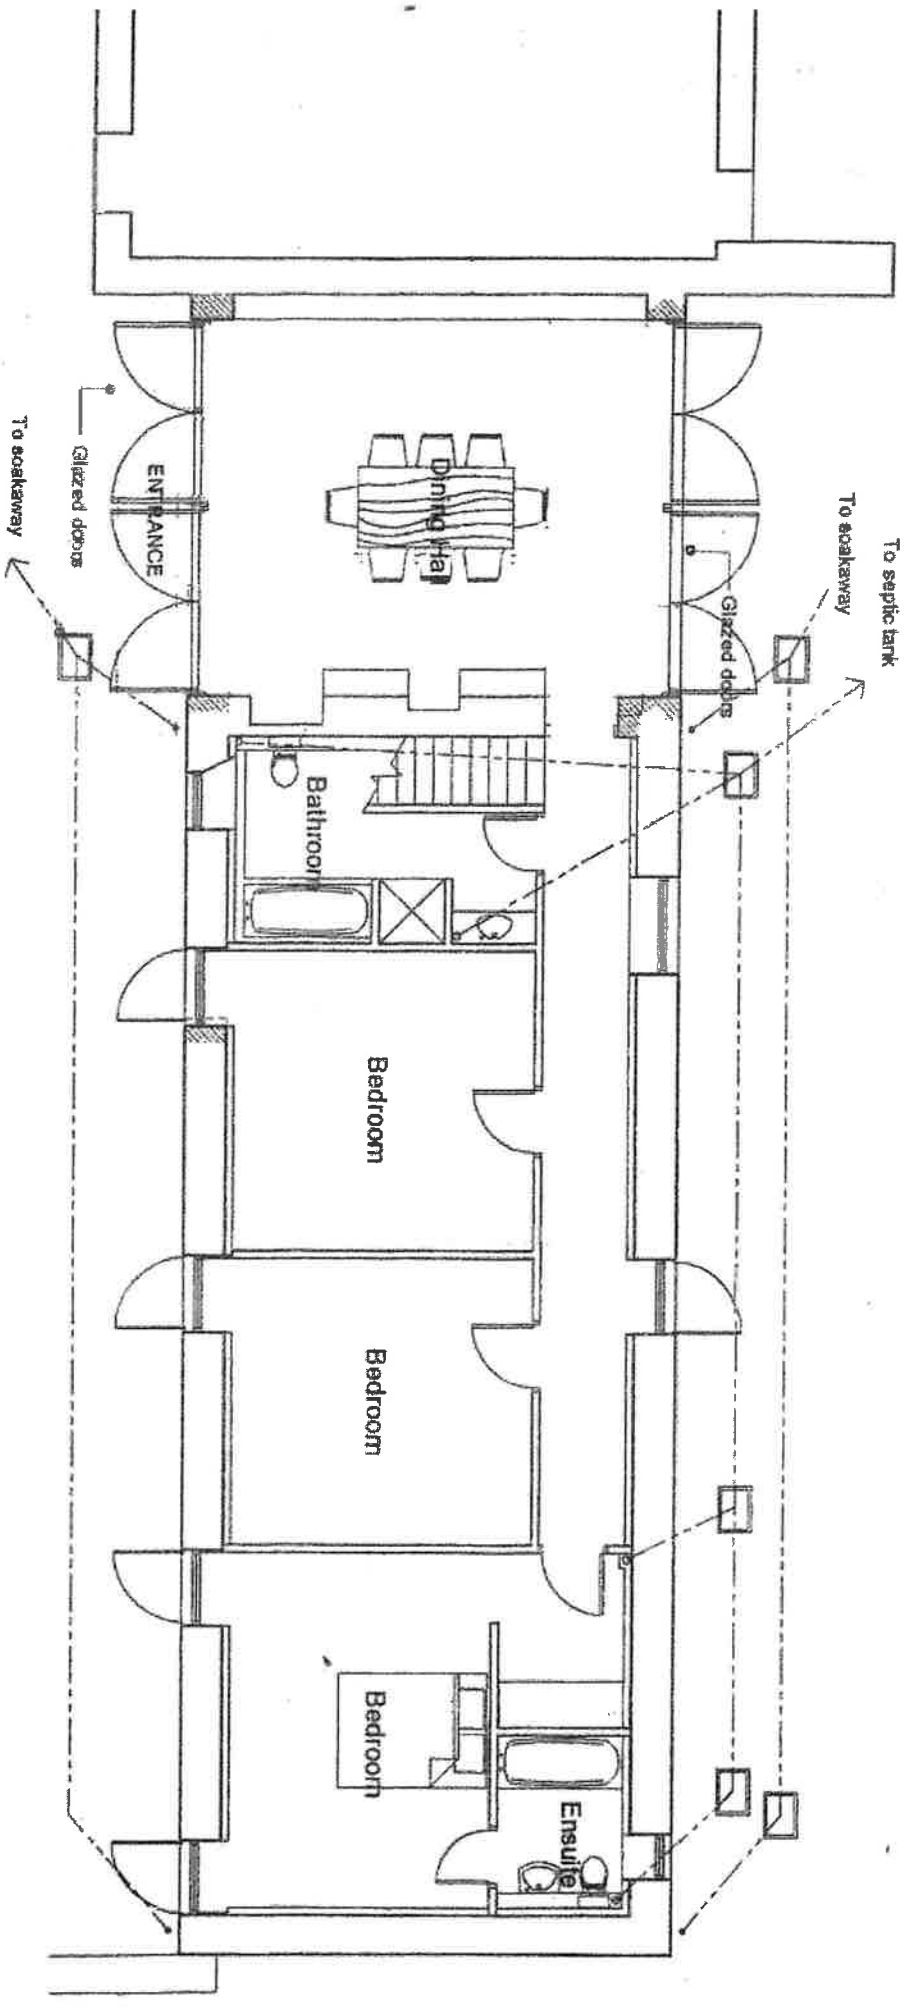

GROUND FLOOR PLAN

EXISTING AND PROPOSED - NO ALTERATIONS

Drawing Number - MG2 (12/03/2024)
 Moss Lee Grange, Bastford Green, Leek
 Scale 1:100