


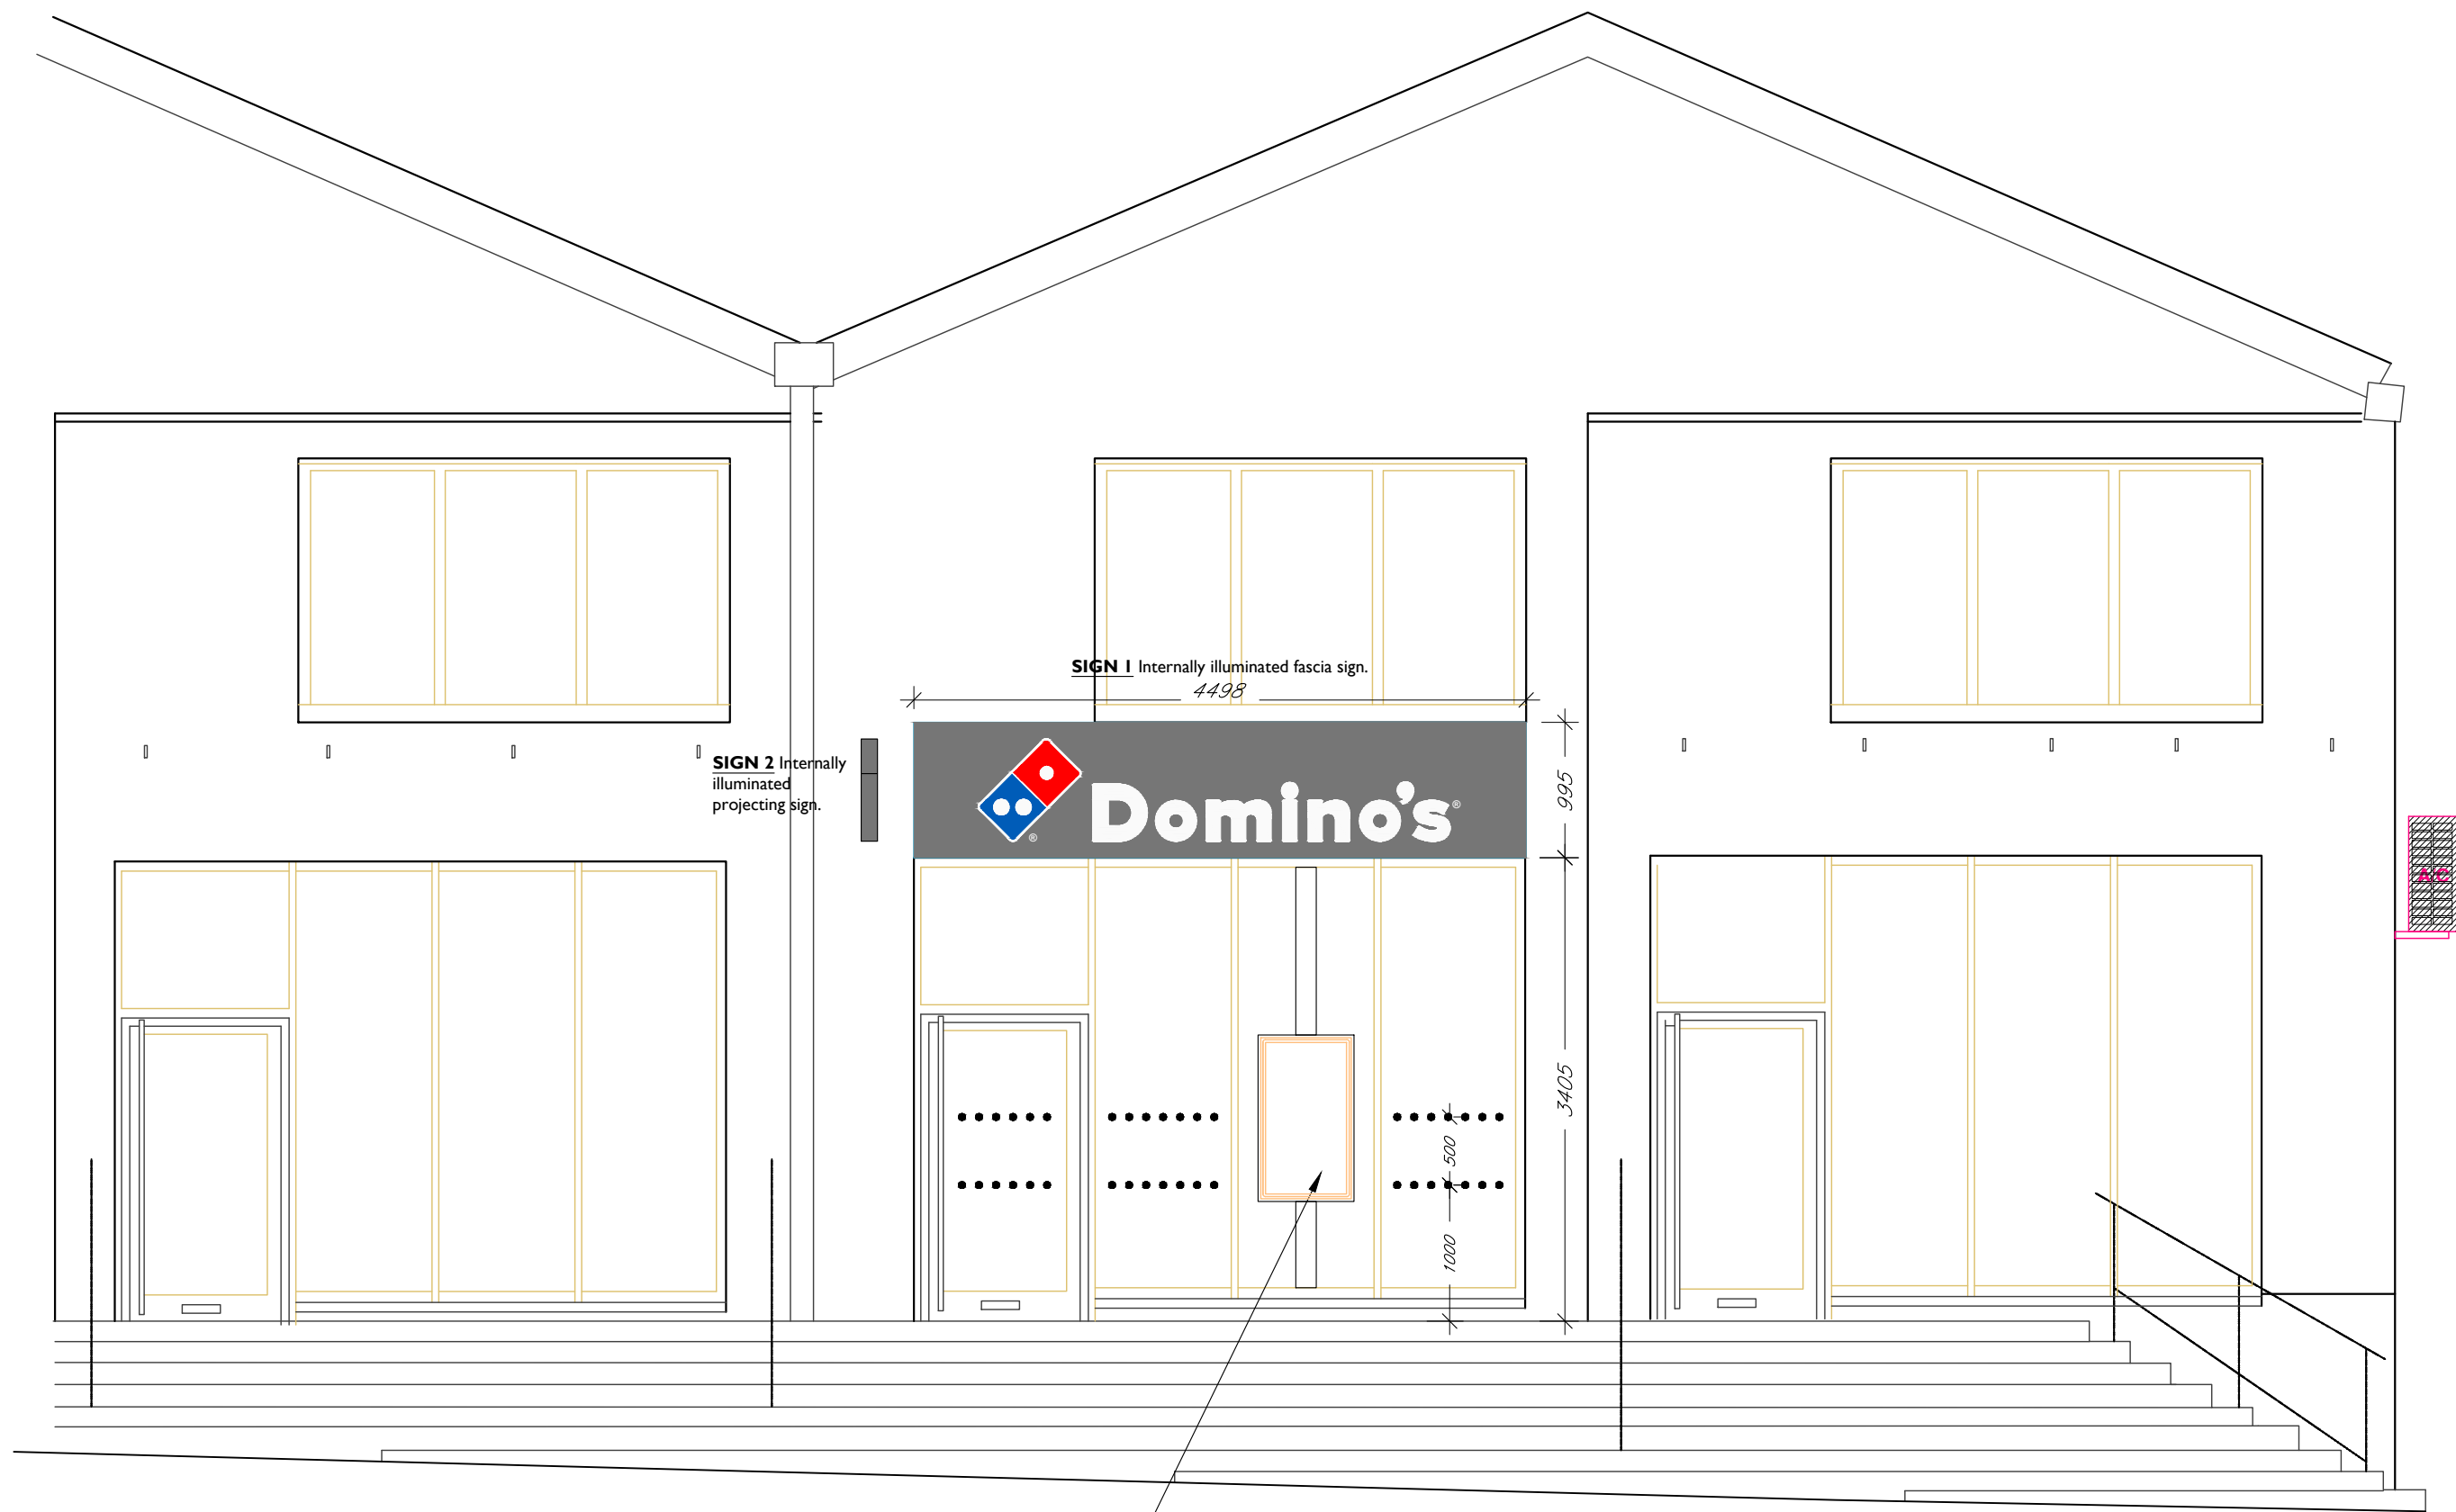

SINGLE SIDED 55 INCH DIGITAL WINDOW SCREEN.

EXISTING ENTRANCE DOOR AND SHOPFRONT RETAINED AND PAINTED TO MATCH RAL7043.

Extent of Unit B

FRONT ELEVATION (High Street)

PROPOSED SIGNAGE

ALL SIGNAGE TO BE DESIGNED & INSTALLED IN ACCORDANCE WITH THE LATEST DOMINO'S UK & IRELAND SIGNAGE MANUAL (version 3 issued 02/07/20 or as subsequently amended).

FASCIA SIGN (1) - Internally Illuminated (Refer to drawing 3.1.3) -
Folded aluminium background tray finished RAL 7043 Traffic Grey, satin finish with individual built up lettering and logo mounted direct to face. Lettering and logo to be manufactured from 5mm Opal 050 acrylic faces with 3mm clear acrylic returns wrapped with White then Black then White vinyl to block out illumination. Lettering and logo to be complete with foamex back trays with LED illumination. Logo to have self adhesive translucent vinyl detail direct to face. IP 5701 Gloss White opaque vinyl @ at bottom of tile. Main contractor/owners to ensure that a permanent waterproof seal is formed between the building and the sign via lead/zinc flashing. Lettering / logo depth = 60mm
Luminance = 520 candelas/m²

PROJECTING SIGN (2) - Internally Illuminated Tile Logo (Refer to drawing 3.2.2) -
120mm deep double sided internally illuminated projection sign 750mm x 750mm comprising of 2 x 60mm aluminium trays fitted around a central framework all finished RAL 7043 traffic grey, satin finish. Fret cut face panels to accept backed up Opal acrylic panels decorated with translucent vinyl. Panels to be illuminated by LED lighting mounted within sign case.
Luminance = 450 candelas/m²


WINDOW MANIFESTATION (Refer to drawing 3.6.1) -
Where required, manifestation to glazed windows and doors to be in accordance with Approved Documents N2 & M2. Manifestation to be in the form of 50mm diameter self adhesive IP 5805 light silver frosted vinyl 'pips' reverse applied to glazing @ 100mm centres. Install one set at 1500mm high from floor level, second set fitted at 1000mm from floor level. NB, manifestation not required to windows where internal leaner bars are installed, due to integral modesty panels, or where there are internal window poster frames.

TYPEFACE -
The type face is to be Domino's UK Font. This & the tile logo are obtainable only from Domino's UK Property Department.


GENERAL NOTES -
ALL SIGNAGE TO BE DESIGNED & INSTALLED IN ACCORDANCE WITH THE LATEST DOMINO'S UK & IRELAND SIGNAGE MANUAL (version 3 issued 02/07/20 or as subsequently amended). The signage supplier's fabrication and installation drawings must not deviate from these requirements. Where bespoke signage designs are unavoidable they must be submitted to the DPG Design and Build team for approval and if necessary further approval from DPZ. Time for this approval must be built into any project requiring a bespoke sign design.
Fixing and support details to be approved by Local Authority, all by specialist signage contractor. Main contractor to provide suitable flat grounds and electrical power tails for the signage.
Projecting signage to have a minimum 2440mm clearance or as otherwise required by Local Authority. Signage projecting over the public highway will require a licence or an amendment to an existing licence under section 177 of the Public Highways Act 1980. The consent of the property owner is required under the Town & Country Planning Act 1990 Town & Country Planning (Control of Advertisements) Regulations 2007.
Tile logo must always be at 45deg.
Single domino dot must always be at the top.
A small white @ is to be incorporated to the top right of the "Domino's" letter "s" and at the bottom of the tile logo.
All signage drawings must be submitted to the Domino's project manager for written approval prior to manufacture and installation.
Any queries or discrepancies must be raised immediately with the Domino's project manager.

COLOUR KEY (Internally illuminated signage)

- IP 5730T Red Translucent Vinyl (Pantone 186C)
- IP 5743T Blue Translucent Vinyl (Pantone 307C)
- IP 5701 Gloss White Opaque Vinyl / Opal 050 acrylic
- RAL7043 Traffic Grey

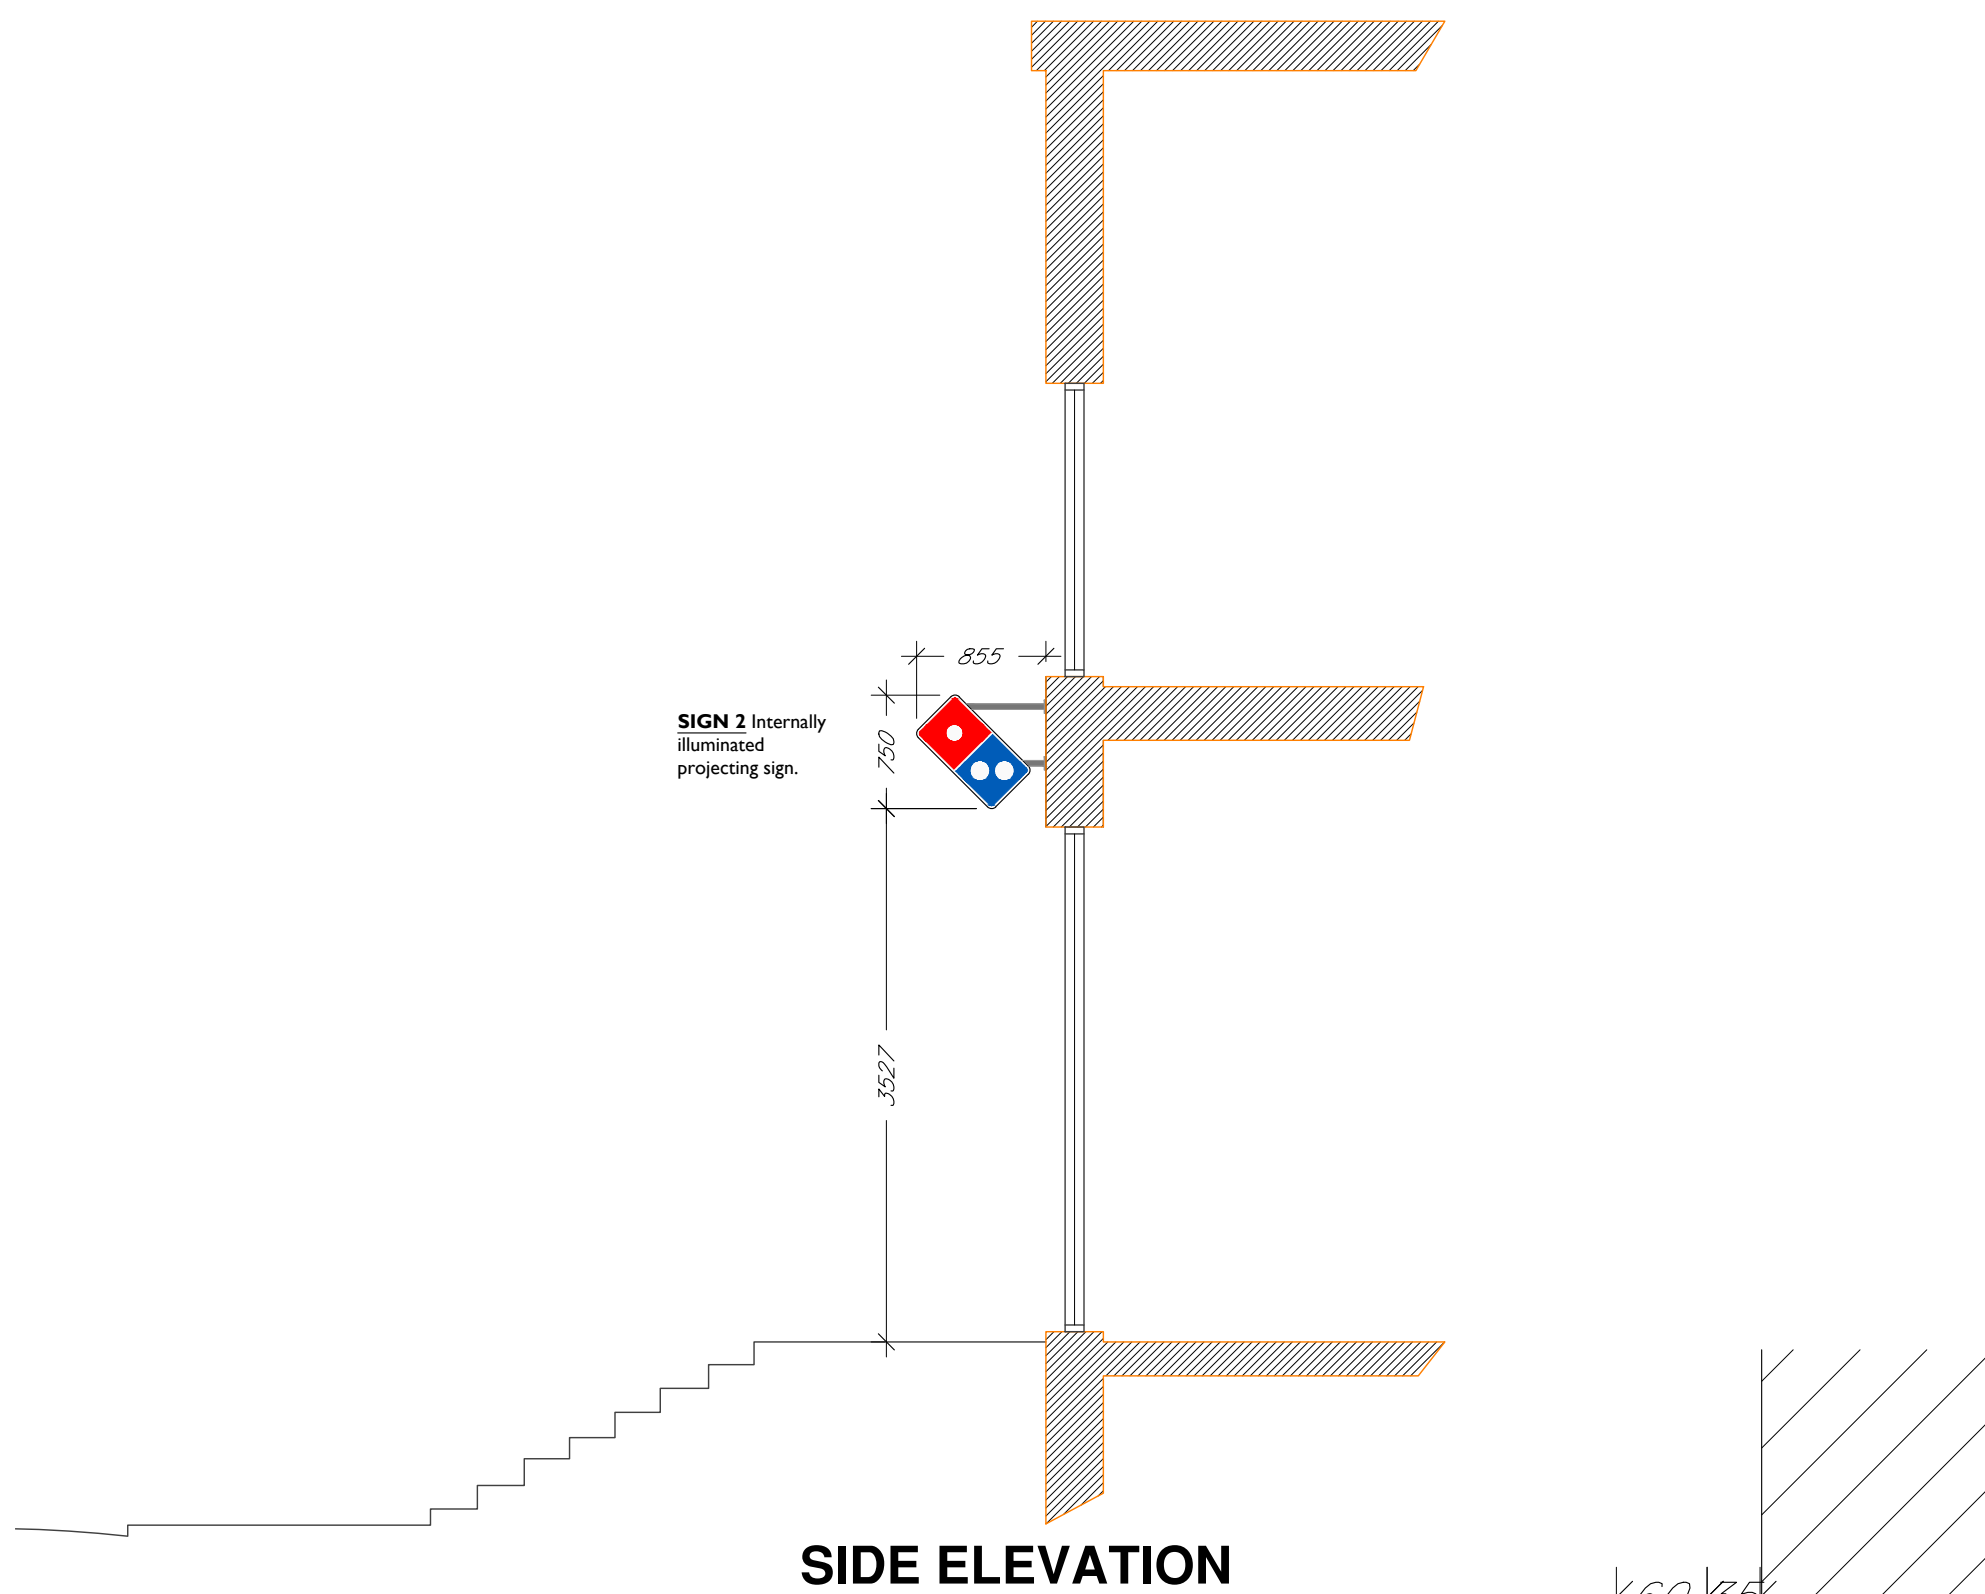


SIDE ELEVATION

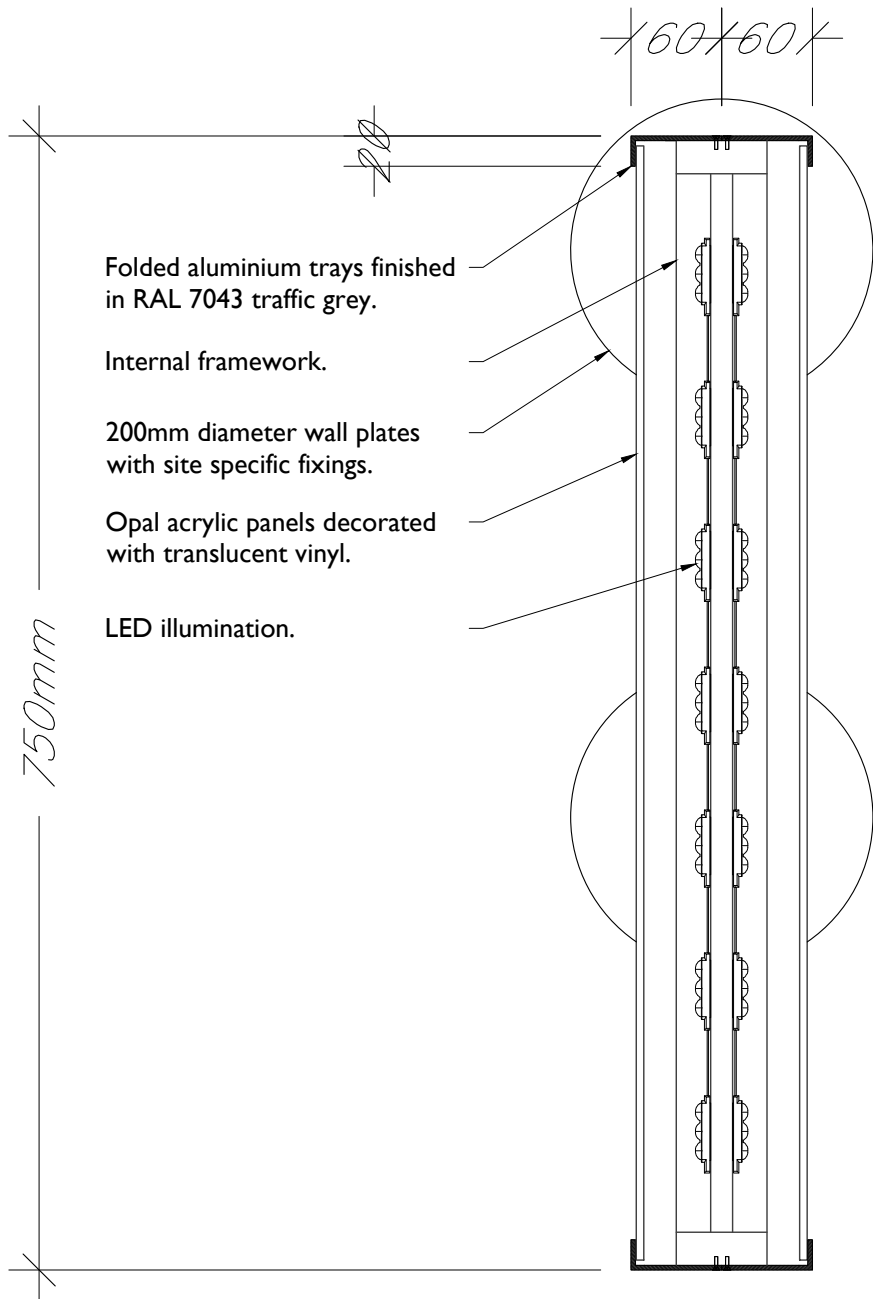

See elevation drawings for overall sizes:-

120mm deep double sided internally illuminated projection sign, 750x750mm comprising 2x60mm aluminium trays fitted around a central framework all finished in RAL 7043 traffic grey. Fret cut face panels to accept backed up vinyl opal acrylic panels decorated with translucent vinyl. Panels to be illuminated by LED lighting mounted within signcase.

INTERNALLY ILLUMINATED PROJECTING SIGN 2

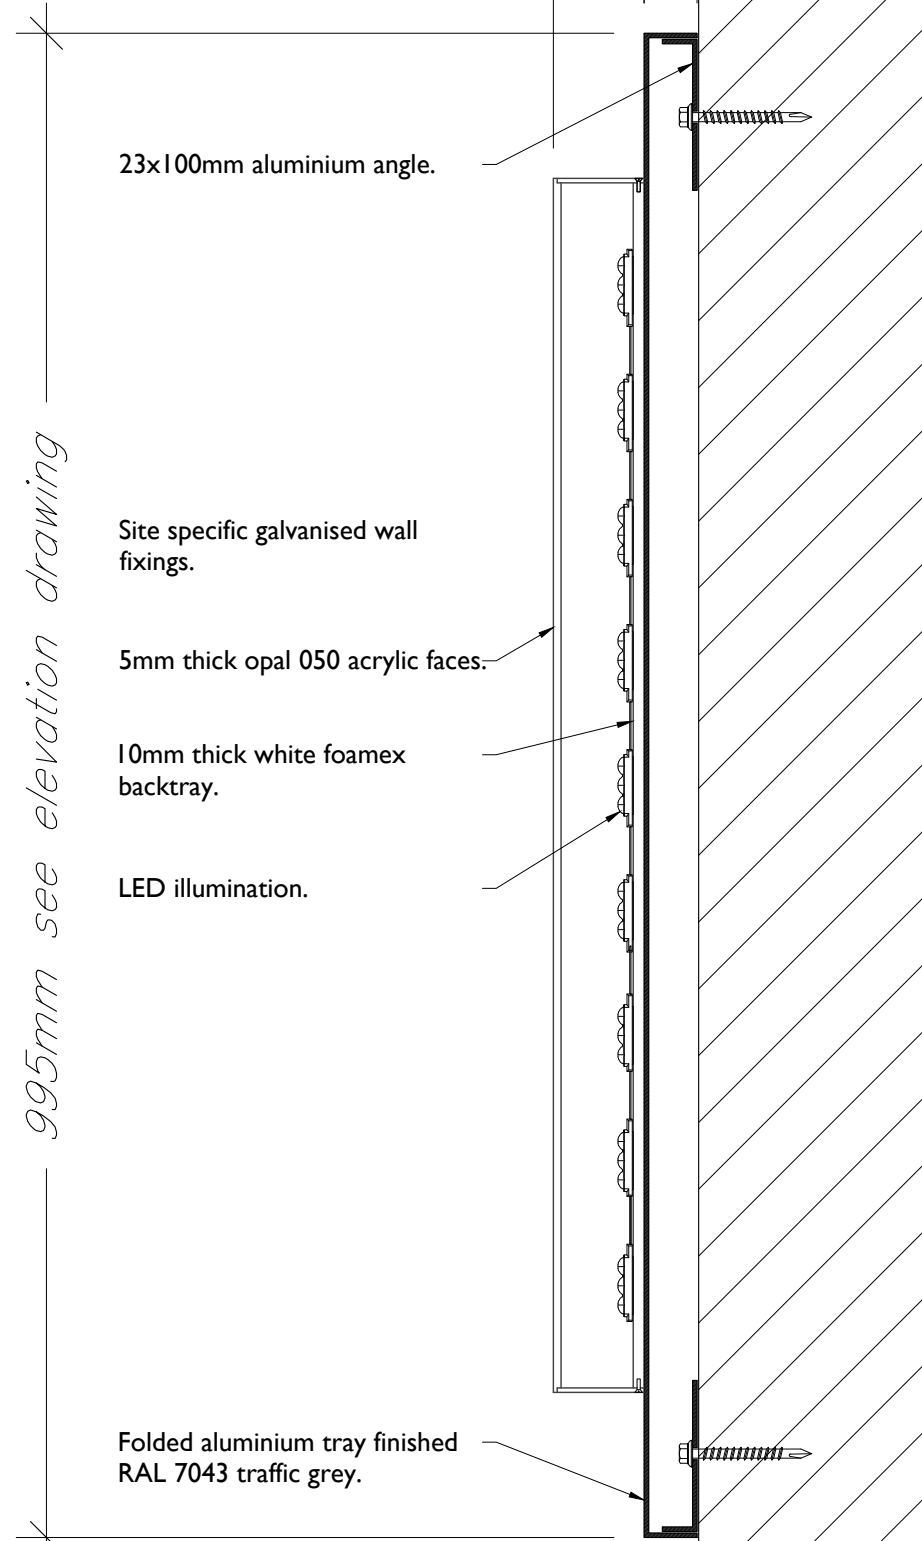

See elevation drawings for overall sizes:-

35mm deep folded aluminium background tray, finished colour - RAL 7043 traffic grey. Supported to all perimeters internally by 23x100mm aluminium angle secured to structure.

Lettering & logo manufactured from 5mm opal 050 acrylic faces and 3mm clear acrylic returns wrapped with white then black then white vinyl to blackout illumination. Lettering & logo to be complete with foamex backtrays with LED illumination. Logo to have self adhesive translucent vinyl detail direct to face.

INTERNALLY ILLUMINATED FASCIA SIGN 1

NOTES:

CONTRACTORS MUST VERIFY ALL DIMENSIONS ON SITE BEFORE COMMENCEMENT OF ANY WORK OR PREPARING MANUFACTURING DRAWINGS

Use of scale bar for scaling purposes to be used for securing planning purposes only.

ANY DISCREPANCIES ON THIS DRAWING ARE TO BE NOTIFIED TO THE ARCHITECT IMMEDIATELY.

HATTRELL LLP COPYRIGHT

REV	AMENDMENT	DATE	CHKD



HATTRELL LLP

Suite E KINGS COURT RAILWAY STREET ALTRINCHAM CHESHIRE WA14 2RD
TELEPHONE 0161 820 4207
e-mail: design@hattrell.co.uk / www.hattrell.co.uk

CLIENT
DPSK Ltd.

PROJECT
Unit B,
New Wharf Road / High Street,
Biddulth.
ST8 6AR

DRAWING TITLE
Proposed Signage

SCALE @A1 1:50
DRAWN BY ST
CHECKED --
DATE Feb'24

DRAWING No C5366-S07
REVISION -

Planning