




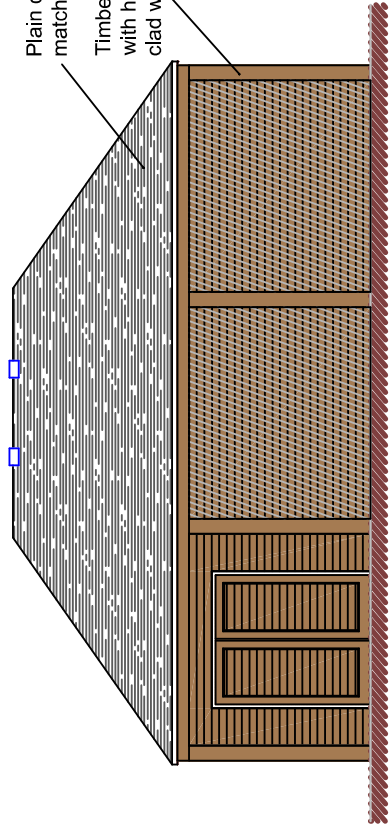


Front Elevation

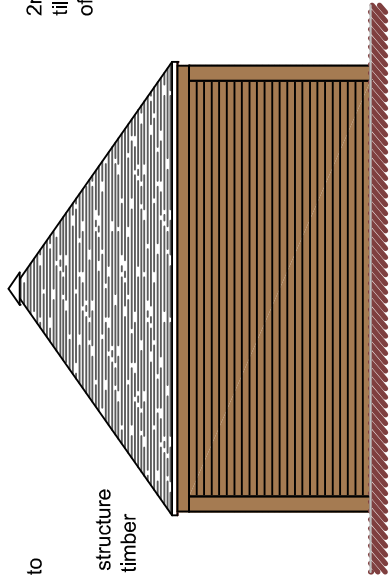


Side Elevation

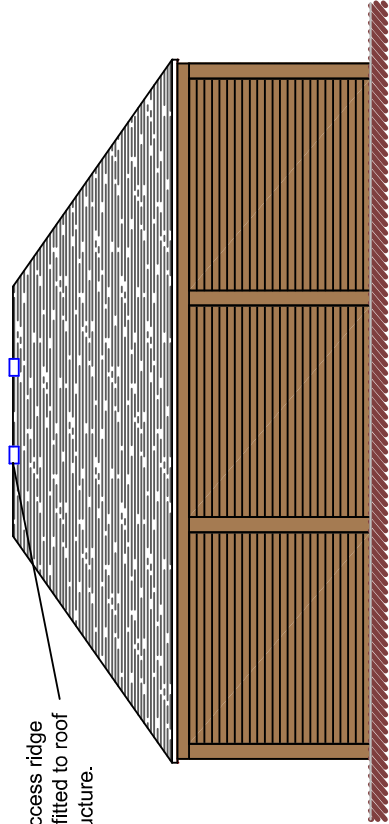


Rear Elevation

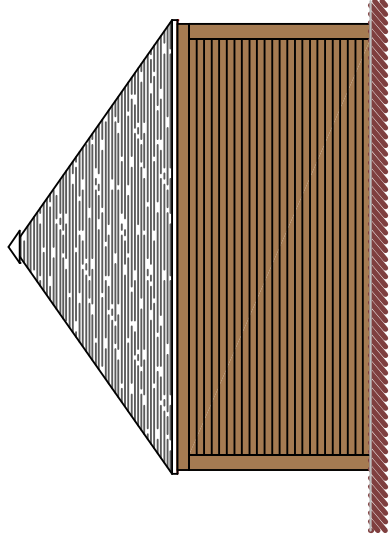

Side Elevation

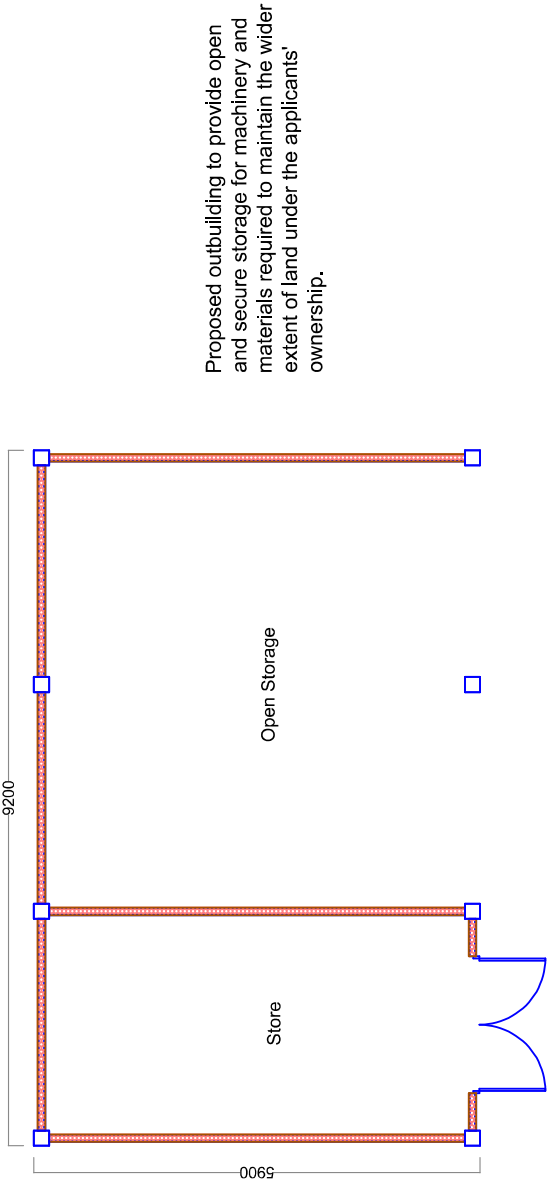

Floor Plan
48.4m² GIFA

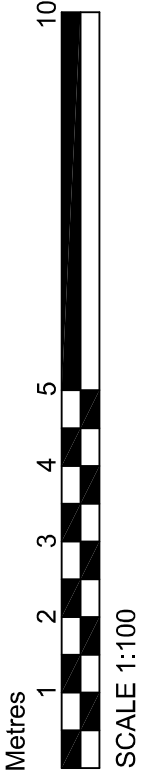

DBD Architectural Consultancy Ltd ©2024

- Copyright is vested with DBD Architectural Consultancy Ltd.
- All dimensions to be checked on site before proceeding.
- Contractor to check/adjust dimensions of new work to suit existing conditions. Do not assume existing structure or details are plumb, square or level.
- Contractor must notify the architect of any discrepancies before proceeding.
- All drawings to be read in conjunction with all other consultants drawings and specs.

Rev	Date	Description
B	07.03.24	Amendments made following comments
A	31.10.23	Amendments made following comments



DBD Architectural Consultancy Ltd
50 Broad Street, Leek,
Staffordshire, ST13 5NS
01538 383118
mail@dbdconsultants.co.uk
www.dbdconsultants.co.uk

Mr & Mrs Edlin
Hill Croft
Froggall Road, Froggall
ST10 2HQ

Extensions, General Alterations,
Replacement Outbuilding and
Landscaping Features

Title

Outbuilding Plans as
Proposed

Stage: Planning

Size: A3

Scale: 1:100

Date: 12.10.23

Job No: 2344

Drawing Number: **PL 04B**