




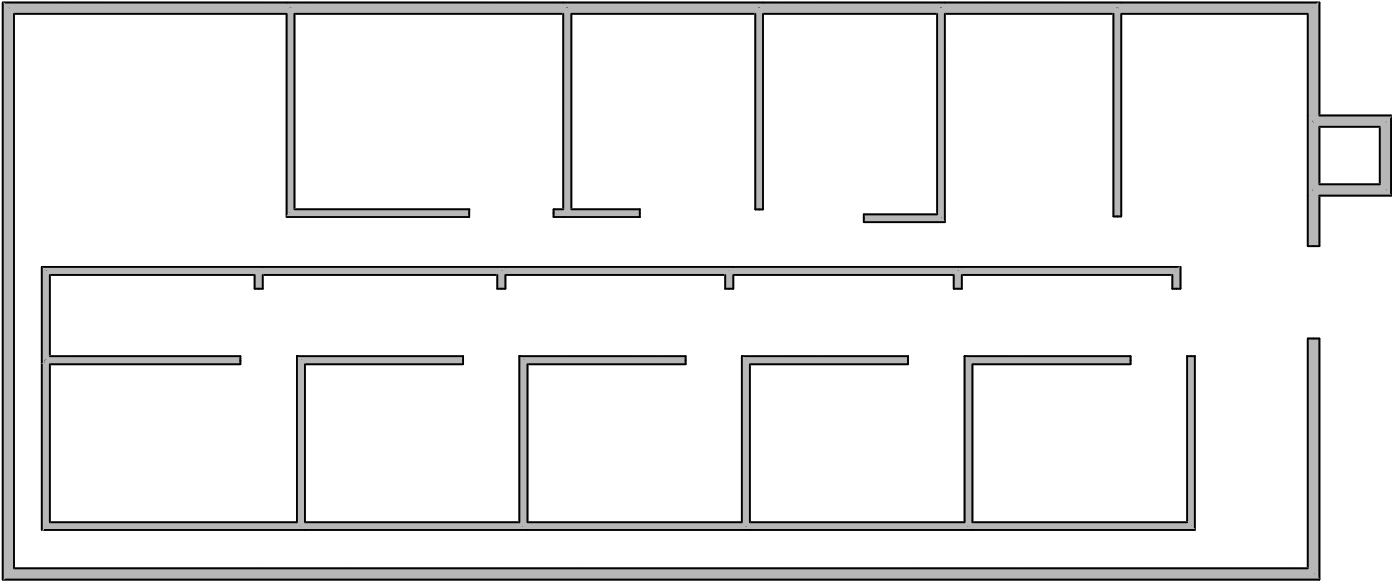

Structure (A)
126.3m² GIFA

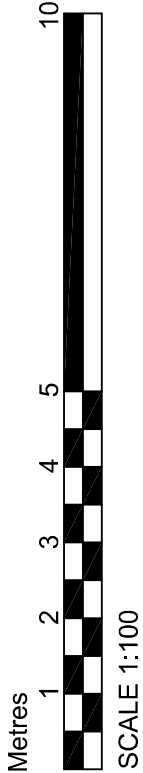


Slab (D)
7.3m² GIFA

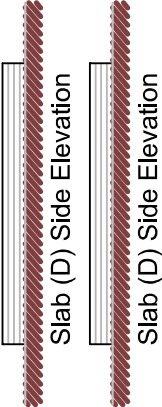

Slab (D) Side Elevation


Slab (D) Side Elevation

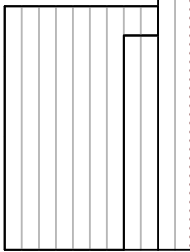


Structure (A) Rear Elevation




Structure (A) Side Elevation

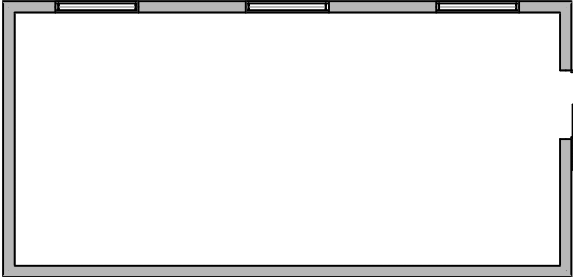


Shed (B)
24.2m² GIFA

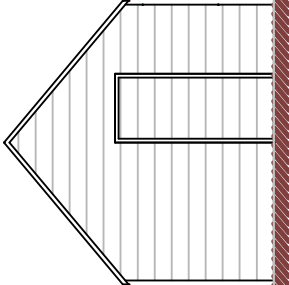


Shed (B) Front Elevation

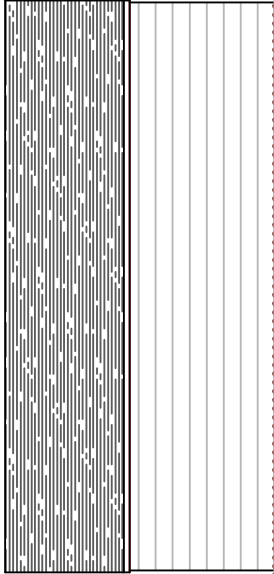


Shed (B) Side Elevation

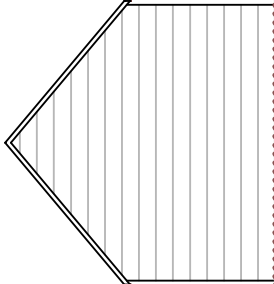


Shed (B) Rear Elevation

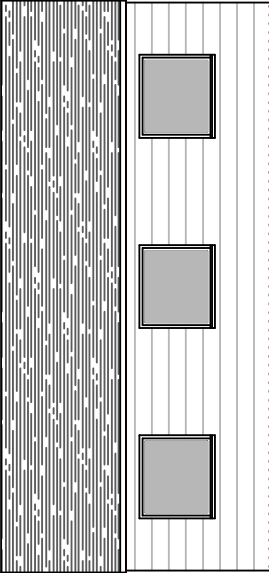


Shed (B) Side Elevation

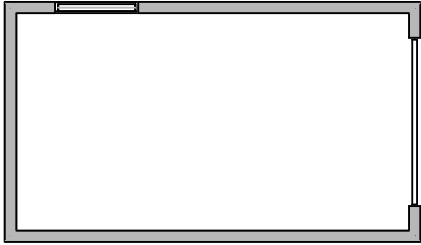


Garage (C)
14.9m² GIFA

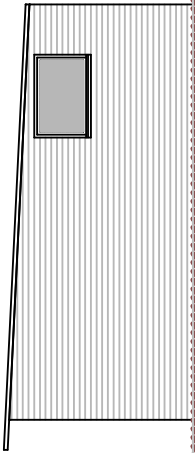


Garage (C) Side Elevation

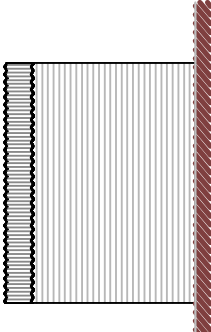


Garage (C) Rear Elevation

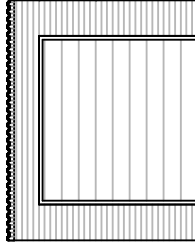


Garage (C) Front Elevation

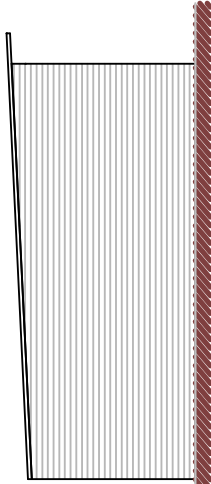

Garage (C) Side Elevation

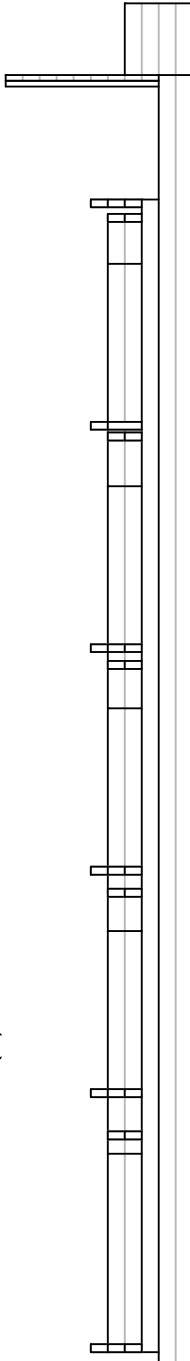

Structure (A) Side Elevation

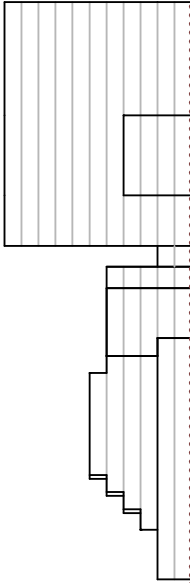

Structure (A) Front Elevation

DBD Architectural Consultancy Ltd ©2024

- Copyright is vested with DBD Architectural Consultancy Ltd.
- All dimensions to be checked on site before proceeding.
- Contractor to check/adjust dimensions of new work to suit existing conditions. Do not assume existing structure or details are plumb, square or level.
- Contractor must notify the architect of any discrepancies before proceeding.
- All drawings to be read in conjunction with all other consultants drawings and specs.

Rev	Date	Description
A	10.01.24	Elevations added

DBD Architectural Consultancy Ltd
50 Broad Street, Leek,
Staffordshire, ST13 5NS
01538 383118
mail@dbdconsultants.co.uk
www.dbdconsultants.co.uk

Mr & Mrs Edlin
Hill Croft
Froggall Road, Froggall
ST10 2HQ

Client

Extensions, General Alterations,
Replacement Outbuilding and
Landscaping Features

Project

Title

Outbuilding Plans as
Existing

Stage: Planning

Spec: A3

Scale: 1:100

Date: 12.10.23

Job No: 2344

Drawing Number: **PL 05A**