


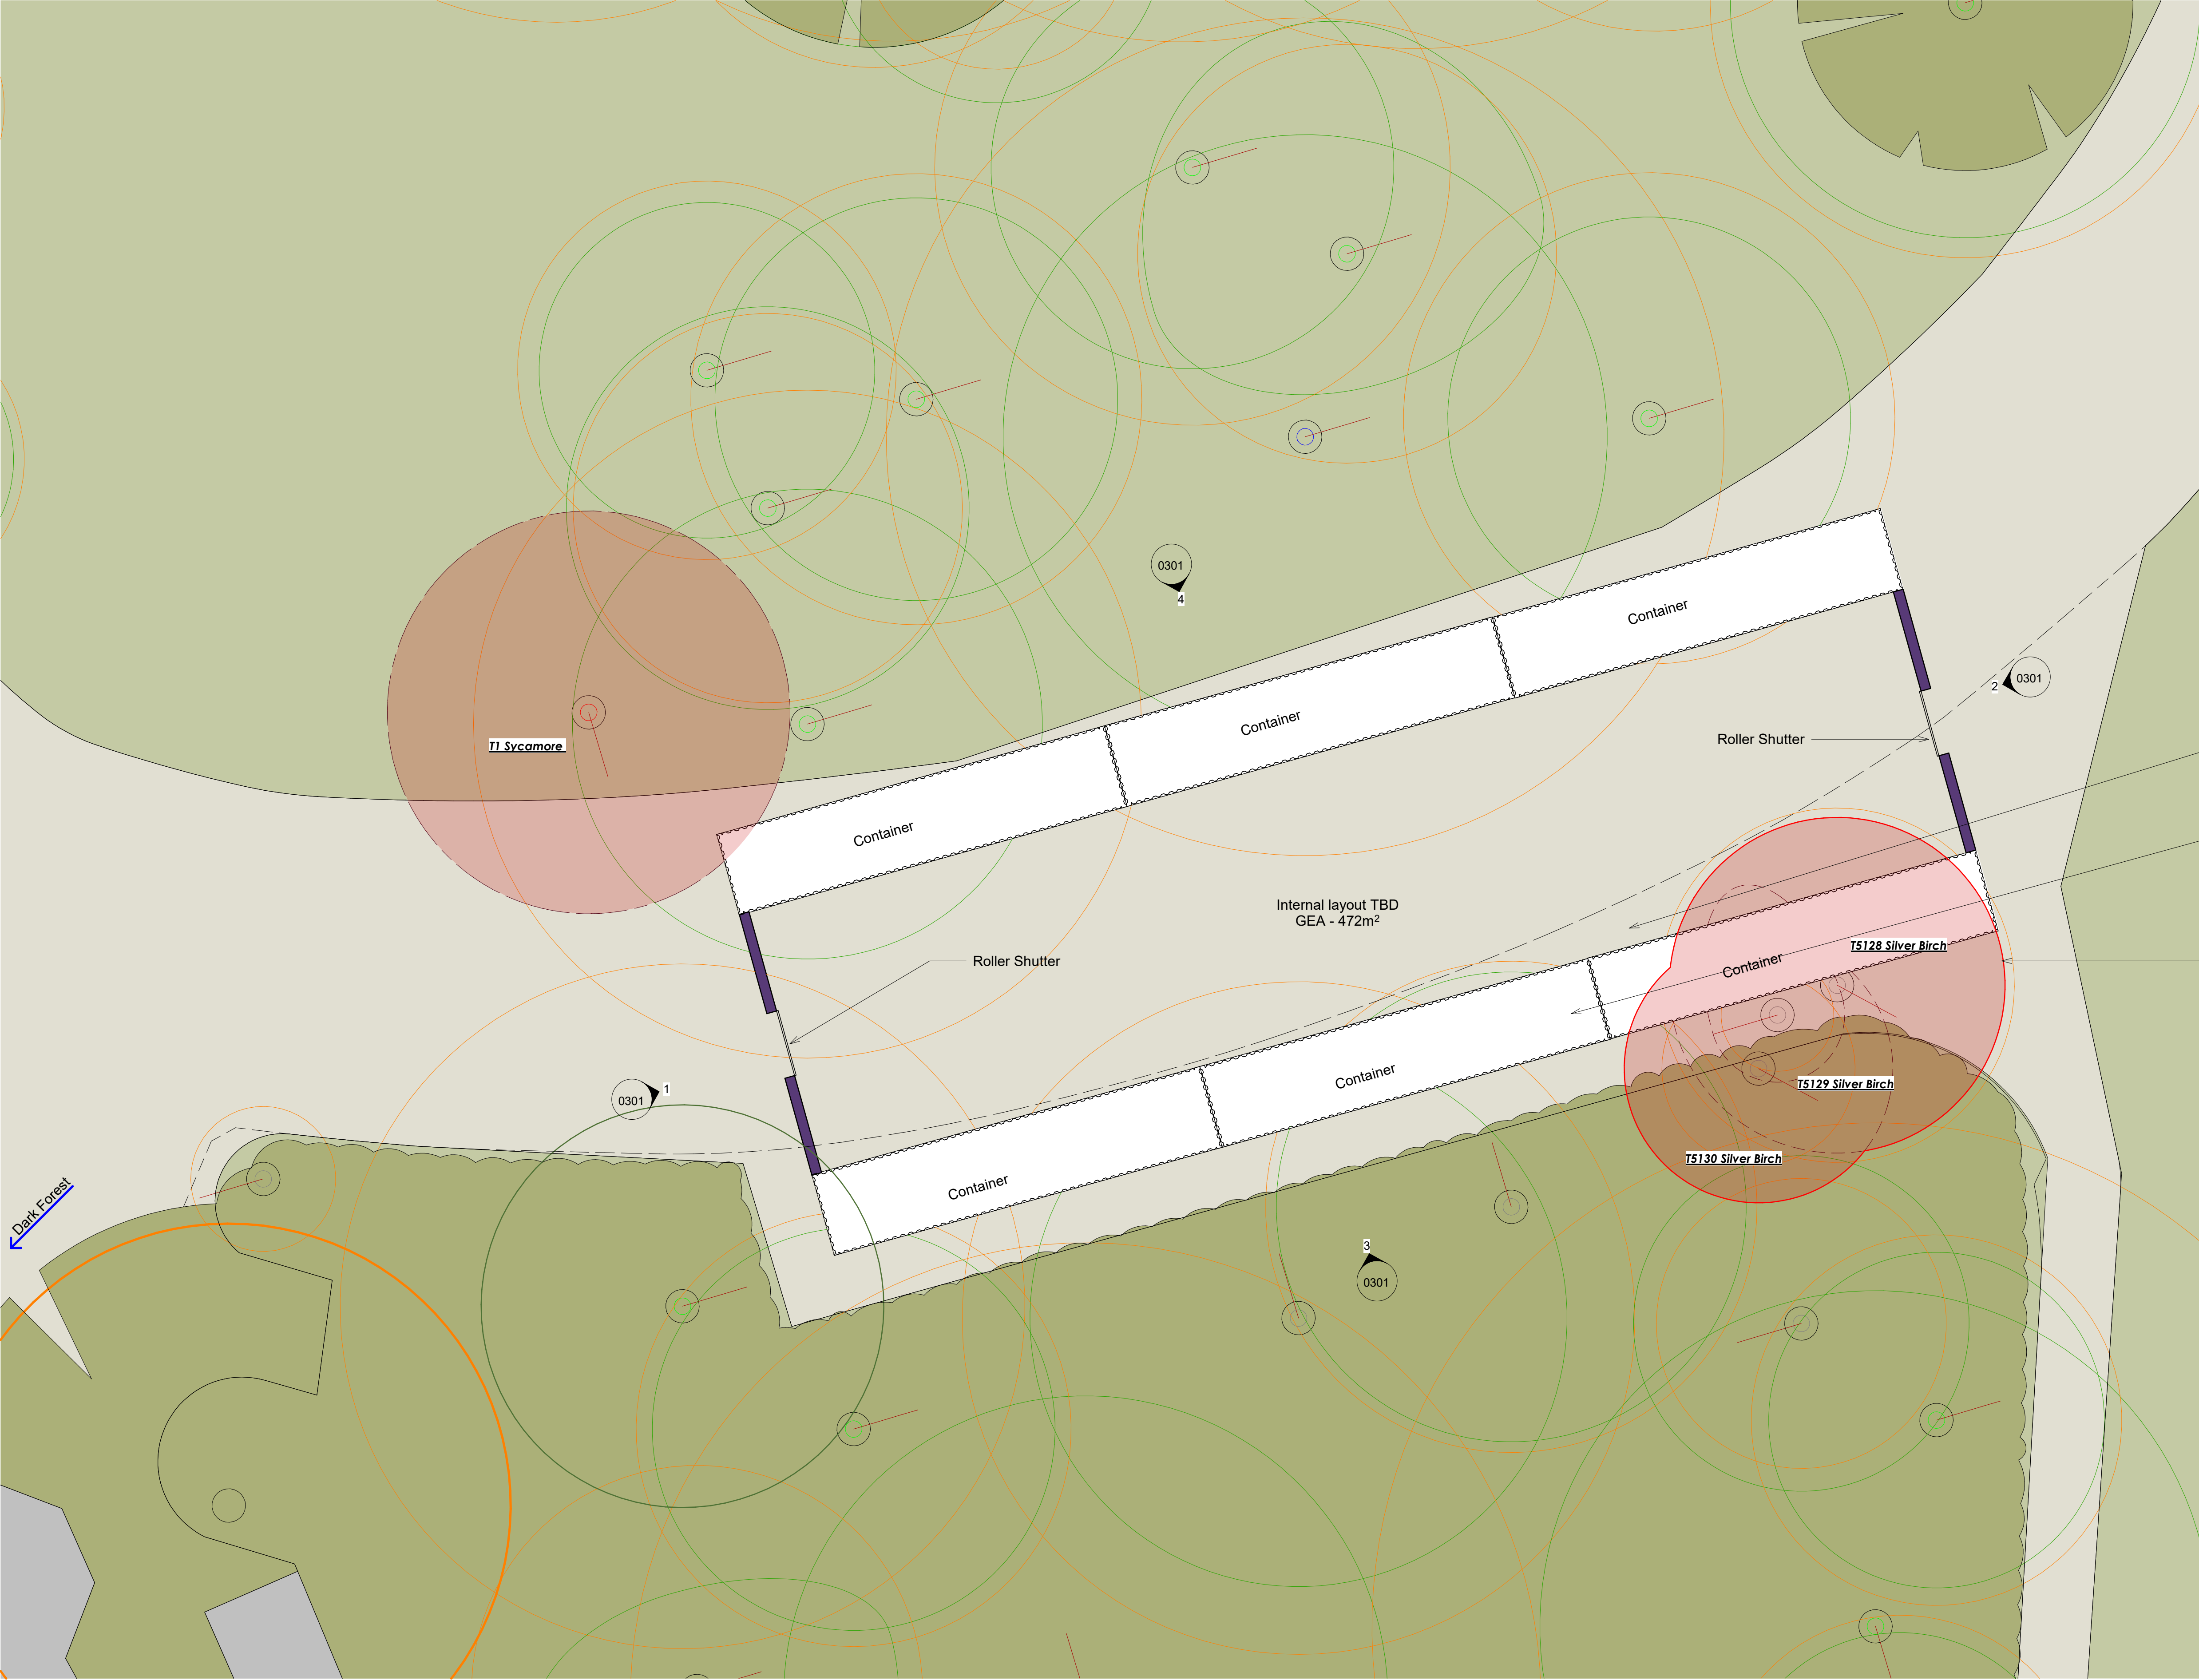


Proposed Ground Floor Plan
1 : 100

All heights, sizes and dimensions should be checked on site by the contractor before any work is put in hand.

Figured dimensions should be taken in preference to scaling and any errors or omissions reported to the architect at once.

This drawing has been prepared in accordance with the CDM (Construction Design and Management) and all foreseeable design risks to those involved or affected by construction have been avoided wherever possible.

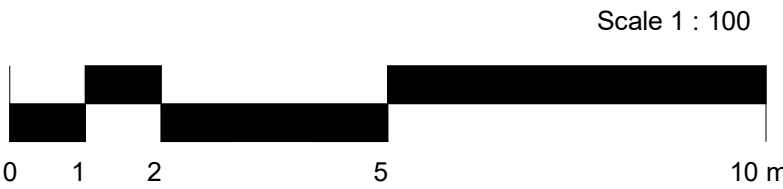

Note:
Refer to ATFB-SA-DF-XX-DR-A-1101_ for 'No Dig Surfacing Detail' to be implemented to all paths that fall within Root Protection Areas

- Indicative extent of tree and bush removal subject to tree survey. Trees: T1, T5128, T5129 & T5130.
- Existing buildings to be demolished.
- Root protection zone. See drawing THL-1220-2 for details.

Any surfacing works taking place within the RPA to be a no - dig solution.

Foundations within RPA to new structures to of suitable construction to reduce impact on trees.Trial holes to be dug to ascertain extent of root structure with findings reported back to Tree Heritage prior to commencement of works.

Trees to be removed hatched thus

P0.2 05/03/24 NJ Revised location to mitigate tree impact
P0.1 21/02/24 NJ Revised location following tree survey

Rev	Date	By	Detail
-----	------	----	--------

Drawing status
S4 - Planning

Client
Alton Towers Resort

Project/Location
Facilities Building

Alton Towers Resort,
Farley Lane,
Alton,
Stoke-On-Trent,
ST10 4DB.

Drawing title
Proposed Floor Plan

Date	Drawn	Checked	Job No.
07/02/24	EO	NJ	3296

Scale(s)
As indicated @A1

Drawing number	Revision
ATFB-SA-DF-XX-DR-A-0201	P0.2

12 High Street, Tean,
Stoke-on-Trent
ST10 4DZ

T: +44 (0)1538 722097
E: mail@smytheman.co.uk
W: www.smytheman.co.uk

