


All heights, sizes and dimensions should be checked on site by the contractor before any work is put in hand.


Figured dimensions should be taken in preference to scaling and any errors or omissions reported to the architect at once.

This drawing has been prepared in accordance with the CDM (Construction Design and Management) and all foreseeable design risks to those involved or affected by construction have been avoided wherever possible.


Scale 1 : 100

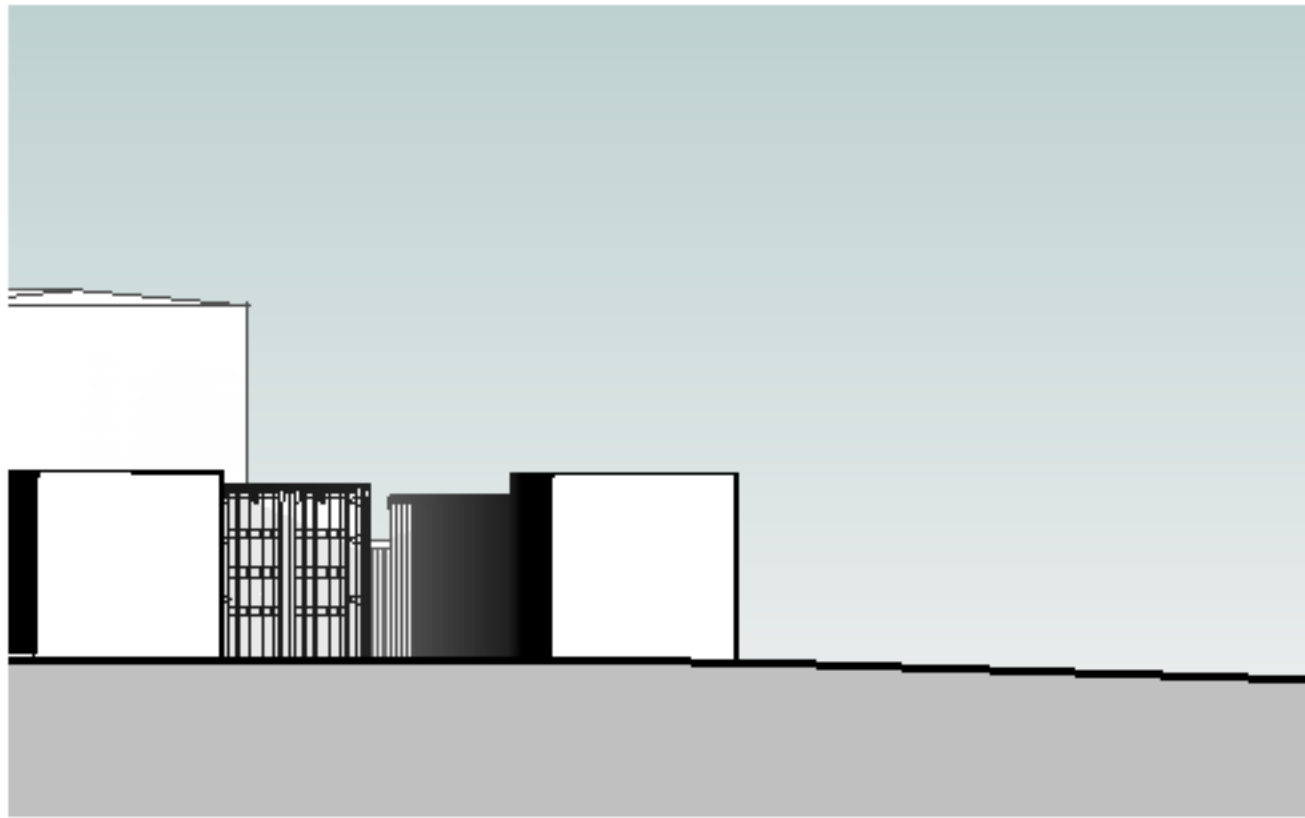


Existing Front Elevation
1 : 100

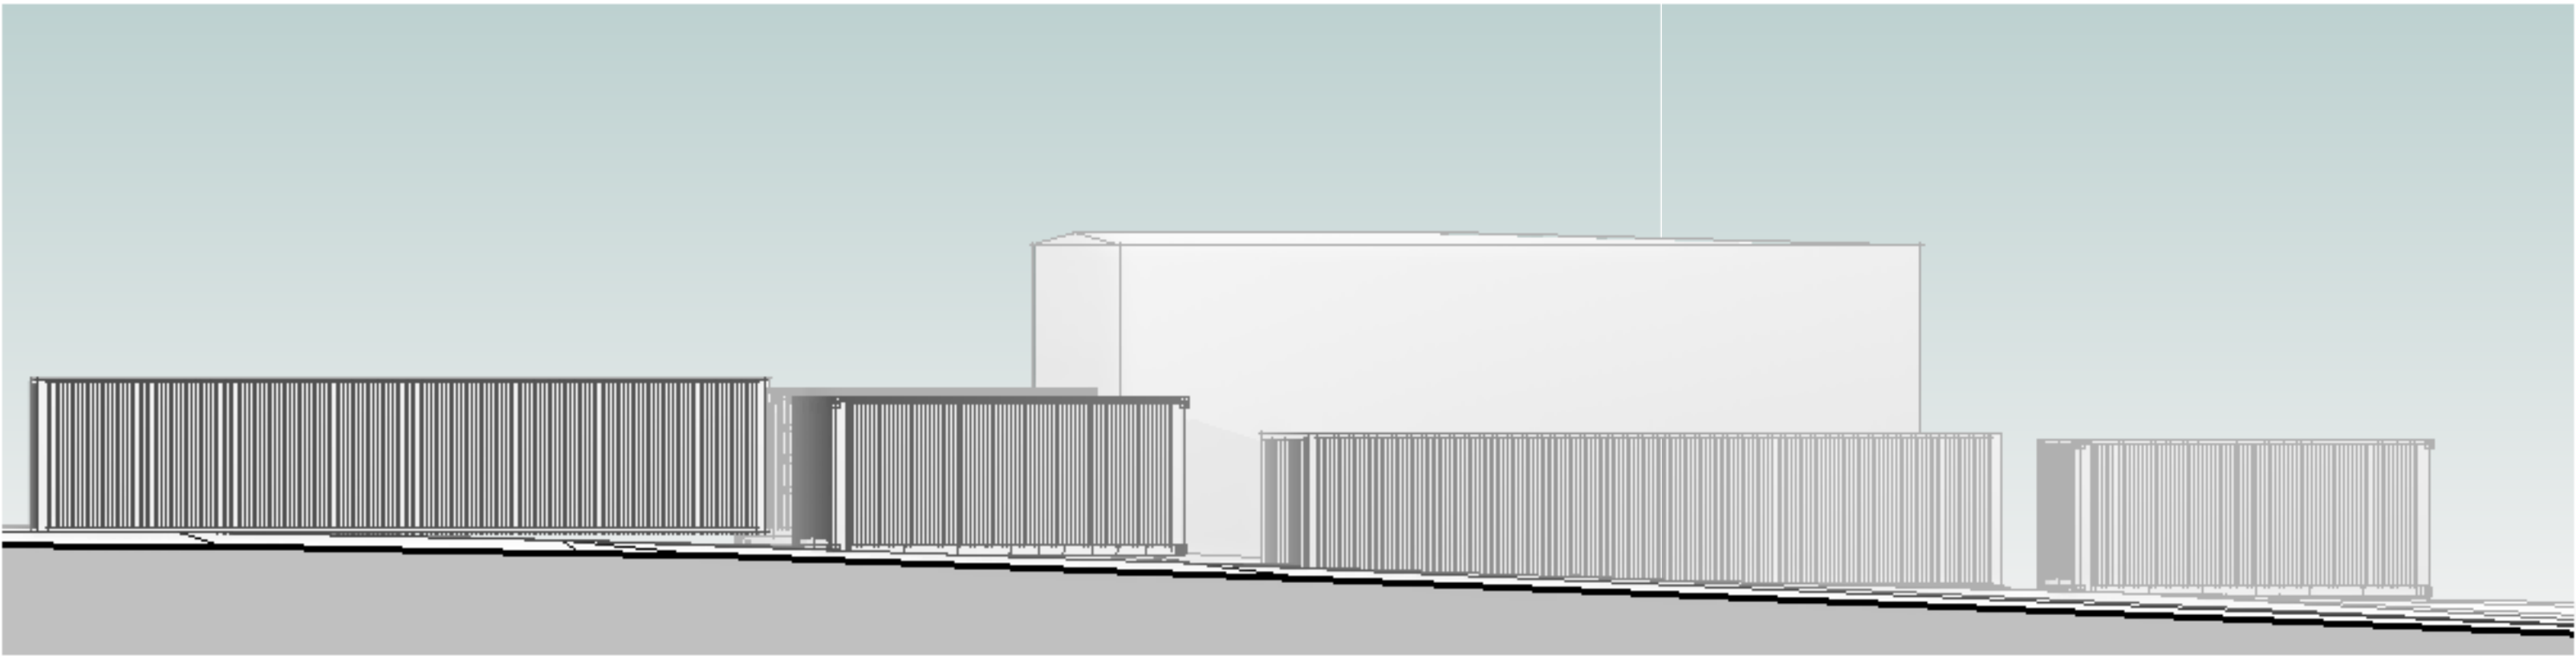


Existing Side Elevation.
1 : 100

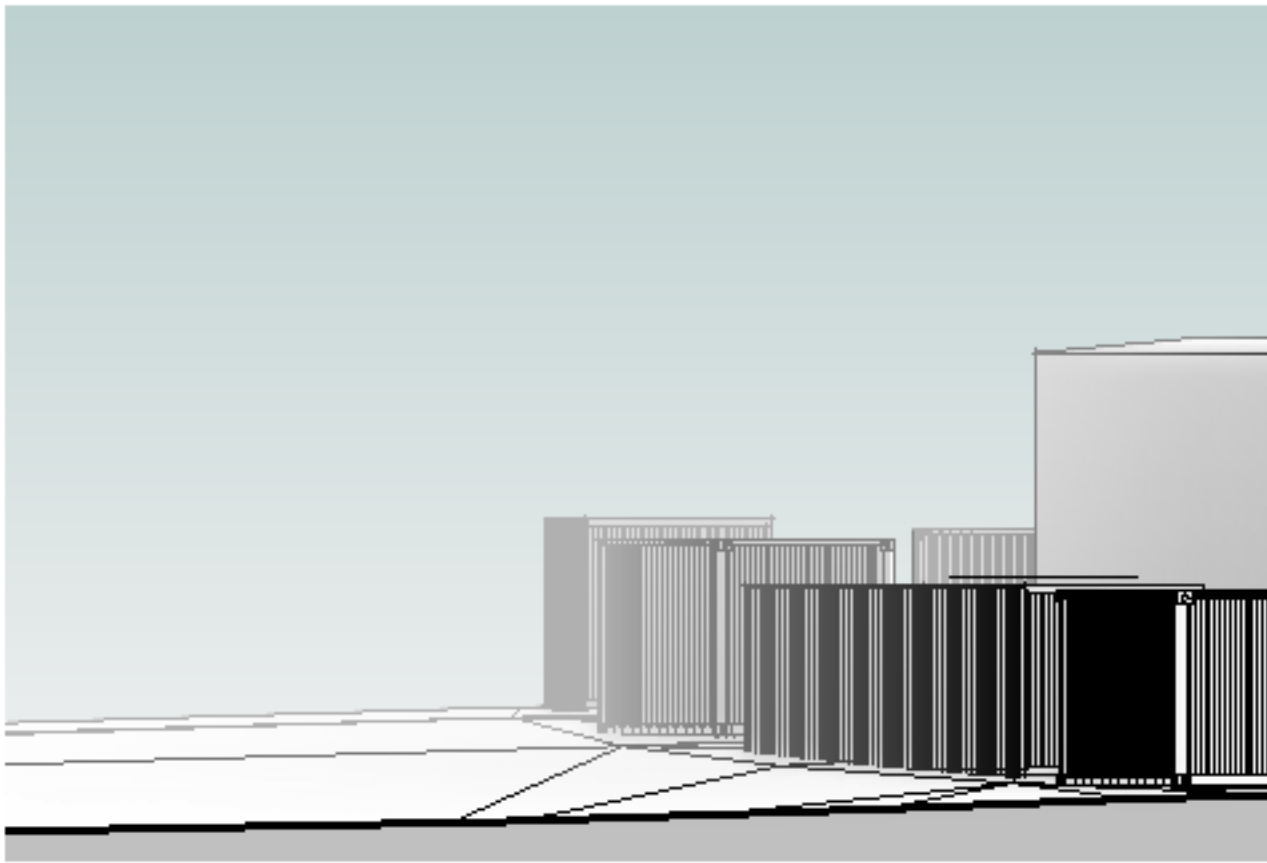


Existing Rear Elevation
1 : 100

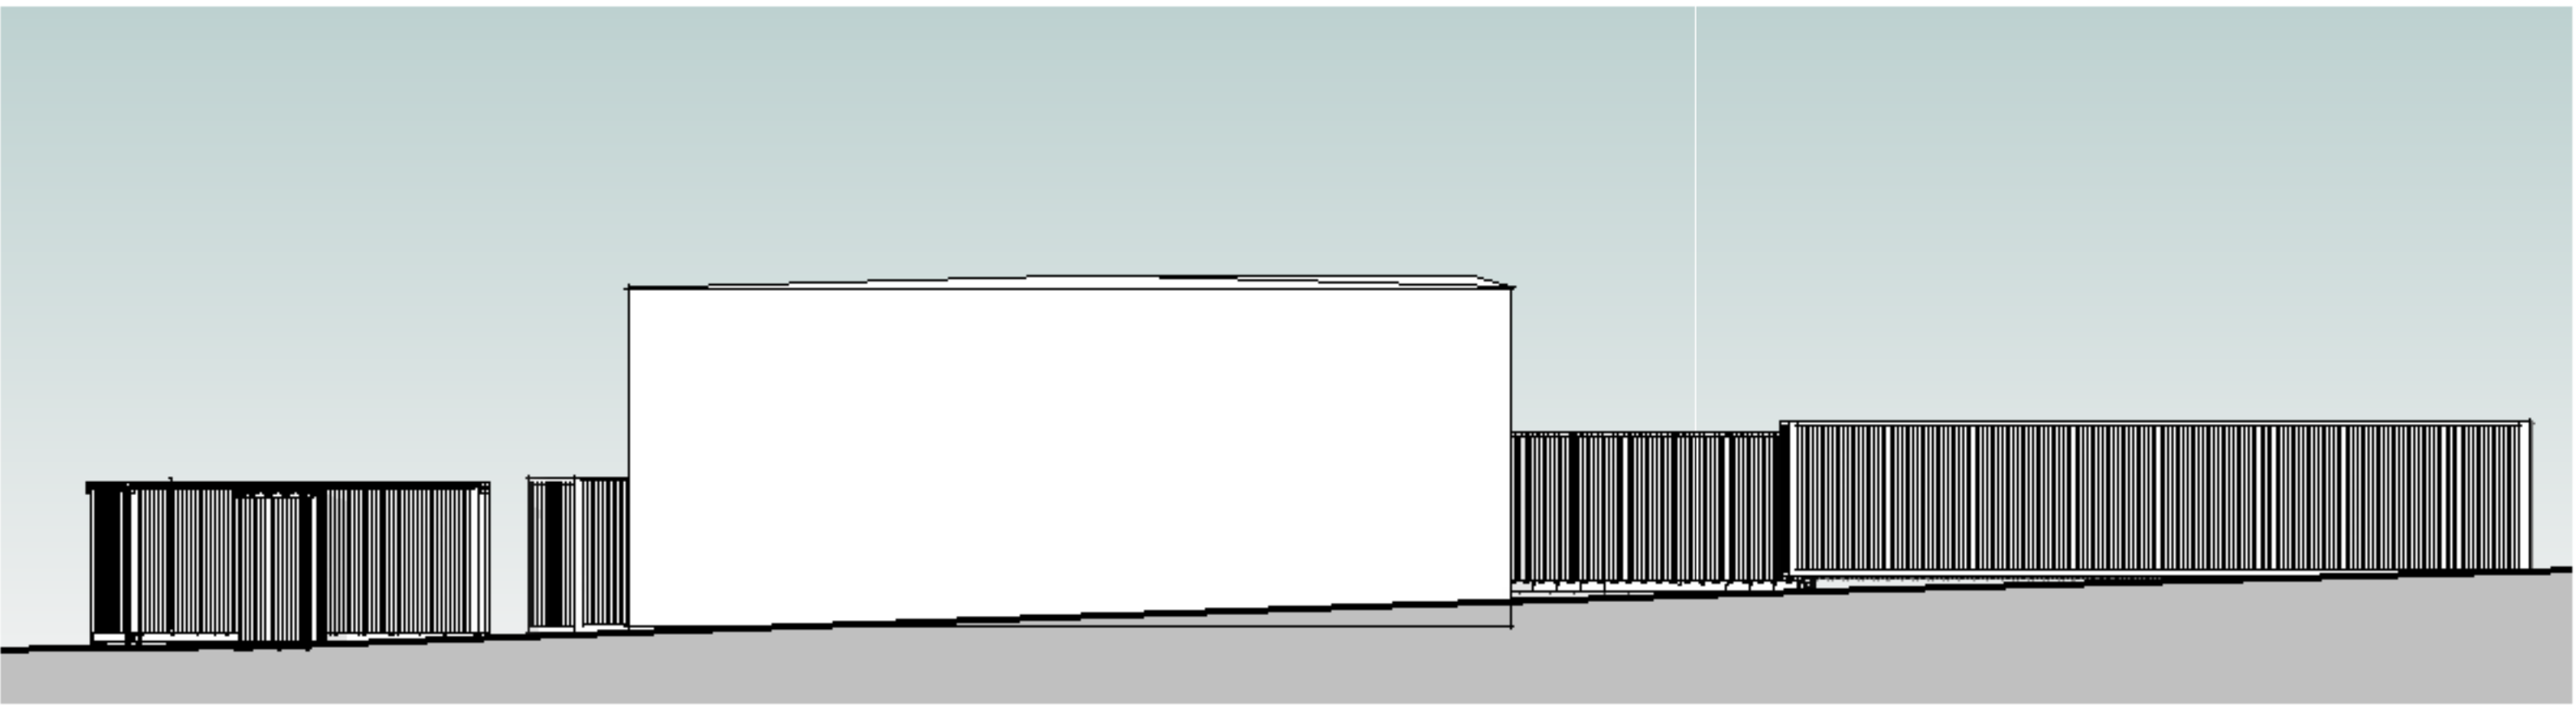

Existing Side Elevation
1 : 100

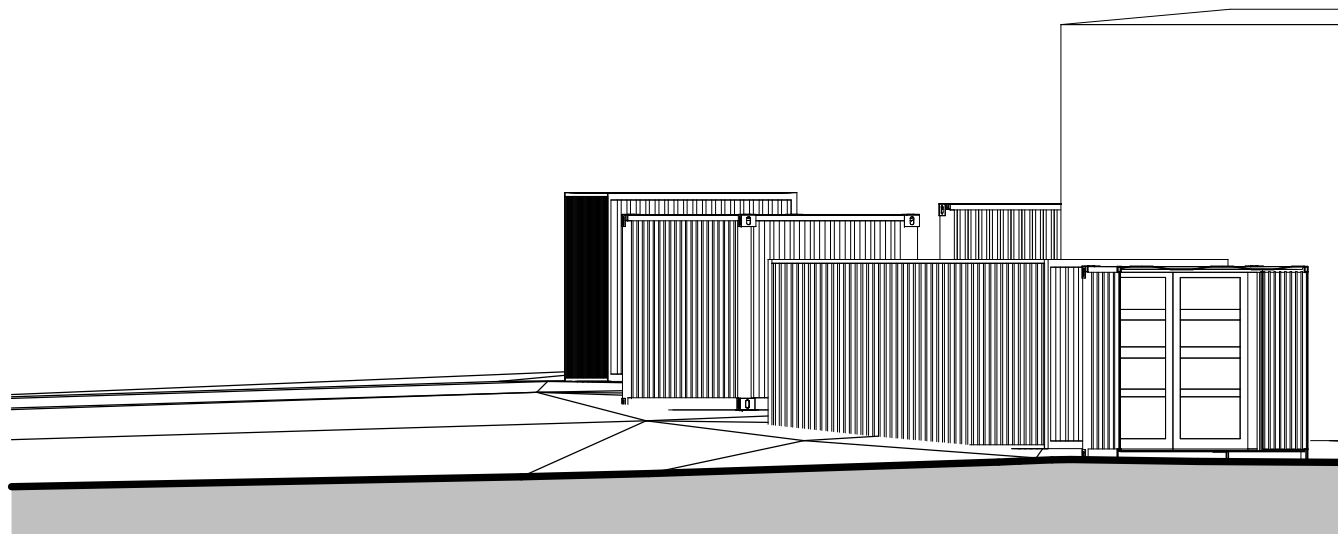

Existing Section A-A
1 : 100

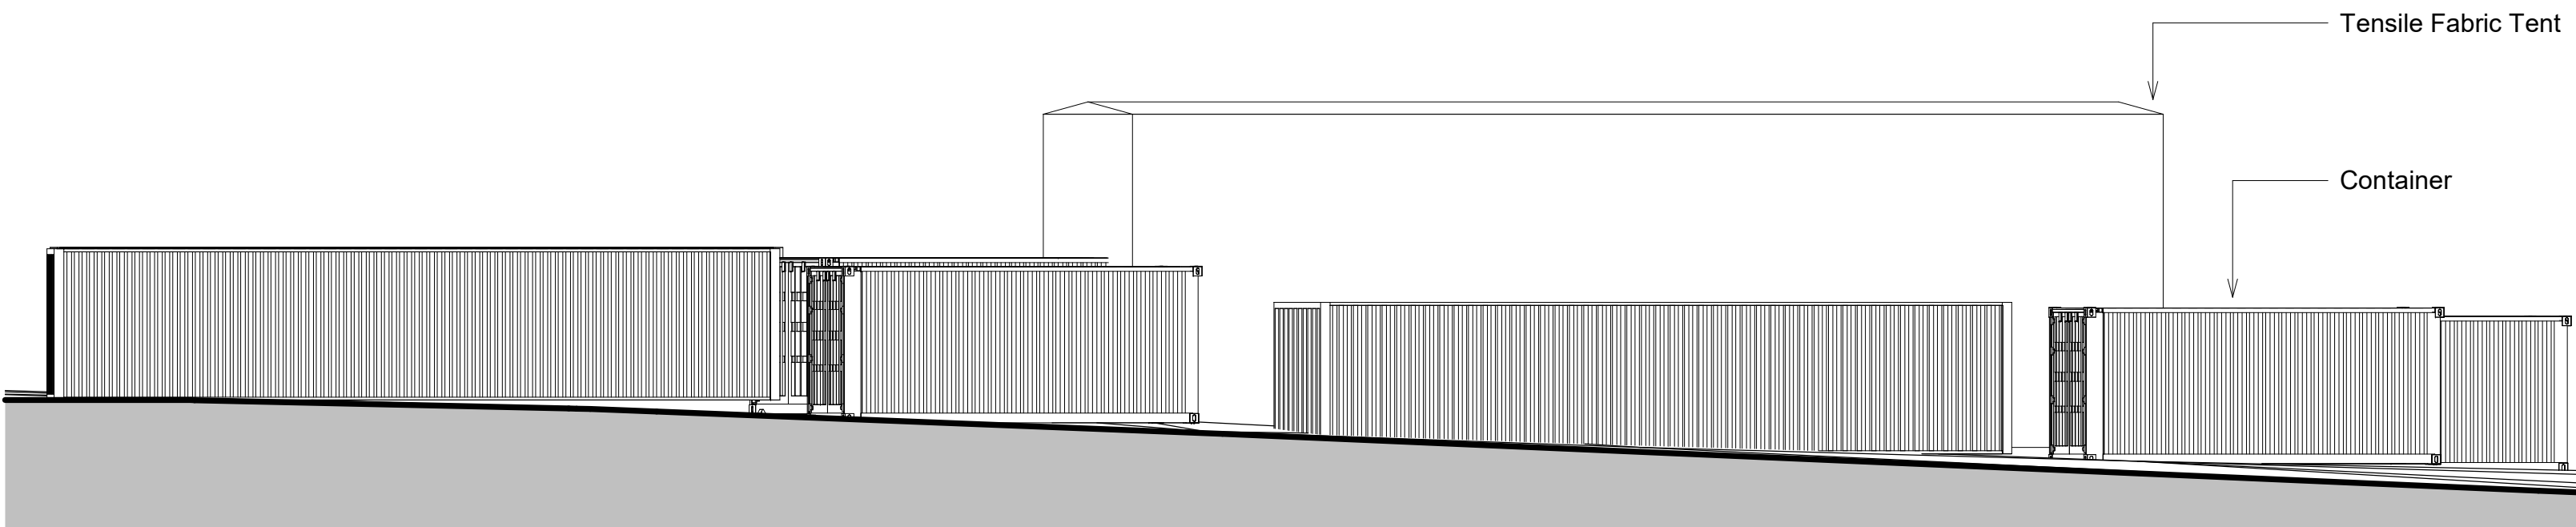

Existing Section B-B
1 : 100

Rev	Date	By	Detail
Drawing status			
S4 - Planning			
Client			
Alton Towers Resort			
			

Project/Location
Facilities Building
Alton Towers Resort, Farley Lane, Alton, Stoke-On-Trent, ST10 4DB.

Drawing title
Existing Sections and Elevations

Date	Drawn	Checked	Job No.
07/02/24	EO	JS	3296

Scale(s)
1 : 100 @A1

Drawing number	Revision
ATFB-SA-DF-XX-DR-A-0302	



12 High Street, Tean,
Stoke-on-Trent
ST10 4DZ
T: +44 (0)1538 722097
E: mail@smytheman.co.uk
W: www.smytheman.co.uk


CHARTERED PRACTICE