

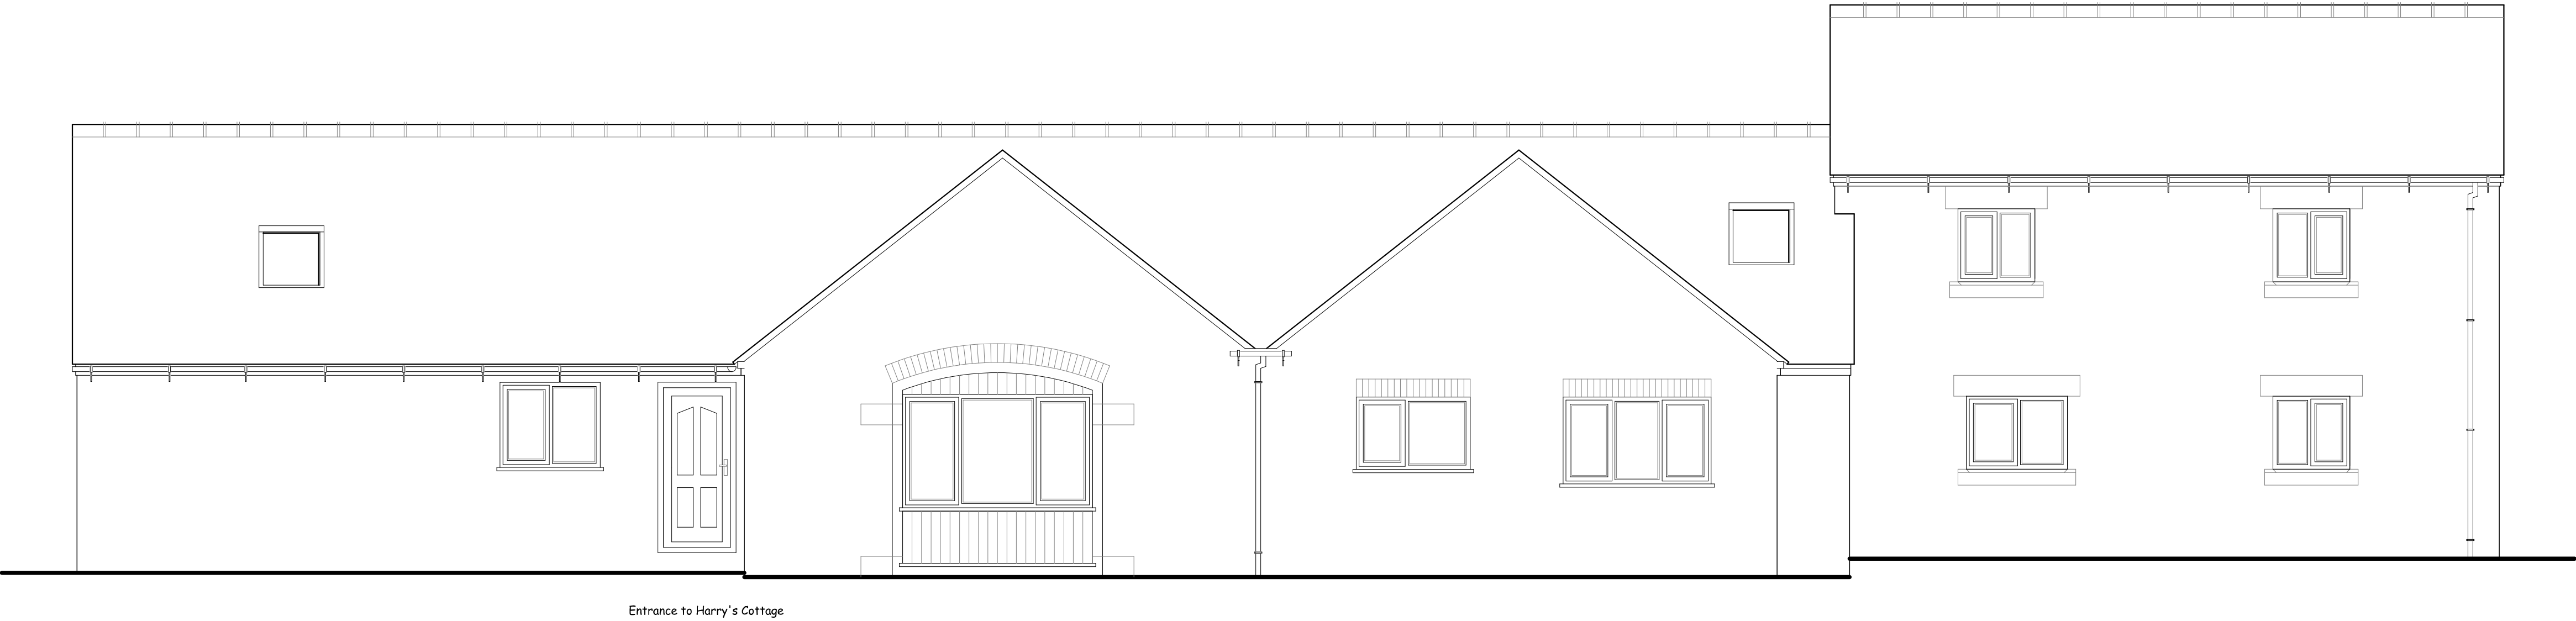


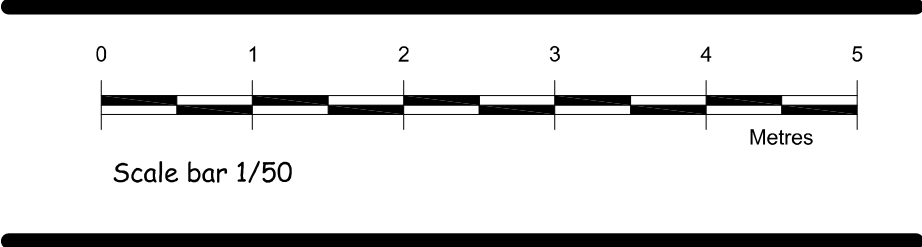


Entrance to Harry's Cottage

EXISTING NORTHWEST ELEVATION

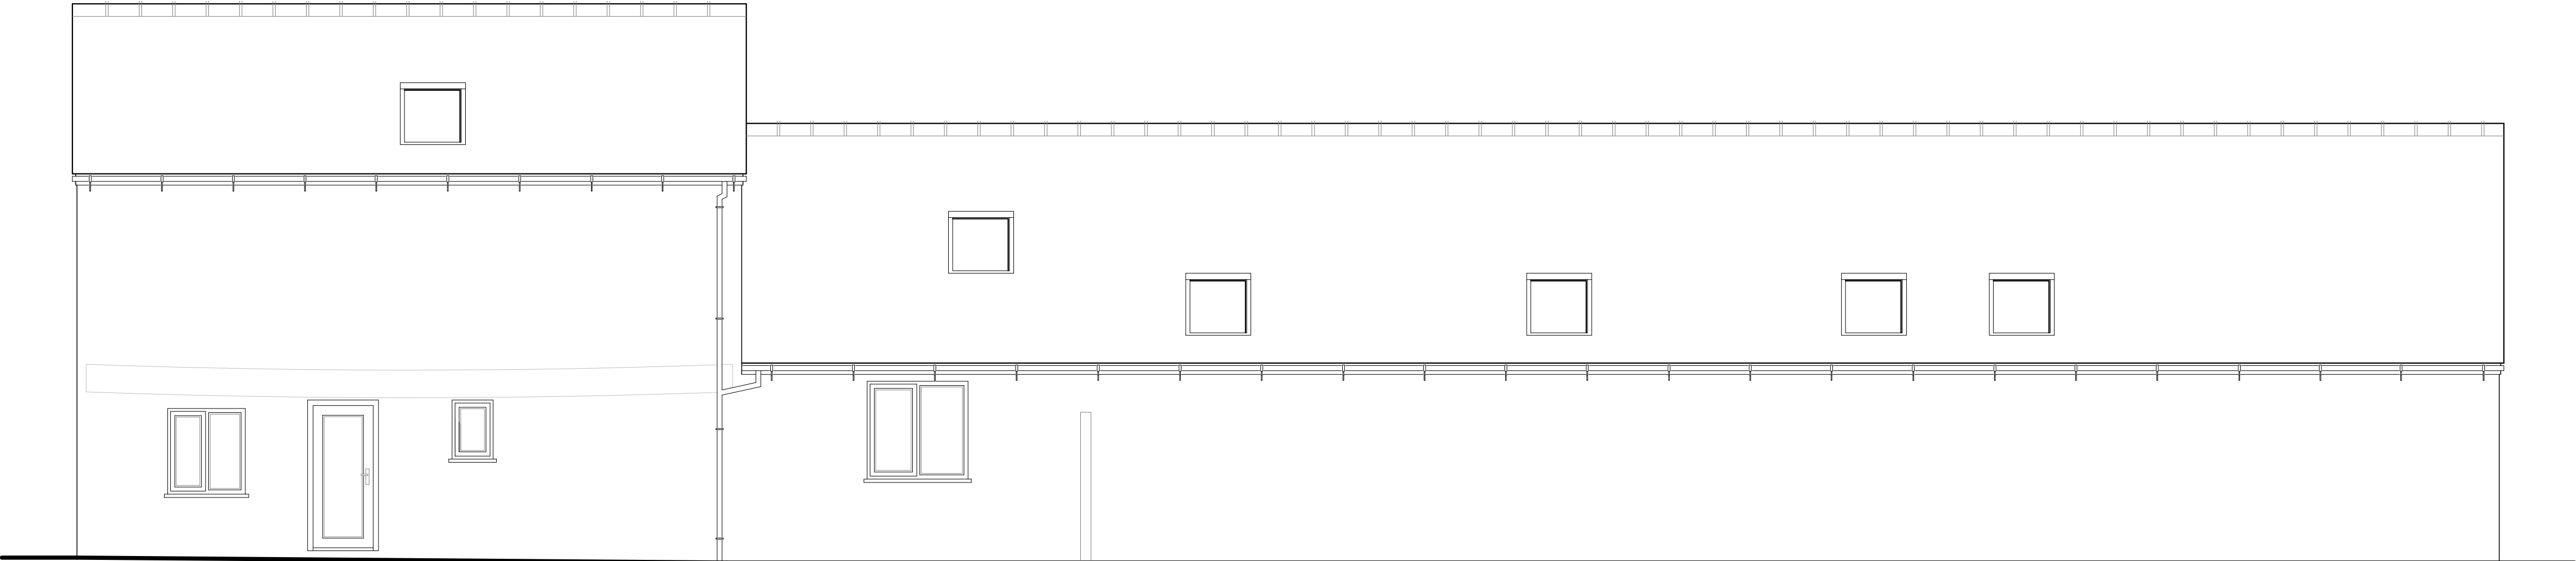


Entrance to Alice's Cottage

EXISTING SOUTHEAST ELEVATION

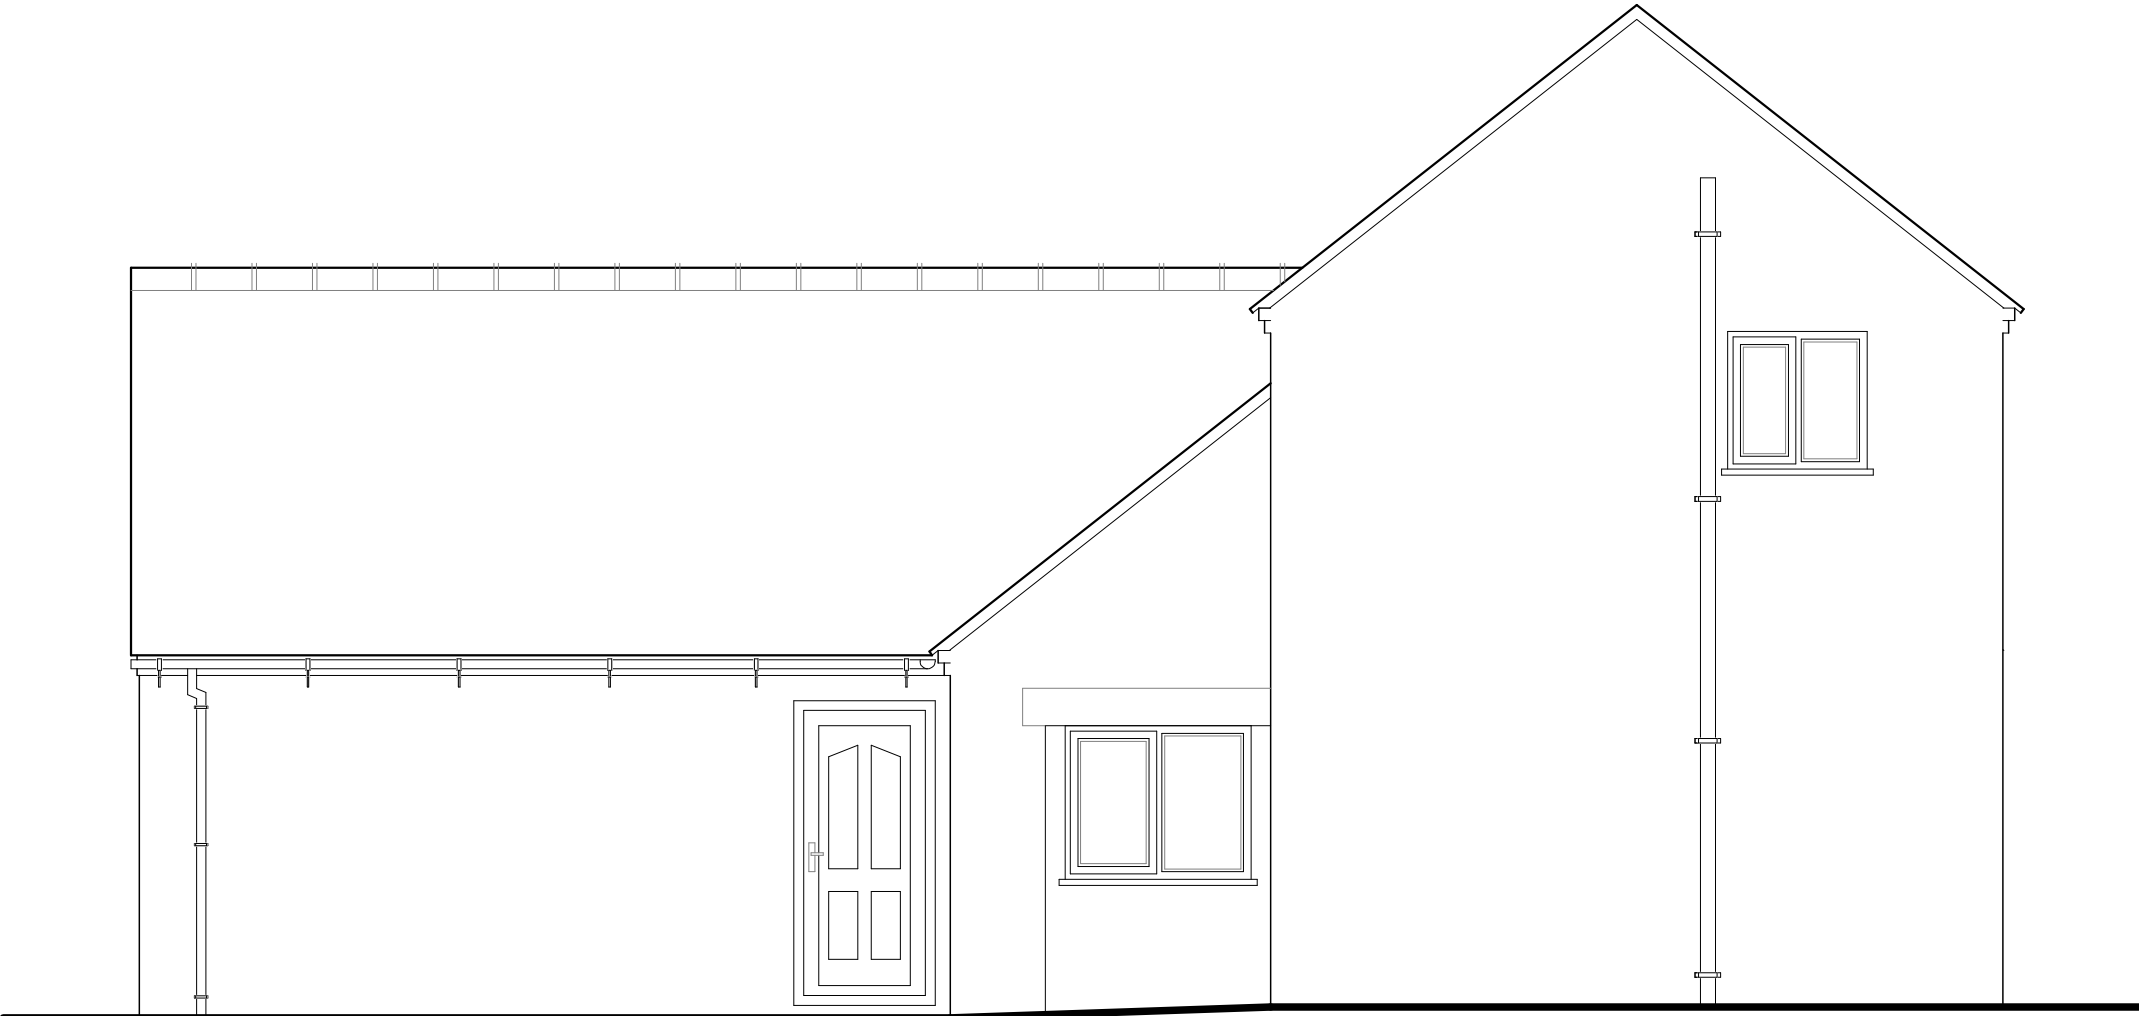


Entrance to Strawberry's Cottage

EXISTING SOUTHWEST ELEVATION

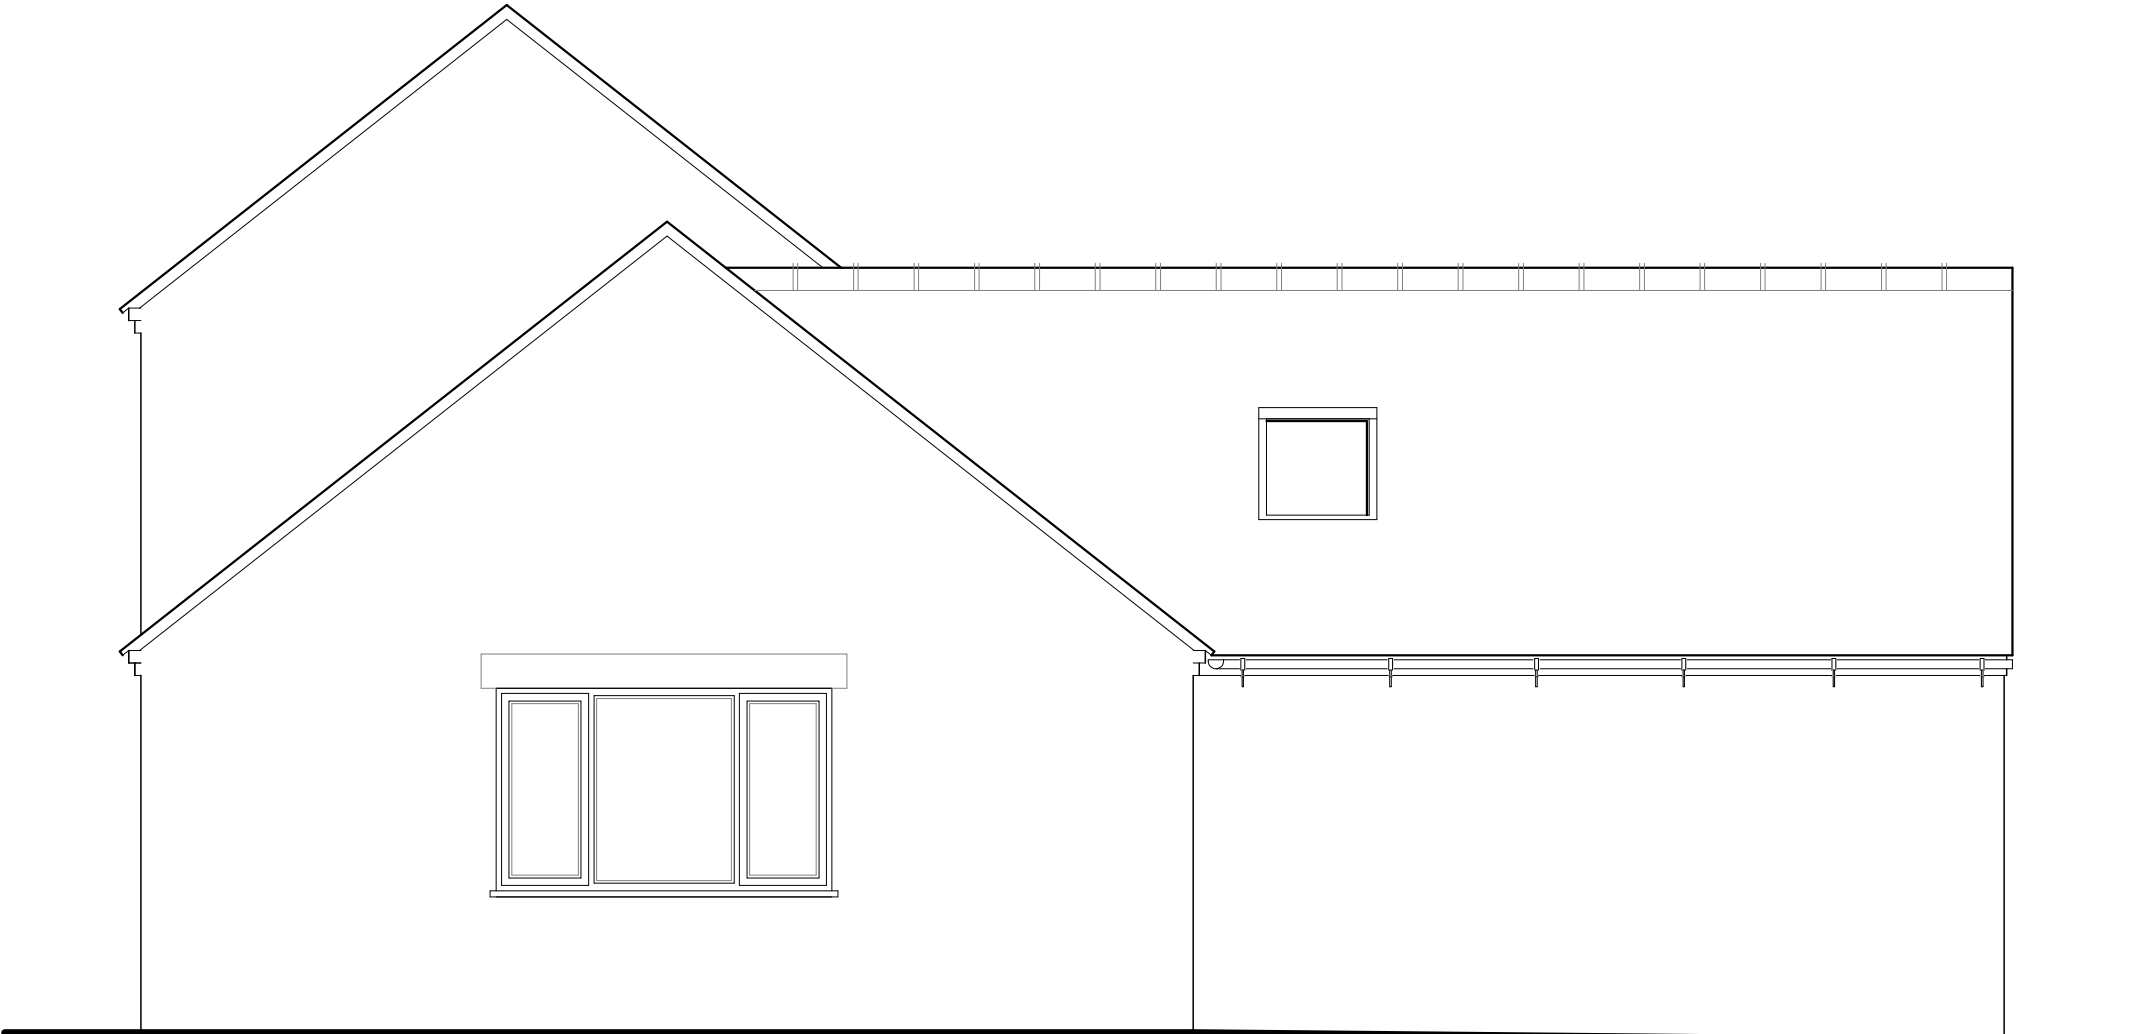

EXISTING NORTHEAST ELEVATION

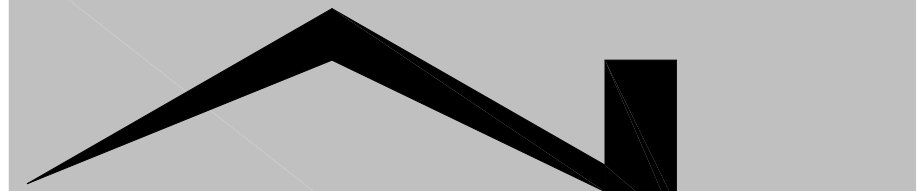
Nigel Forrester MCIOS
Building Design Services

ILETT HOUSE, SMITHY BANK, ALTON, STAFFS, ST10 4AD
TEL 01538 702164
www.nigelforrester.co.uk www.sap-calc.co.uk

CLIENT

Mrs H Williams

PROJECT

DRAWING NUMBER

Existing elevations

SCALES 1/50 @ A1