



PROPOSED NORTHWEST ELEVATION

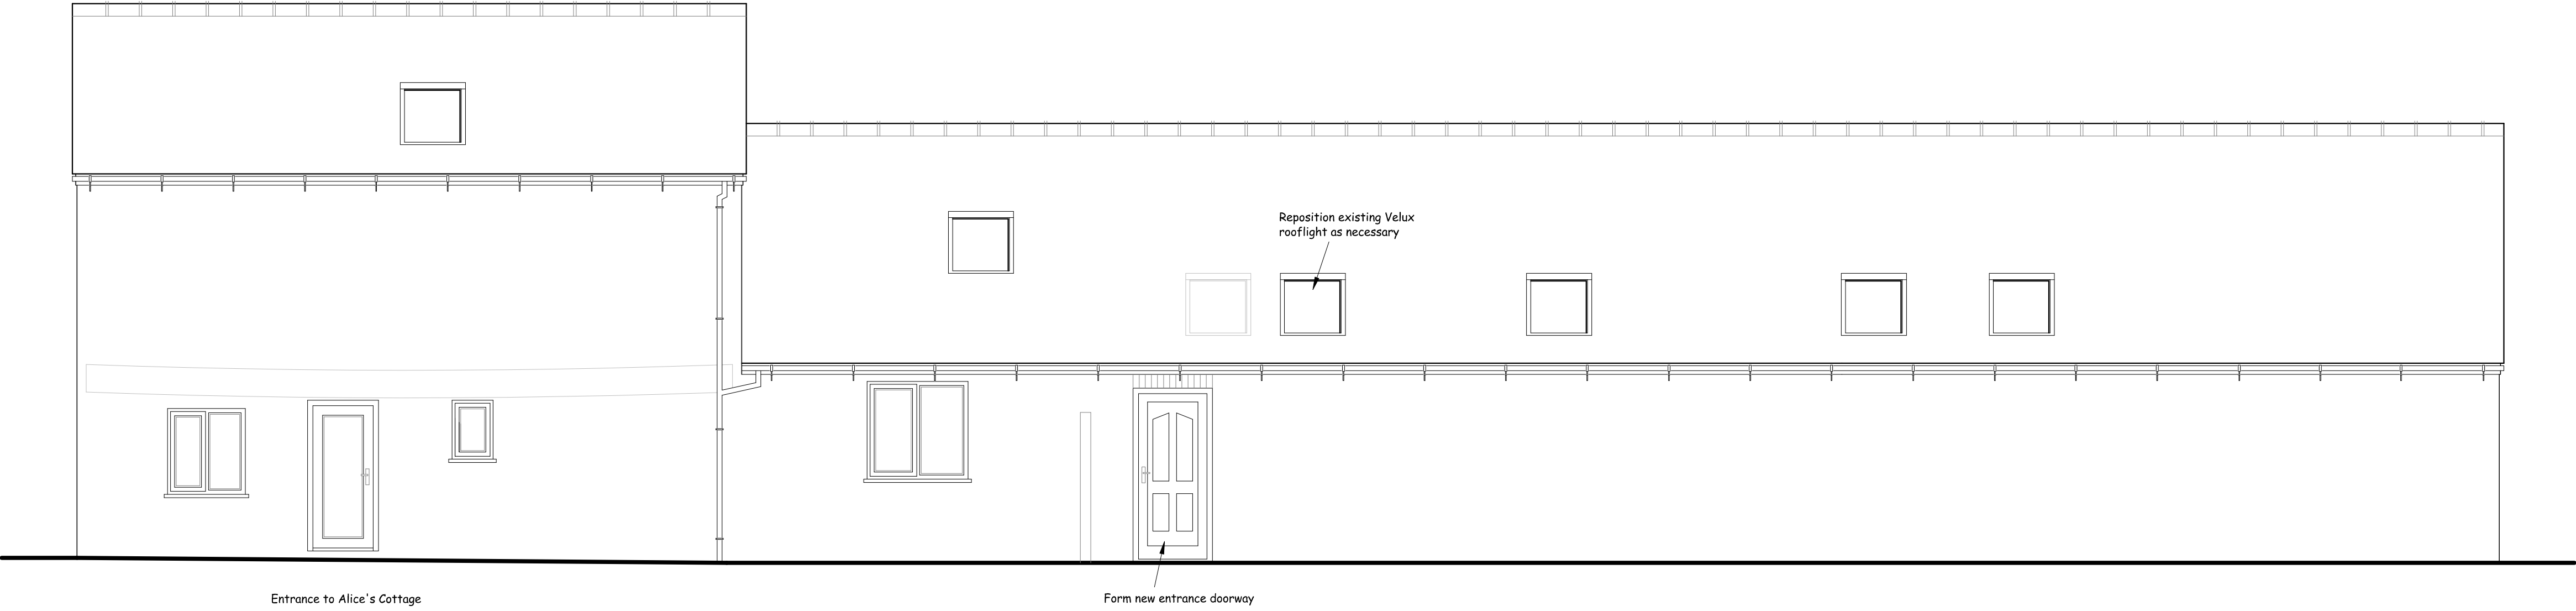


PROPOSED SOUTHEAST ELEVATION

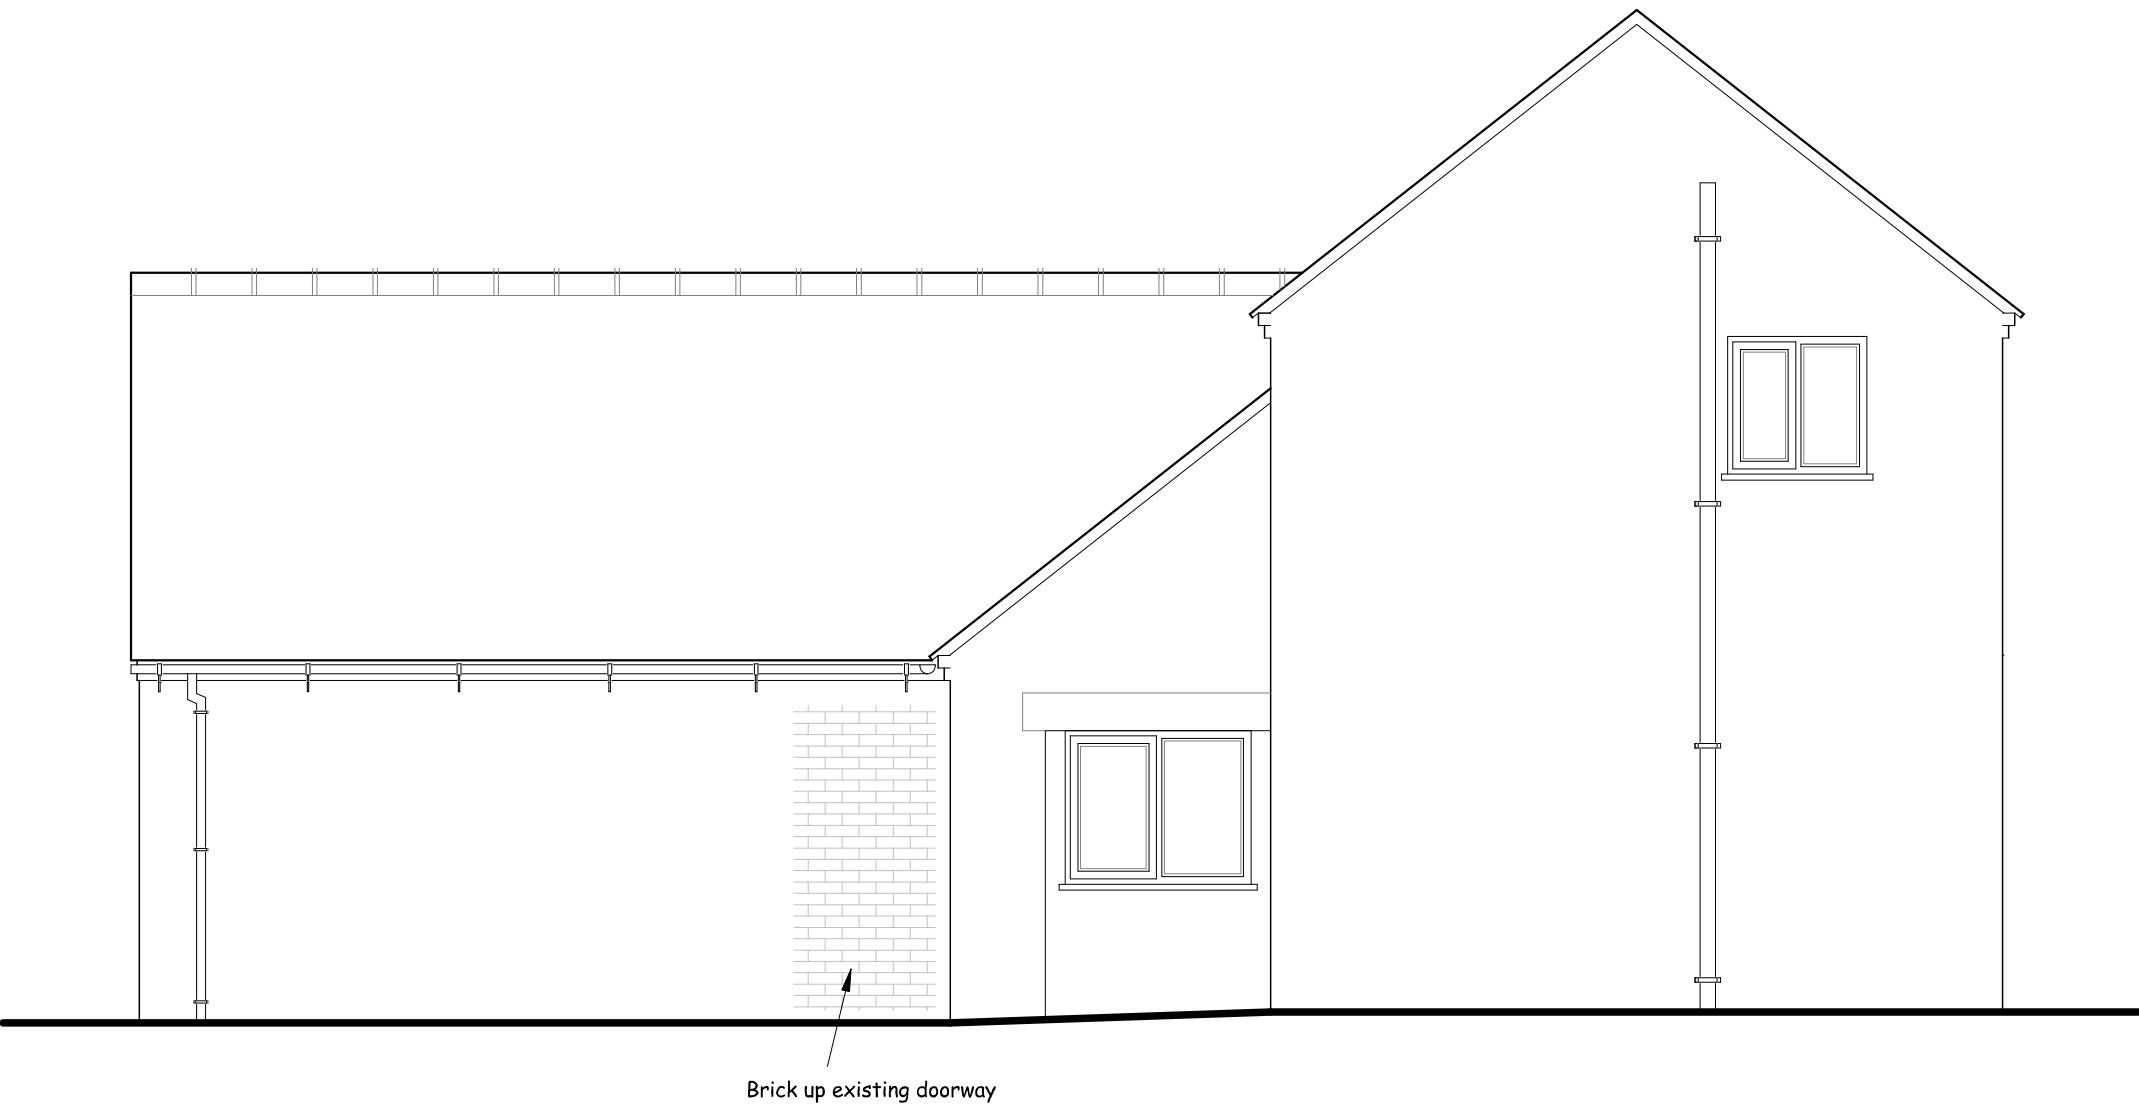

PROPOSED SOUTHWEST ELEVATION



PROPOSED NORTHEAST ELEVATION

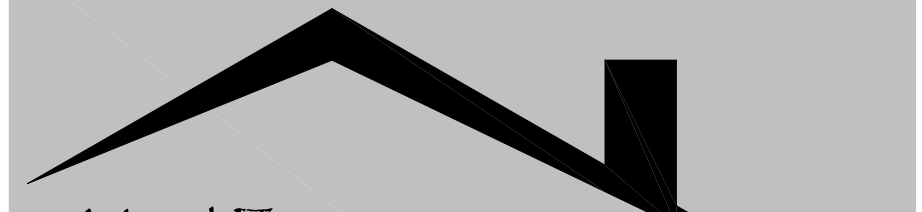

Nigel Forrester MCIOS
Building Design Services

ILETT HOUSE, SMITHY BANK, ALTON, STAFFS, ST10 4AD
TEL 01538 702164
www.nigelforrester.co.uk www.sap-calc.co.uk

CLIENT

Mrs H Williams

PROJECT

DRAWING NUMBER

Proposed elevations

SCALES 1/50 @ A1