



Notes:

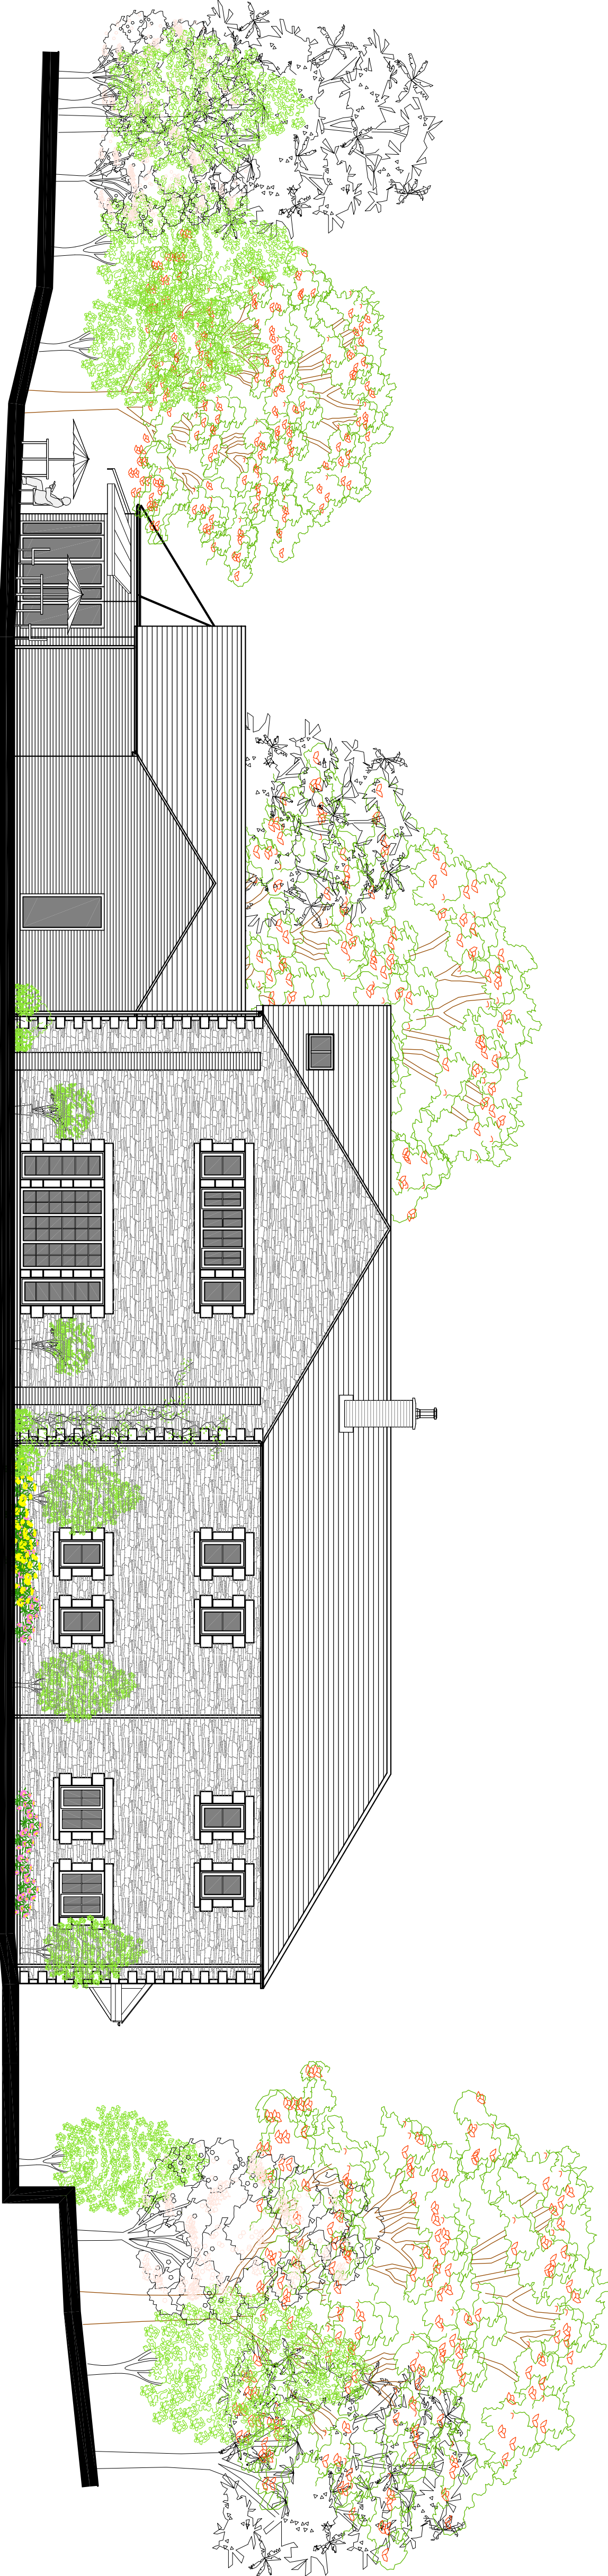

East Elevation

1:100

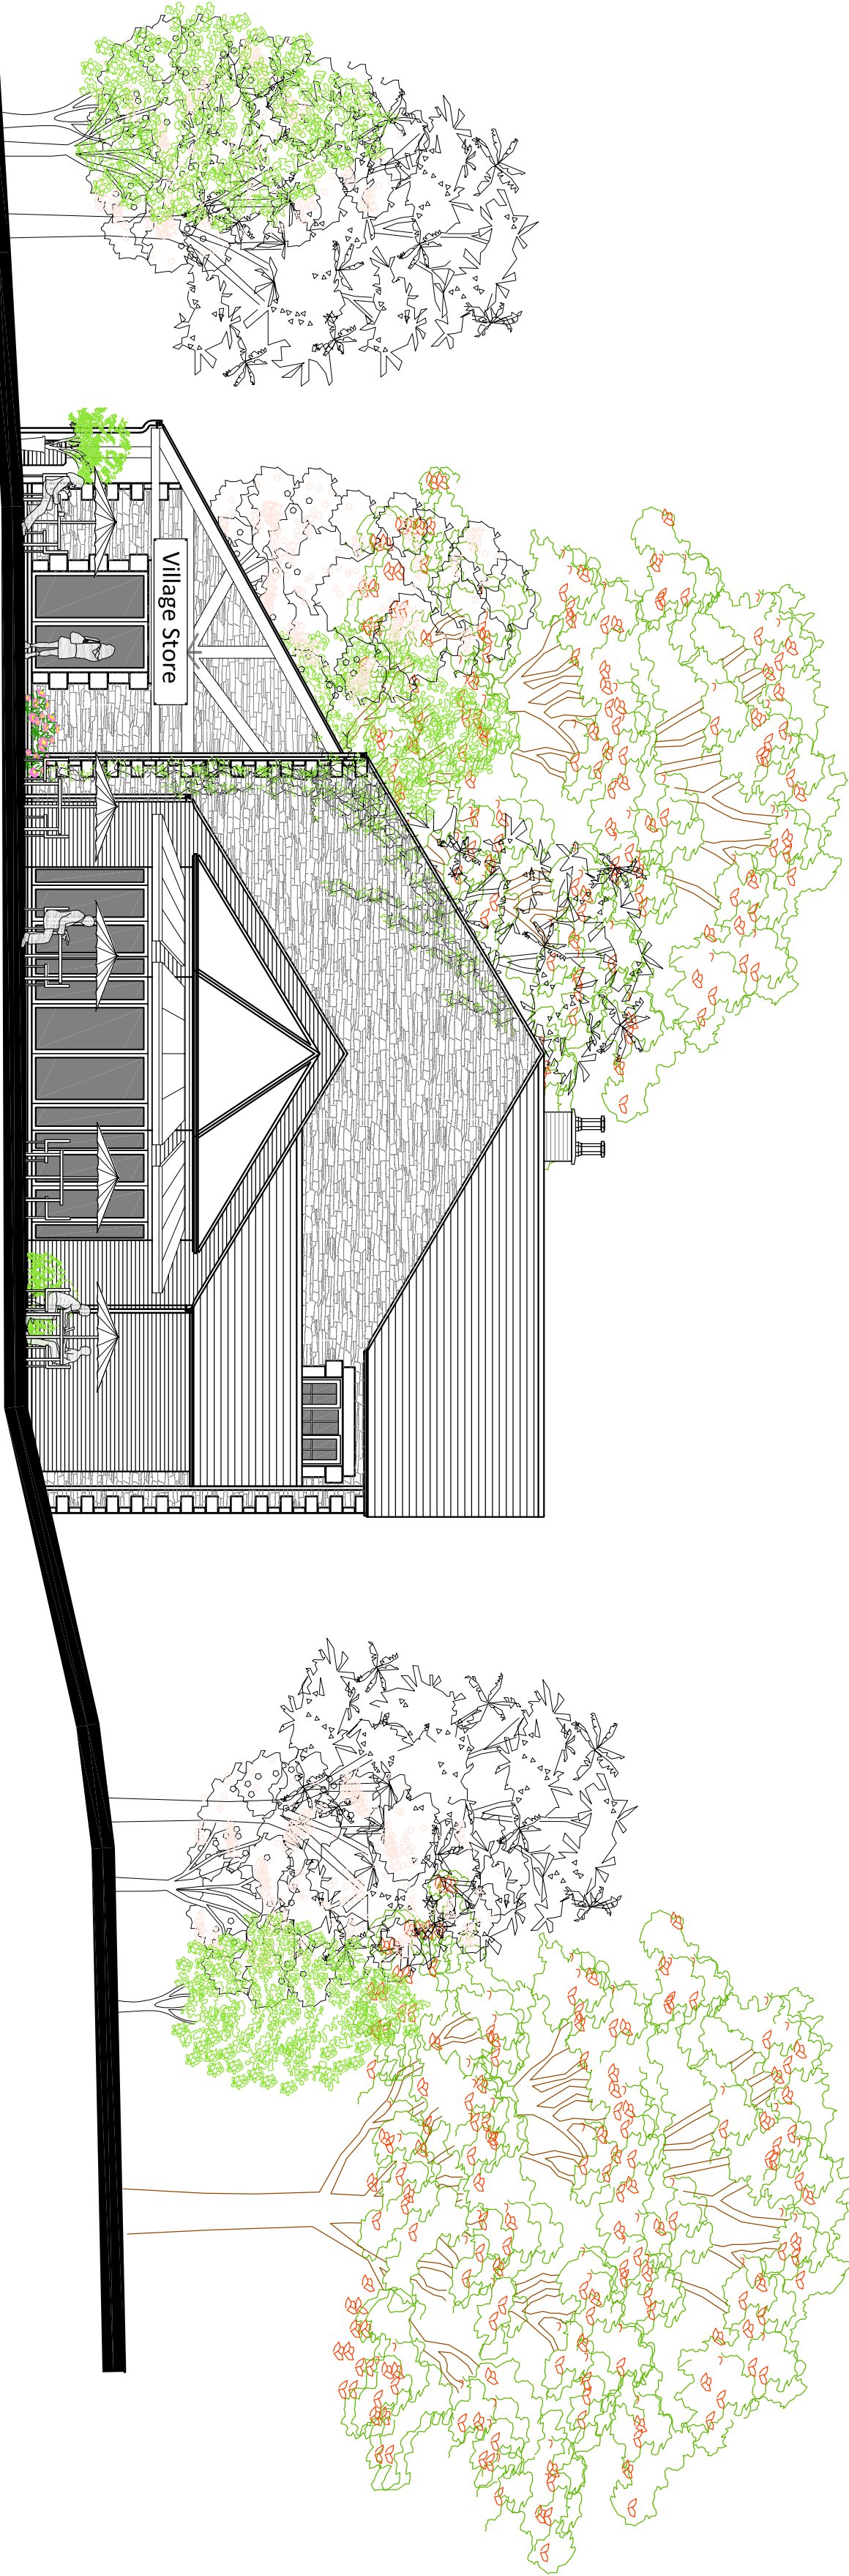

South Elevation

1:100

Revision Log:

Rev.:	Description:	By:	Date:
-------	--------------	-----	-------

Project: Proposed Development
'Arzio Camp'
Nr Blackshaw Moor
Leek
Staffordshire

Client: Enhanced Developments

Scale:	1:100				
0	1m	2m	3m	4m	5m

Drawn by:	Checked:	Date:	Page size:
MW		Oct 2014	A1

Drawing Title: Social Centre - Proposed Elevations
South and East

Drawing Status:

PLANNING ISSUE

Drawing Number:	Revision Number:
3262.SM.11.1023	PO



CORPORATE ARCHITECTURE LIMITED
CHARTERED ARCHITECTS

HEAD OFFICE
Vernon House, 1 Lincolns Way,
Leicester, LE1 6 2XY
Tel: 01833 462476