




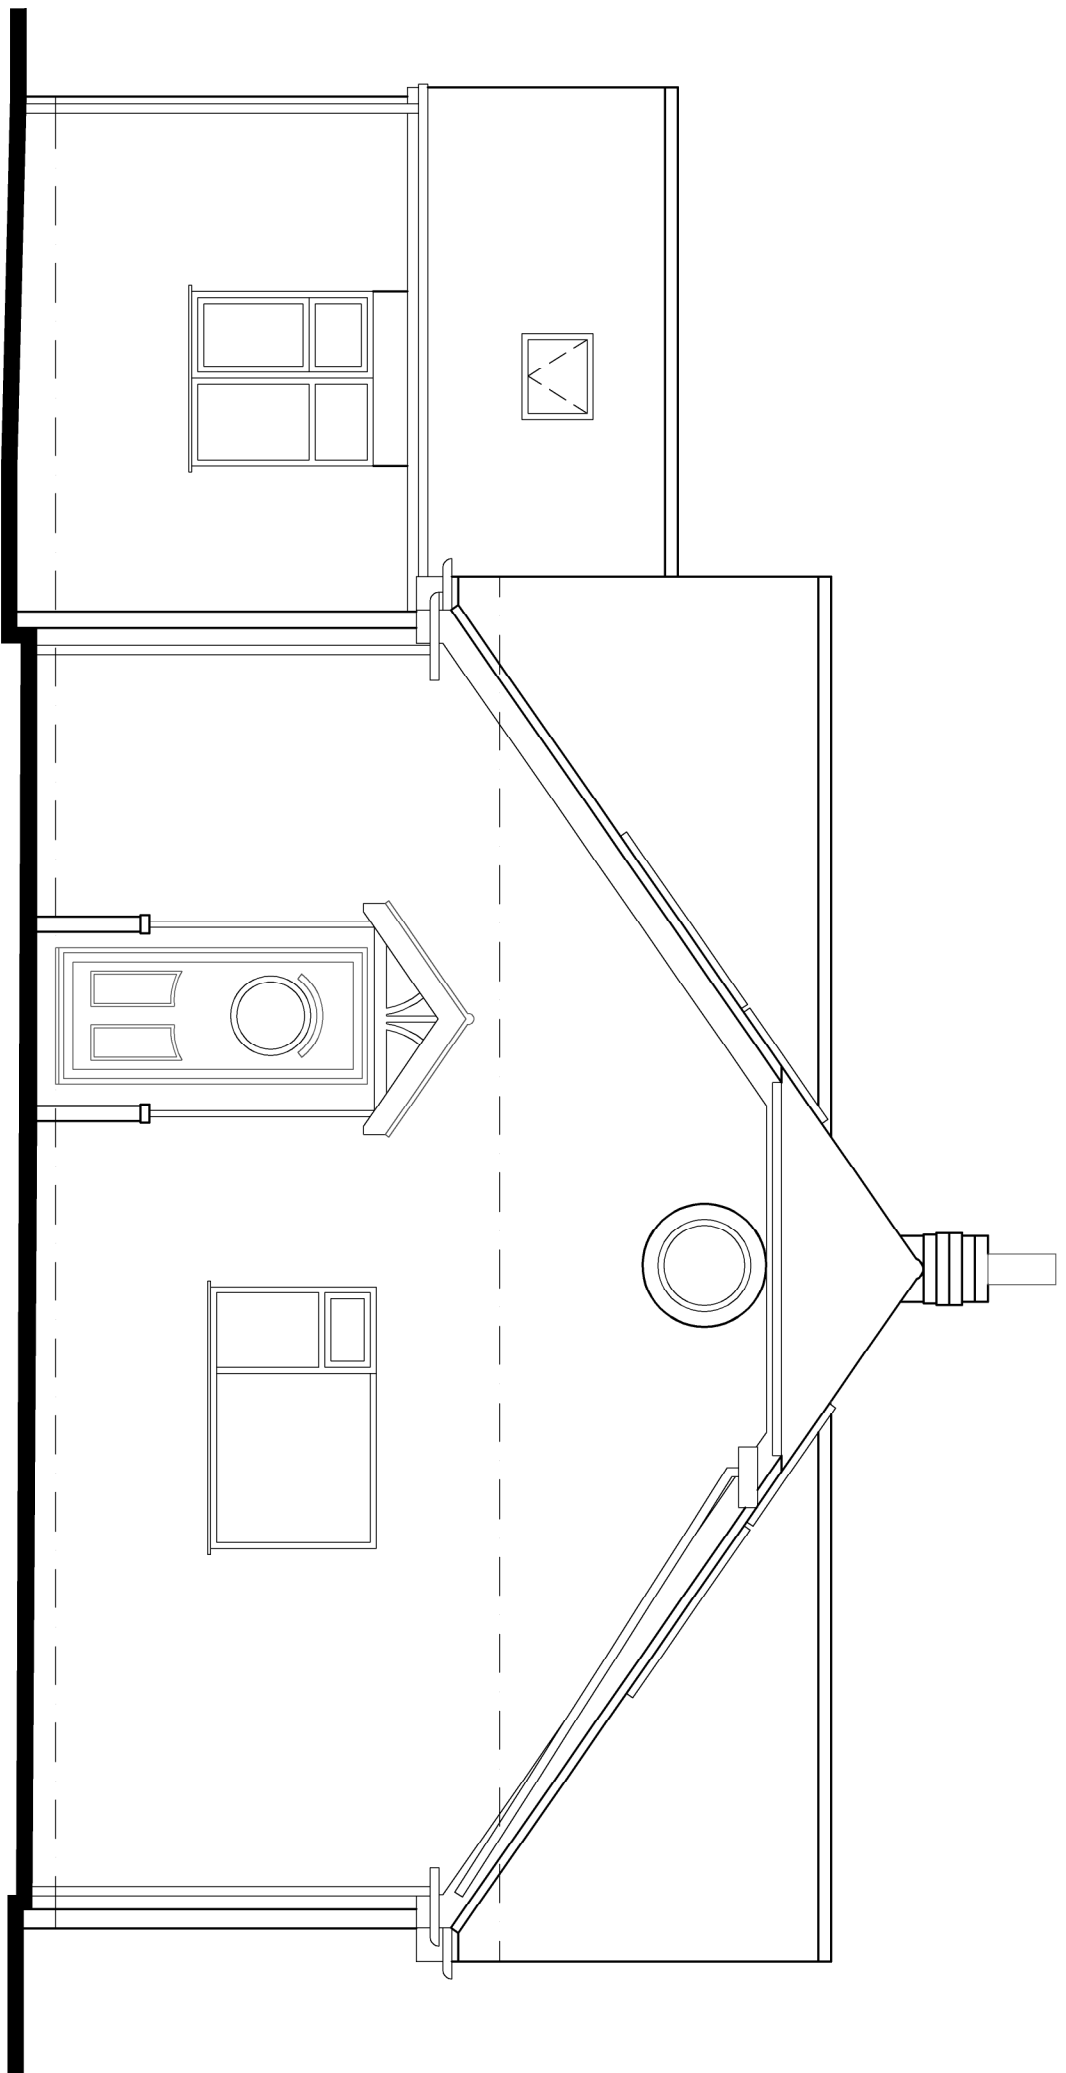


FRONT ELEVATION 1:50

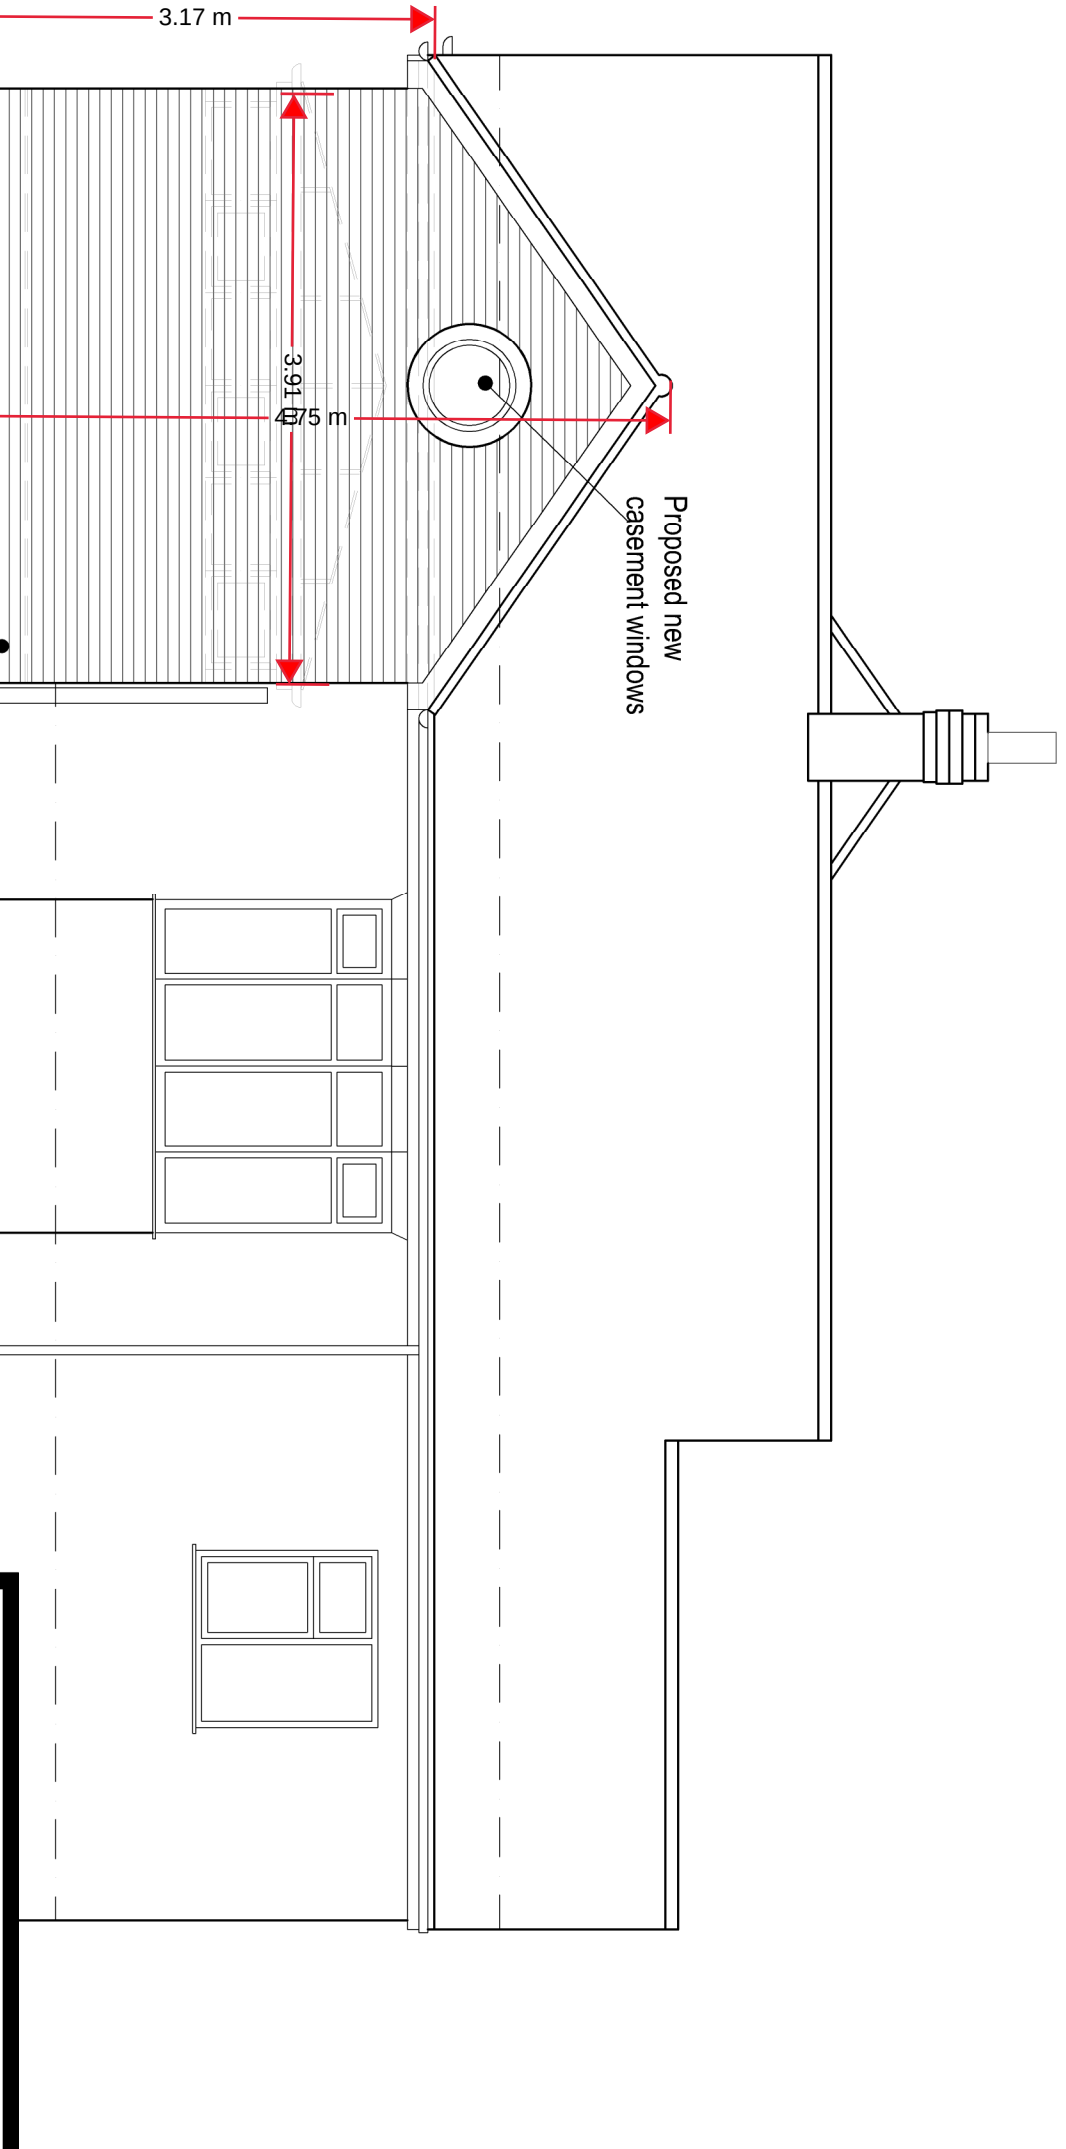

REAR ELEVATION 1:50

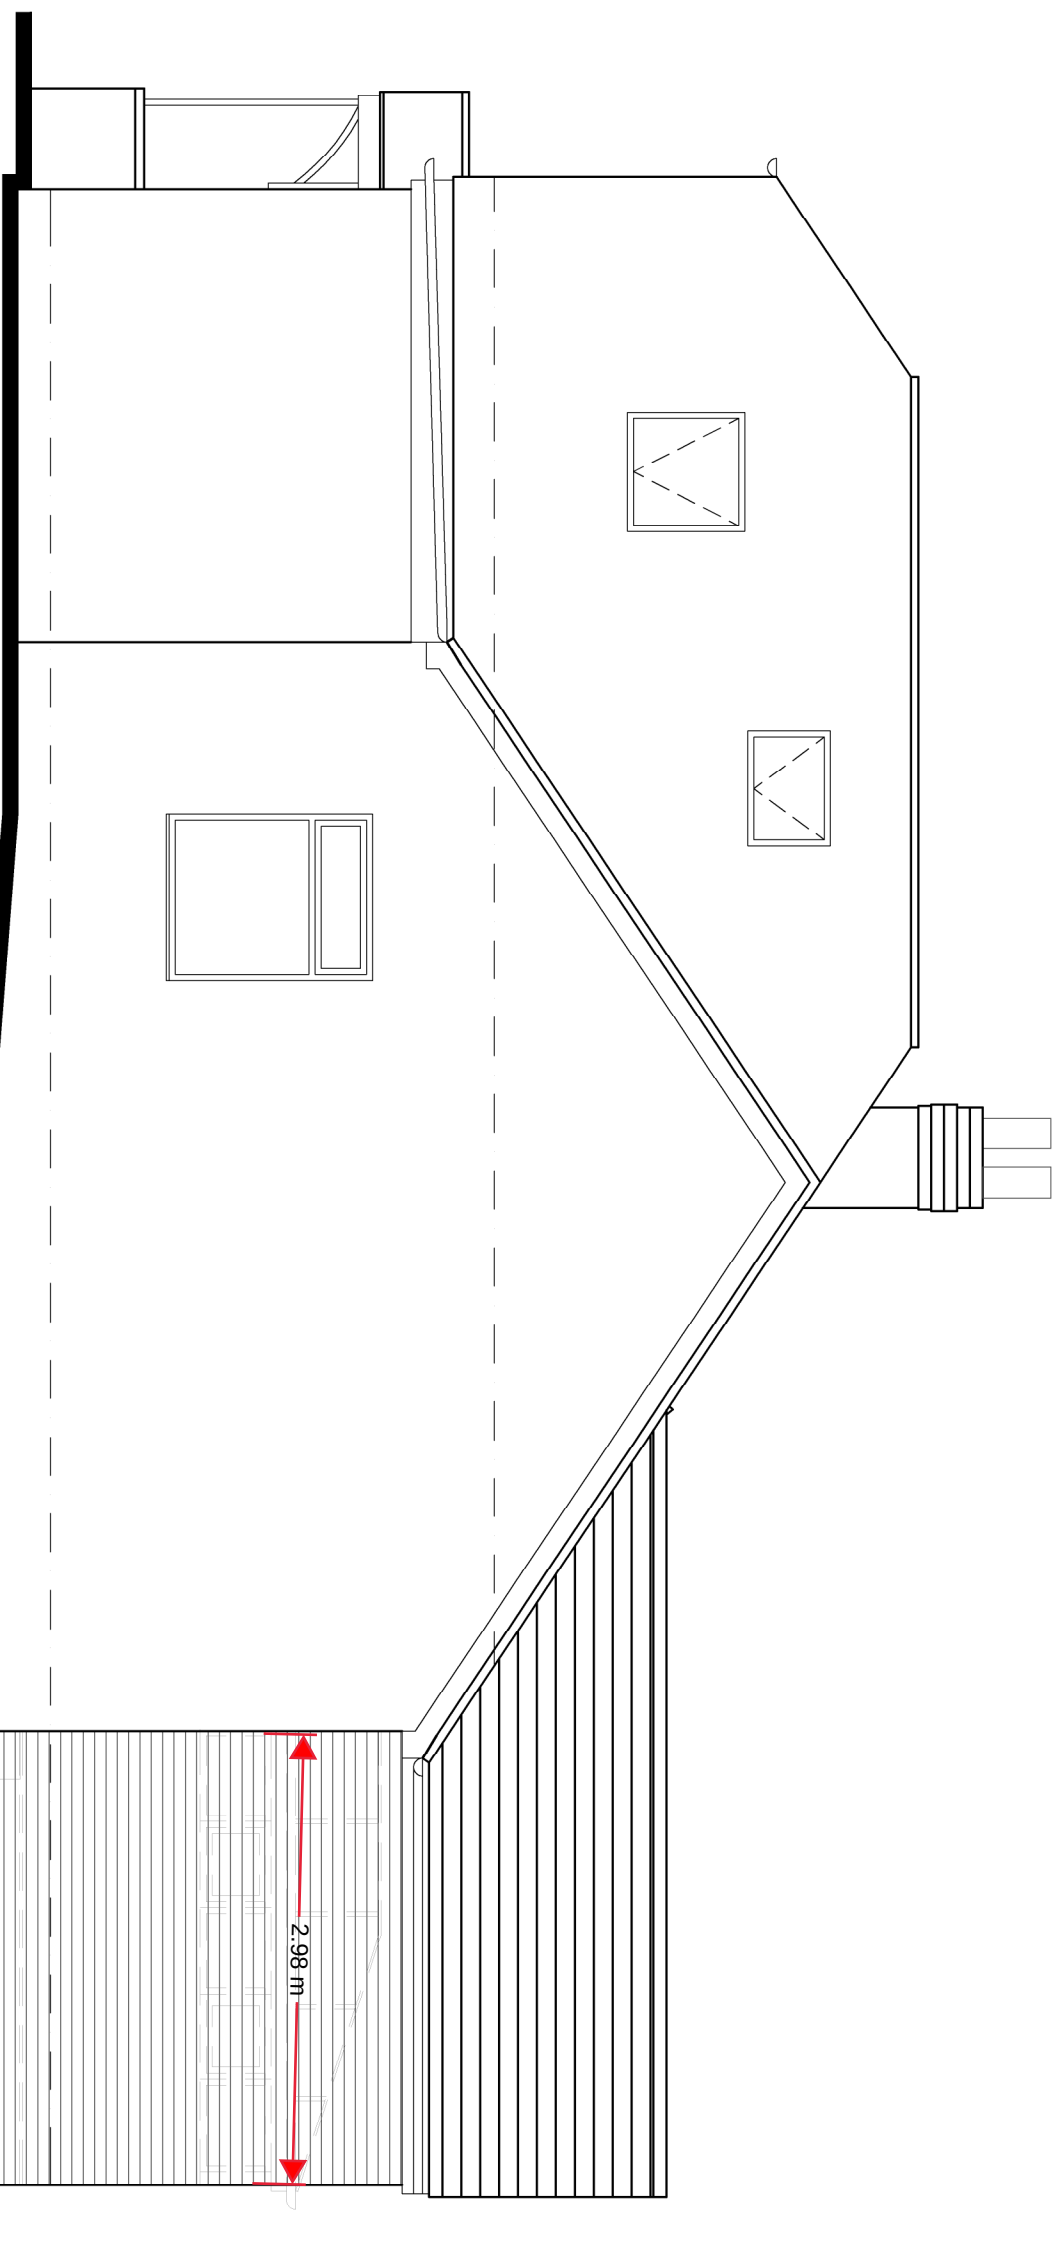


SIDE ELEVATION 1:50

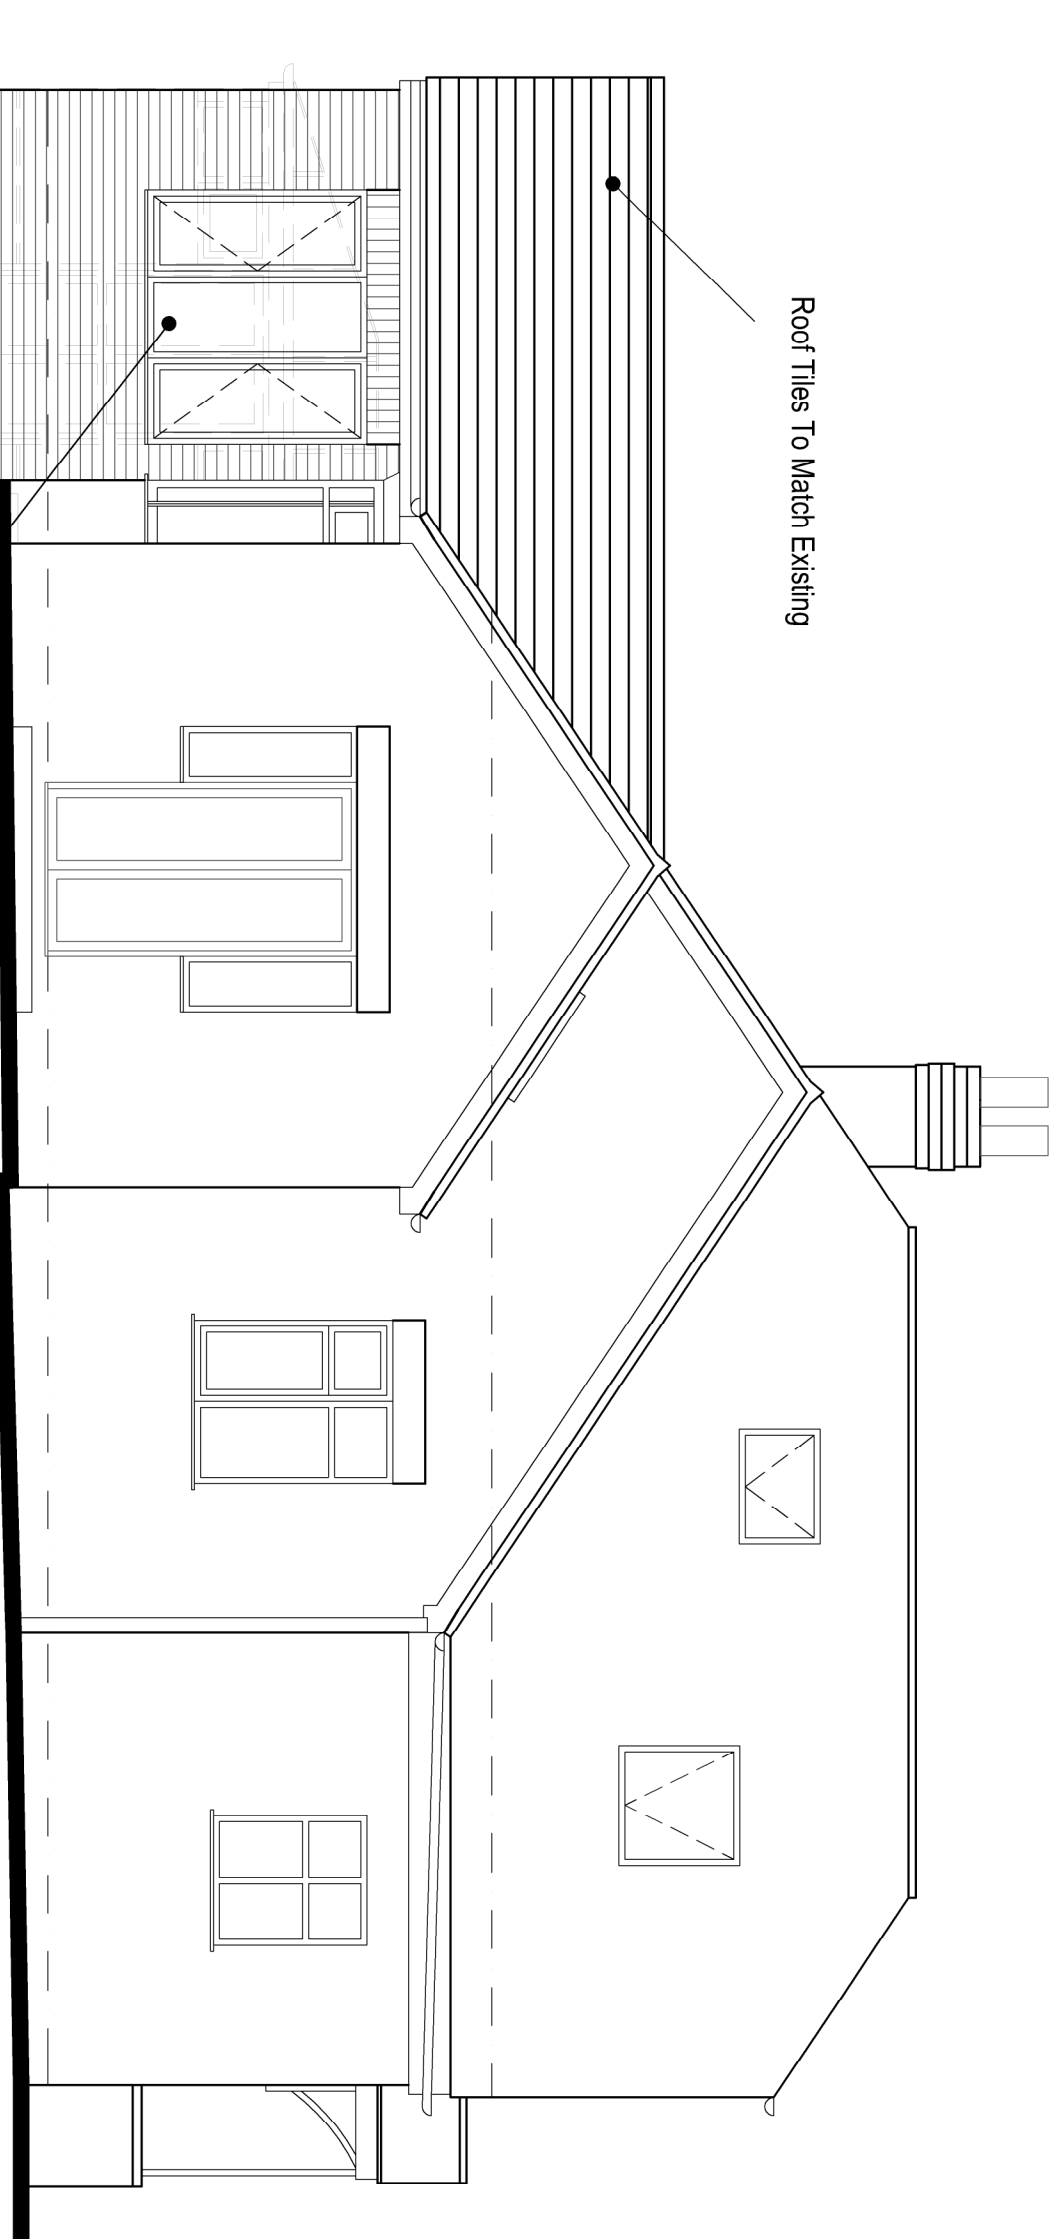

SIDE ELEVATION 1:50



SITE LAYOUT PLAN 1:200

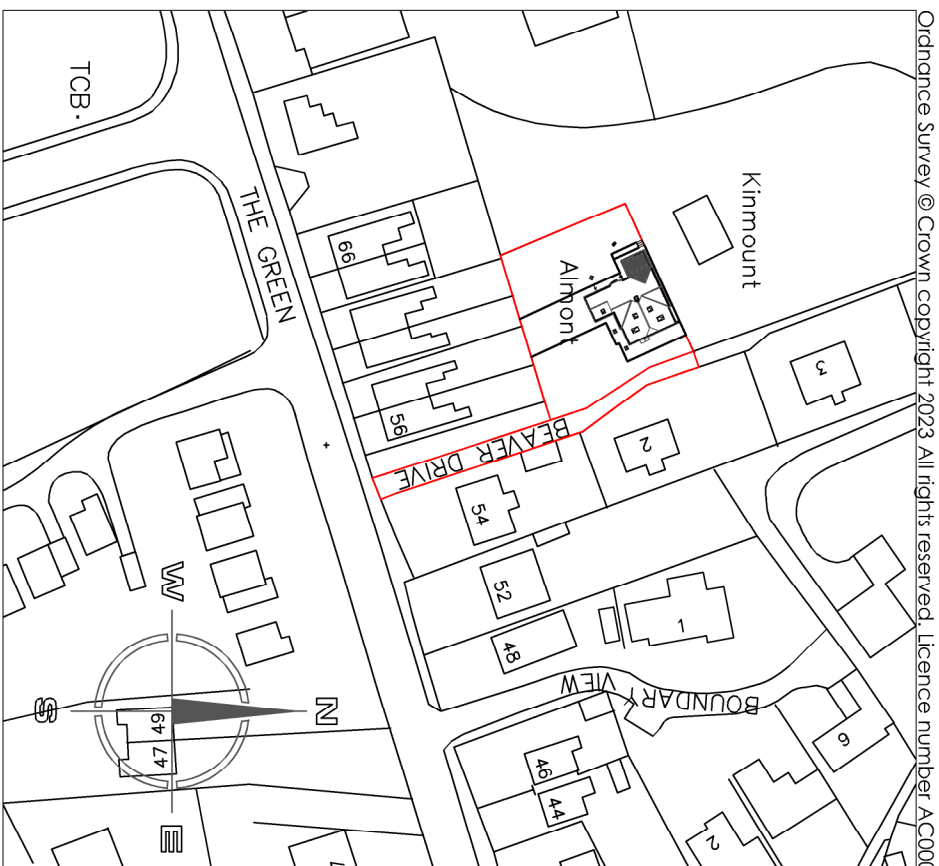

SITE LOCATION PLAN 1:1250

Hewitt&Carr Architects
A. Design & House 117-19 Leek Road | Cheddale ST10 1JE
T. 0153 754889
E. enquiries@hccarchitects.co.uk
W. www.hccarchitects.co.uk

Client
Mr & Mrs Codman

Project
PROPOSED SINGLE STOREY REAR
EXTENSION AT ALMONT THE GREEN
CHEDDALE ST10 1PH
Title
PLANS AND ELEVATIONS AS PROPOSED

Drawn
NNC
Date
MARCH 2024
Scale @A1
AS NOTED
Project No.
01363-PL(0)02
Drawing No.
Rev

GROUND FLOOR PLAN 1:50

