


Plain clay interlocking sandpft
20-20 roof tiles, staffs blue in
colour.




REAR ELEVATION 1:100
House Type B

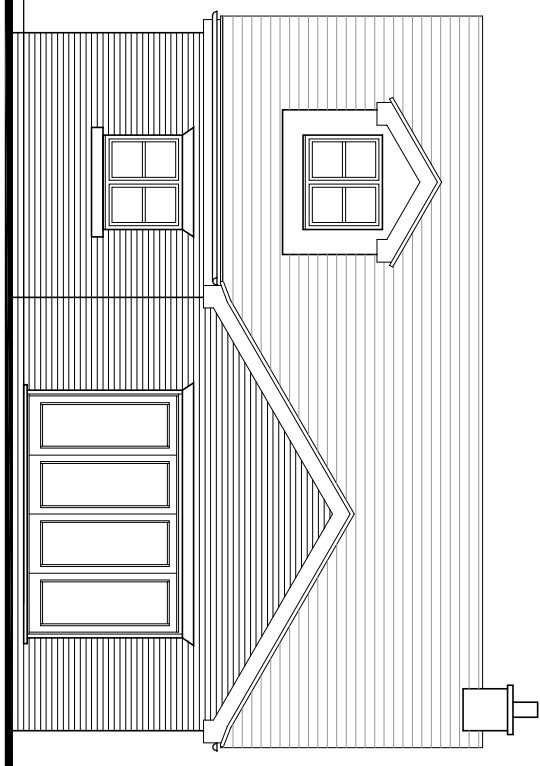

FRONT ELEVATION 1:100
House Type B


Red facing brickwork with
contrasting band with
reconstituted stone cills

Outline of No 54 with previously
approved extension.

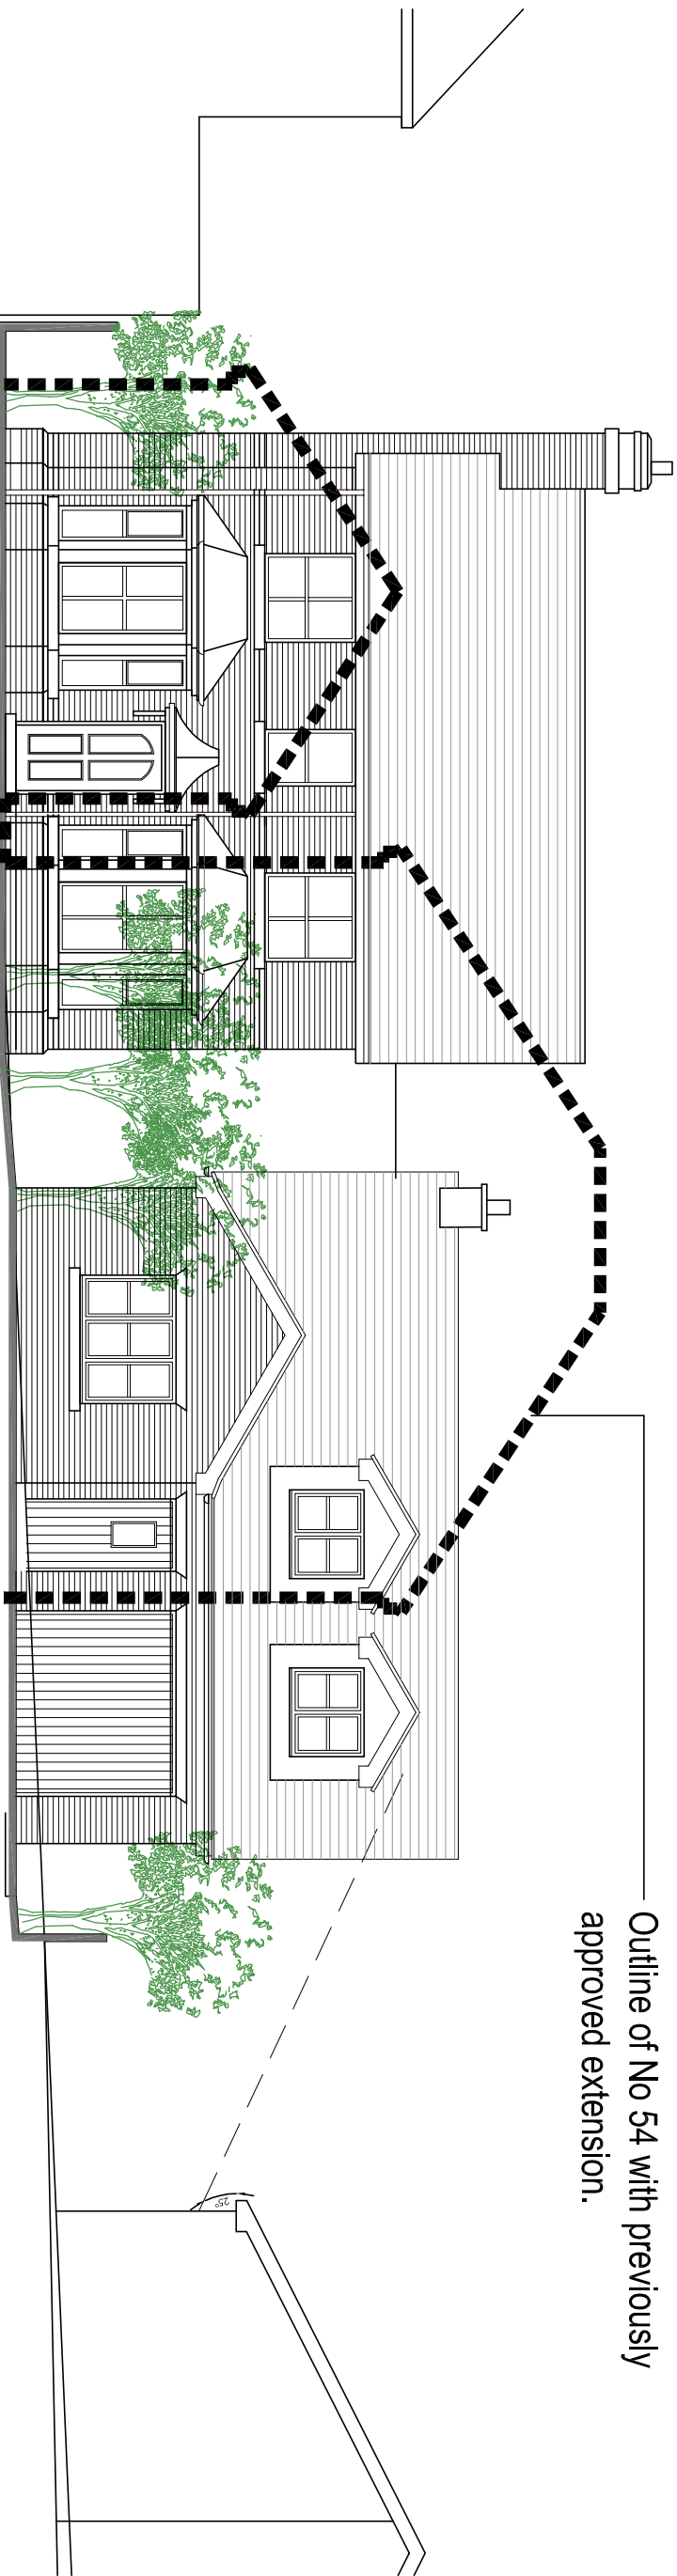


House Type A
ELEVATION TO FROGHALL ROAD 1:100



House Type B

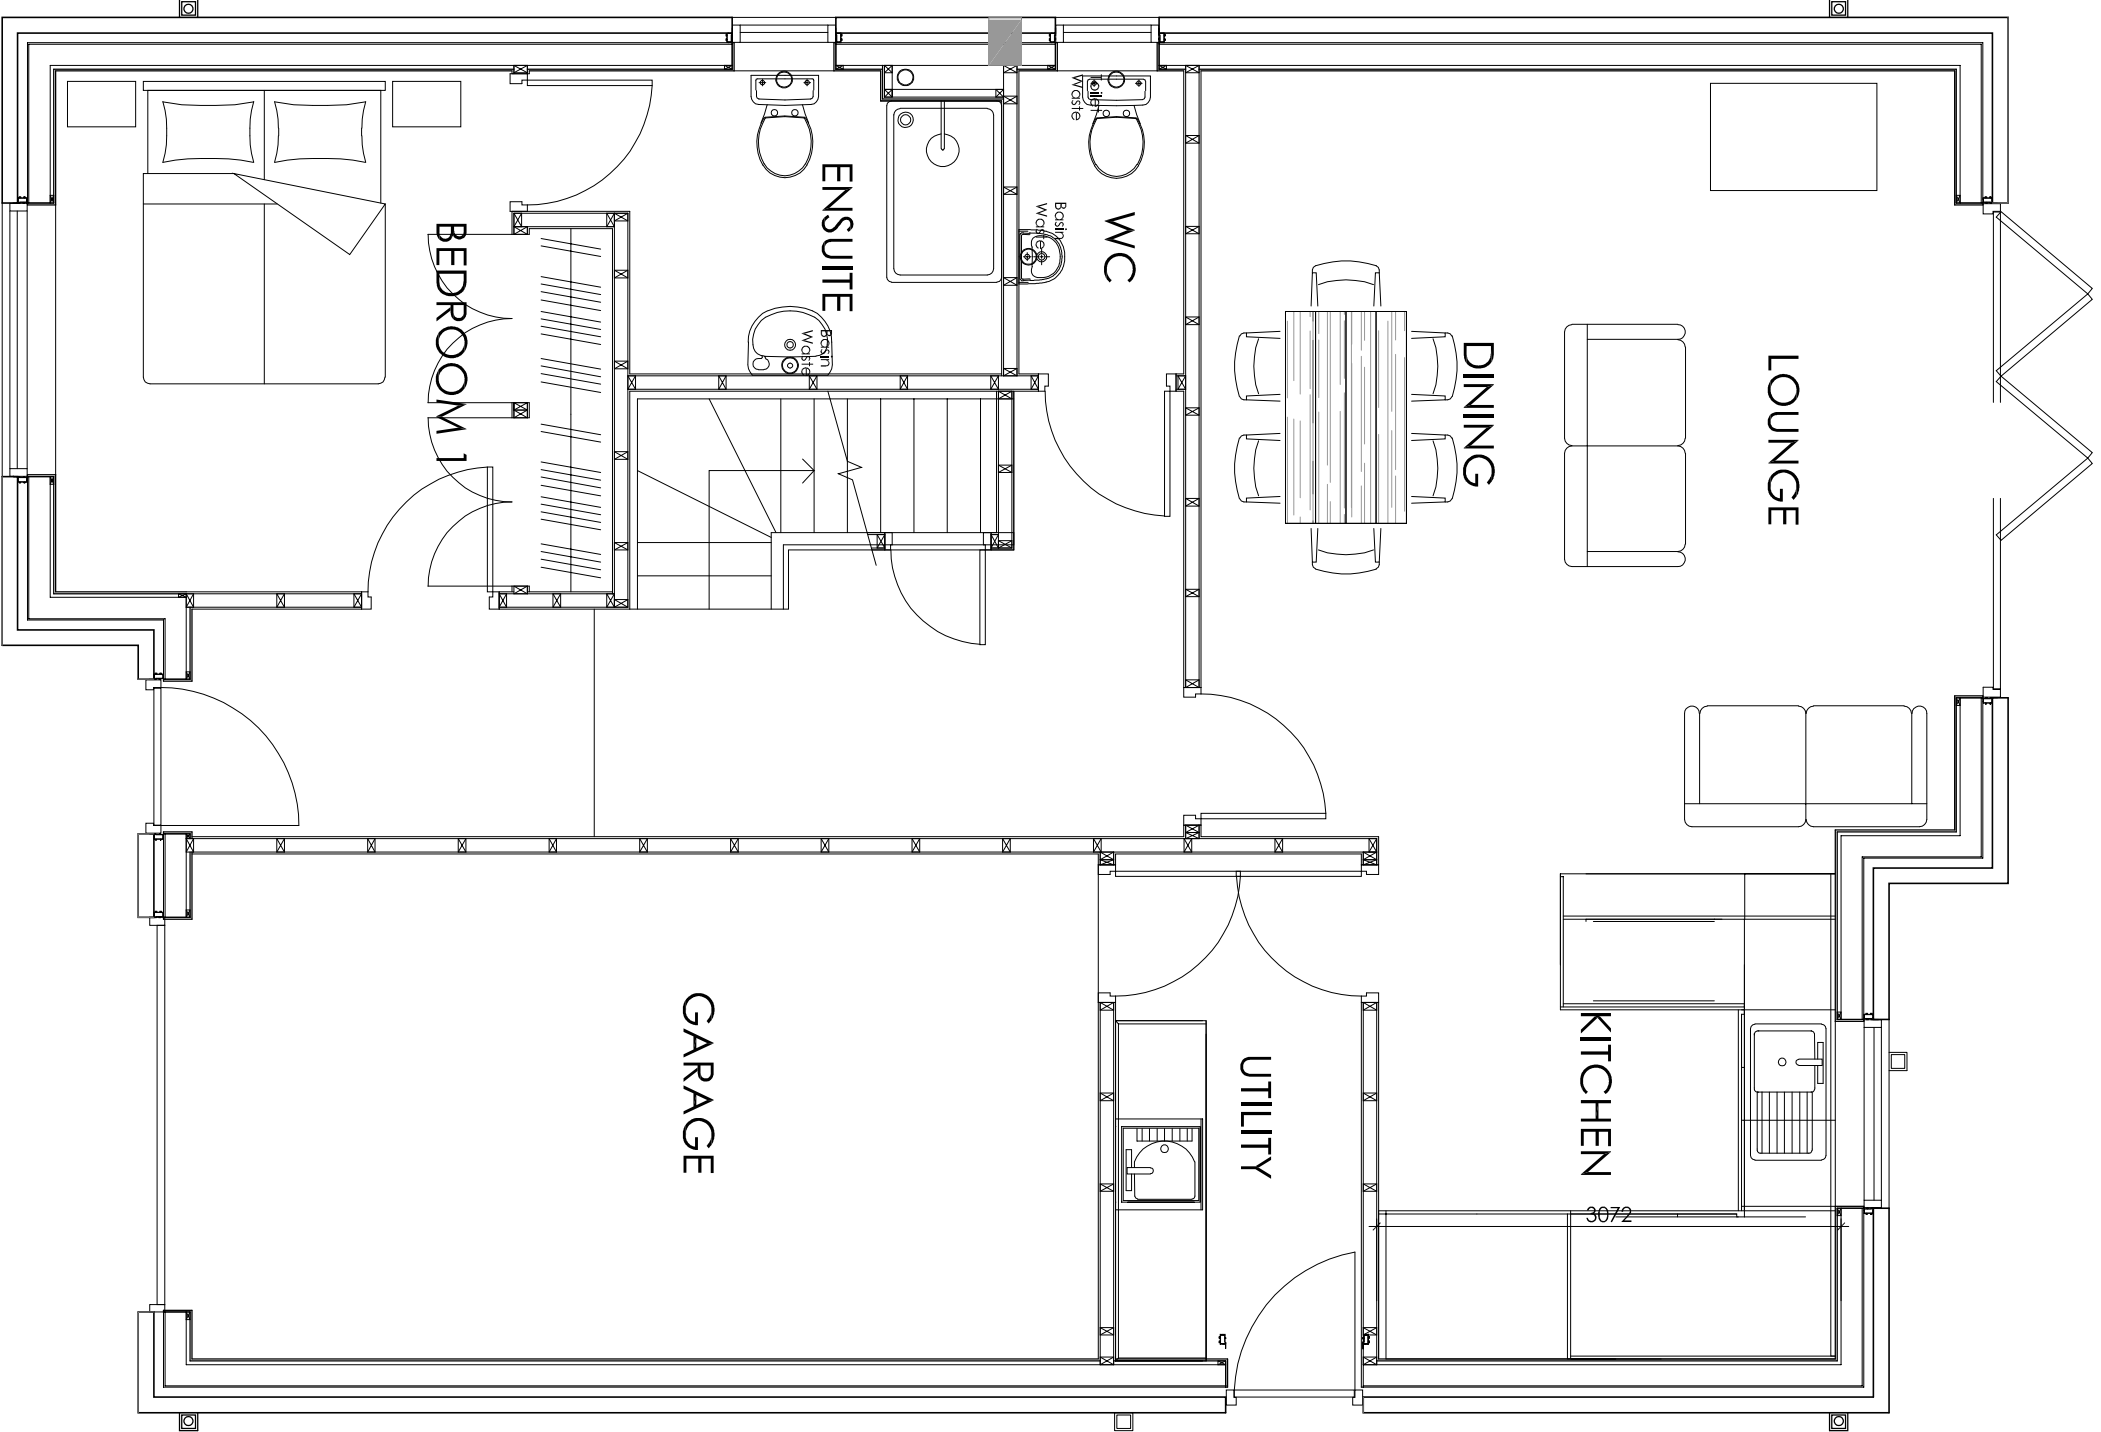


GROUND FLOOR PLAN 1:50 House Type B

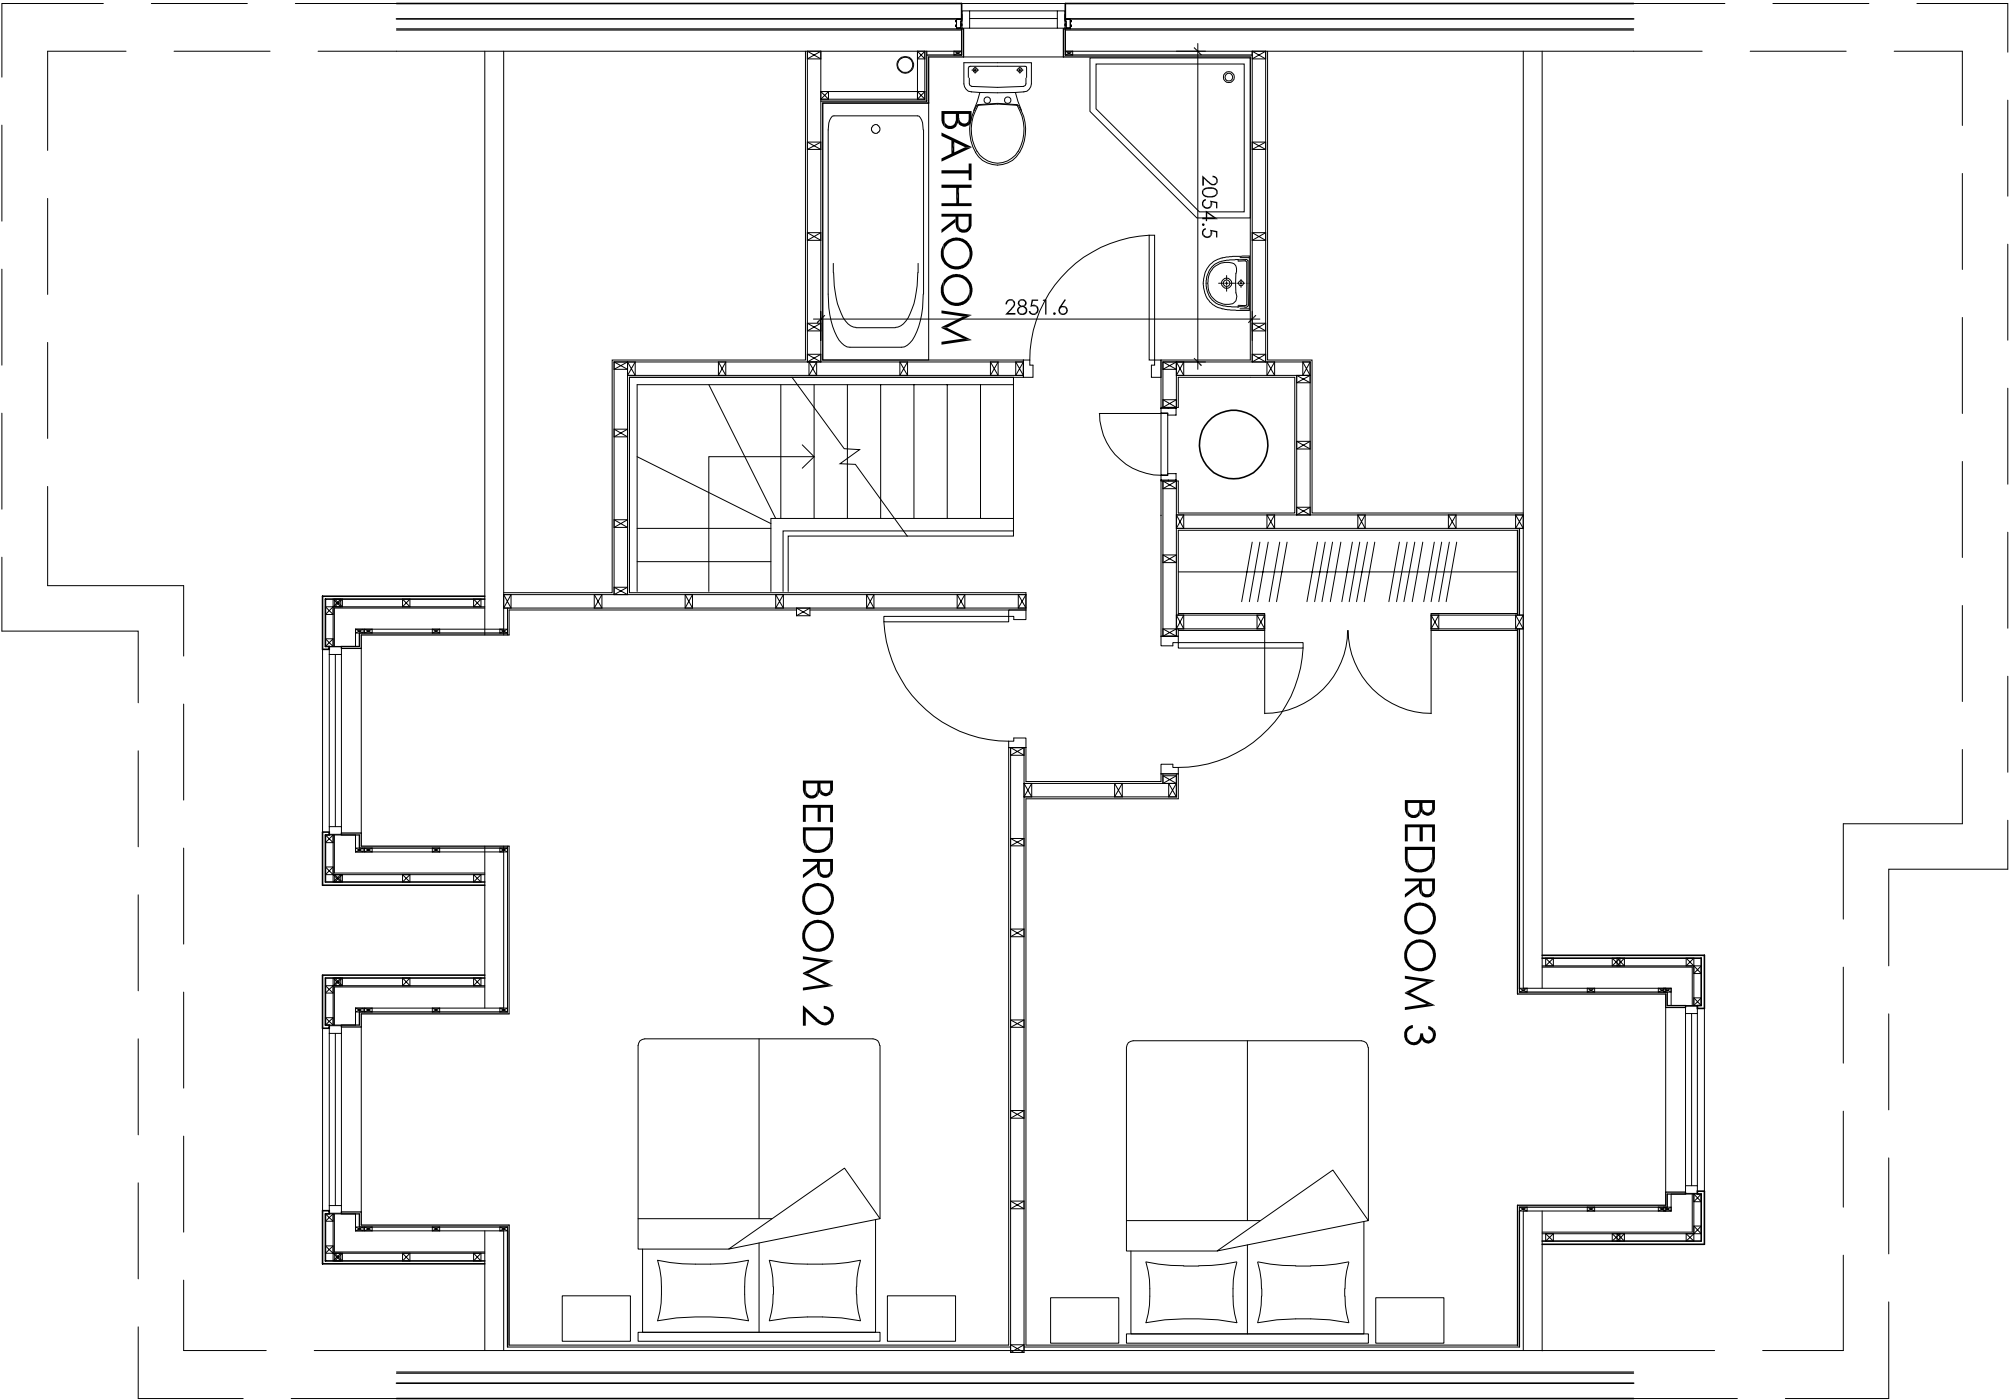


FIRST FLOOR PLAN 1:50 House Type B

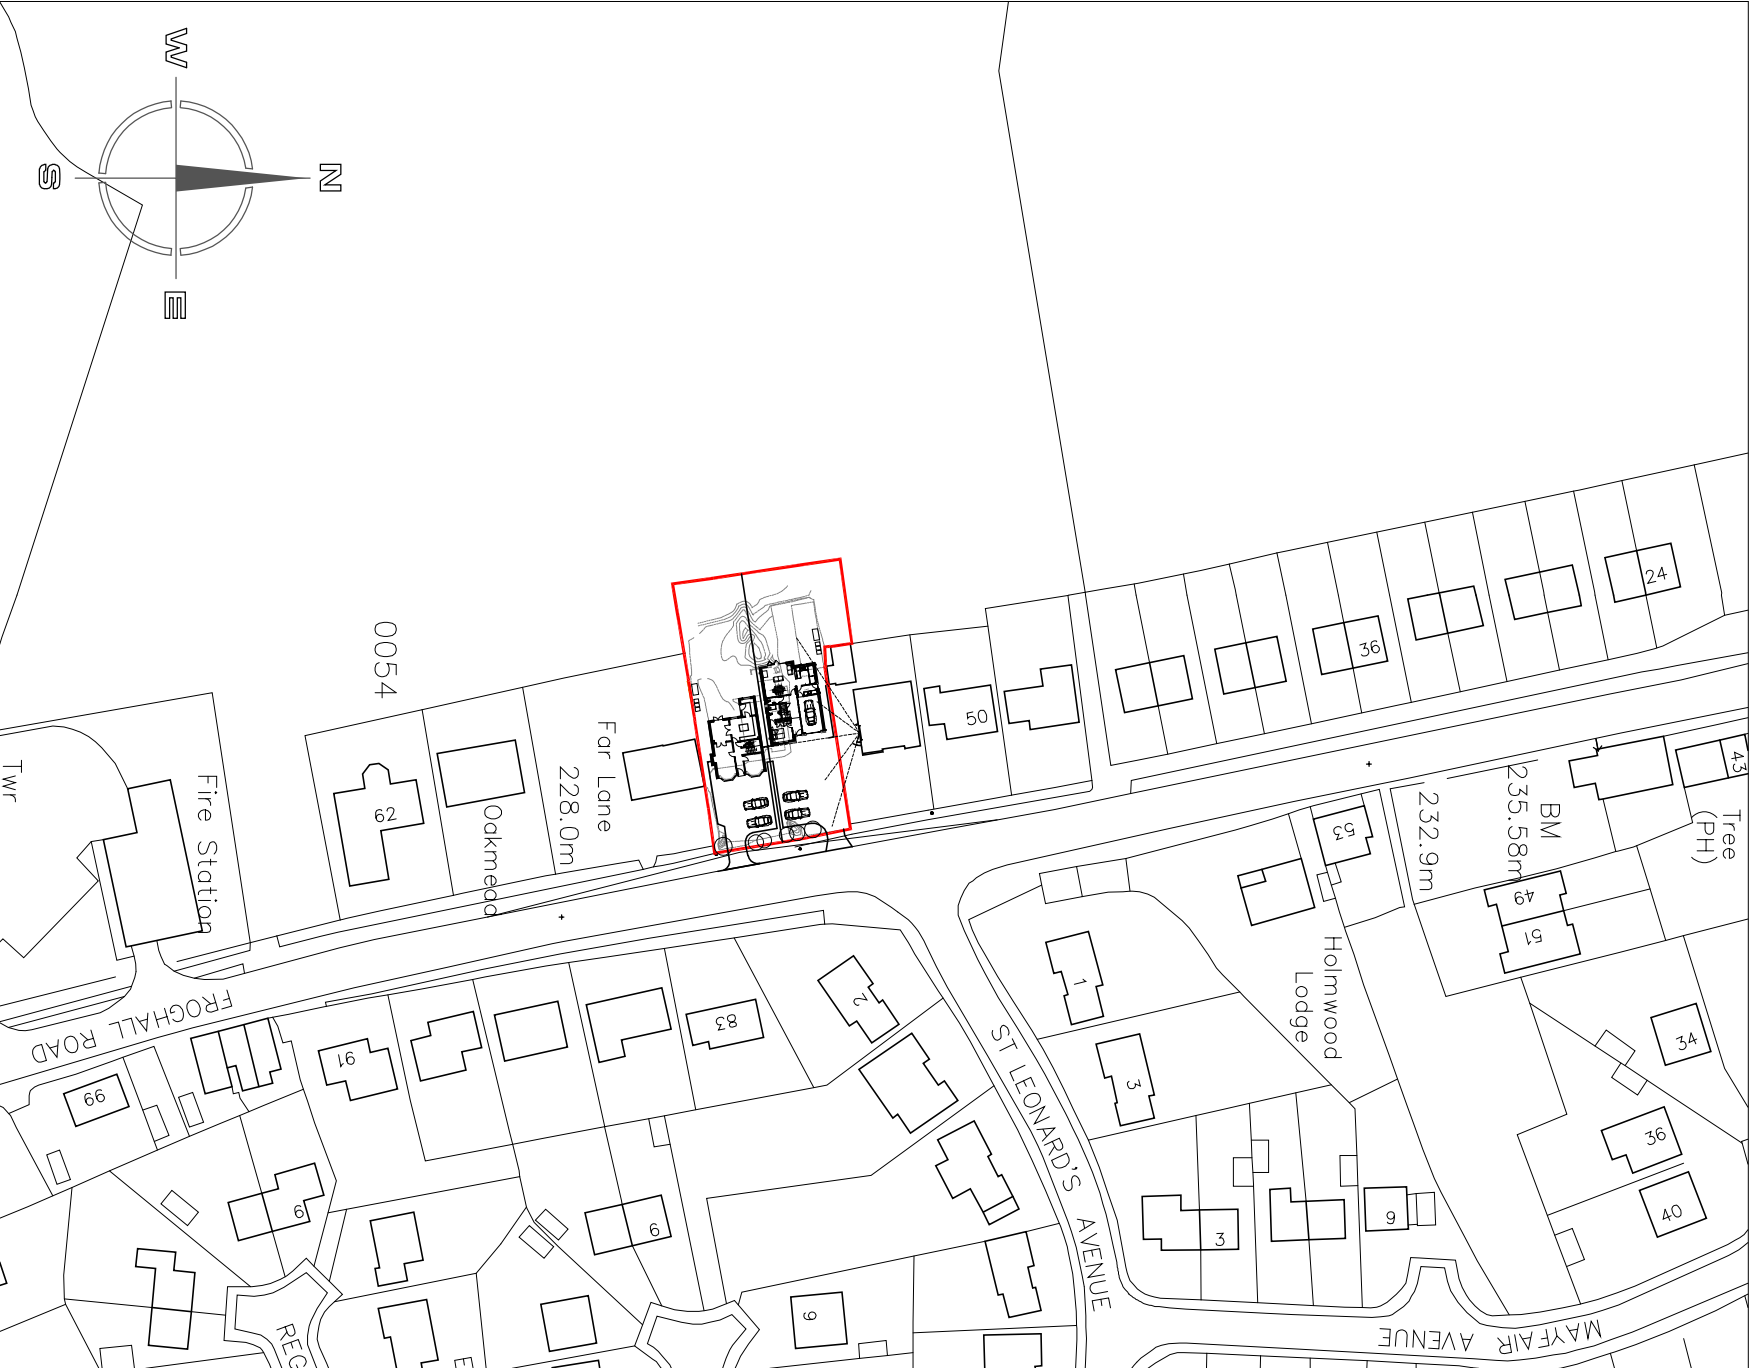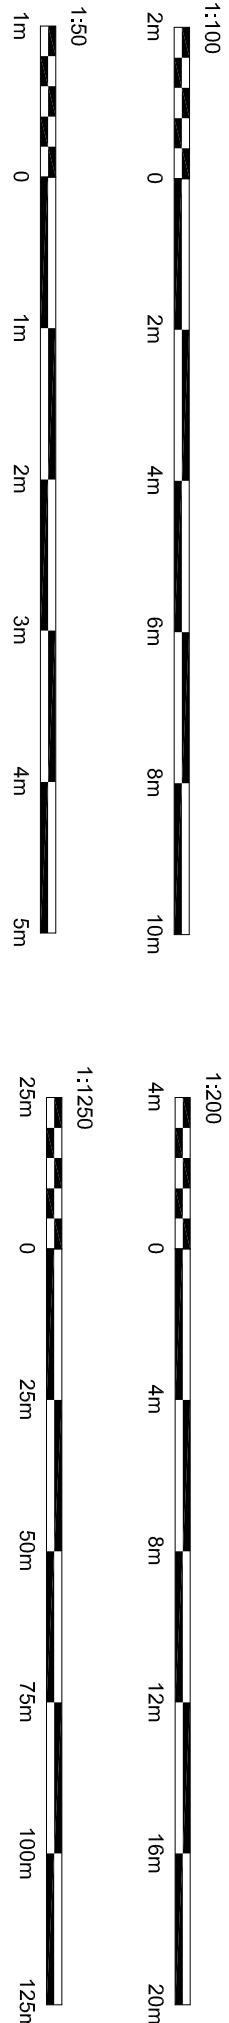


SITE LOCATION PLAN 1:1250

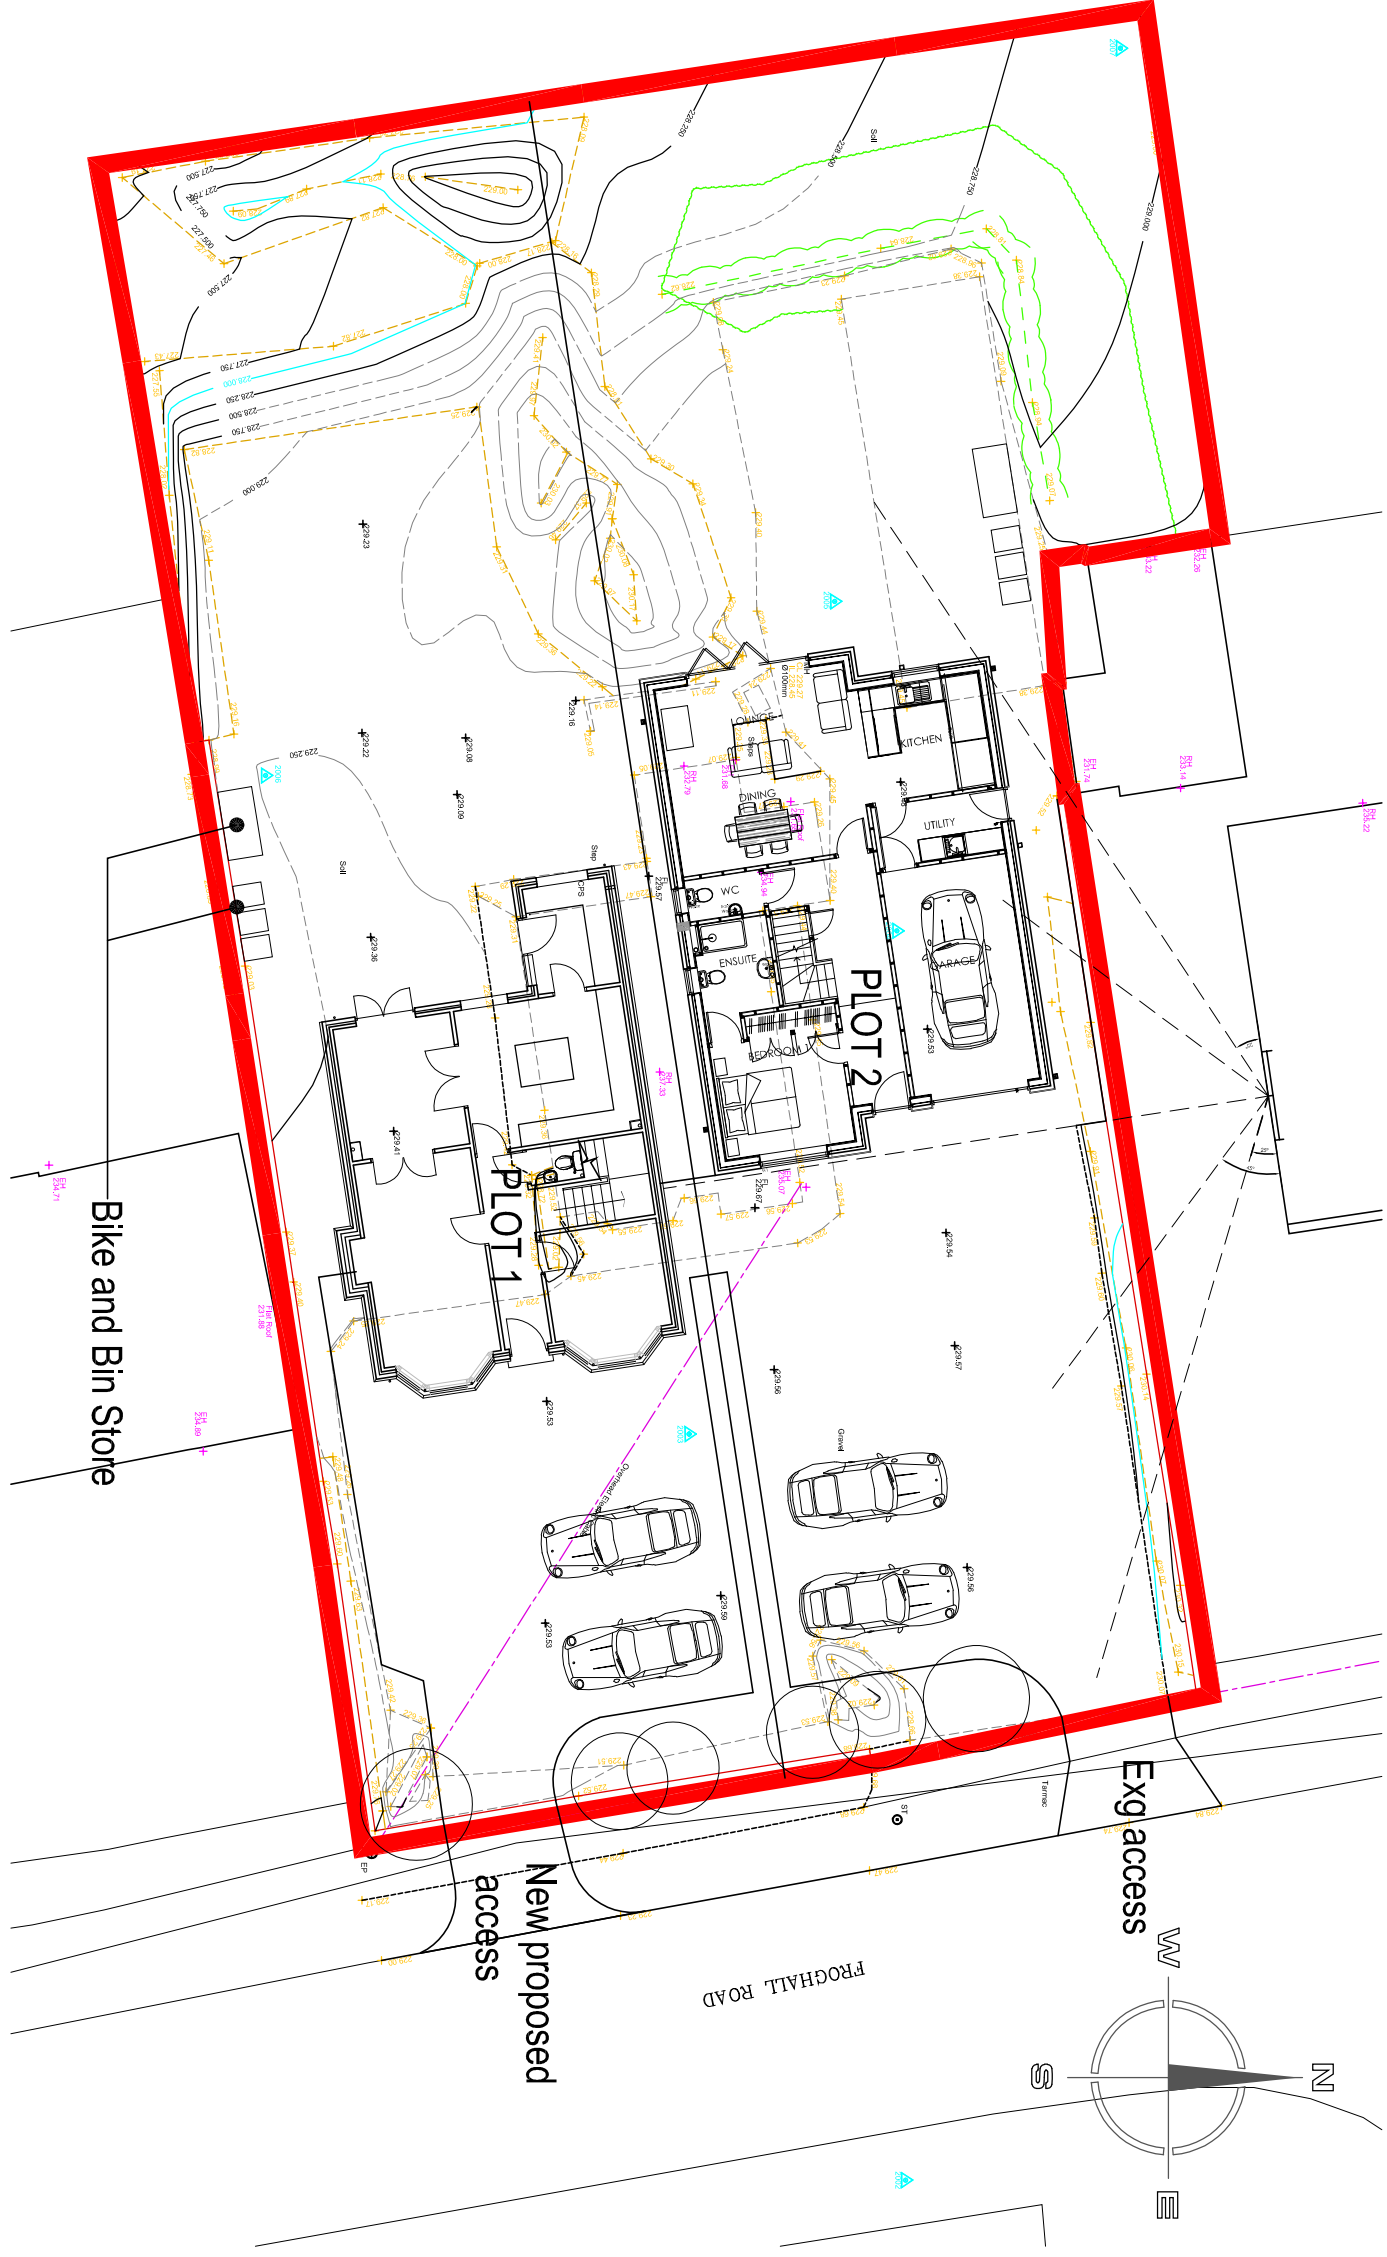

SITE PLAN 1:200

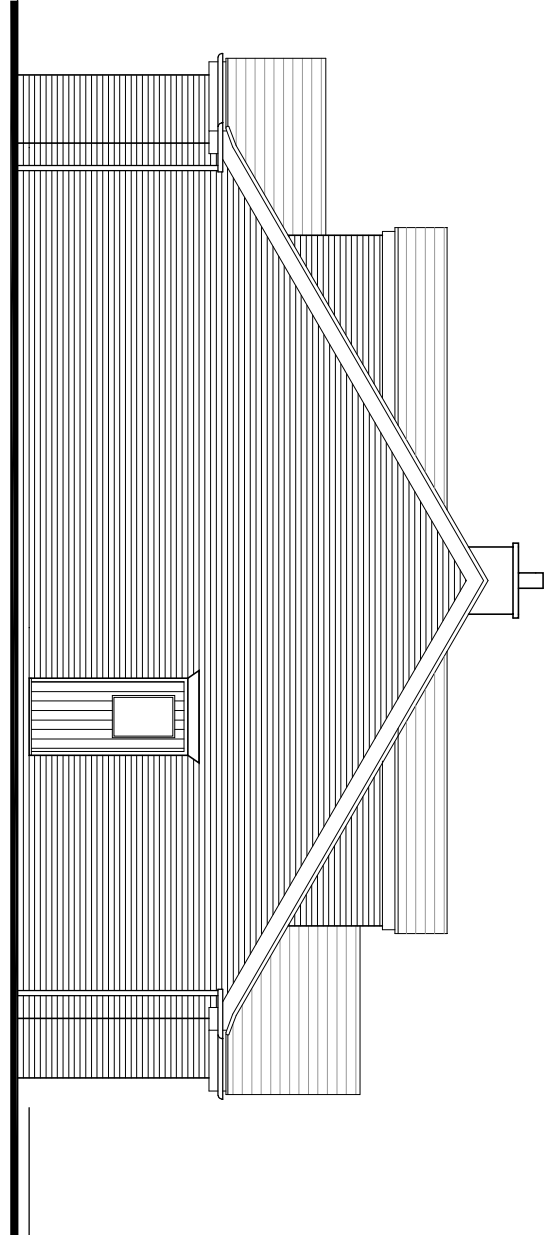

SIDE ELEVATION 1:100 House Type B

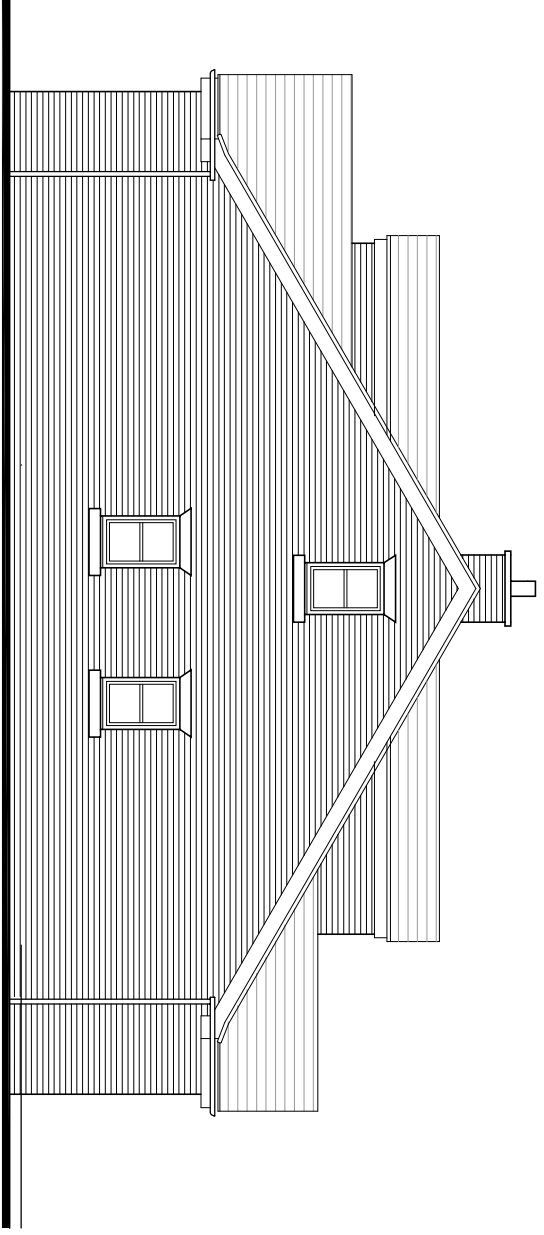

SIDE ELEVATION 1:100 House Type B

Hewitt&Carr Architects
A. Design House 117-19 Leek Road | Cheddale ST10 1JE
T. 01539 754889
E. enquiries@hccarchitects.co.uk
W. www.hccarchitects.co.uk

Client
Mr S Walker

Project
Proposed residential development
at 54 Frogghall Rd.
Ipsstones ST10 2NA

Title
Plans and Elevations, Site Location Plan
and Site Plan as Proposed
HOUSE TYPE B

Phase
PLANNING
Date
OCT 2023
Scale
8/A1 As Shown

Project No.
01323 AL(0)03

Drawing No.
Rev