




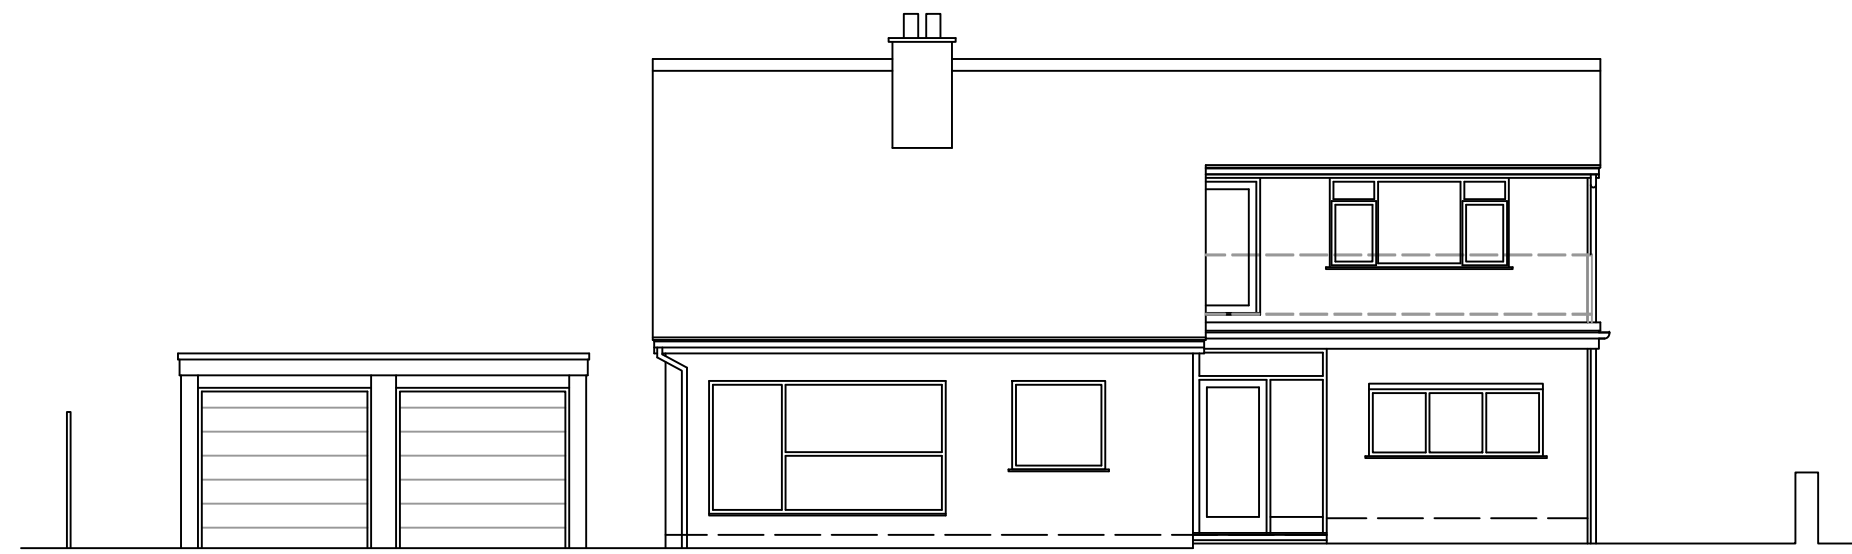

FRONT ELEVATION

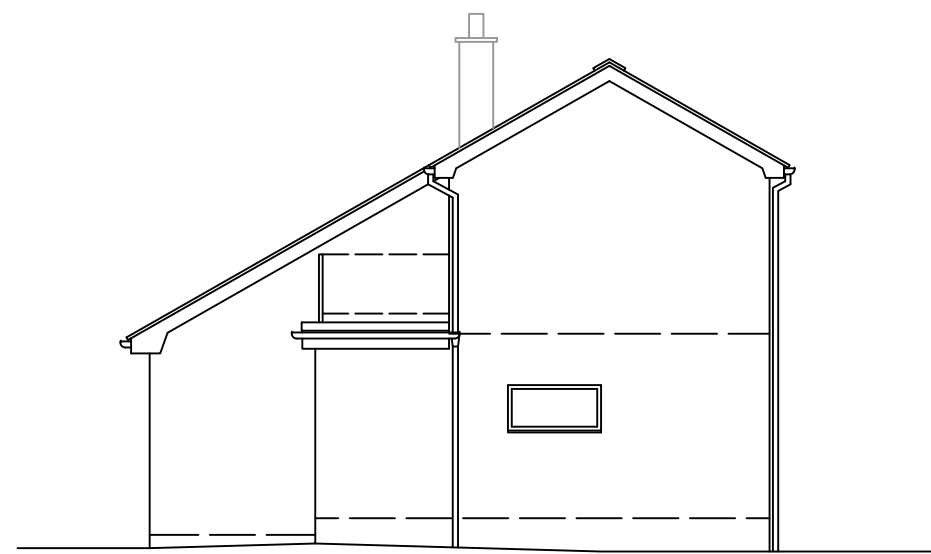


SIDE ELEVATION

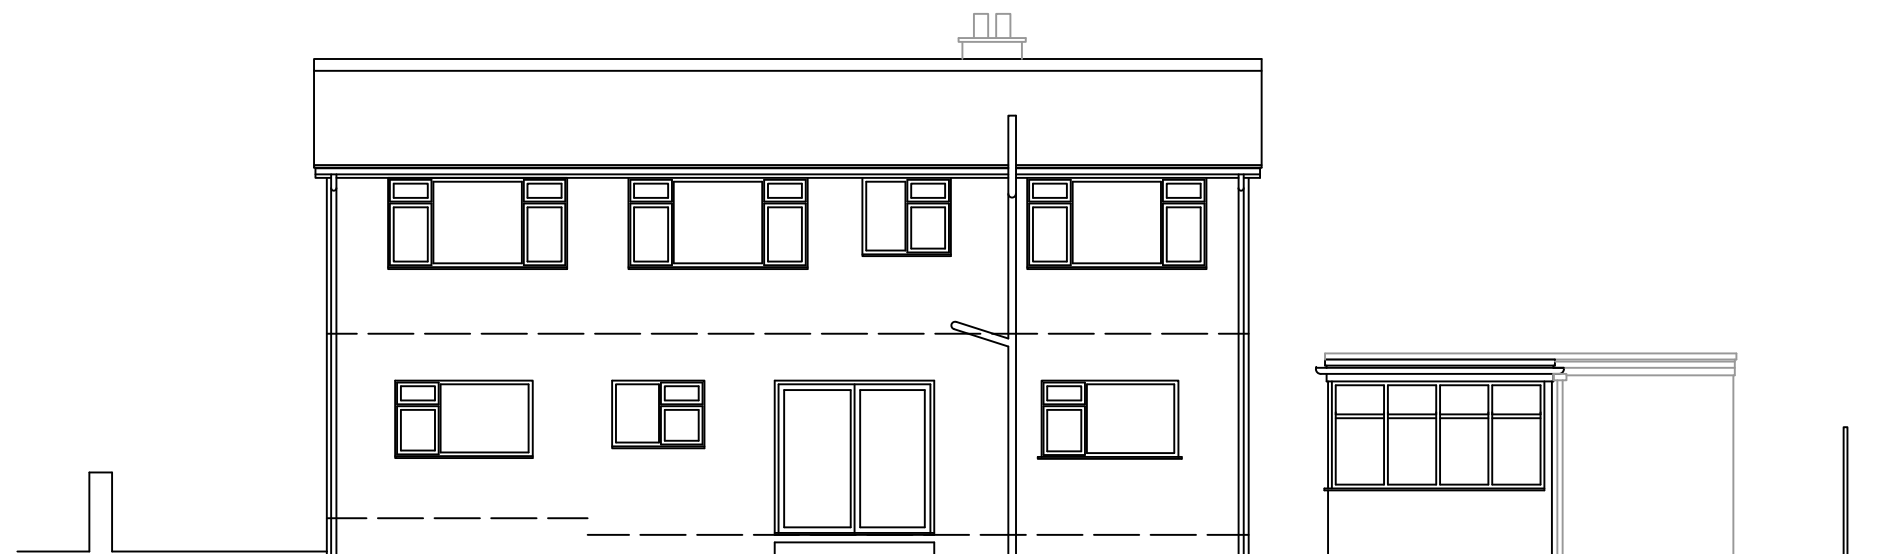


REAR ELEVATION



SIDE ELEVATION

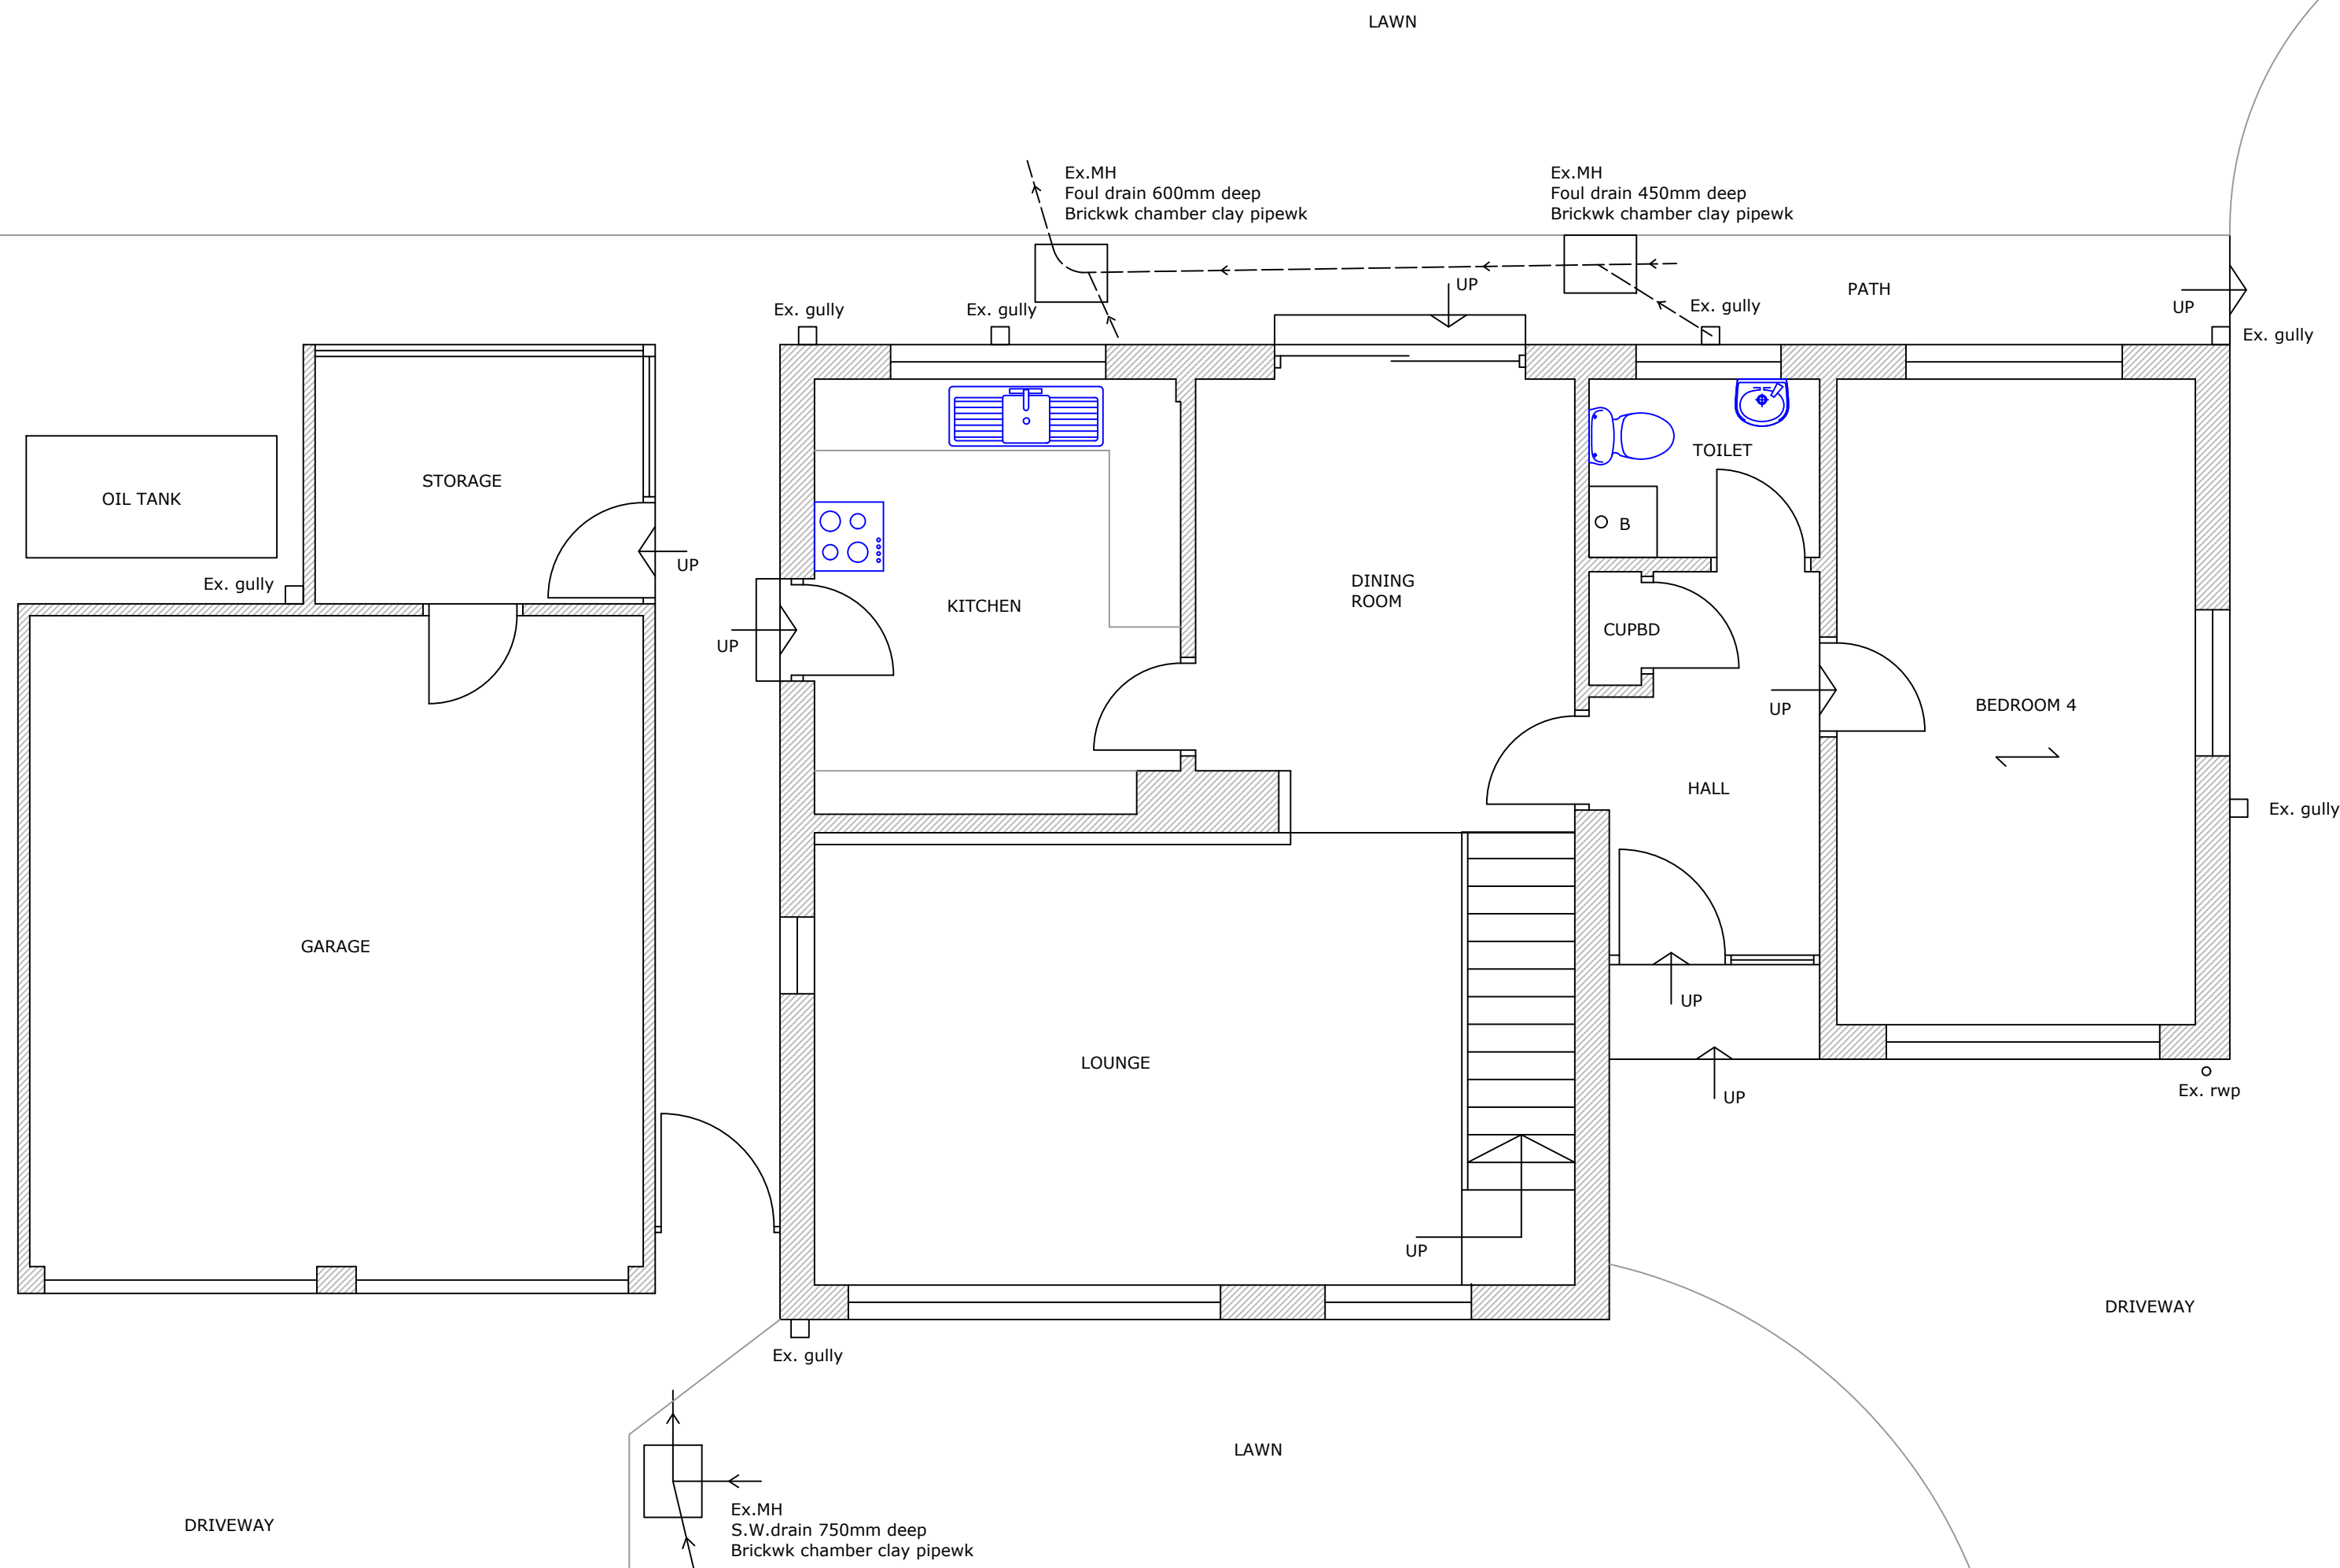


GROUND FLOOR PLAN

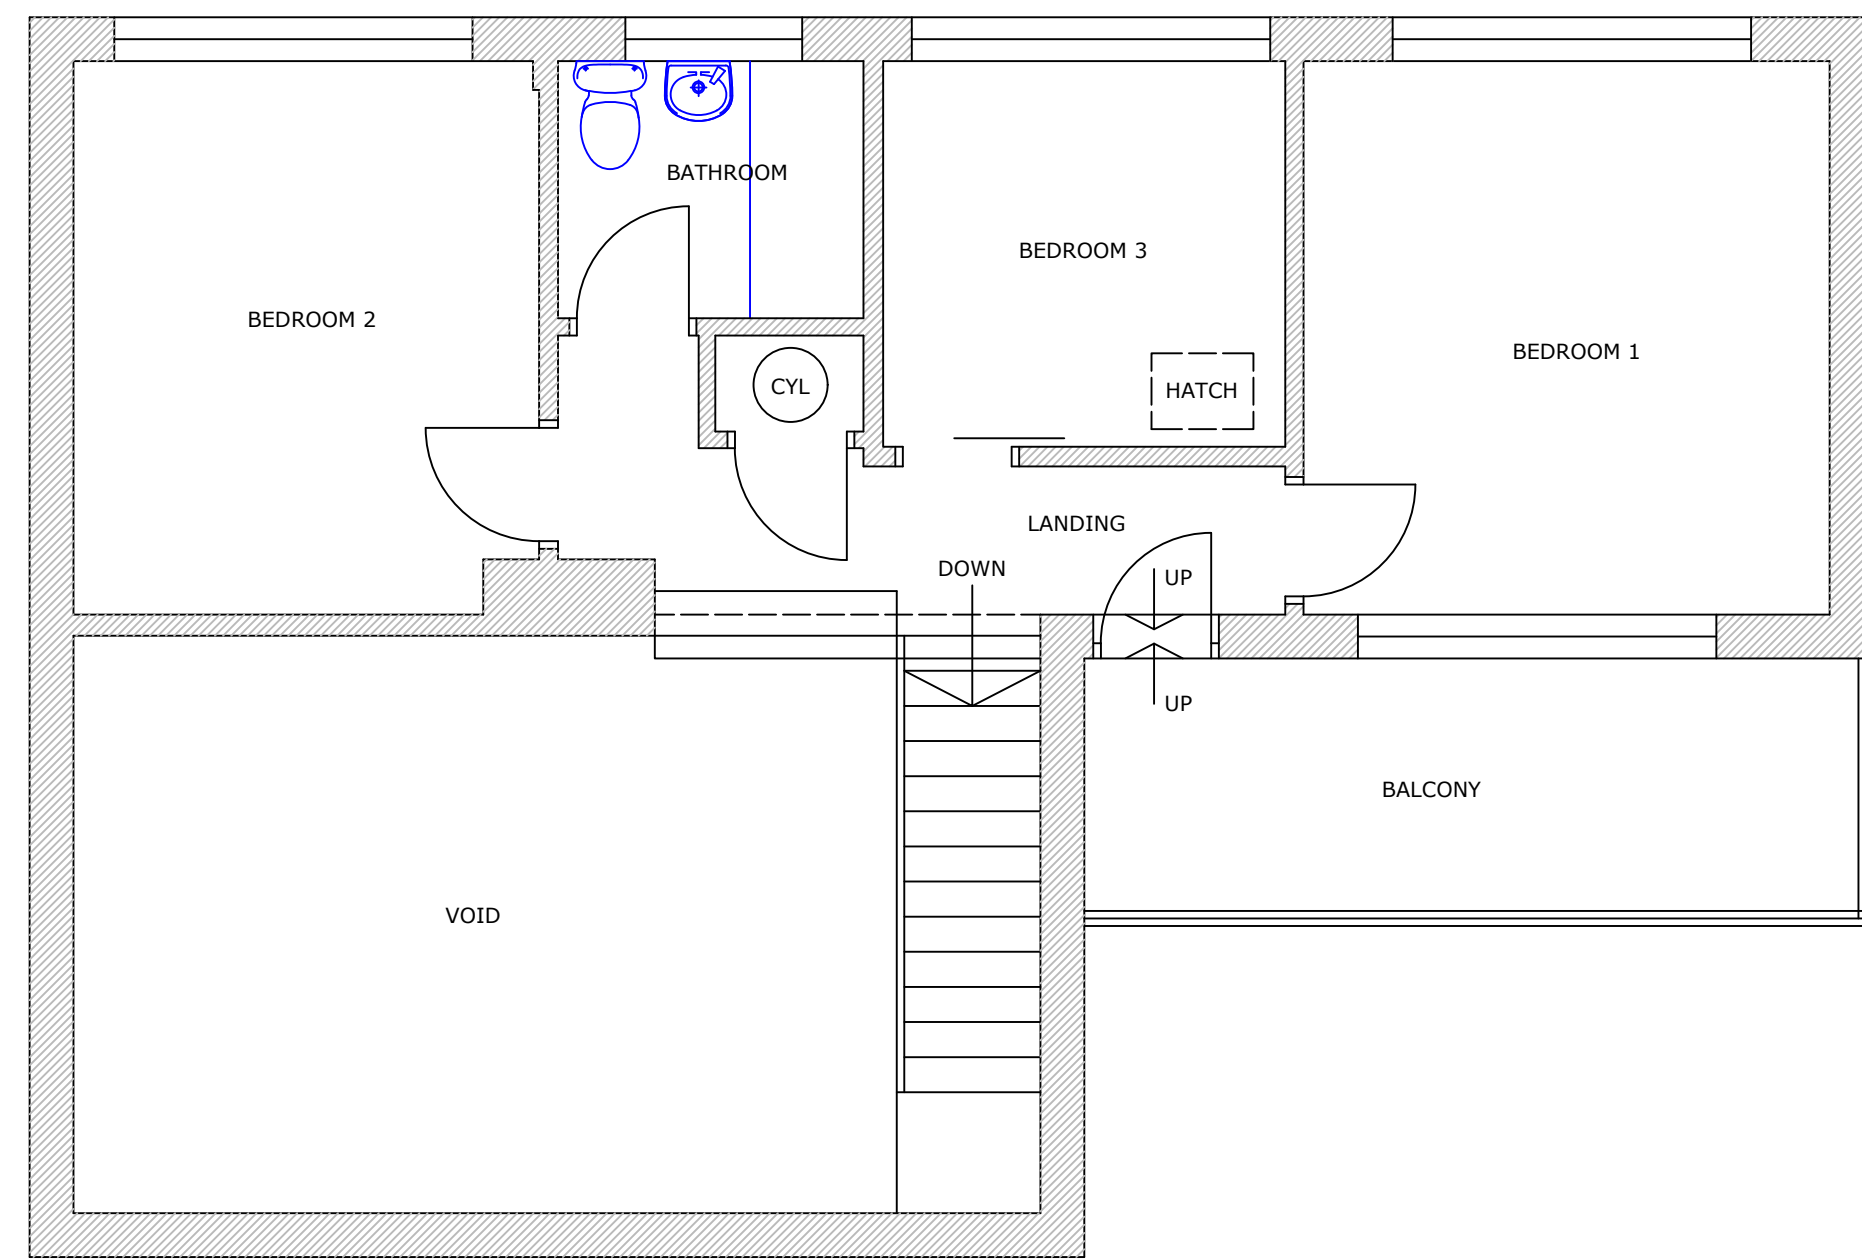

FIRST FLOOR PLAN

CLIENT	MR B. LLOYD MS H. LAWSON		
PROJECT	PROPOSED EXTENSION & ALTERATIONS		
ADDRESS	THE SHAMBLES SUGAR STREET RUSHTON SPENCER		
TITLE	PLANS AS EXISTING		
DRAWING NO.	1638/ 1	REVISION SUFFIX:	
SCALE	1 : 50 1 : 100	DATE	06.03.24

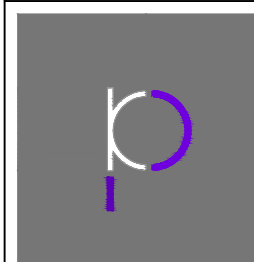

knightpyatt
architectural services
chartered surveyors

Tel: 01625 614447
Email: andy@knightpyatt.co.uk
Website: www.knightpyatt.co.uk

24 Landseer Drive,
Macclesfield, Cheshire.
SK10 3RU