


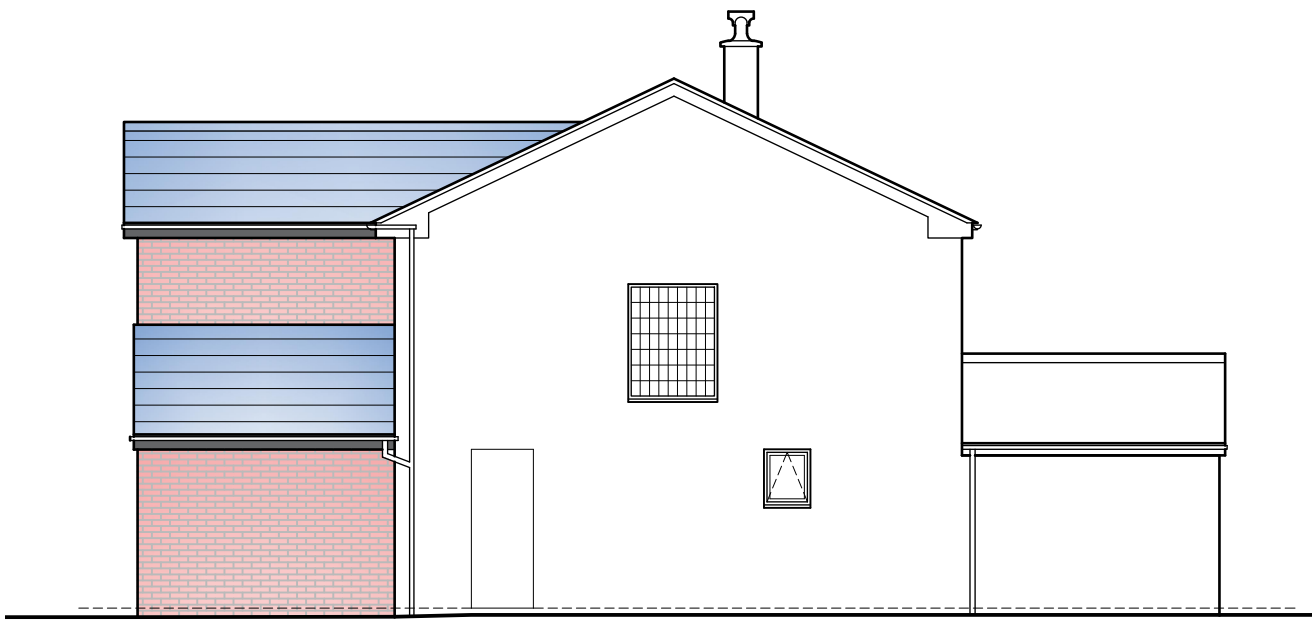


Proposed North East Elevation

Scale 1 : 100




Proposed South East Elevation

Scale 1 : 100

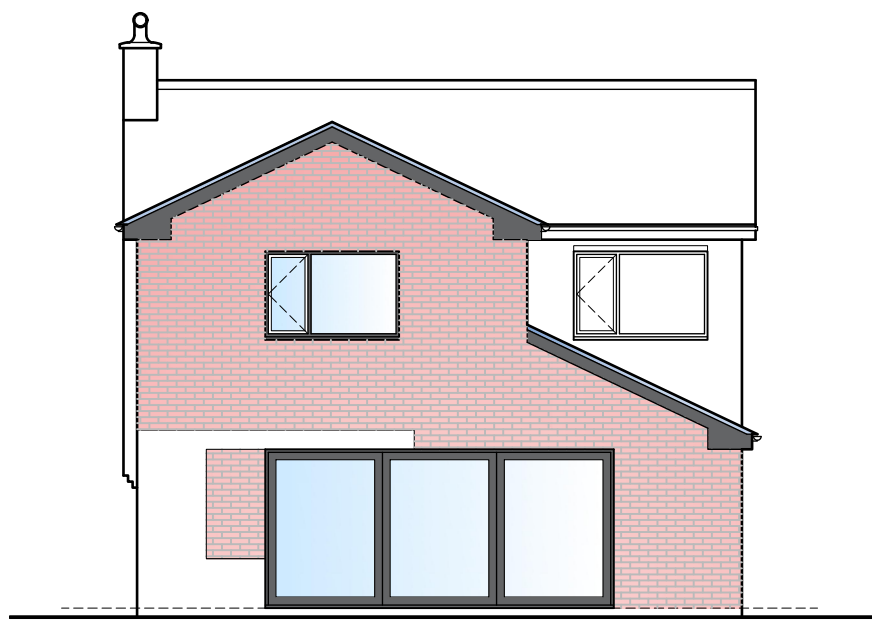

Proposed South West Elevation

Scale 1 : 100

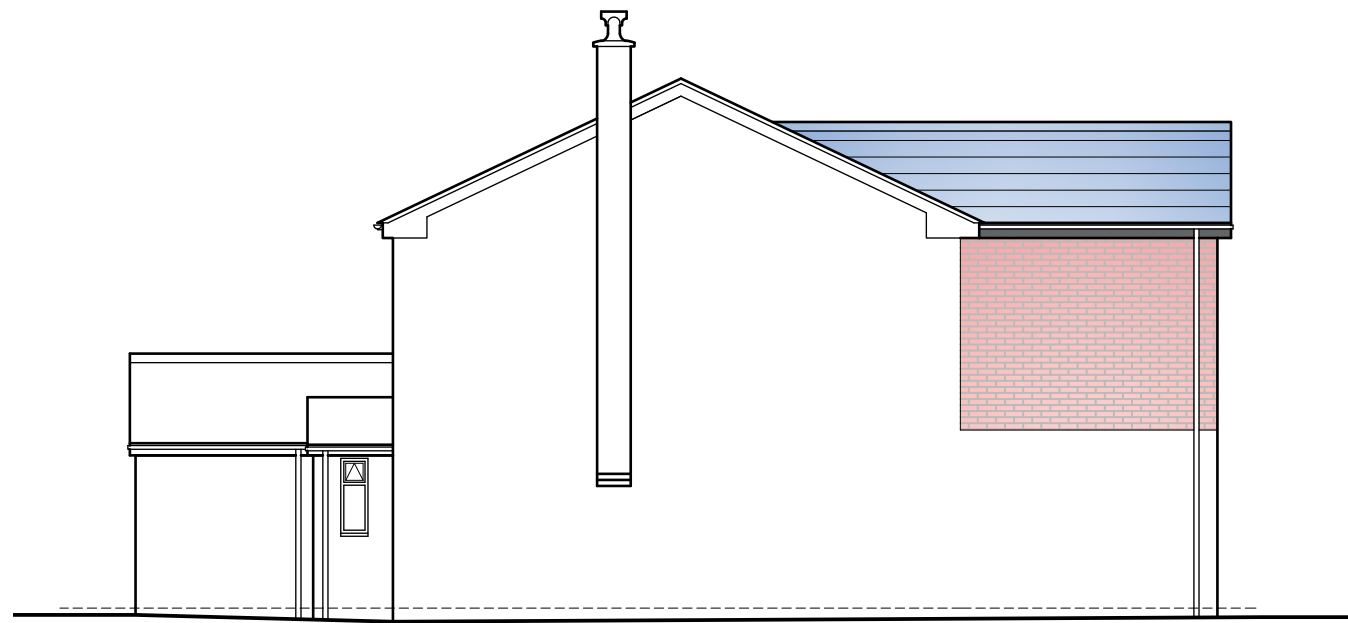


Proposed North West Elevation

Scale 1 : 100


Notes:

- 1) To be read in conjunction with the building regulation specification, structural calculations and construction drawings.
- 2) The contractor to confirm details of the existing structure are correct prior to commencement of any works. if there are any discrepancies please contact us.
- 3) Soakaways are to be a minimum of 5.0m away from any building and 10.0m away from any water course.
- 4) All drainage details are indicative and should there be any discrepancies, please contact us to review or agree with the building control officer.
- 5) Contractor to locate the position of any existing services prior to excavation.
- 6) In any project in which a Party Wall Agreement is required, it is the contractor/ client responsibility.

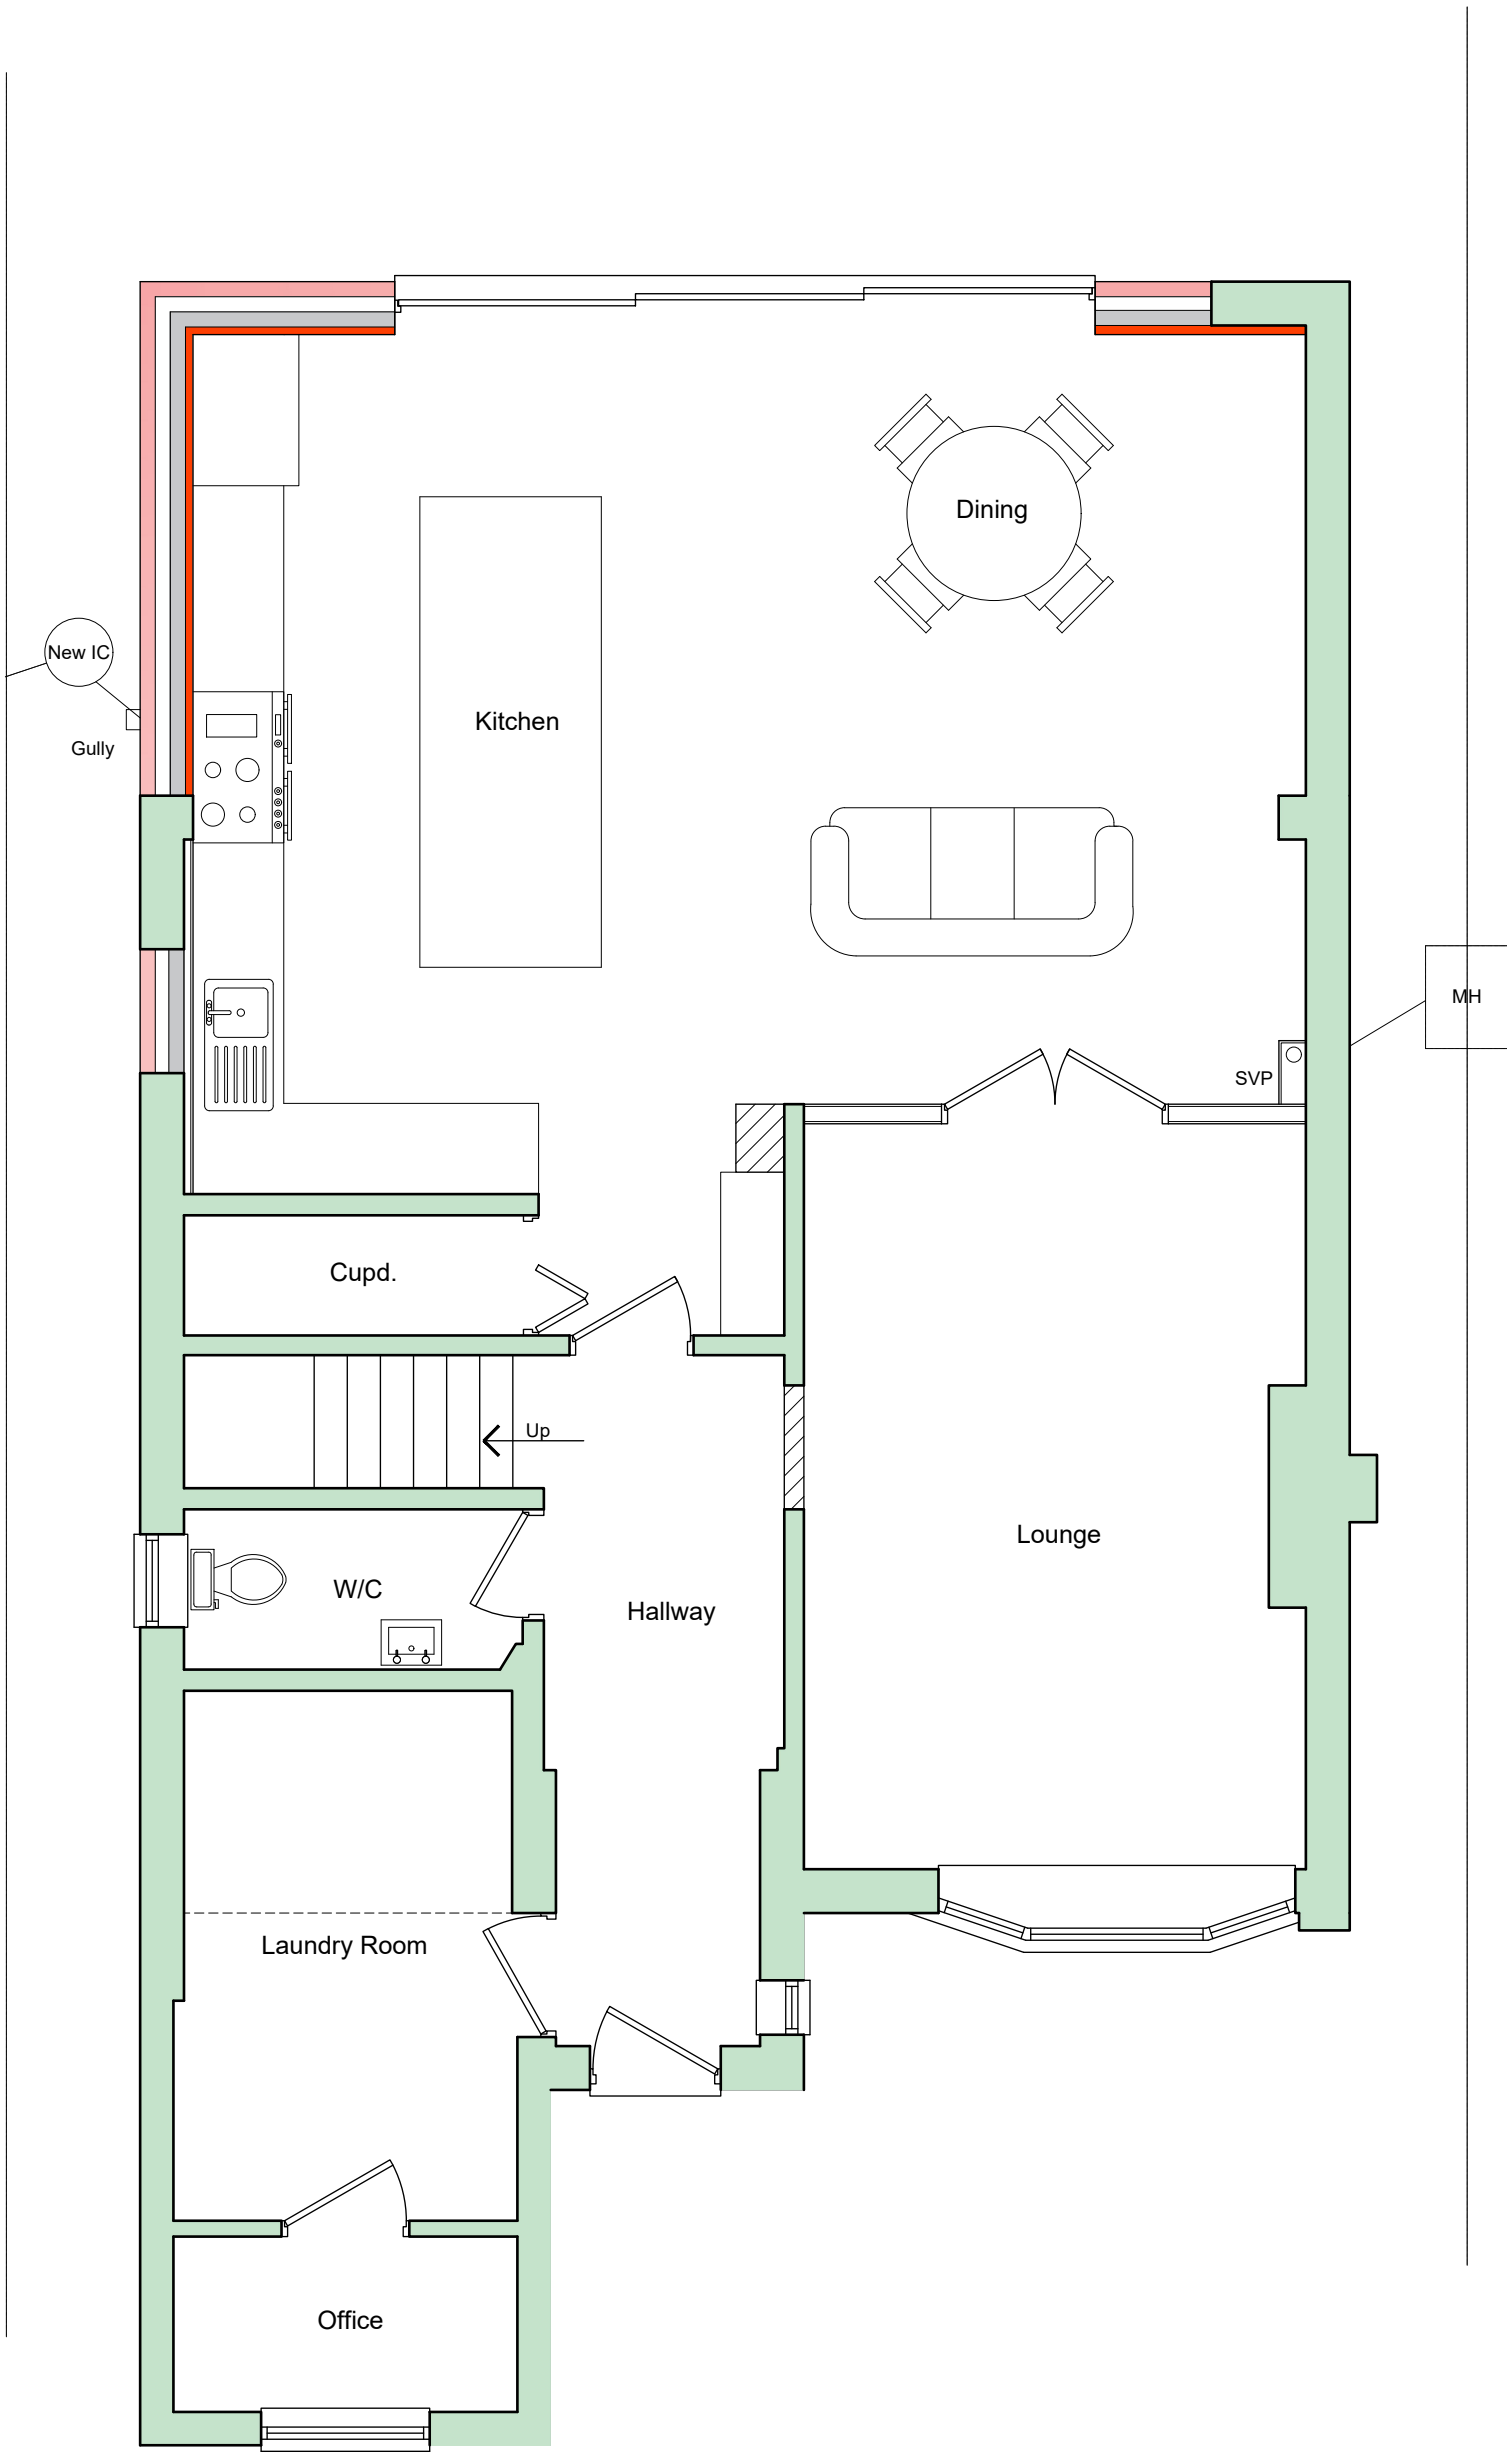


Proposed Ground Floor Plan

Scale 1 : 50

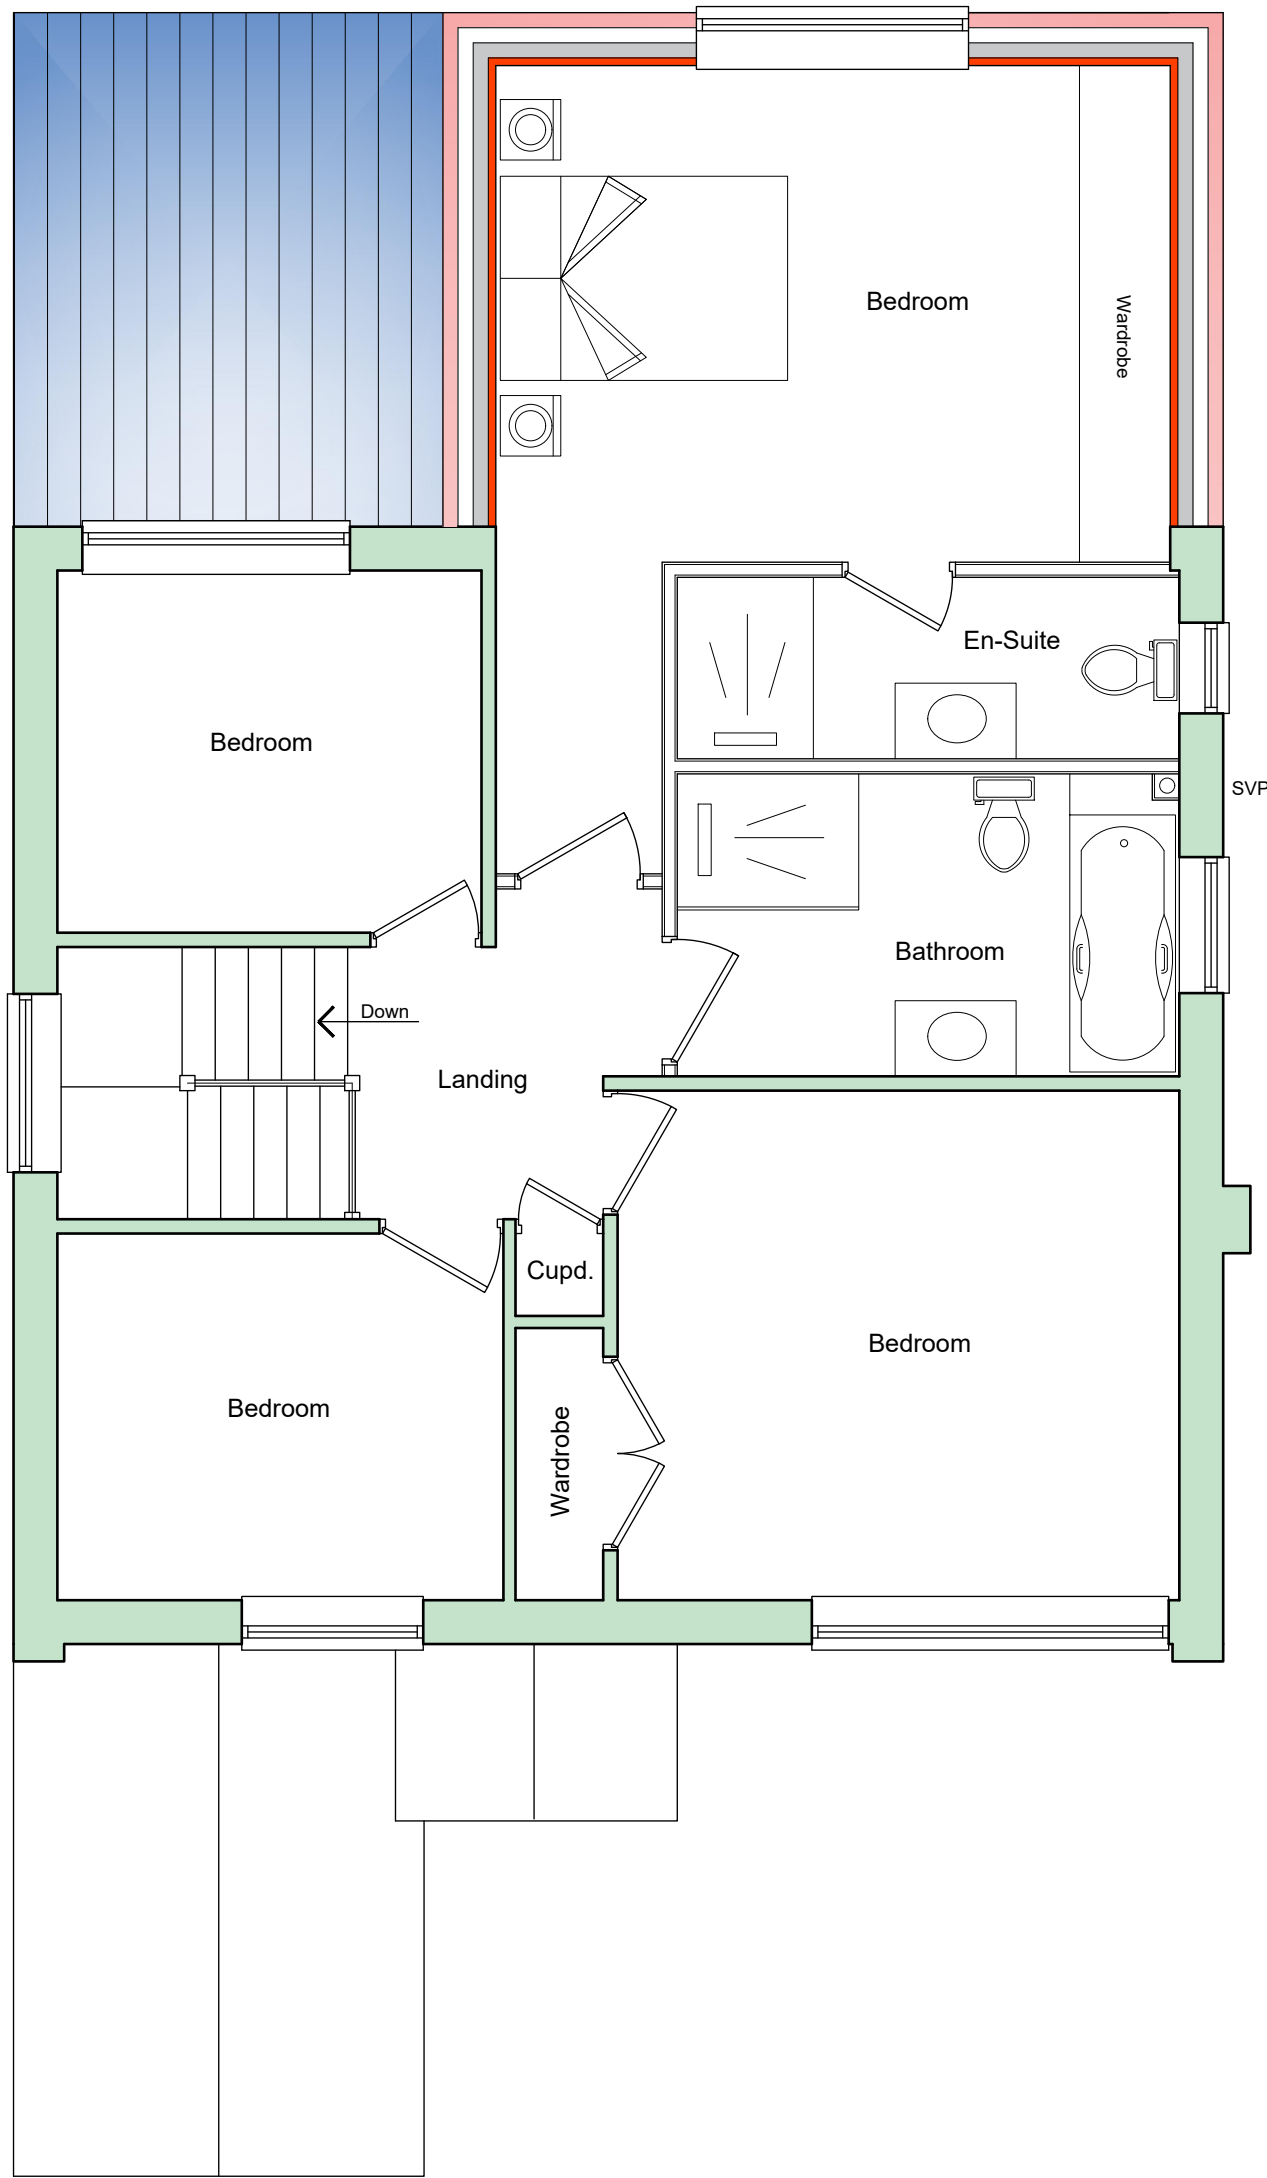


Proposed First Floor Plan

Scale 1 : 50

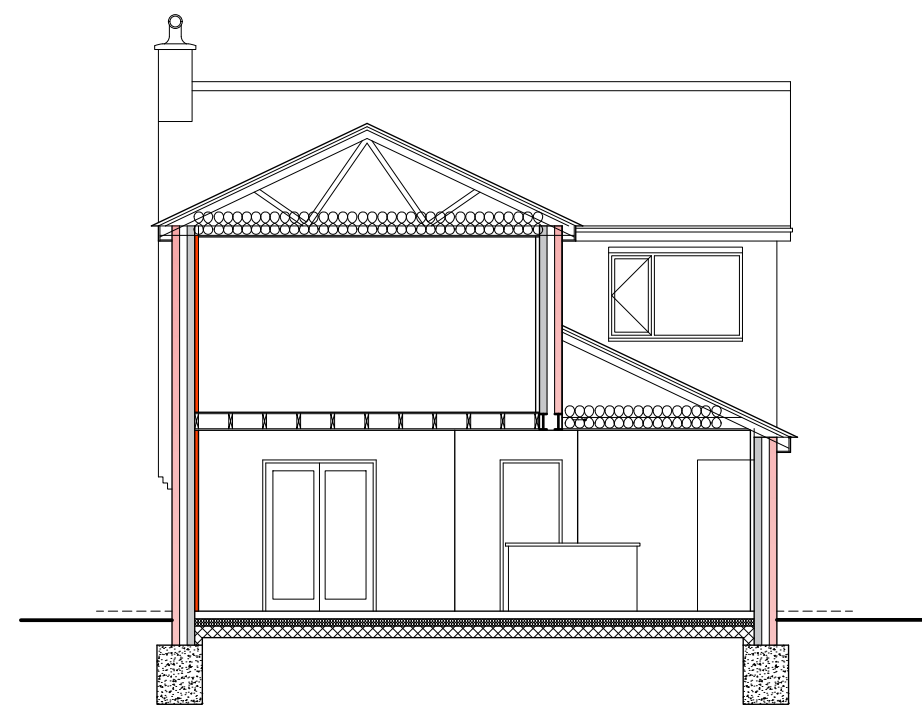


Typical Section

Scale 1 : 100

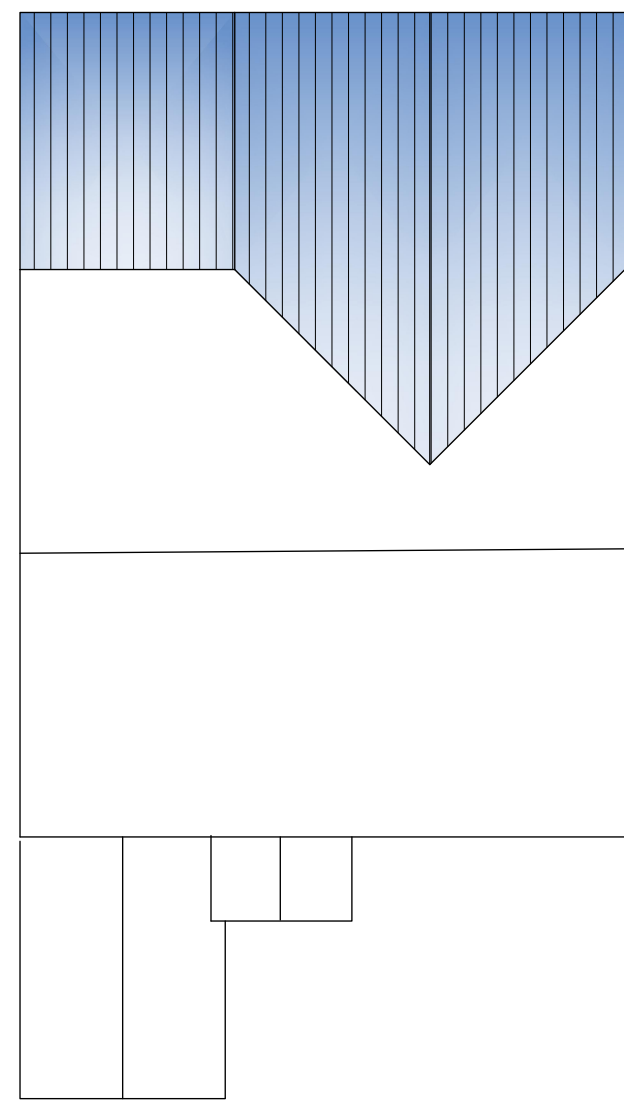

Proposed Roof Plan

Scale 1 : 100

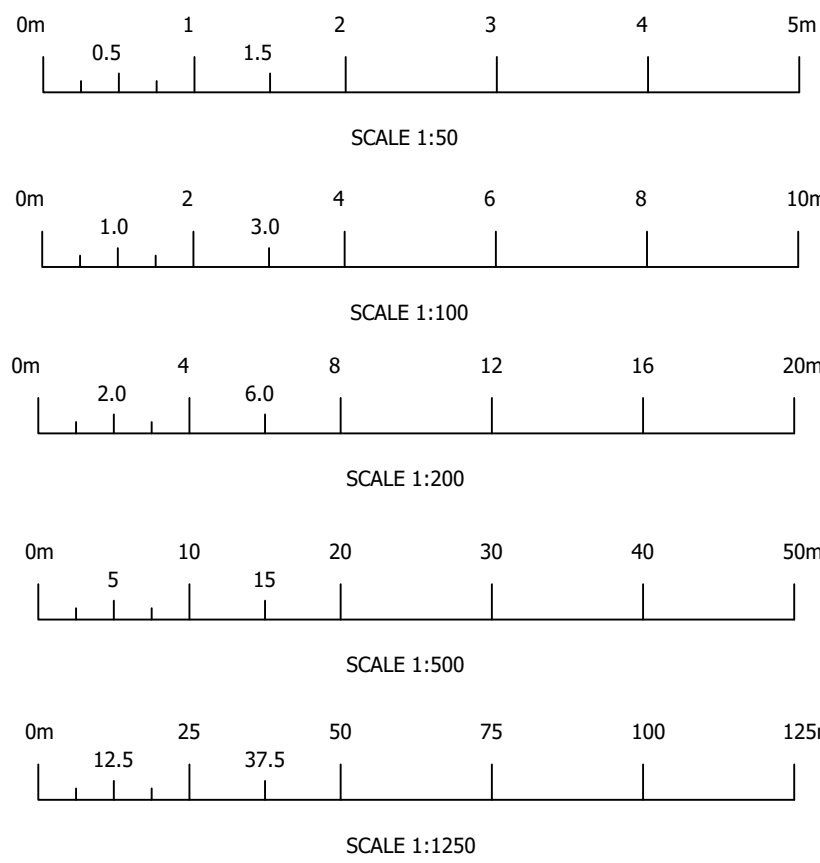

Rev.	Revision Description	Drm		Date
------	----------------------	-----	--	------

 Startin & Co PROPERTY DESIGN 60 Carter Street, Uttoxeter, Staffordshire, ST14 6EU ☎ 01889 307 434 ✉ info@startinco.com		
Client: Mr & Mrs Carr 9 Meakin Close Cheadle, ST10 1DR		
Title: Proposed Extension & Alterations Proposed Plans & Elevations		
Drawn by: BSAS	Date: February 2024	Index No.:
Scales: As shown, Paper Size A1.		
Drawing No: 2024-166-002		Revision P3