



Copyright of this drawing is vested in the Architect and must not be copied or reproduced without consent. All contractors shall be held responsible for taking care to check all dimensions before work. Hewitt& Carr Architects Ltd shall be deemed to have accepted the drawings and any other documents submitted to them and shall be deemed to have accepted the drawings and any other documents submitted to them and shall be deemed to have accepted the drawings and any other documents submitted to them.


Rev | Drawn | Comments | Date

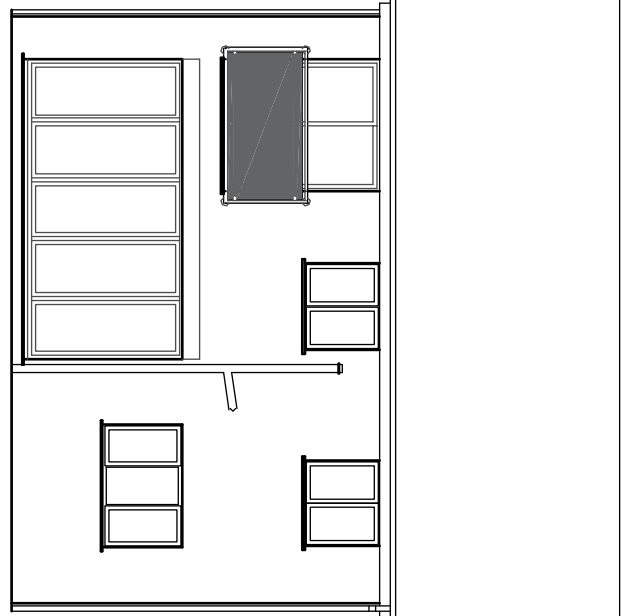


Rear Elevation 1:100

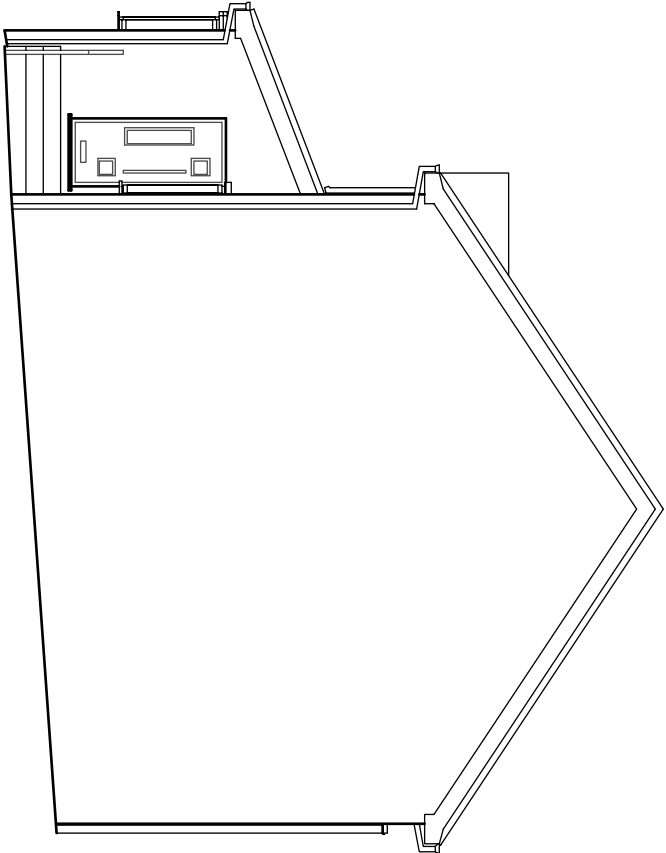


Side Elevation 1:100

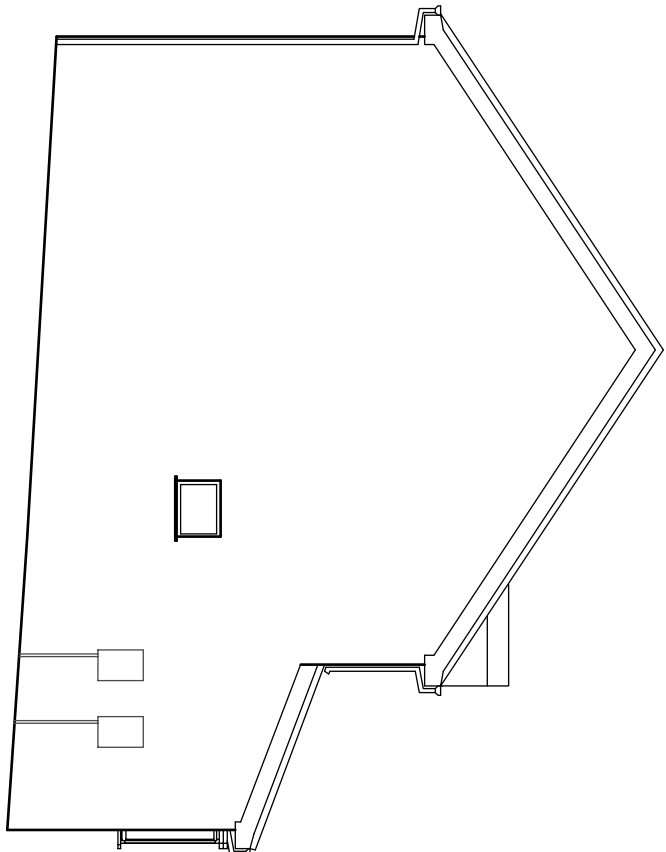


Side Elevation 1:100

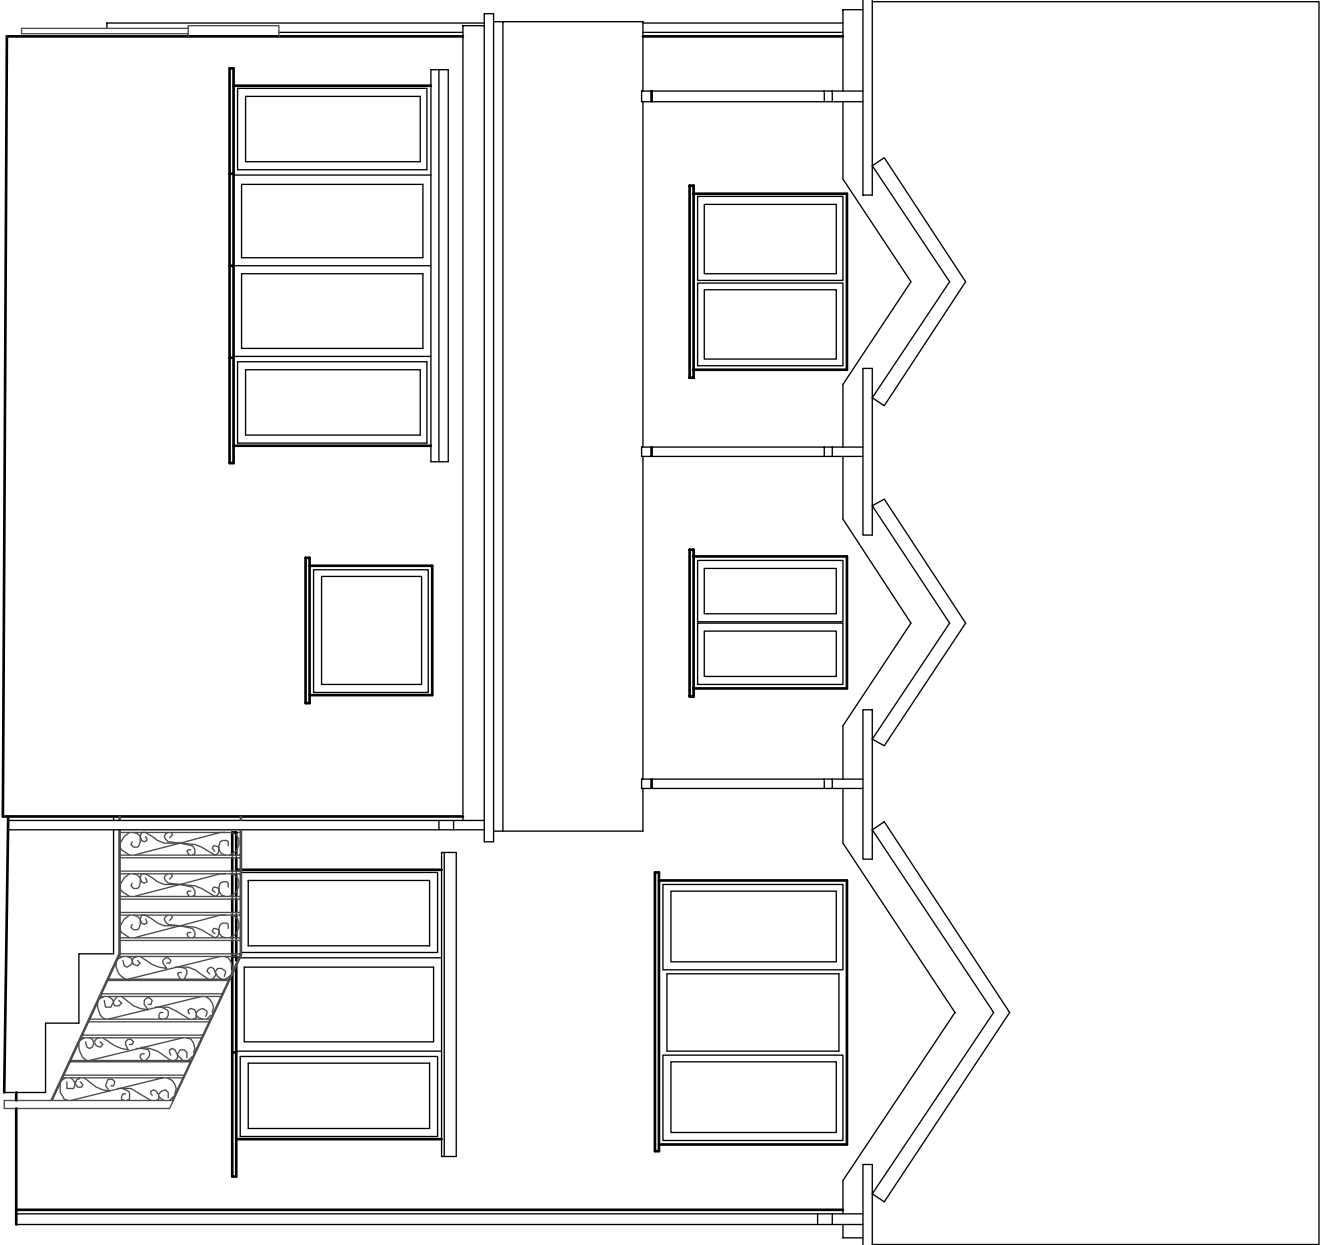


Front Elevation 1:50

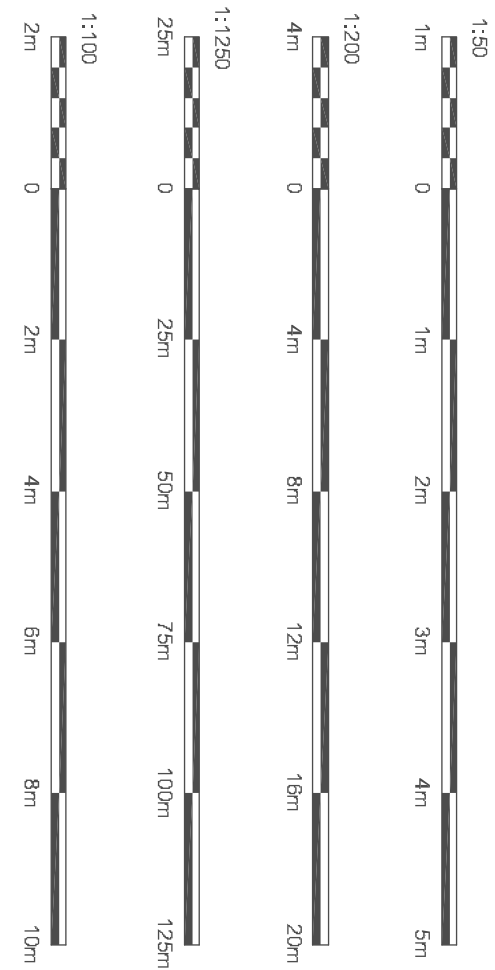


Site Location Plan 1:1250

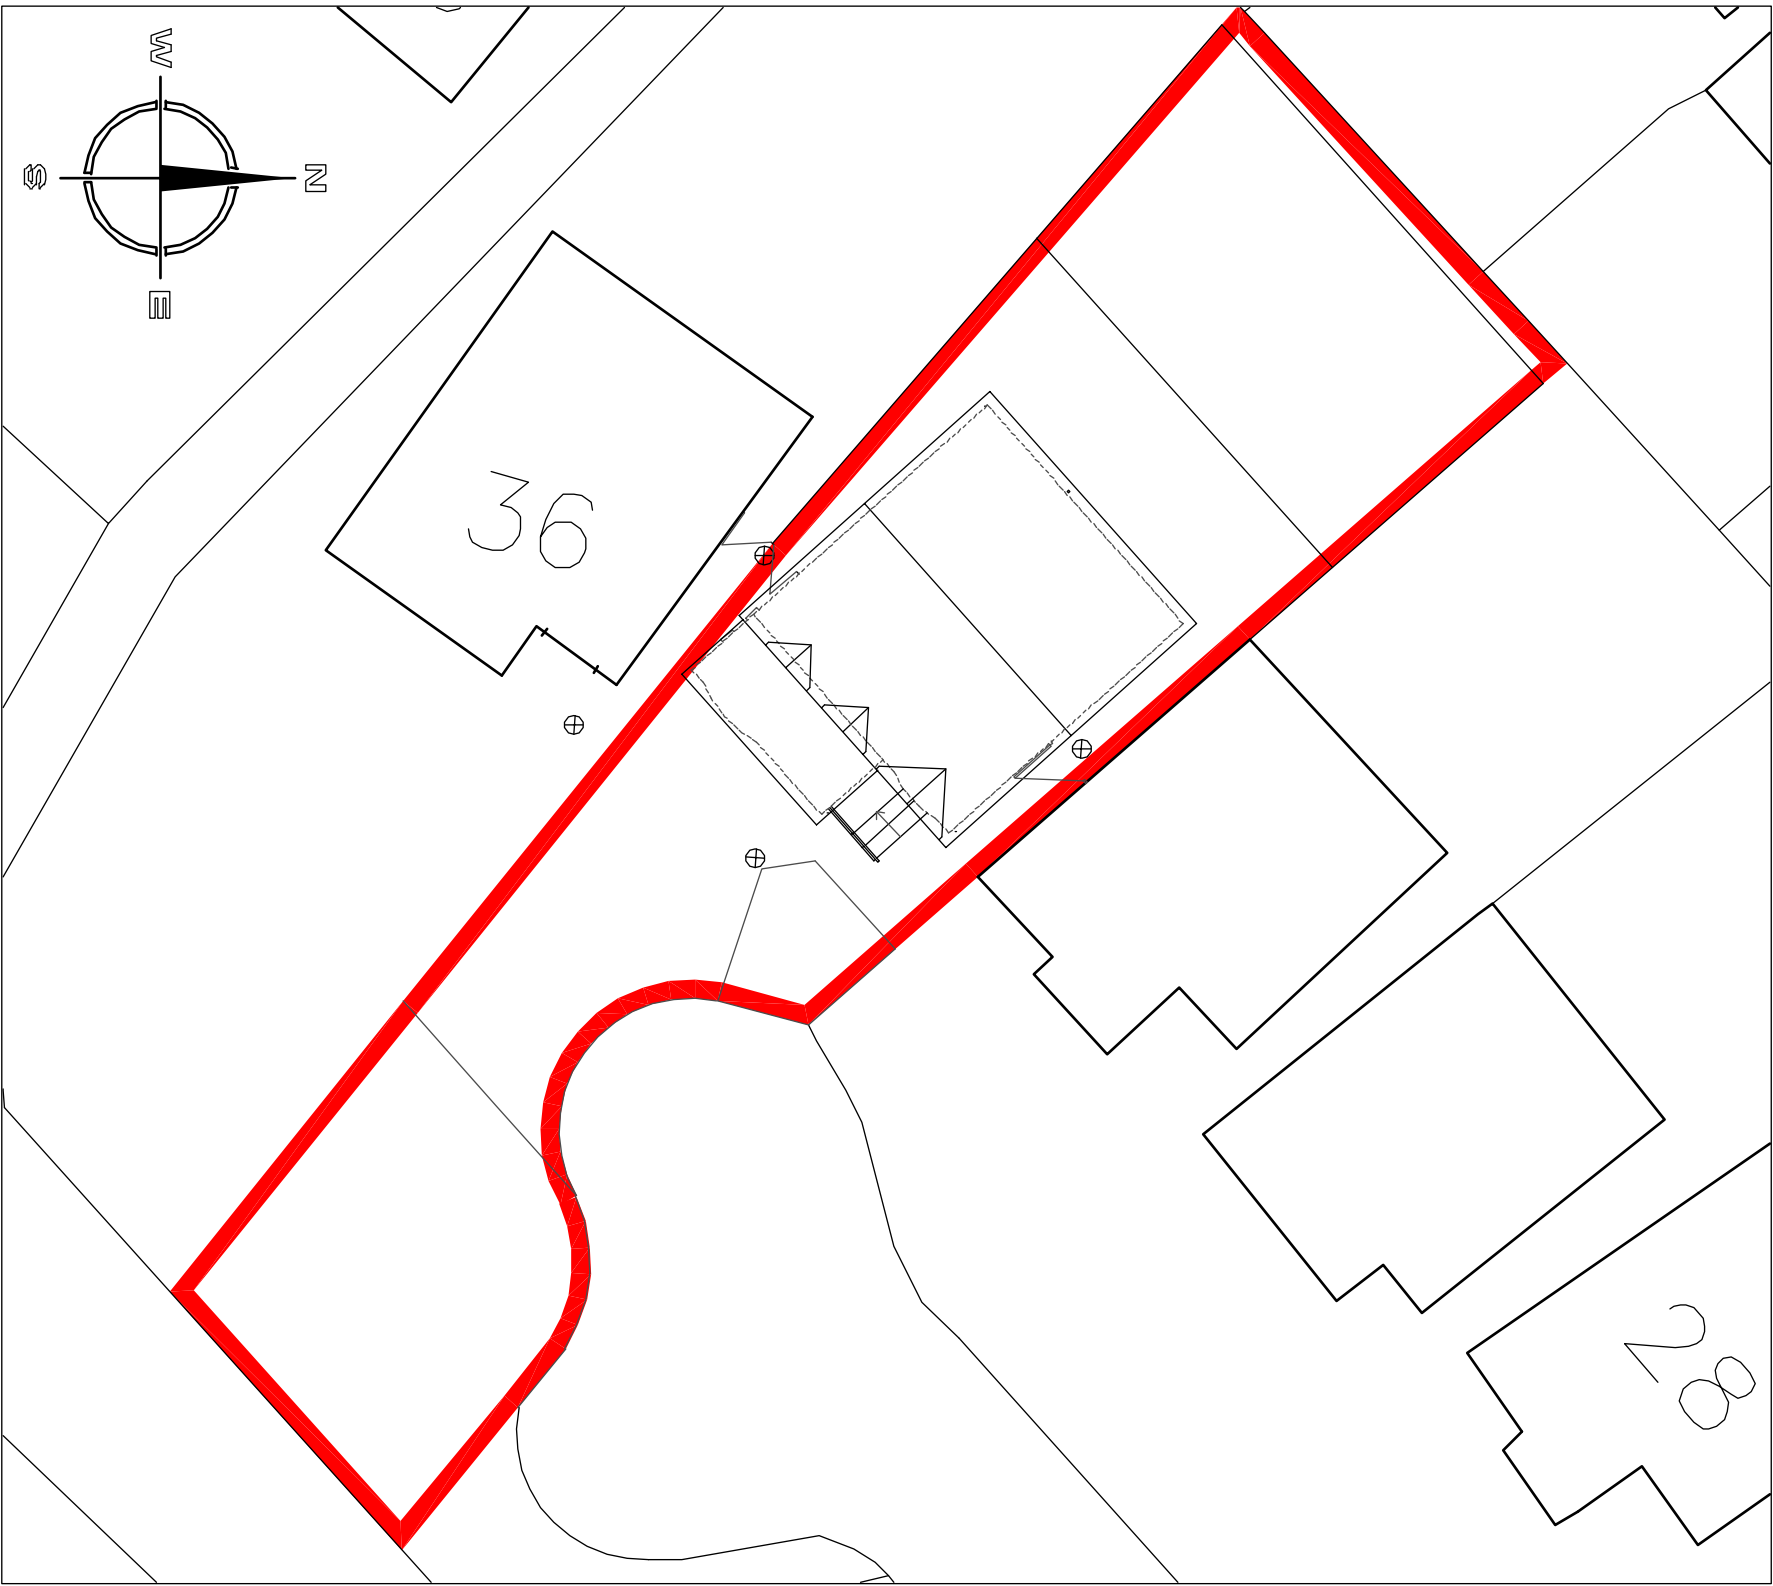


Site Plan 1:200

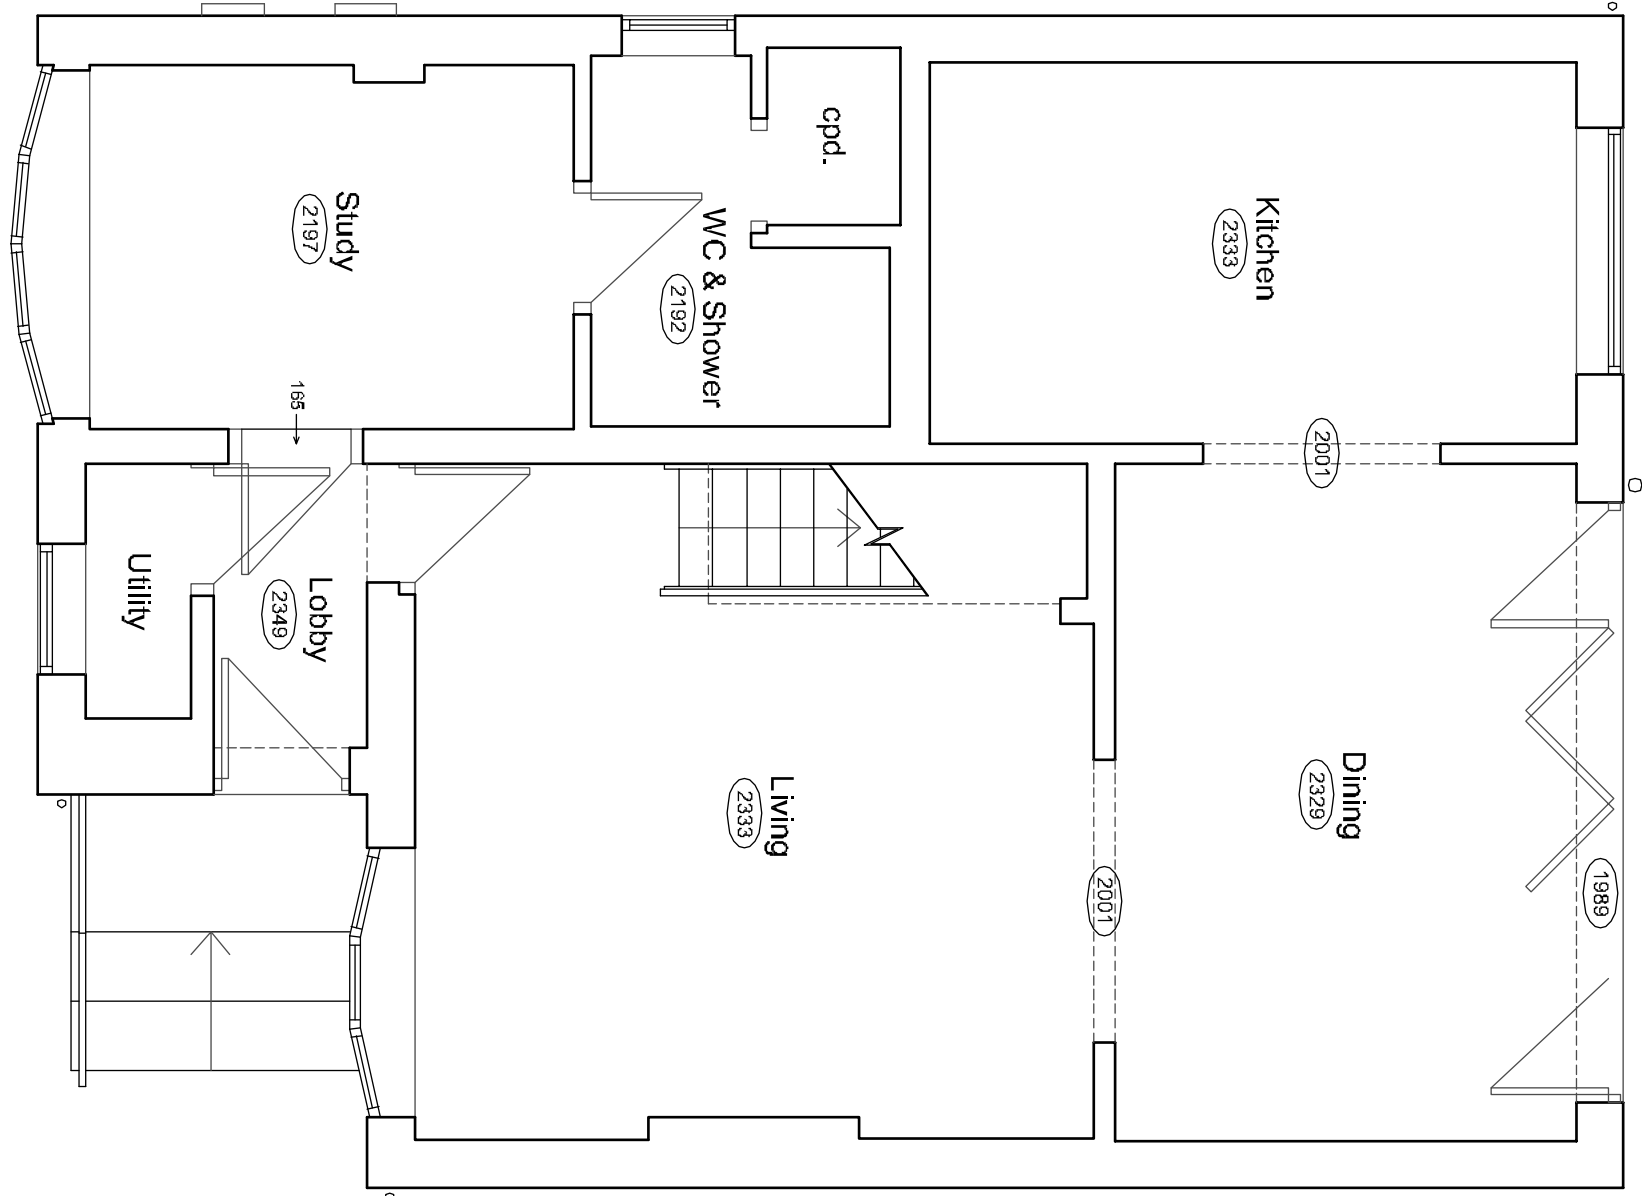

Ground Floor Plan 1:50

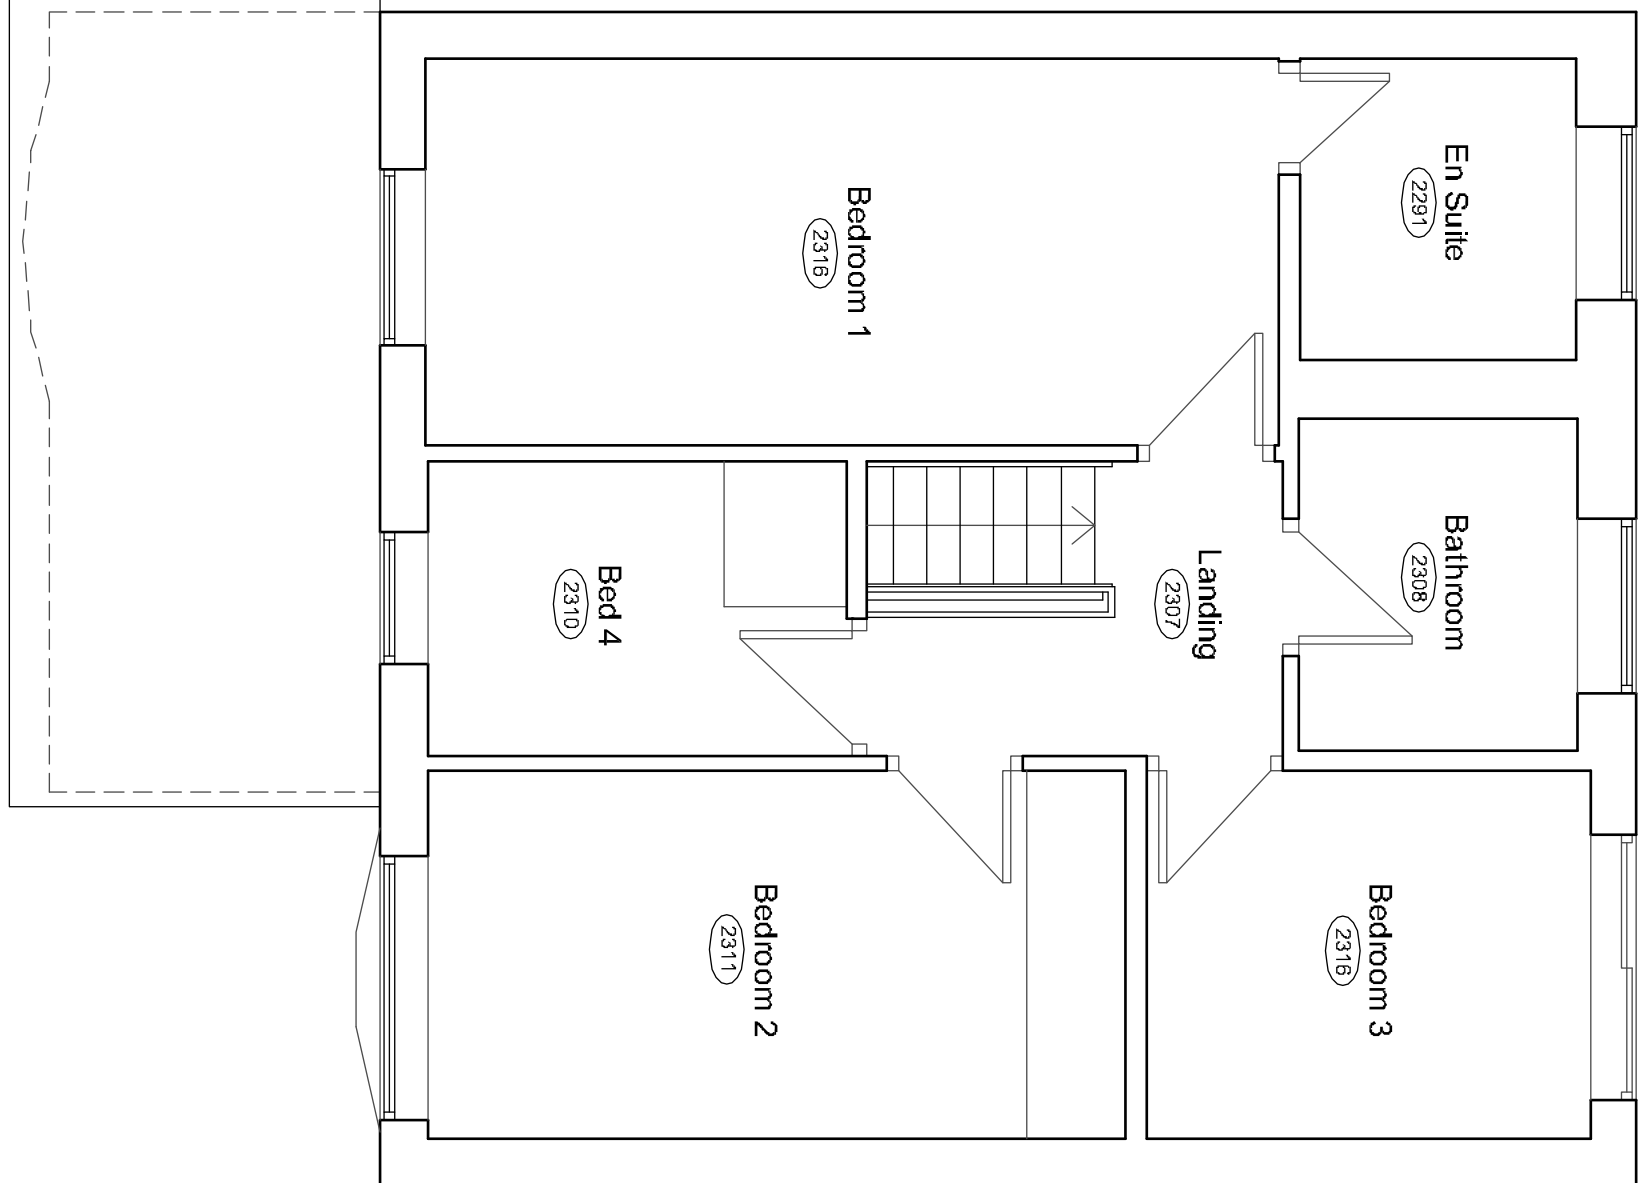

First Floor Plan 1:50

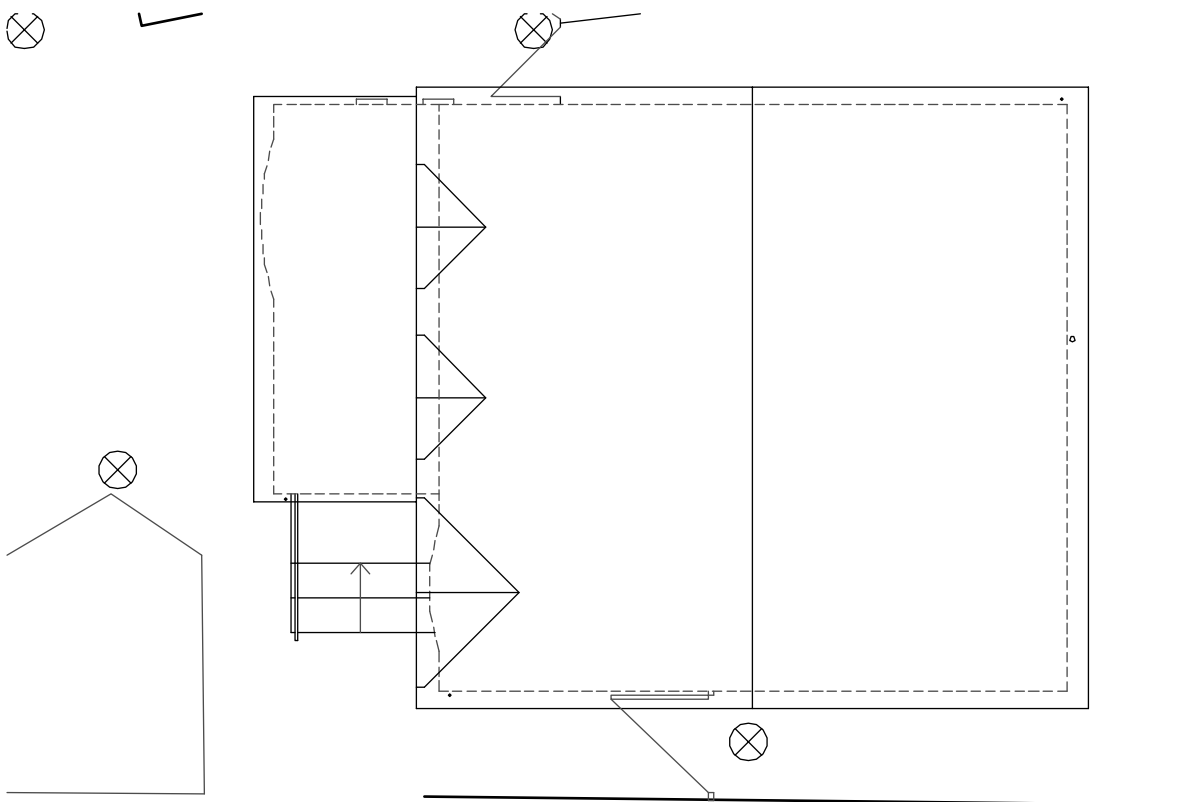

Roof Plan 1:100

Hewitt& Carr Architects
A. Design House 17/19 Leek Road | Cheddale | ST10 1JE
T. 01543 850000
E. enquiries@hccarchitects.co.uk
W. www.hccarchitects.co.uk

Client
Mr & Mrs A Hewitt

Project
Proposed extension at 34 Brentwood Drive, Werrington, Stoke-on-Trent

Title
Floor Plans, Elevations and Site Plan as Existing

Date
March 2024
Drawn
MJC
Checked

Project No.
01018 PL(0)30
Rev