



Copyright of this drawing is vested in the Architect and must not be copied or reproduced without consent. All contractors must refer to the work book for details of the drawing and any other relevant information. The drawing is for planning purposes only and does not constitute a contract. 


Rev. Drawn. Comments. Date.

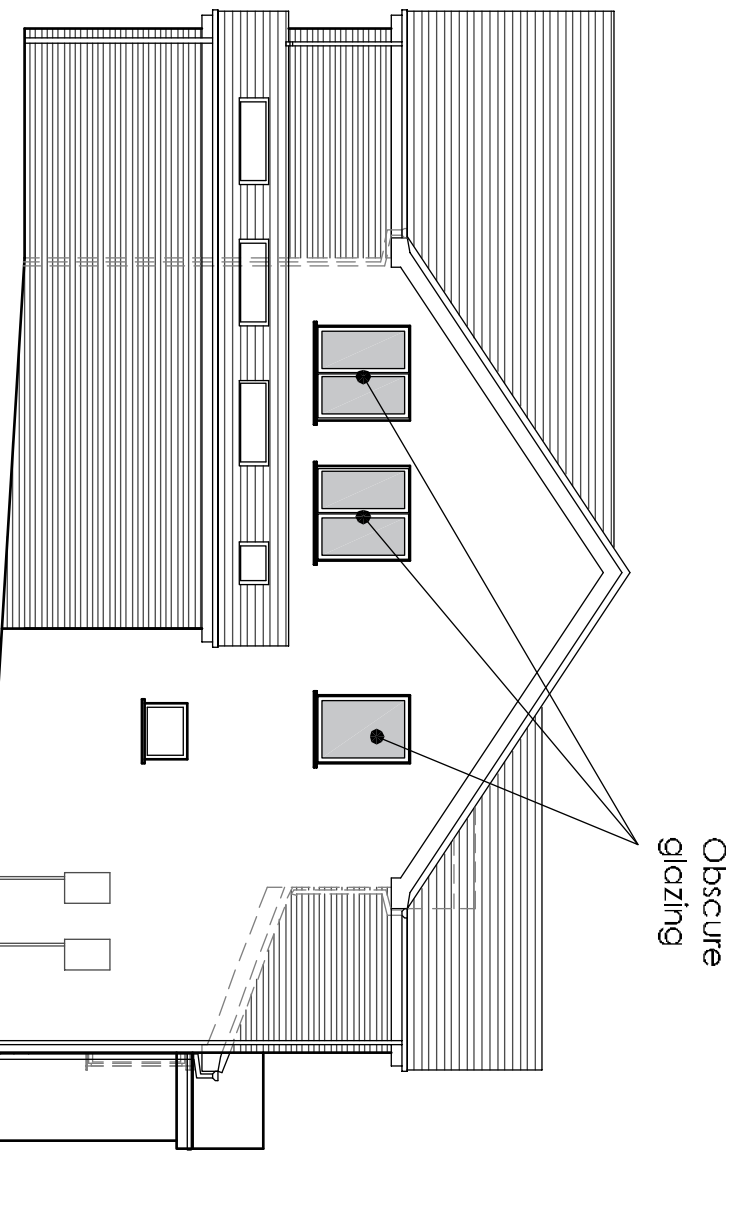

Side Elevation 1:100

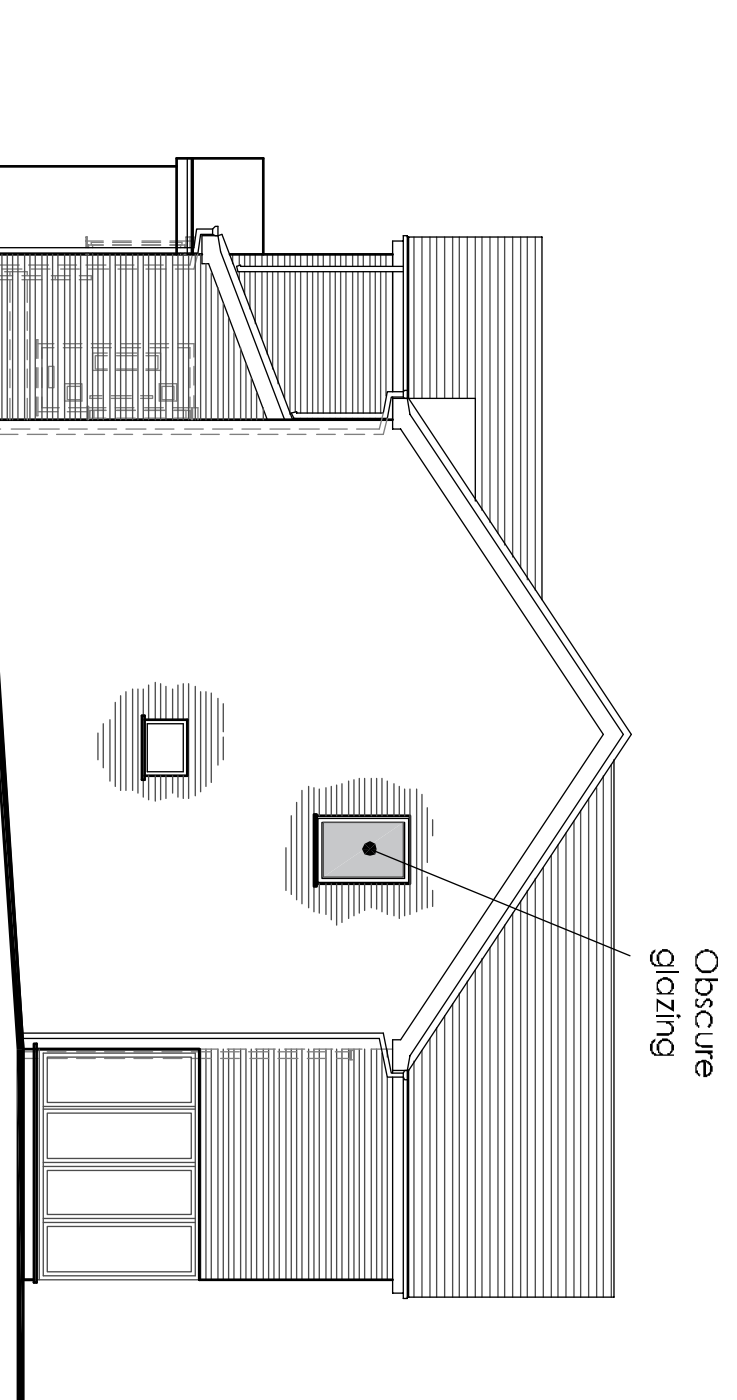



Side Elevation 1:100

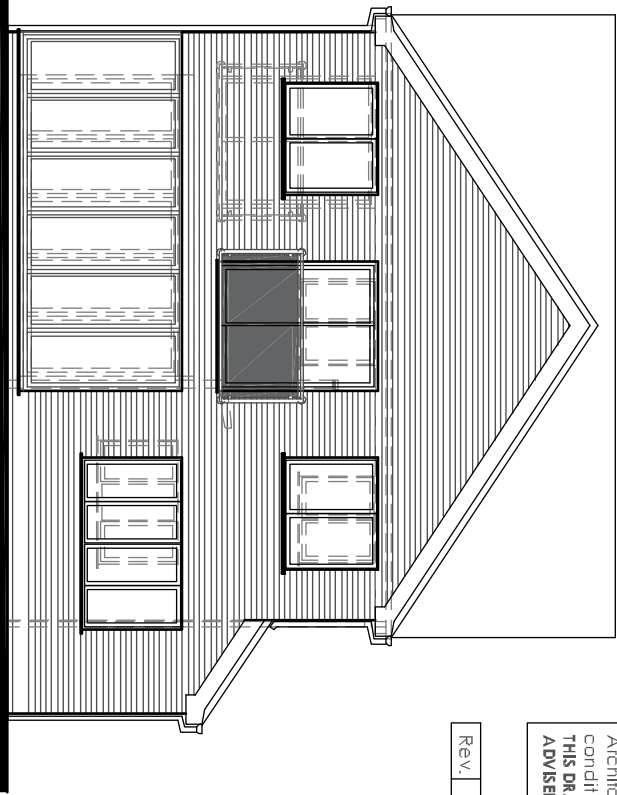


Rear Elevation 1:100




Front Elevation 1:50

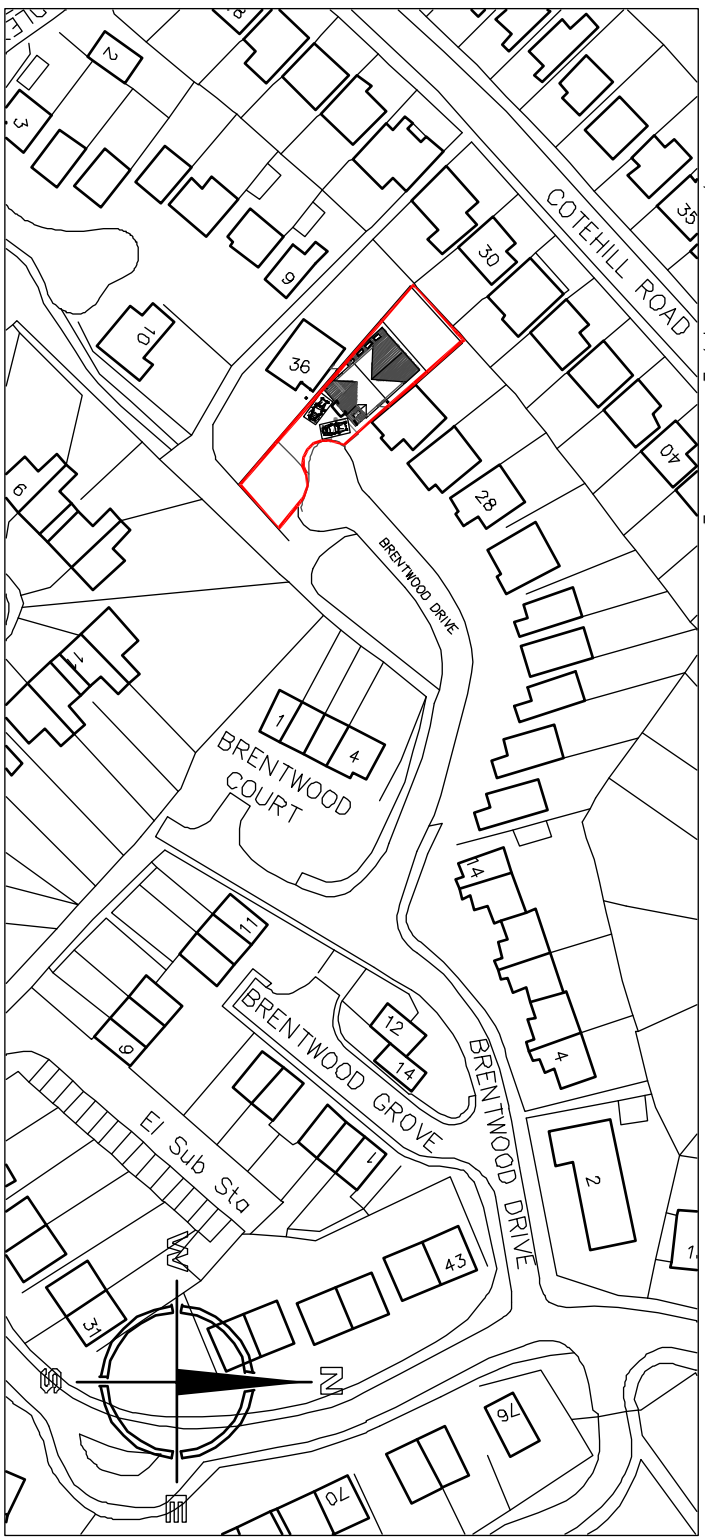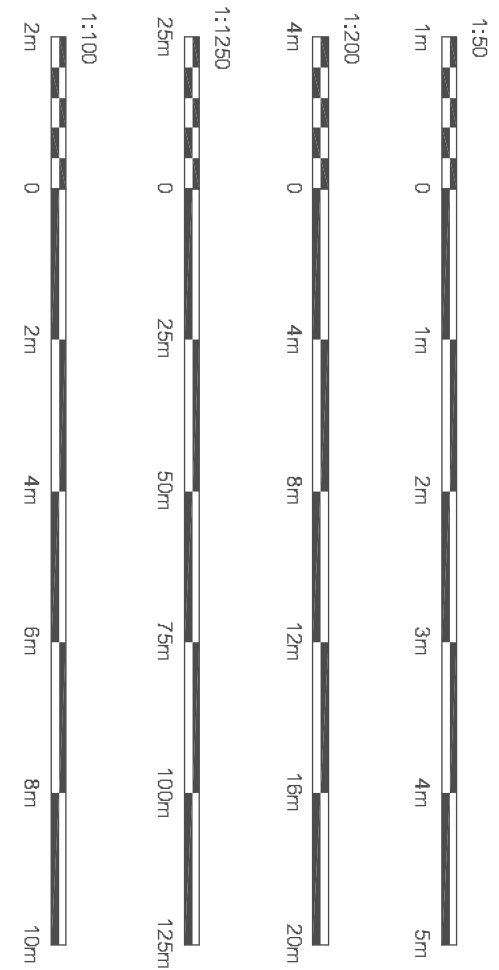


Site Location Plan 1:1250

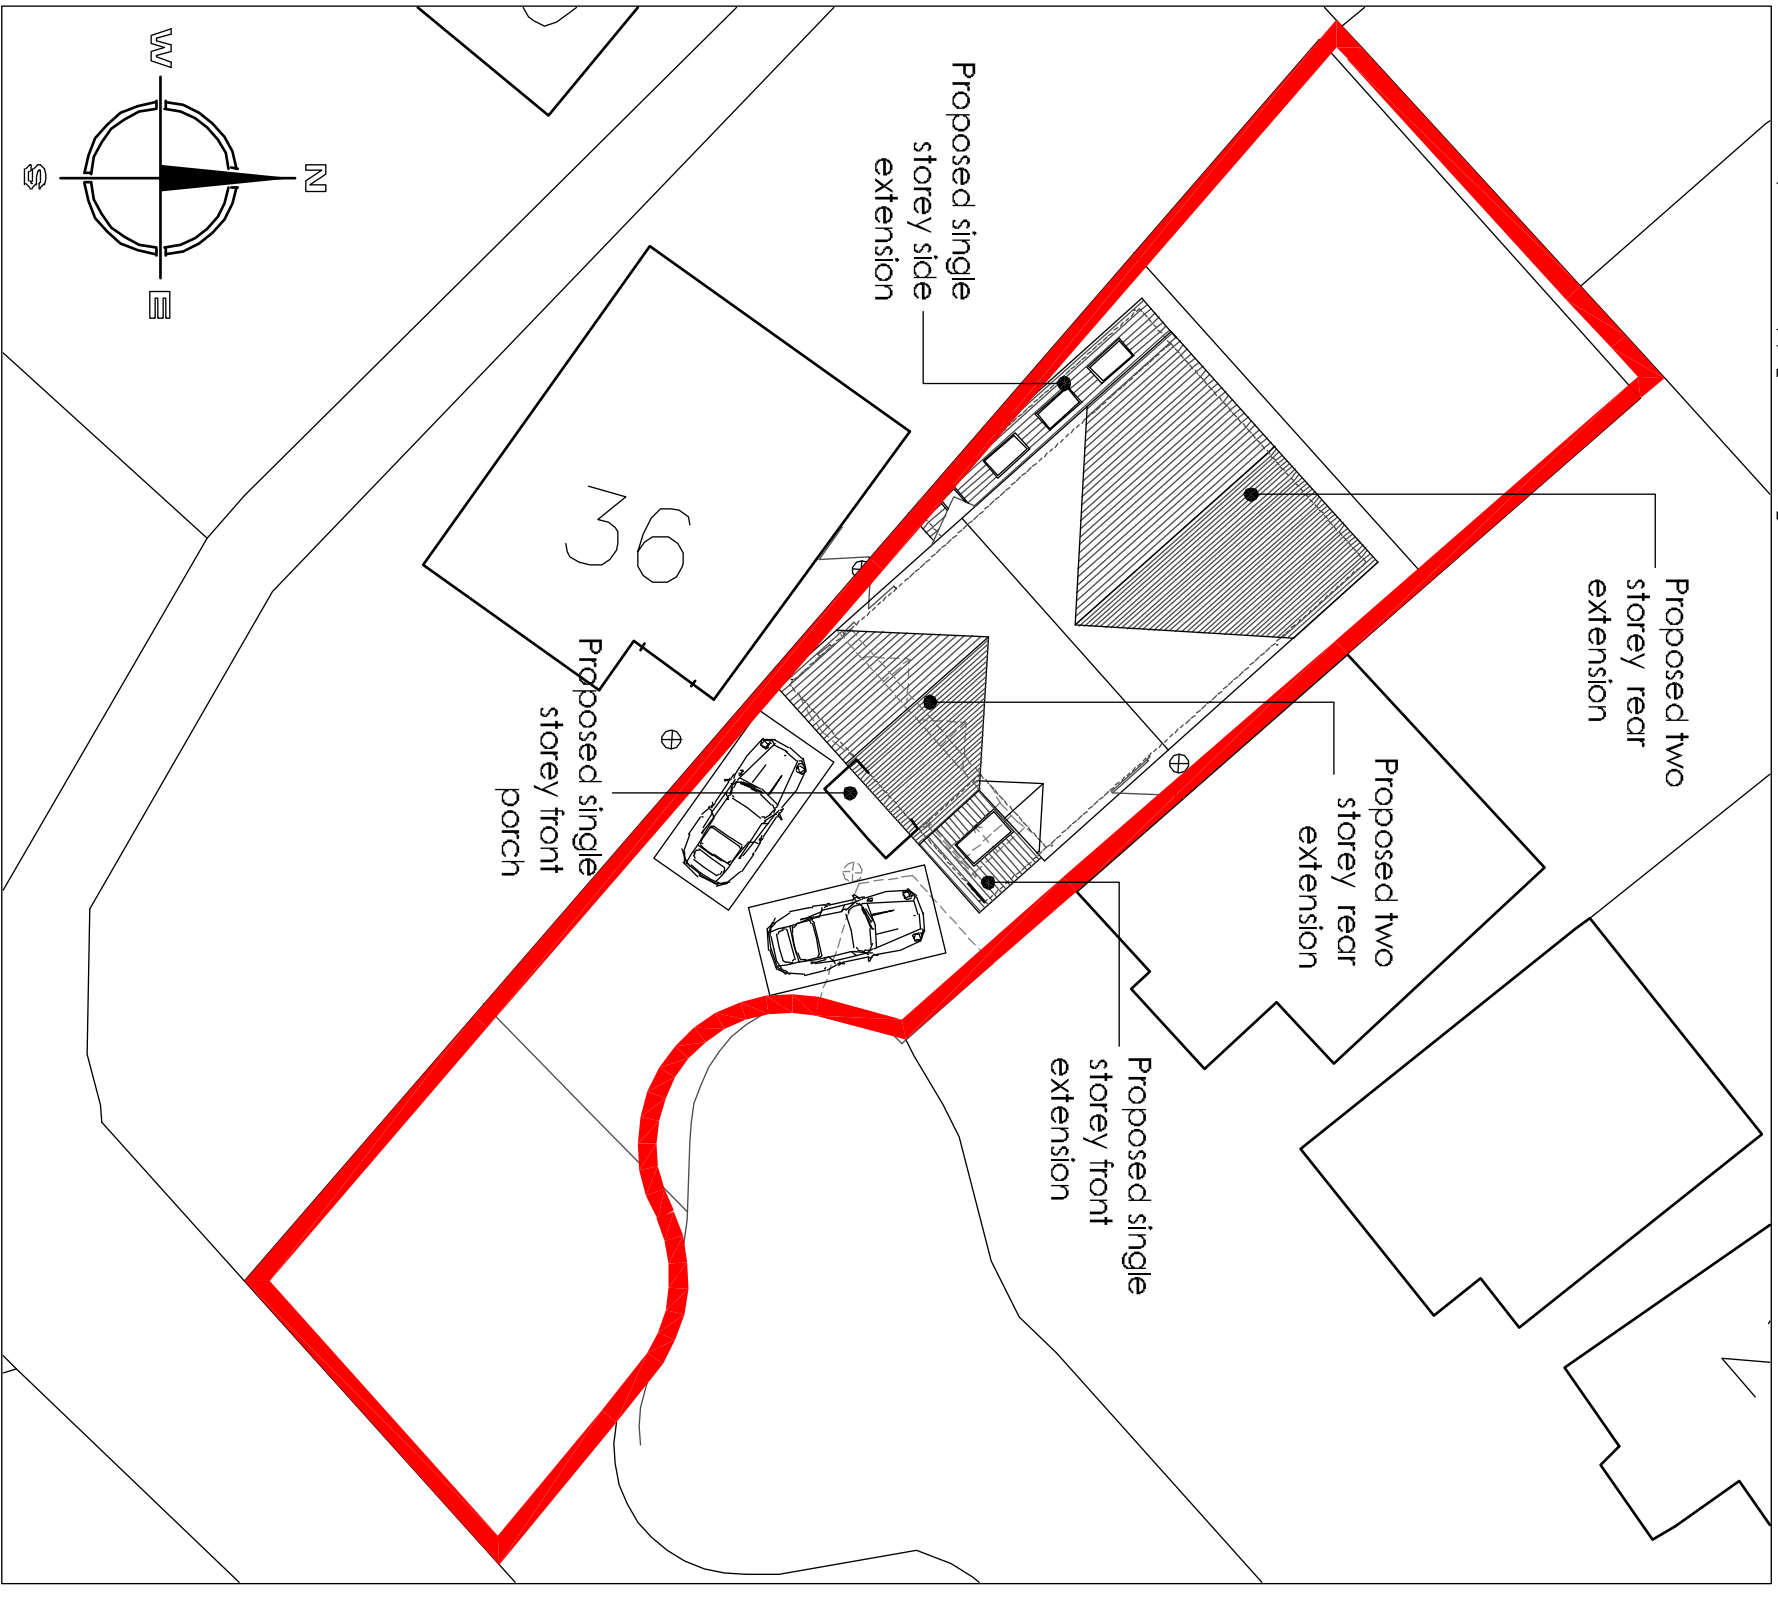


Site Plan 1:200

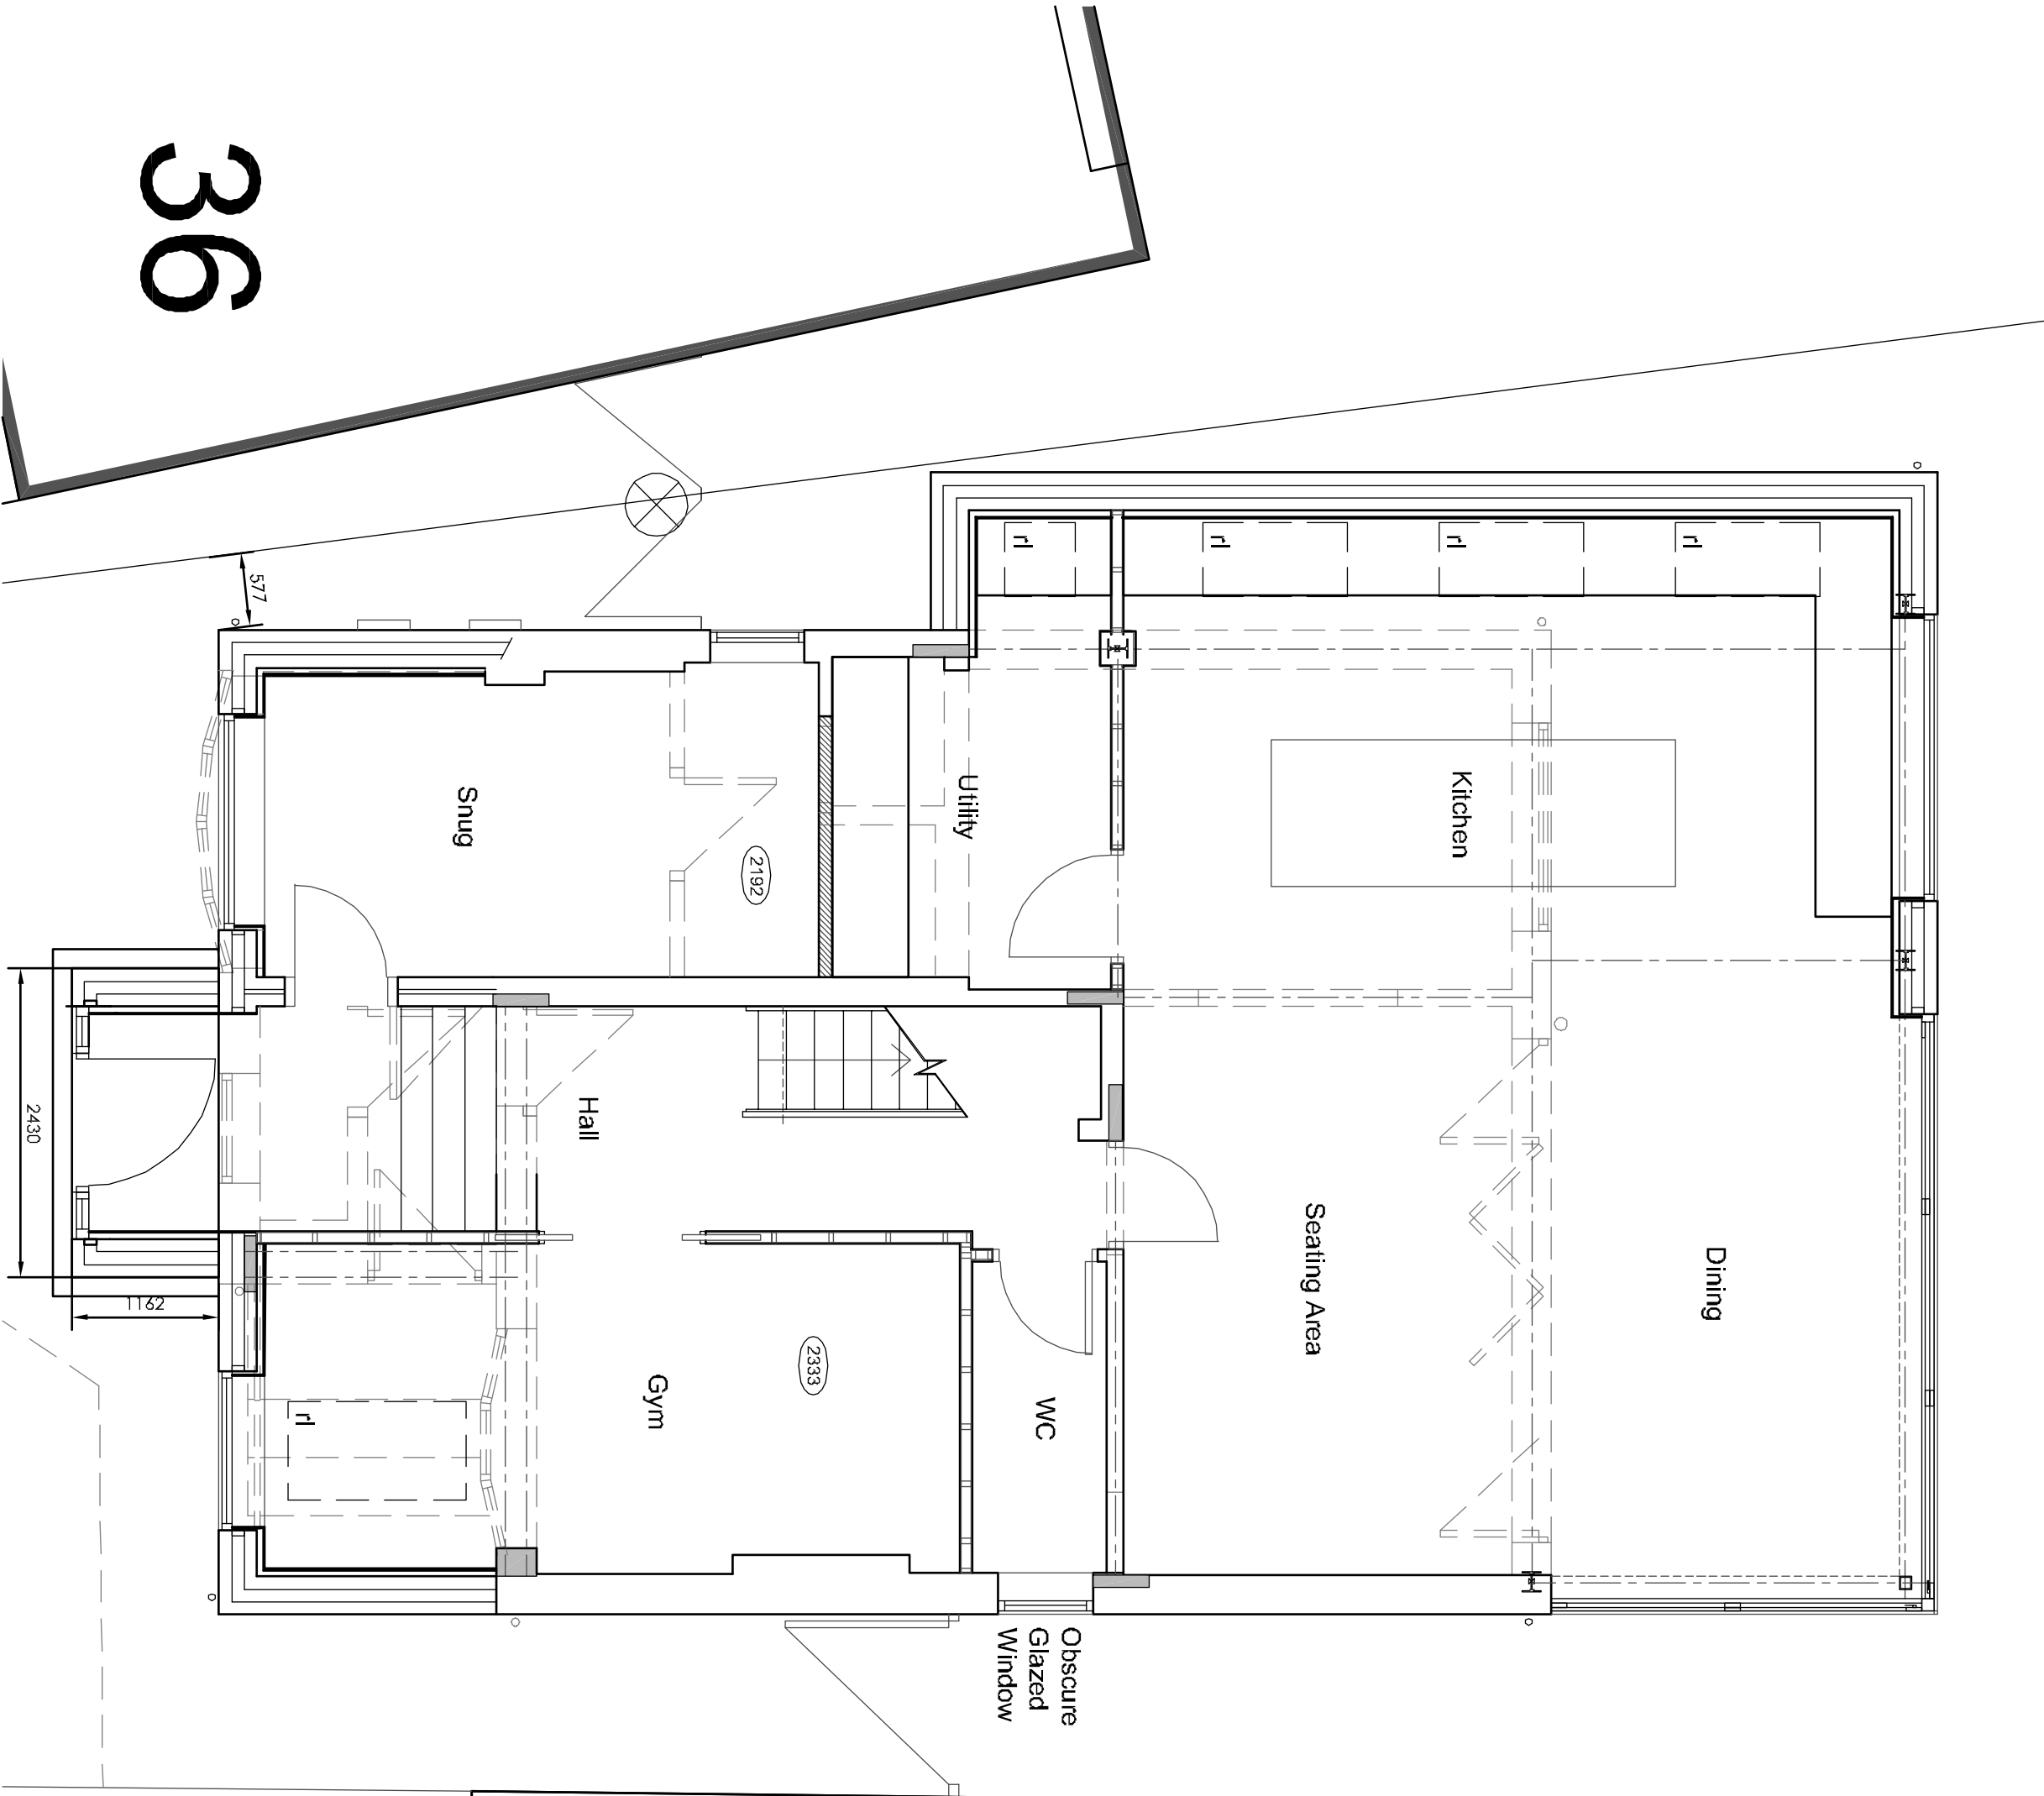

Ground Floor Plan 1:50

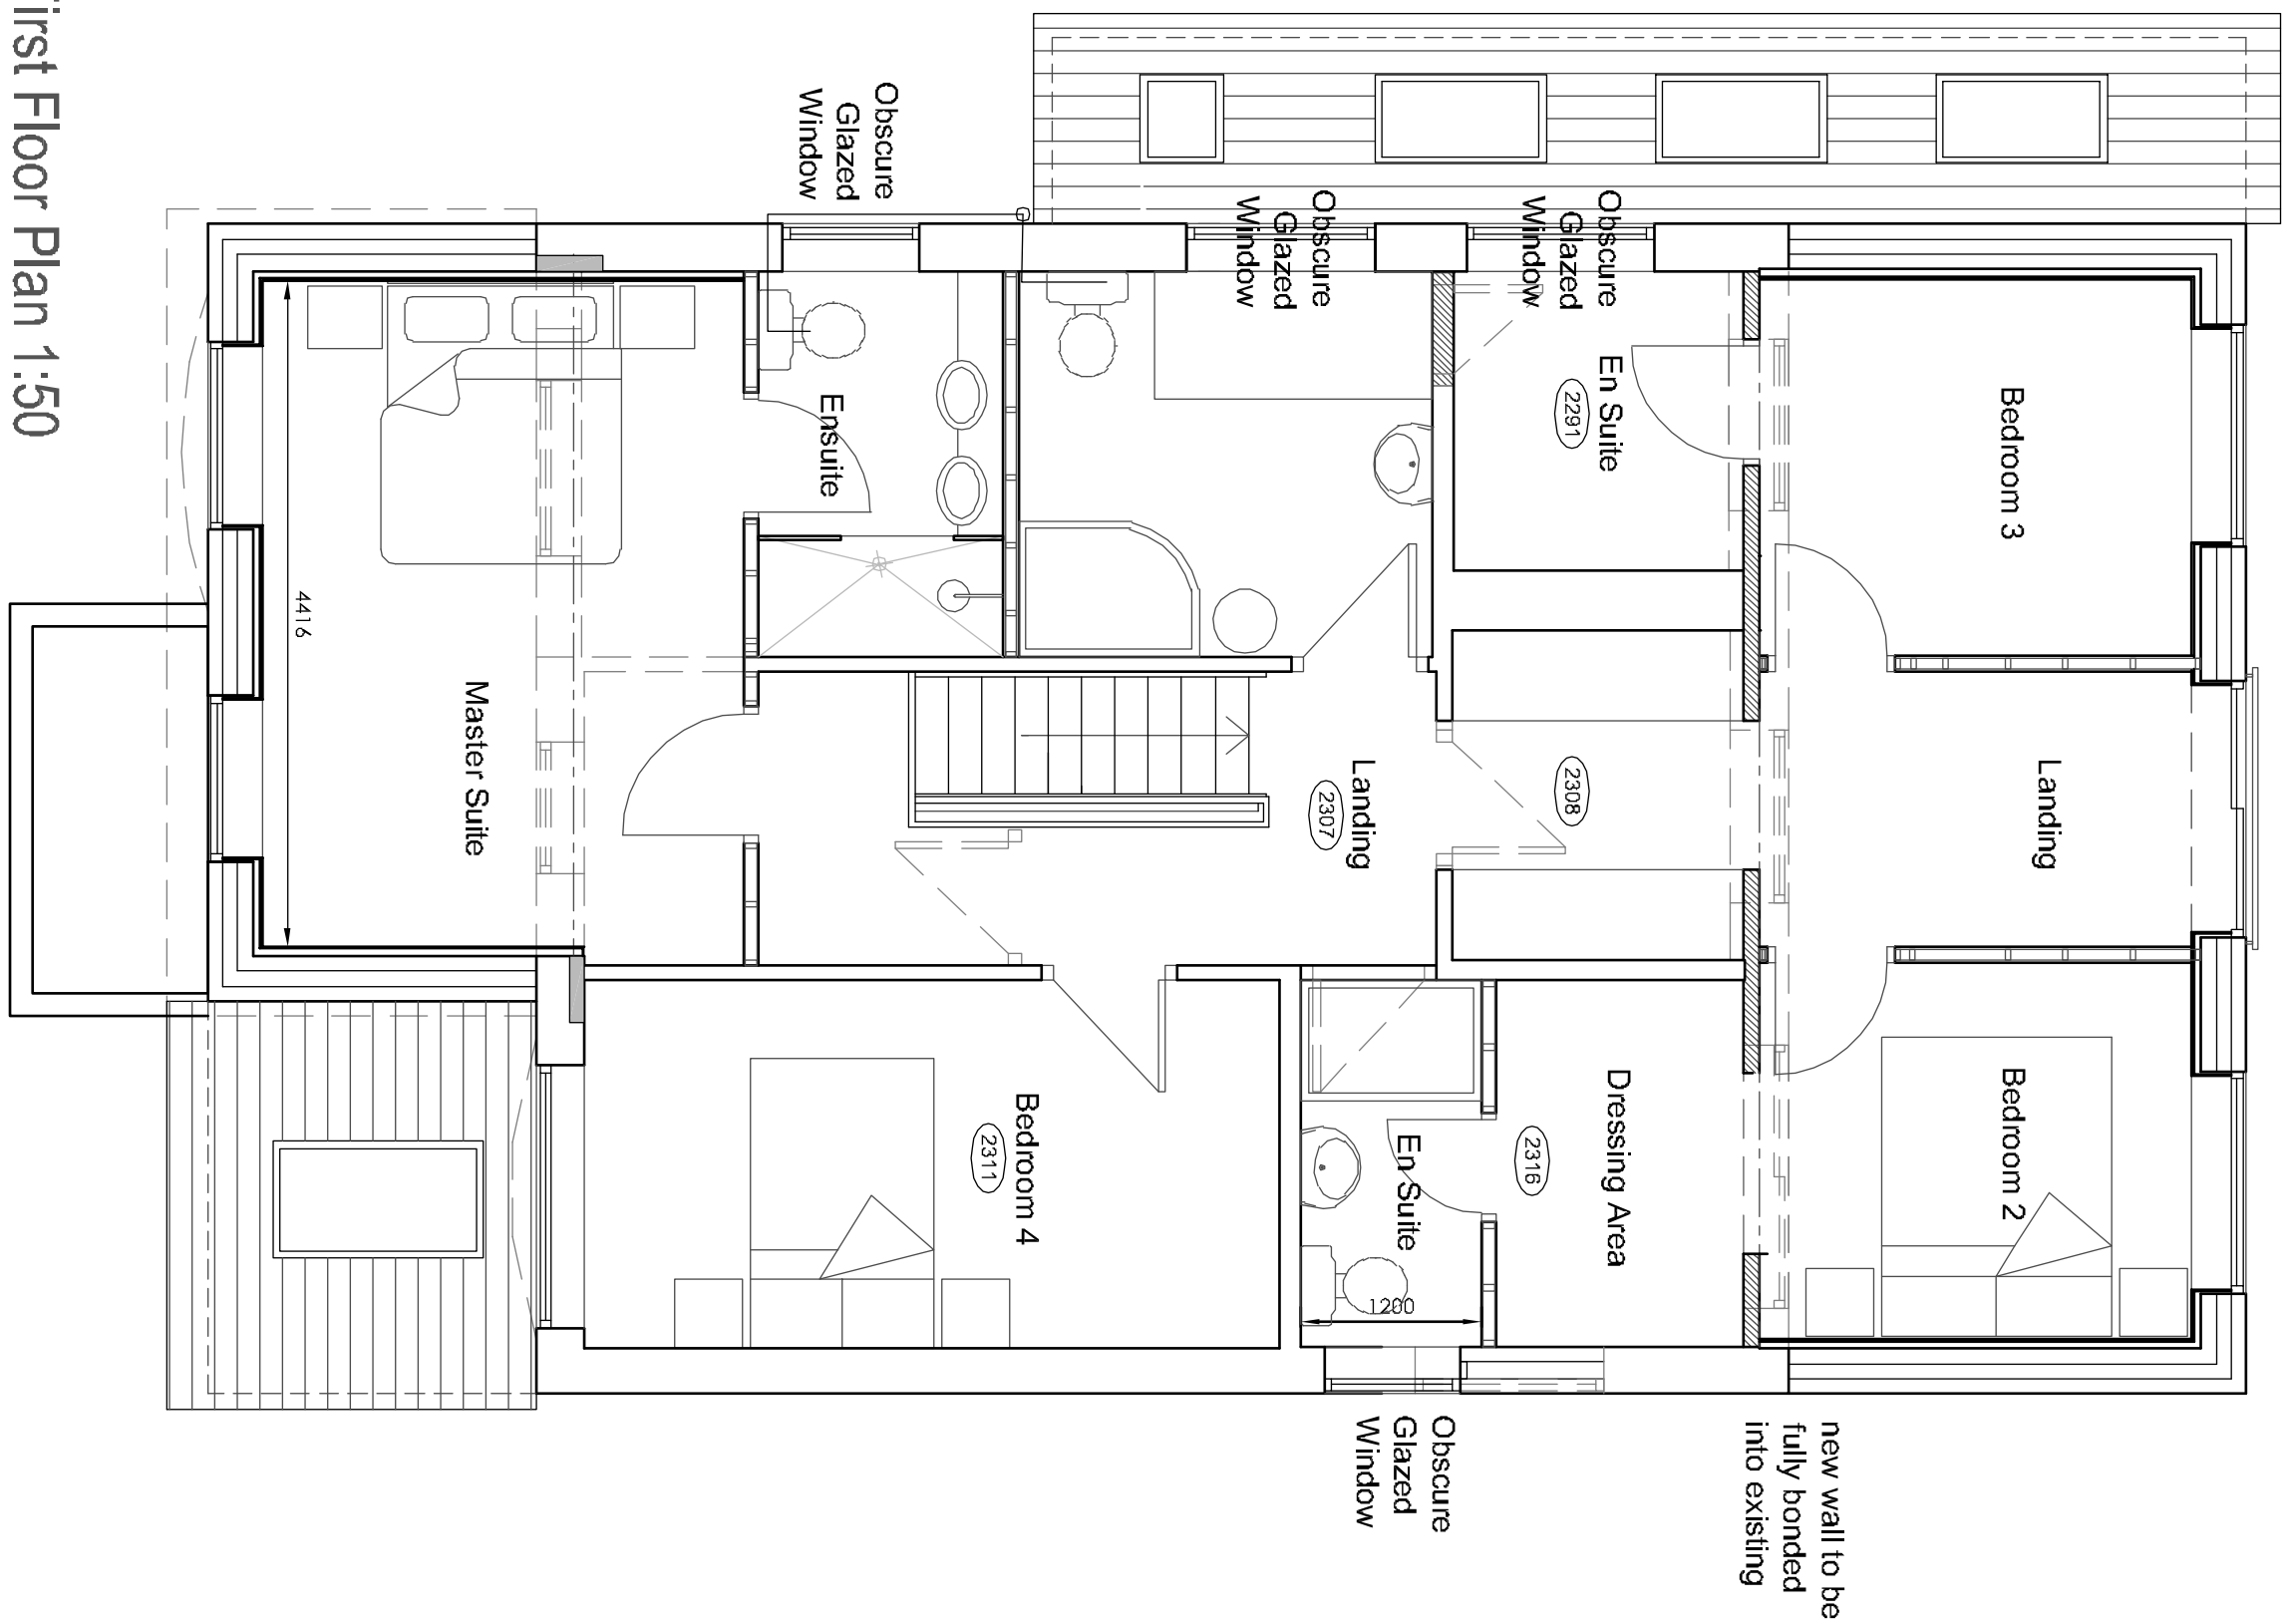

First Floor Plan 1:50

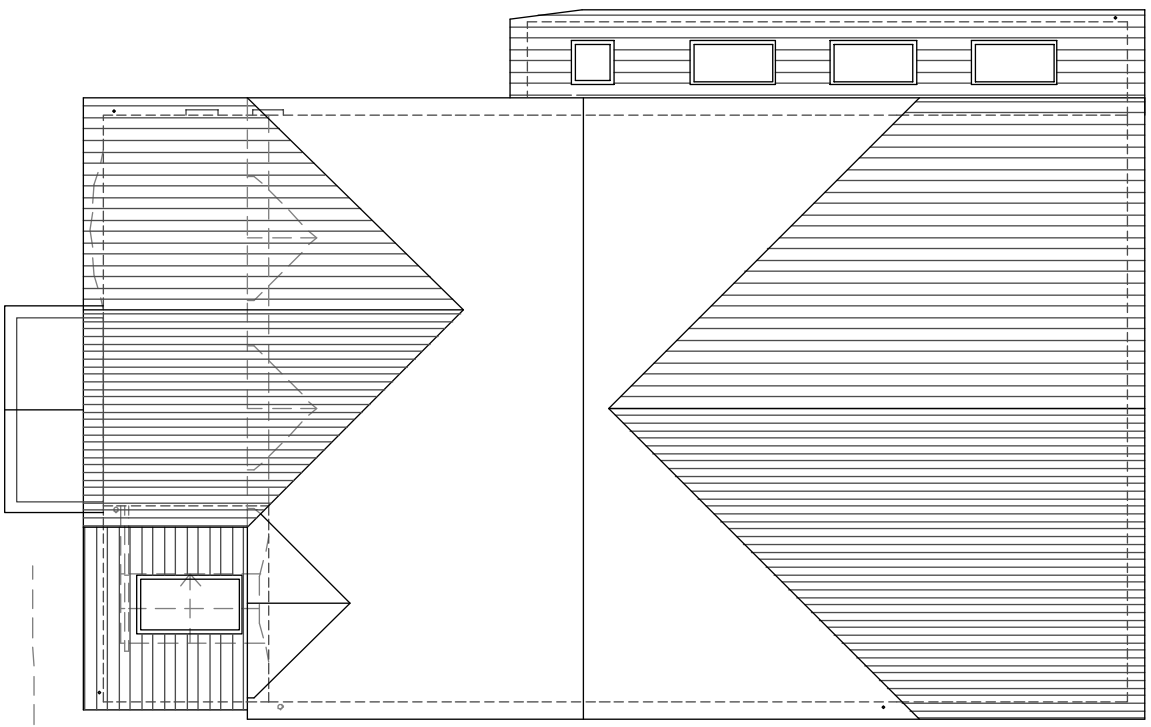

Roof Plan 1:100

Hewitt & Carr Architects
A: Design House 1, 17-19 Leek Road, Cheddale, ST10 1JE
T: 01829 810000
E: enquiries@hccarchitects.co.uk
W: www.hccarchitects.co.uk

Client: Mr & Mrs A Hewitt

Project: Proposed extension at 34 Brentwood Drive, Werrington, Stoke-on-Trent

Title: Proposed Floor Plans and Site Plan

Date: March 2024
Scale: As Shown
Drawn: MJC
Checked: MJC

Project No: 01018
Drawing No: PL(0)31

PLANNING