





Rev.	Drawn	Comments	Date
A	BVC	Minor amendments to scheme following client's comments	23.07.20
B	BVC	Minor amendment to dwelling position and	23.07.20
C	BVC	Removal of gable to front elevation,	17.02.21
D	BVC	amendment to windows and balcony,	30.03.21
E	BVC	Balcony removed and arched barrier,	06.08.21
	BVC	replaced with panel,	
	BVC	brick pinn added.	

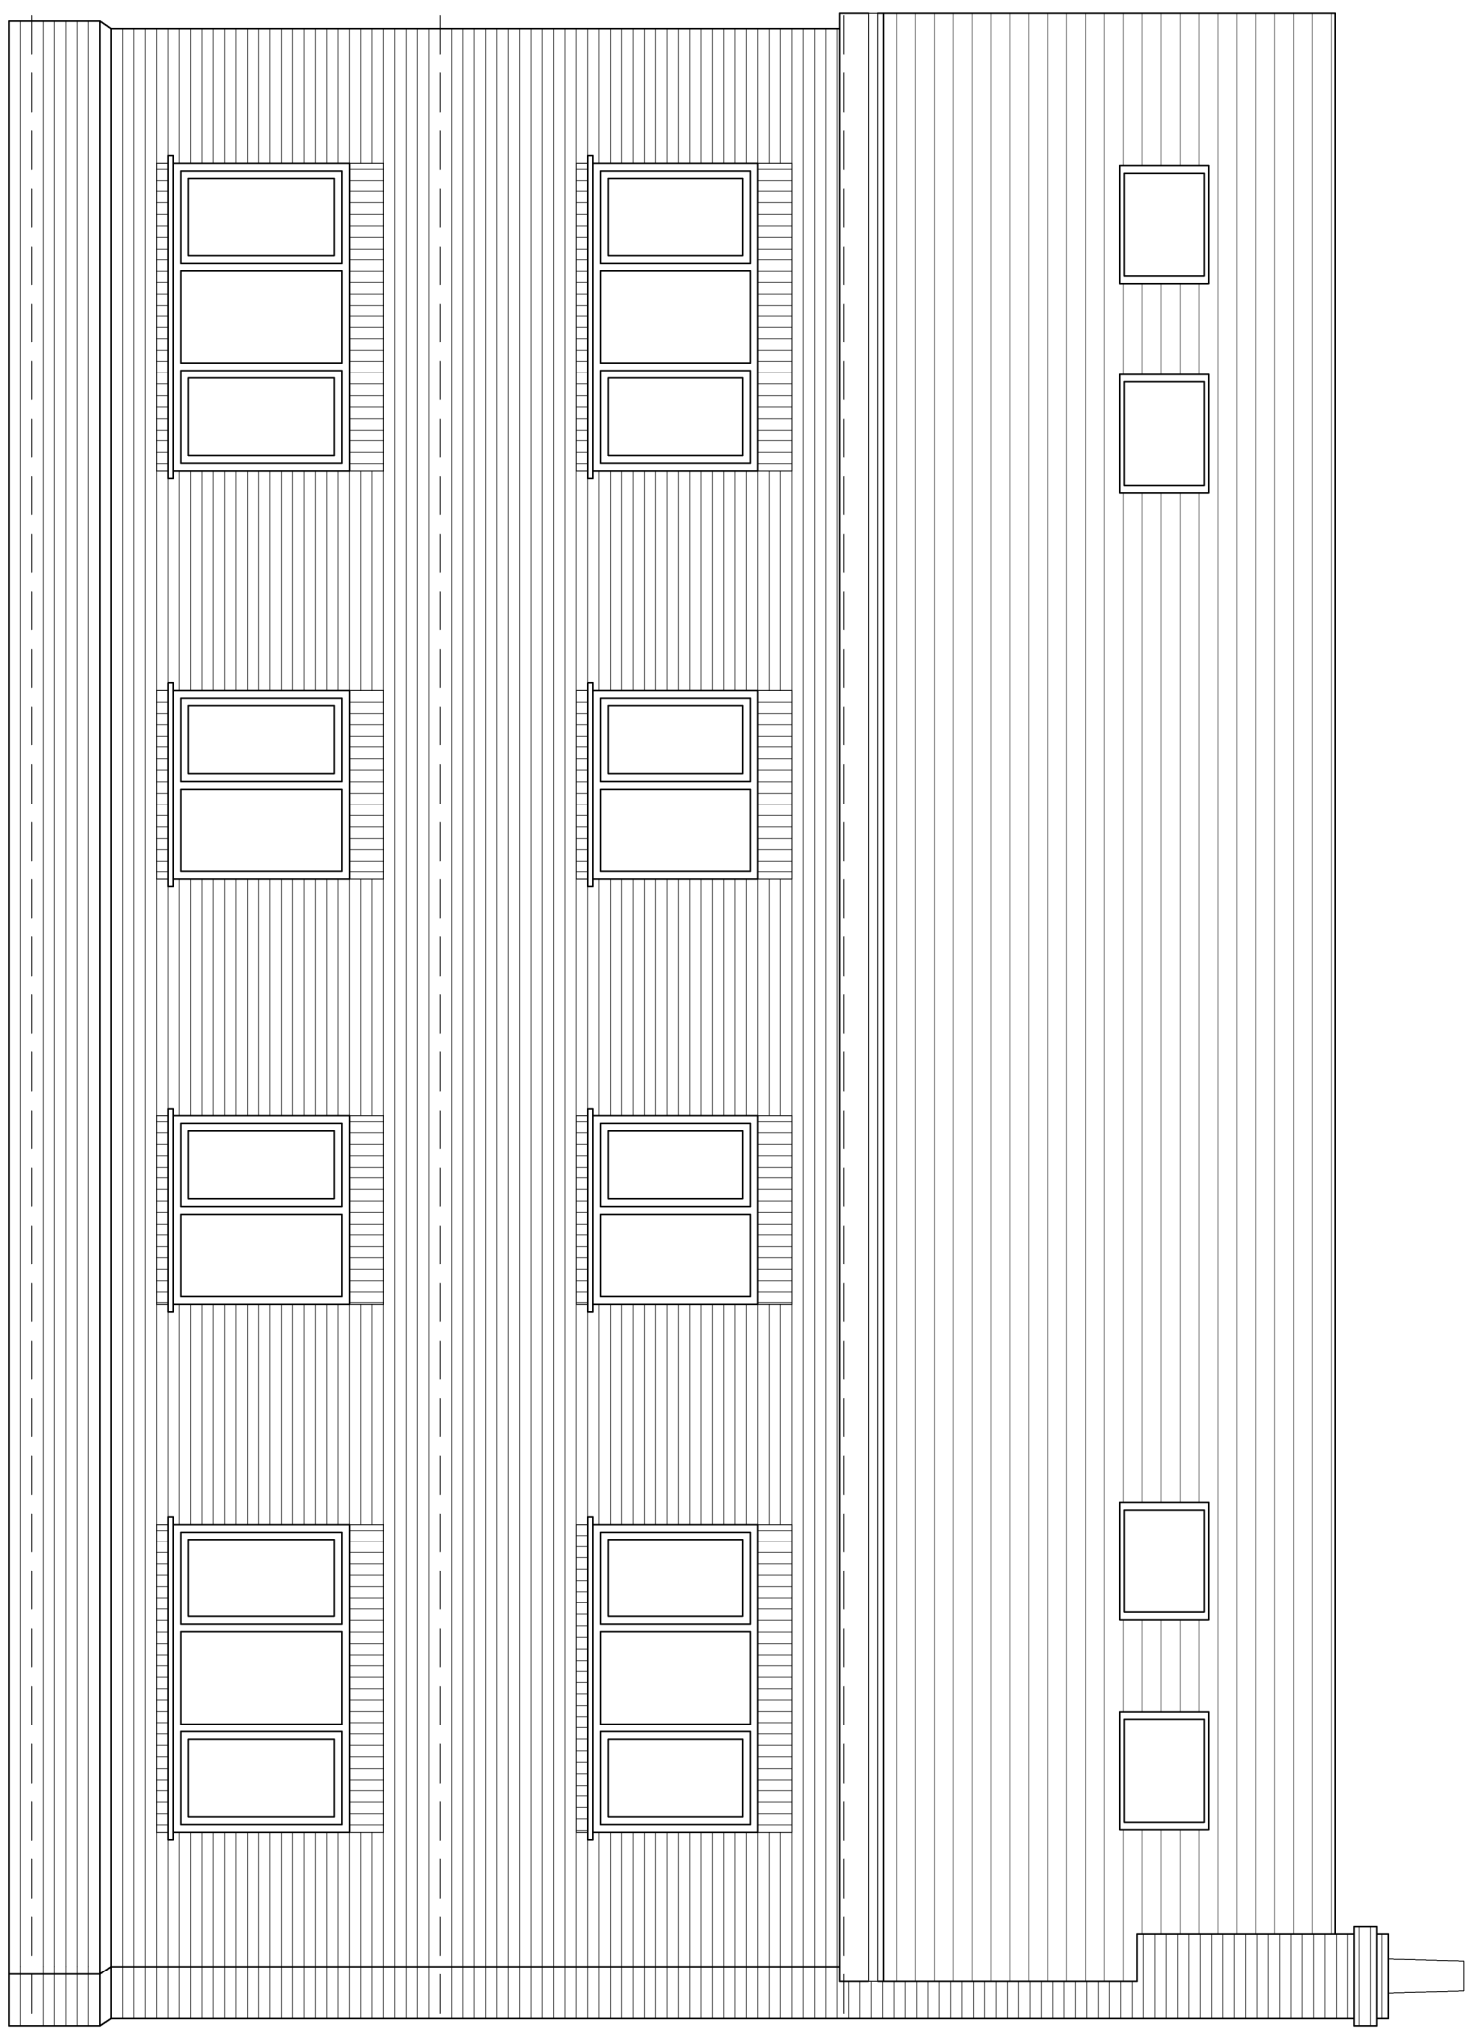


Front Elevation 1:50

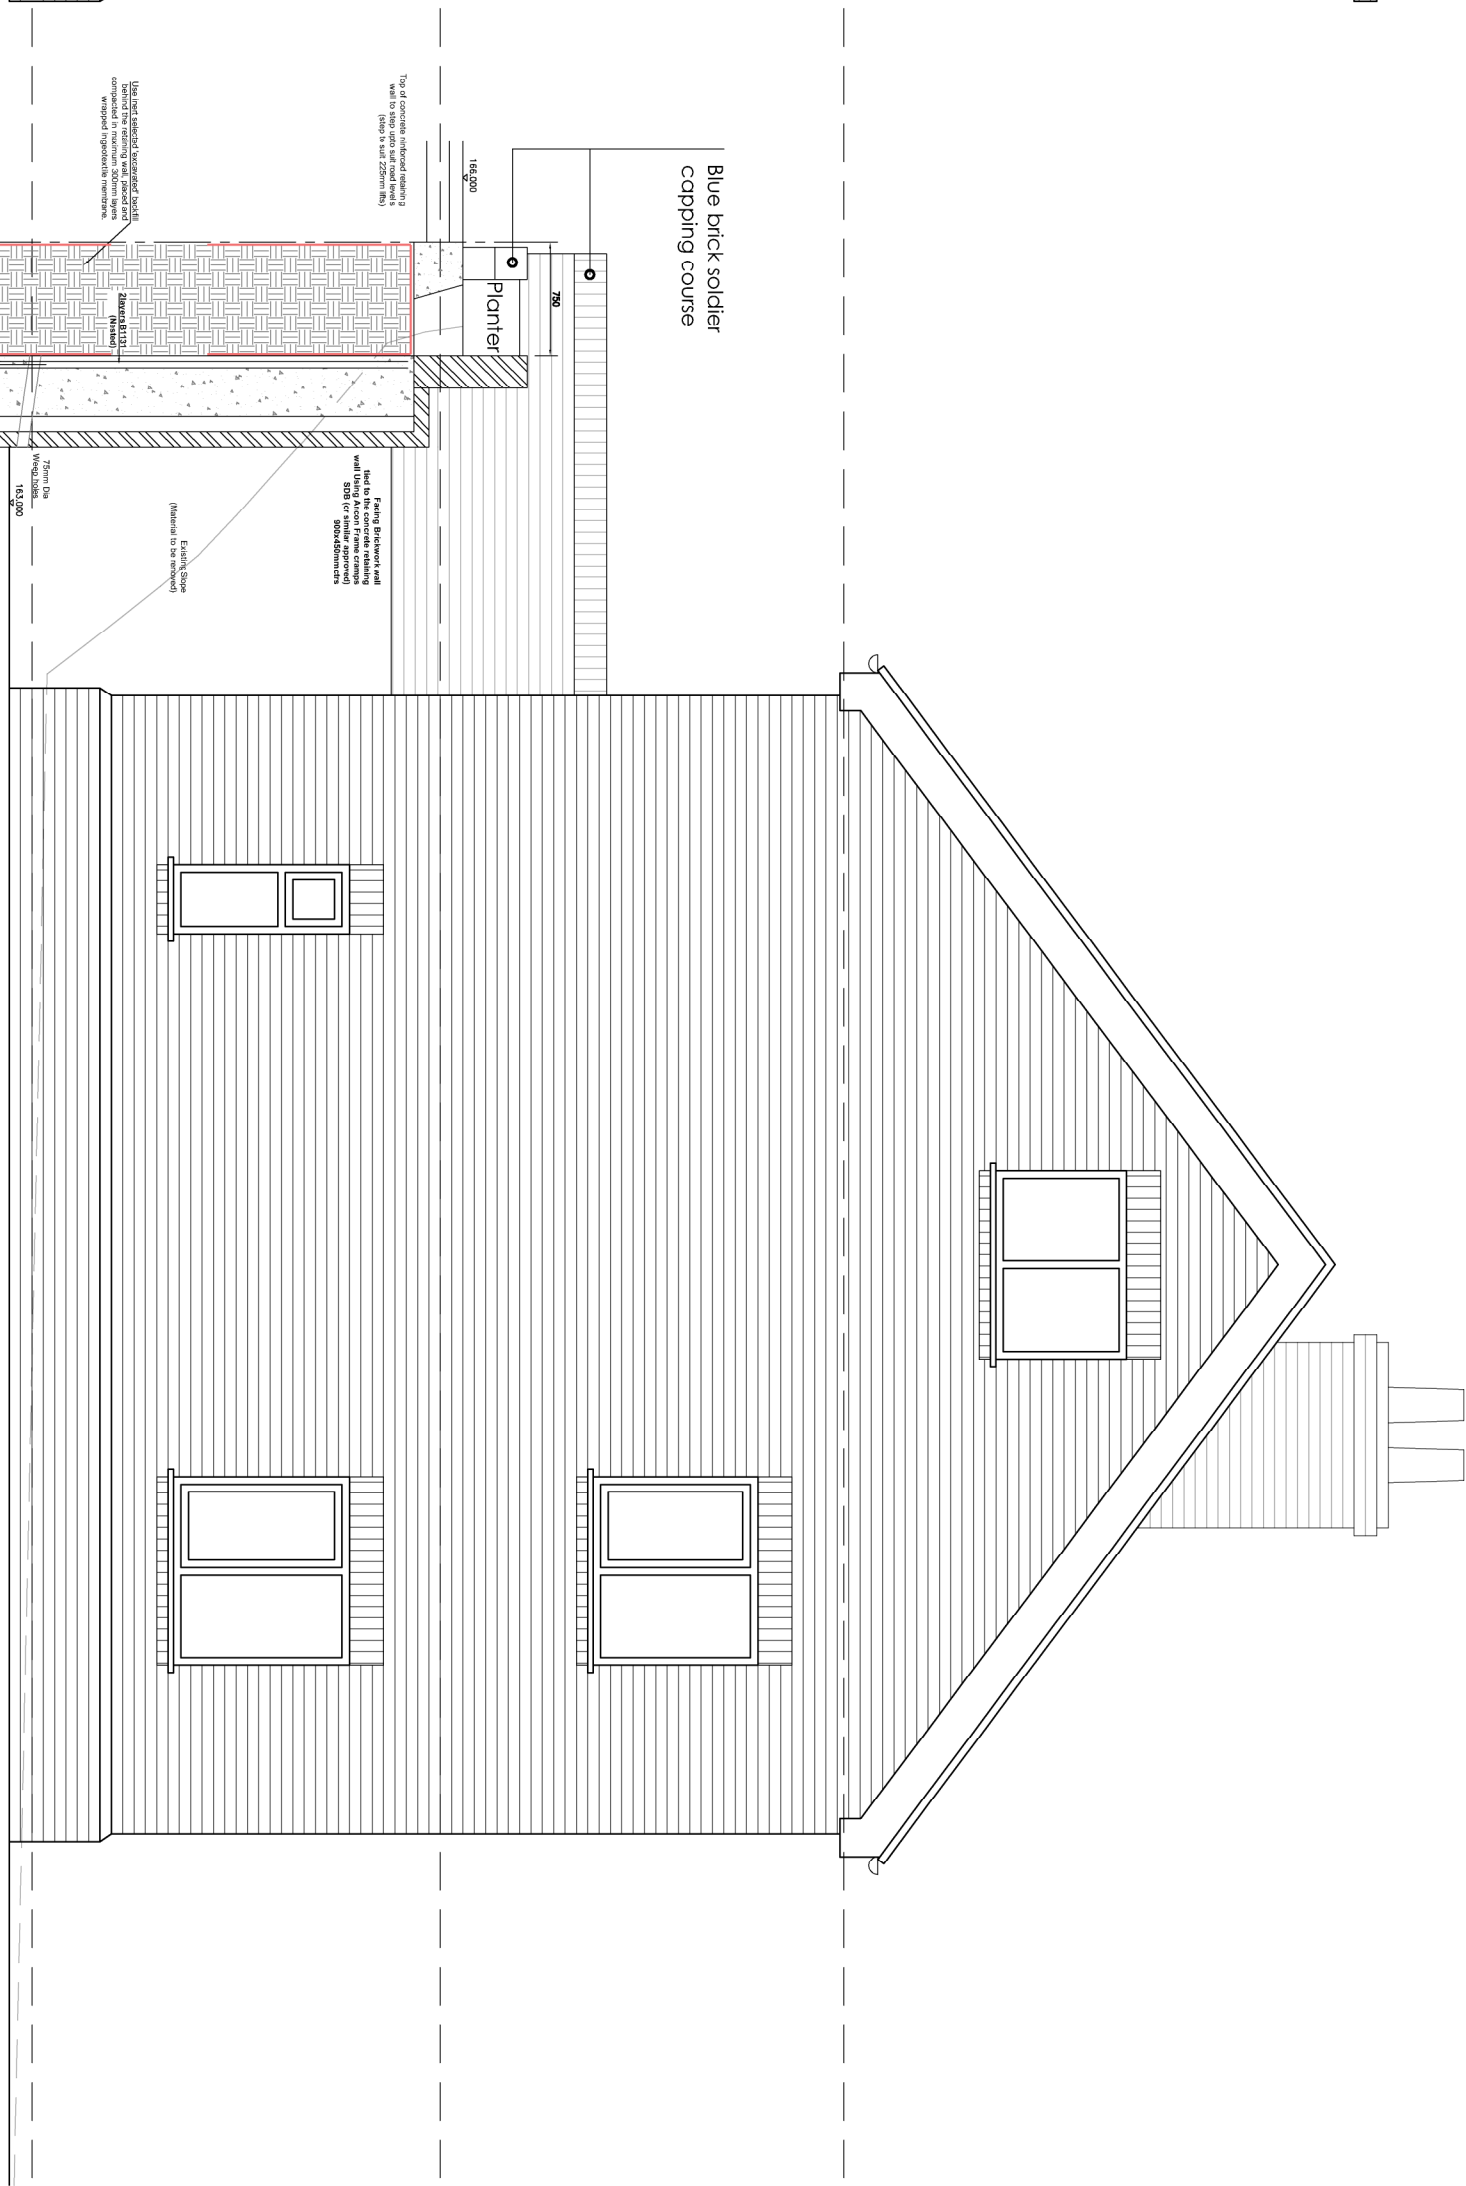



Side Elevation 1:50

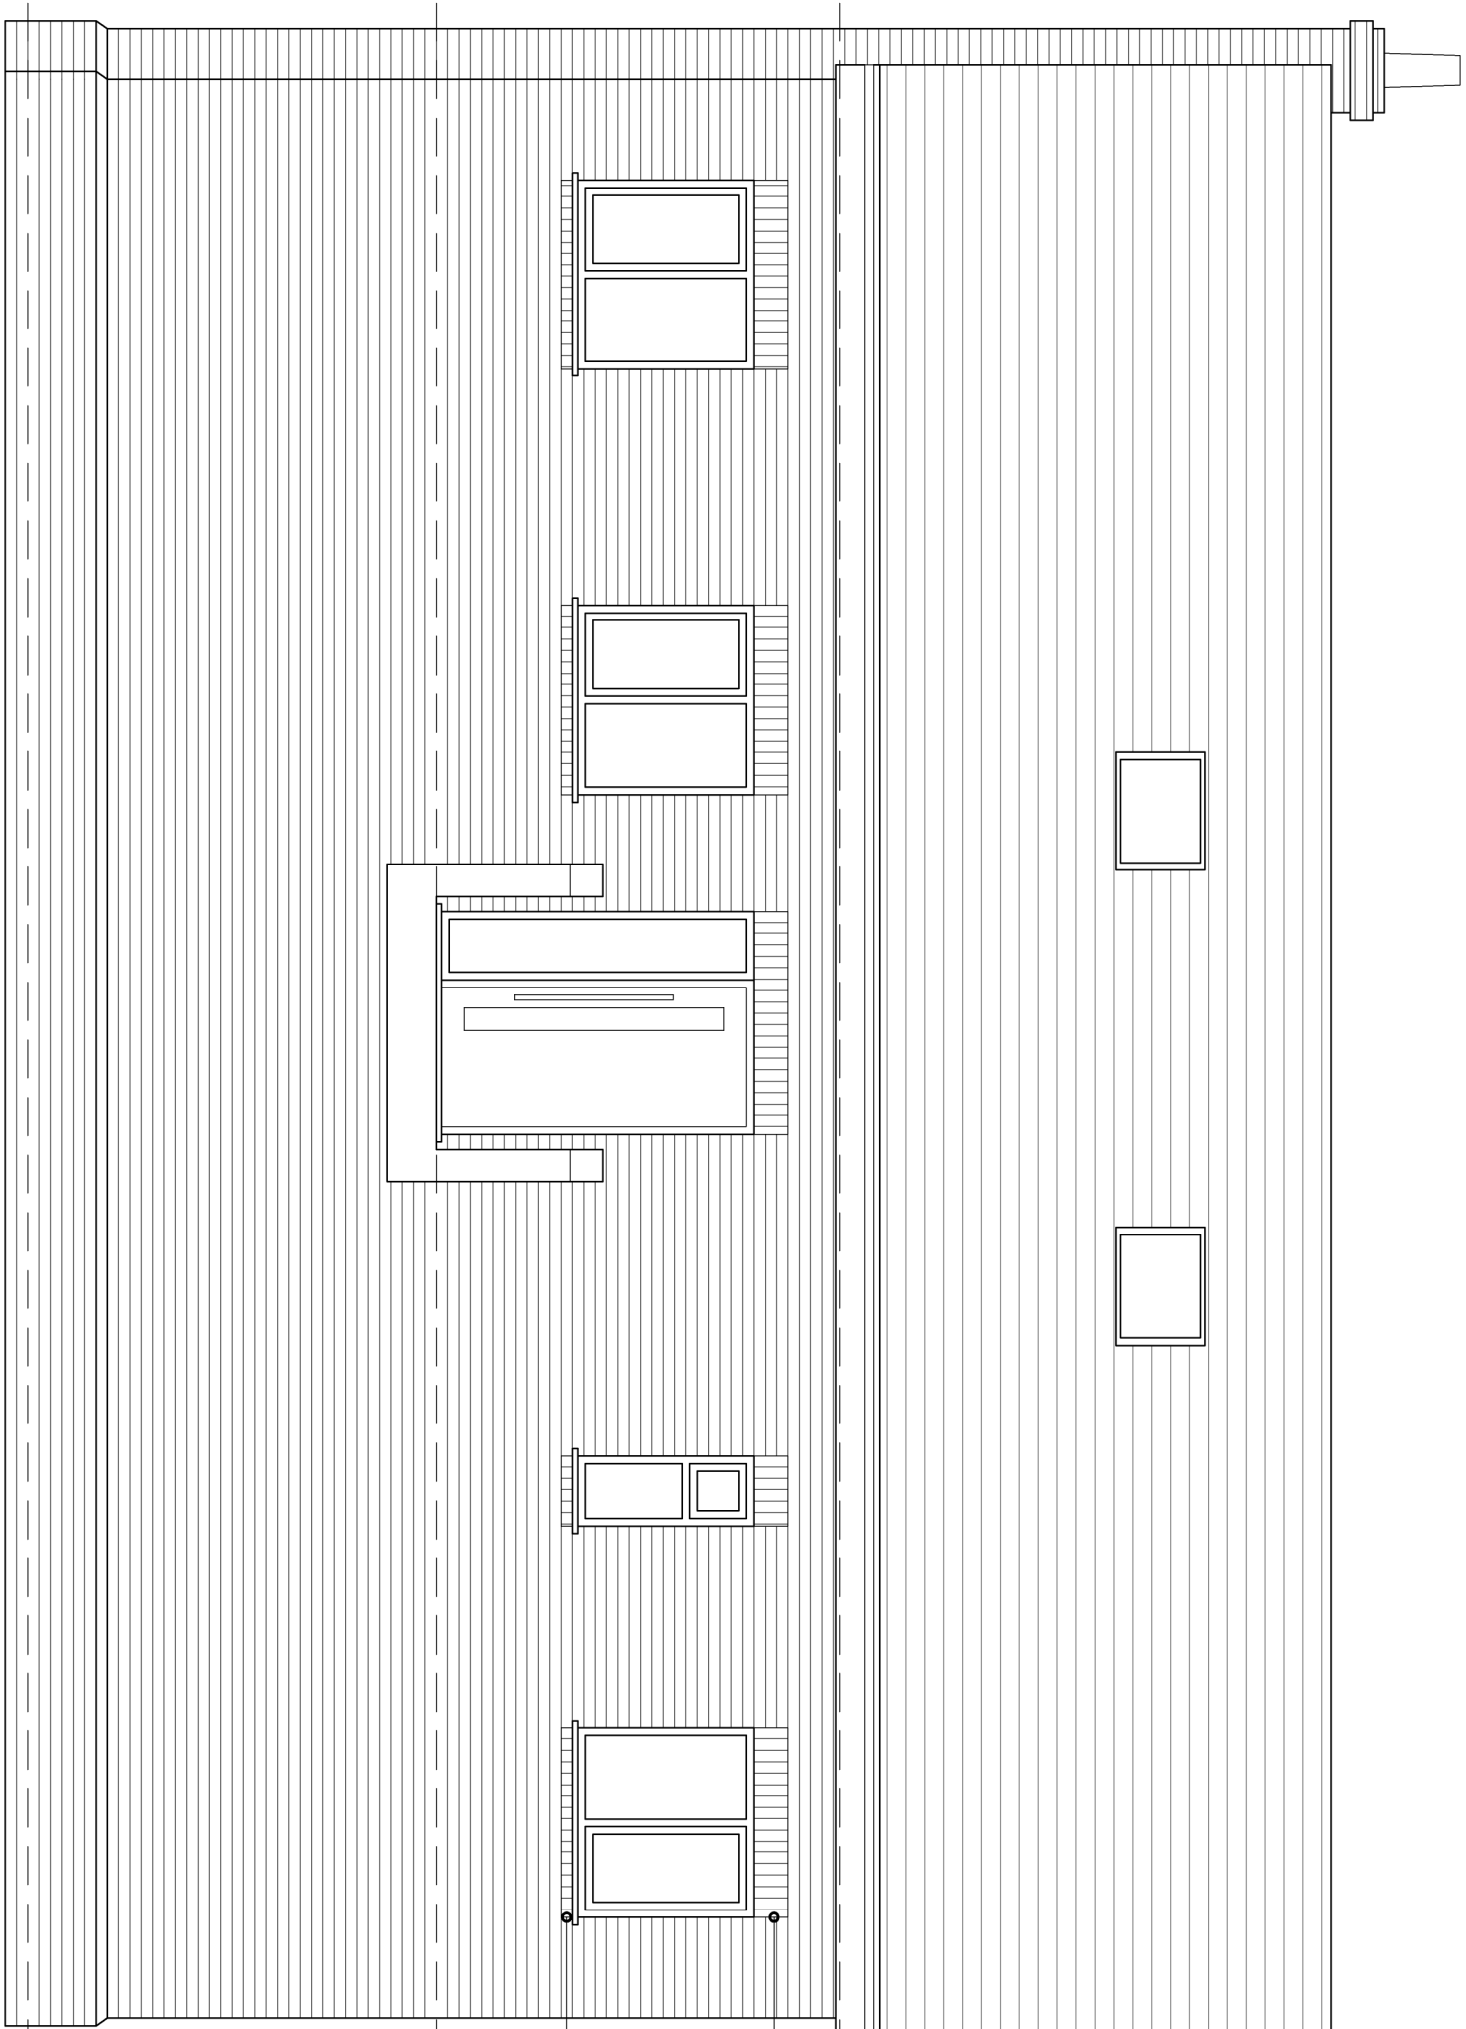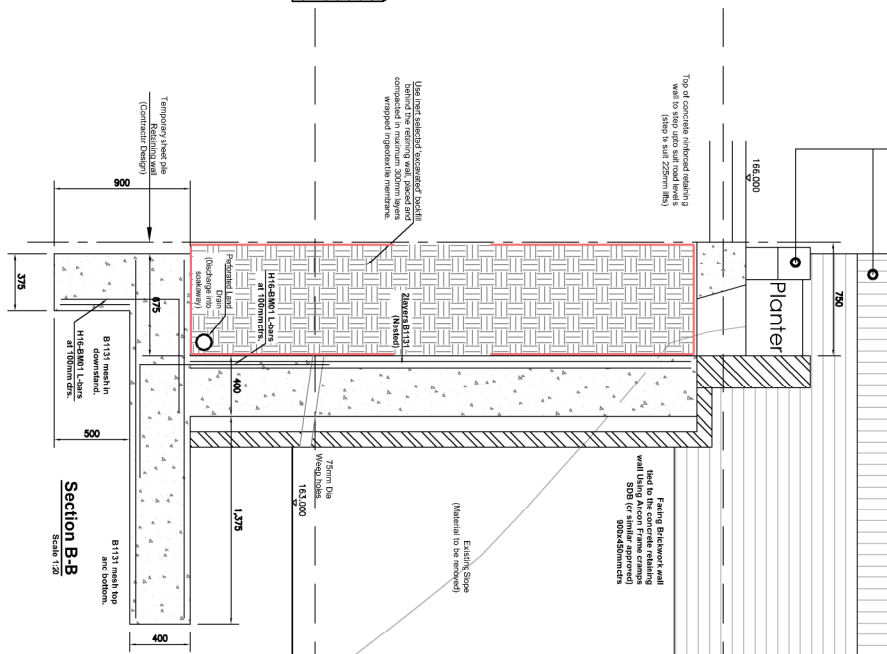


Rear Elevation 1:50

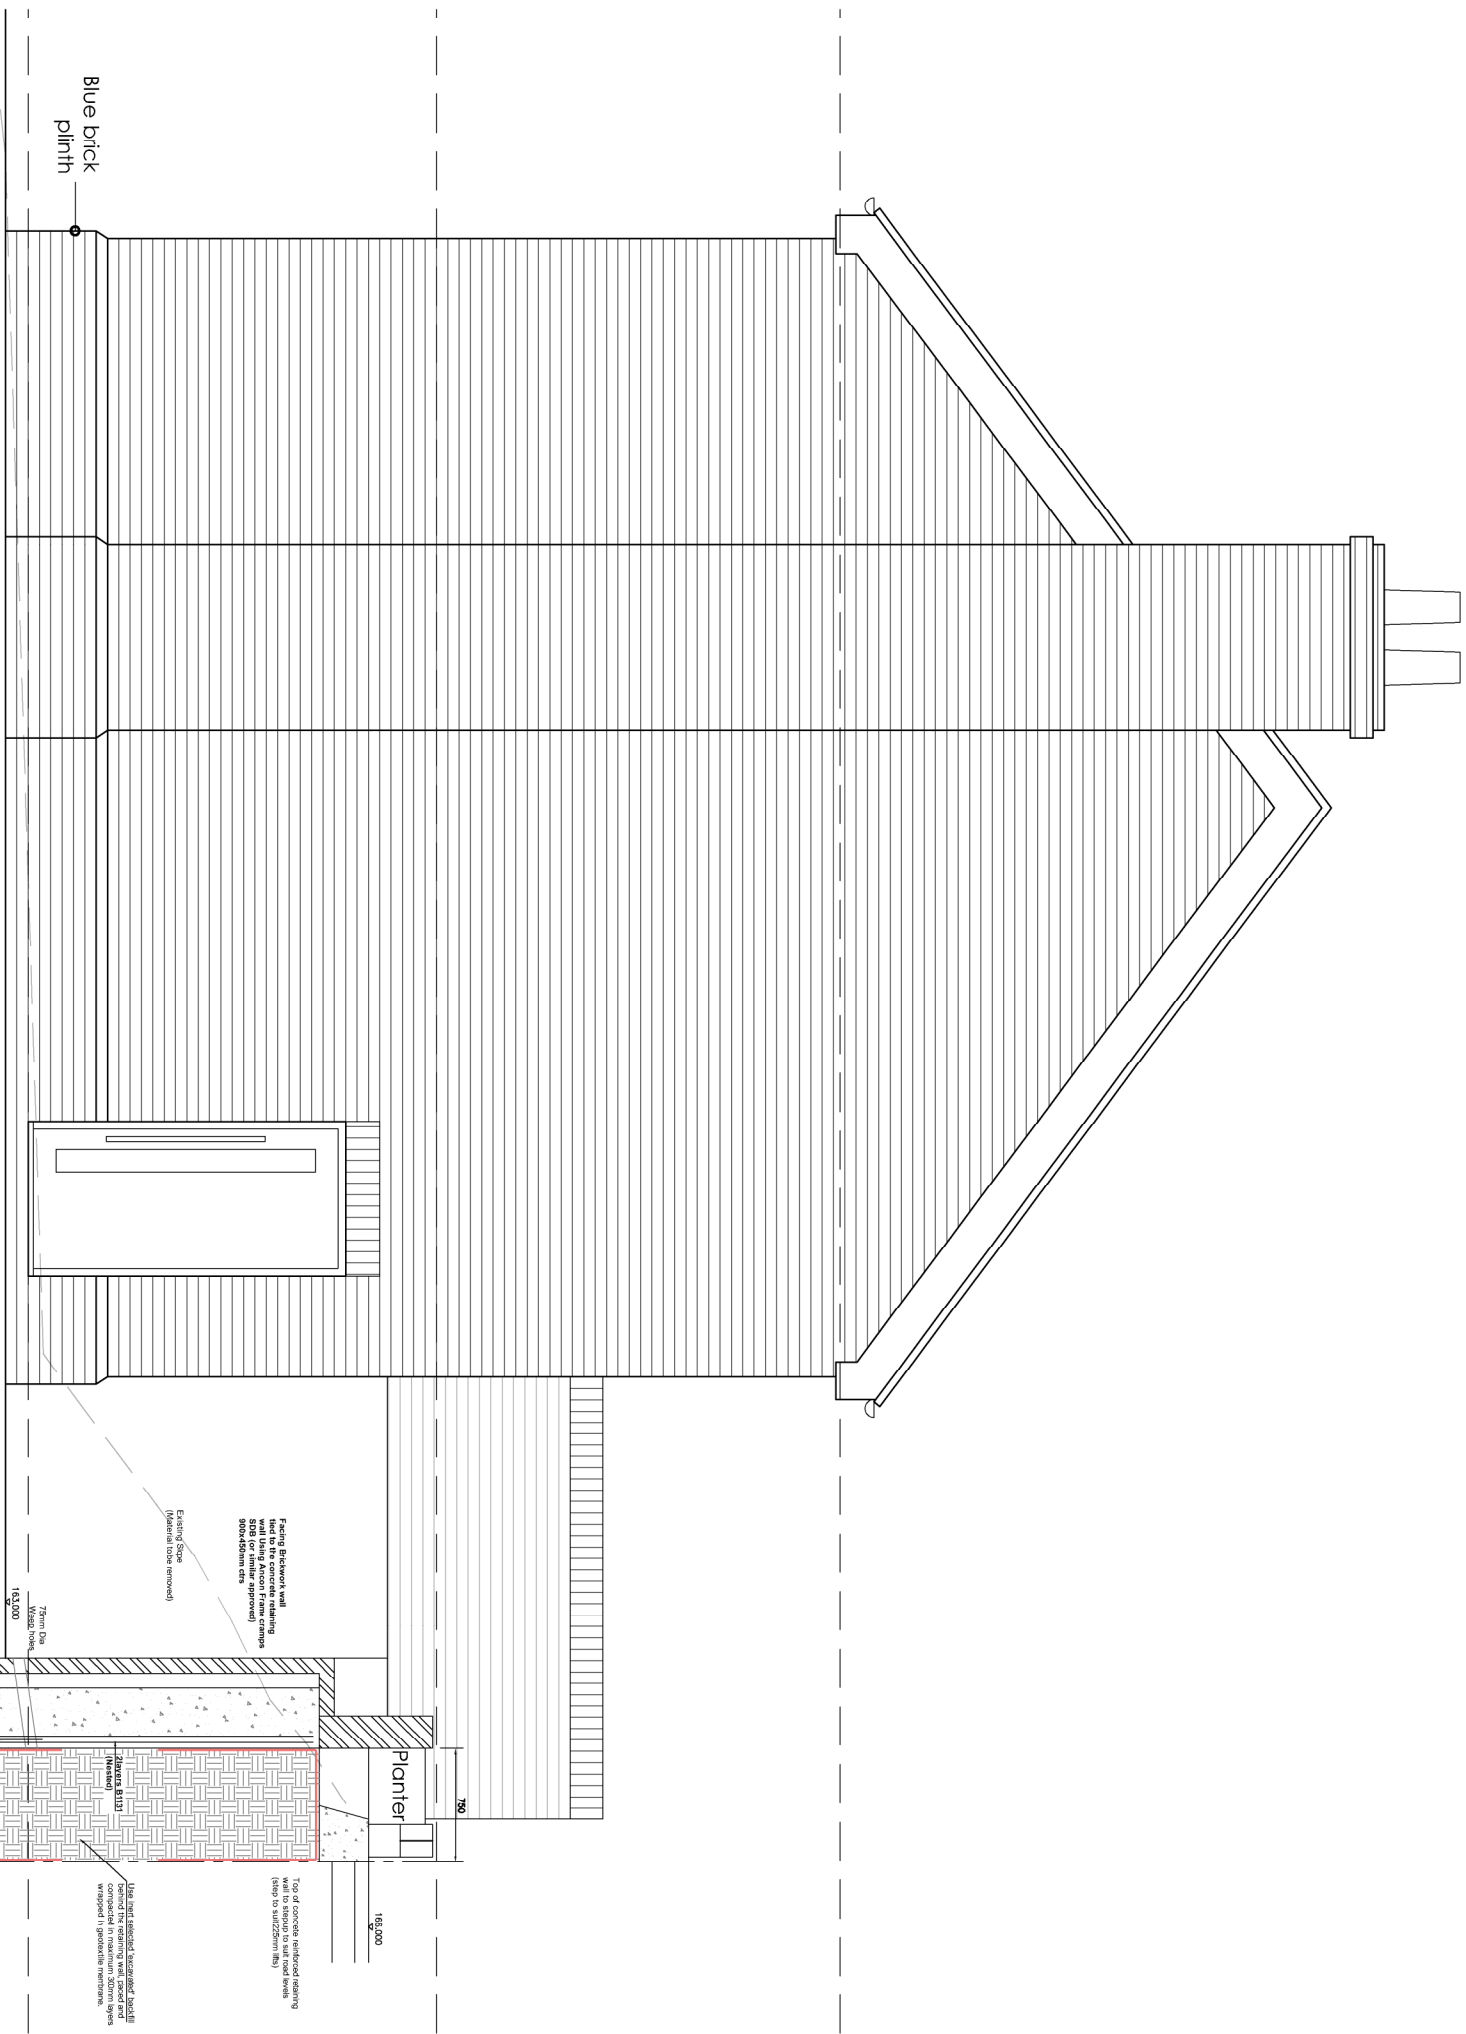

Side Elevation 1:50

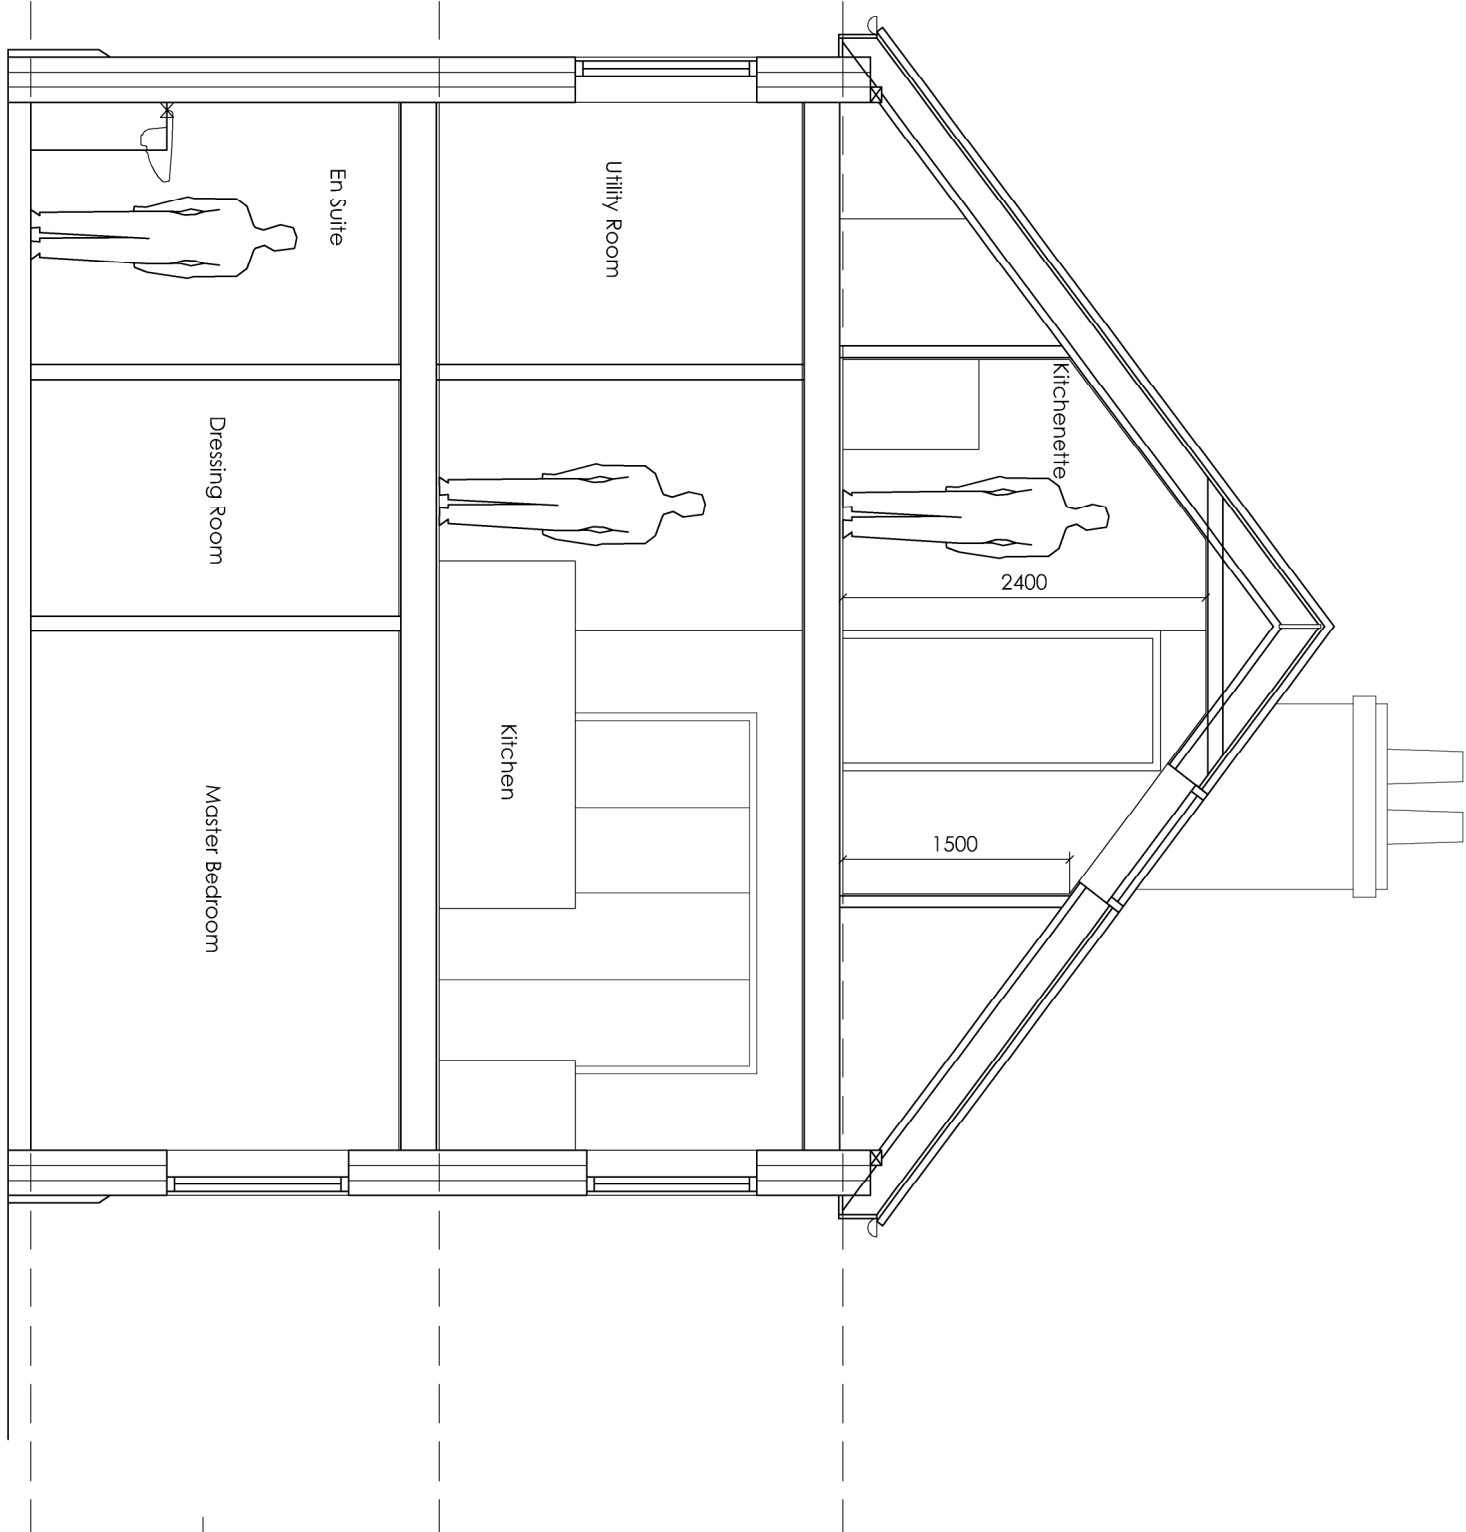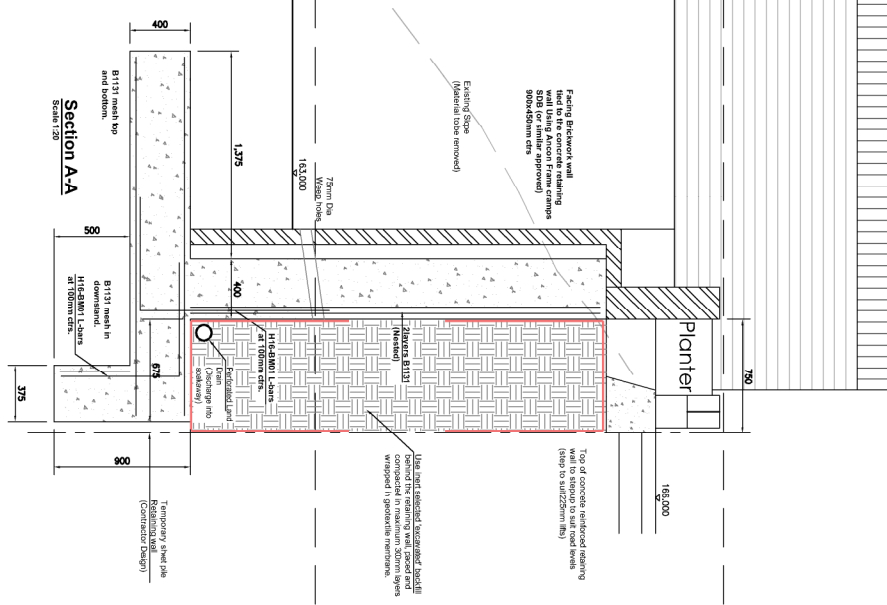

Typical Section 1:50

 

Hewitt&Carr Architects
2-4 Cross Street | Cheddle | Staffordshire | ST10 1NP
T: 01539 733883
E: enquiries@hccarchitects.co.uk
W: www.hccarchitects.co.uk

Client
Harvey

Project
Detached 4 bedroom dwelling at Land
of Back Lane, Belle Vue Road, Leek

Title
Proposed Elevations

Style
Scheme
Date July 2020
Scale @A1 As Stated

Project No.
00982 AL(0)02

Drawing No.

Rev E