

Copyright of this drawing is vested in the Architect and it must not be copied or reproduced without consent. Figured dimensions only are to be taken from this drawing. All contractors must visit the site and be responsible for taking and checking all dimensions relative to their work. Hewitt&Carr Architects Ltd are to be advised of any variation between drawings and site conditions. **CLIENTS ARE ADVISED TO CLARIFY DIMENSIONS WITH THE ARCHITECT PRIOR TO SETTING OUT AND NOT TO SCALE FROM THE DRAWING**

Rev	Drawn	Comments	Date
A	BVC	Road name shown on site plan.	04.08.20
B	BVC	Removal of gable to front elevation.	17.02.21
C	BVC	amendment to balcony.	30.03.21
D	BVC	Balcony removed and armco barrier replaced with planter.	06.08.21
	BVC	Amendment to boundary treatment.	06.08.21

Key

- Rainwater
- Foul Water

Hewitt&Carr Architects
A: 2-4 Cross Street | Cheedale | Staffordshire | ST10 1NP
T: 01538 756888
E: enquiries@hccarchitects.co.uk
W: www.hccarchitects.co.uk

Client
Harvey

Project
Detached 4 bedroom dwelling at Land at
Back Lane, Belle Vue Road, Leek

Title
Proposed Drainage Plan

Status
Scheme

Date
July 2020

Drawn
BVC

Scale @A3
As Stated


Checked

Project No.



Drawing No.

00982 AL(0)04

Rev
D

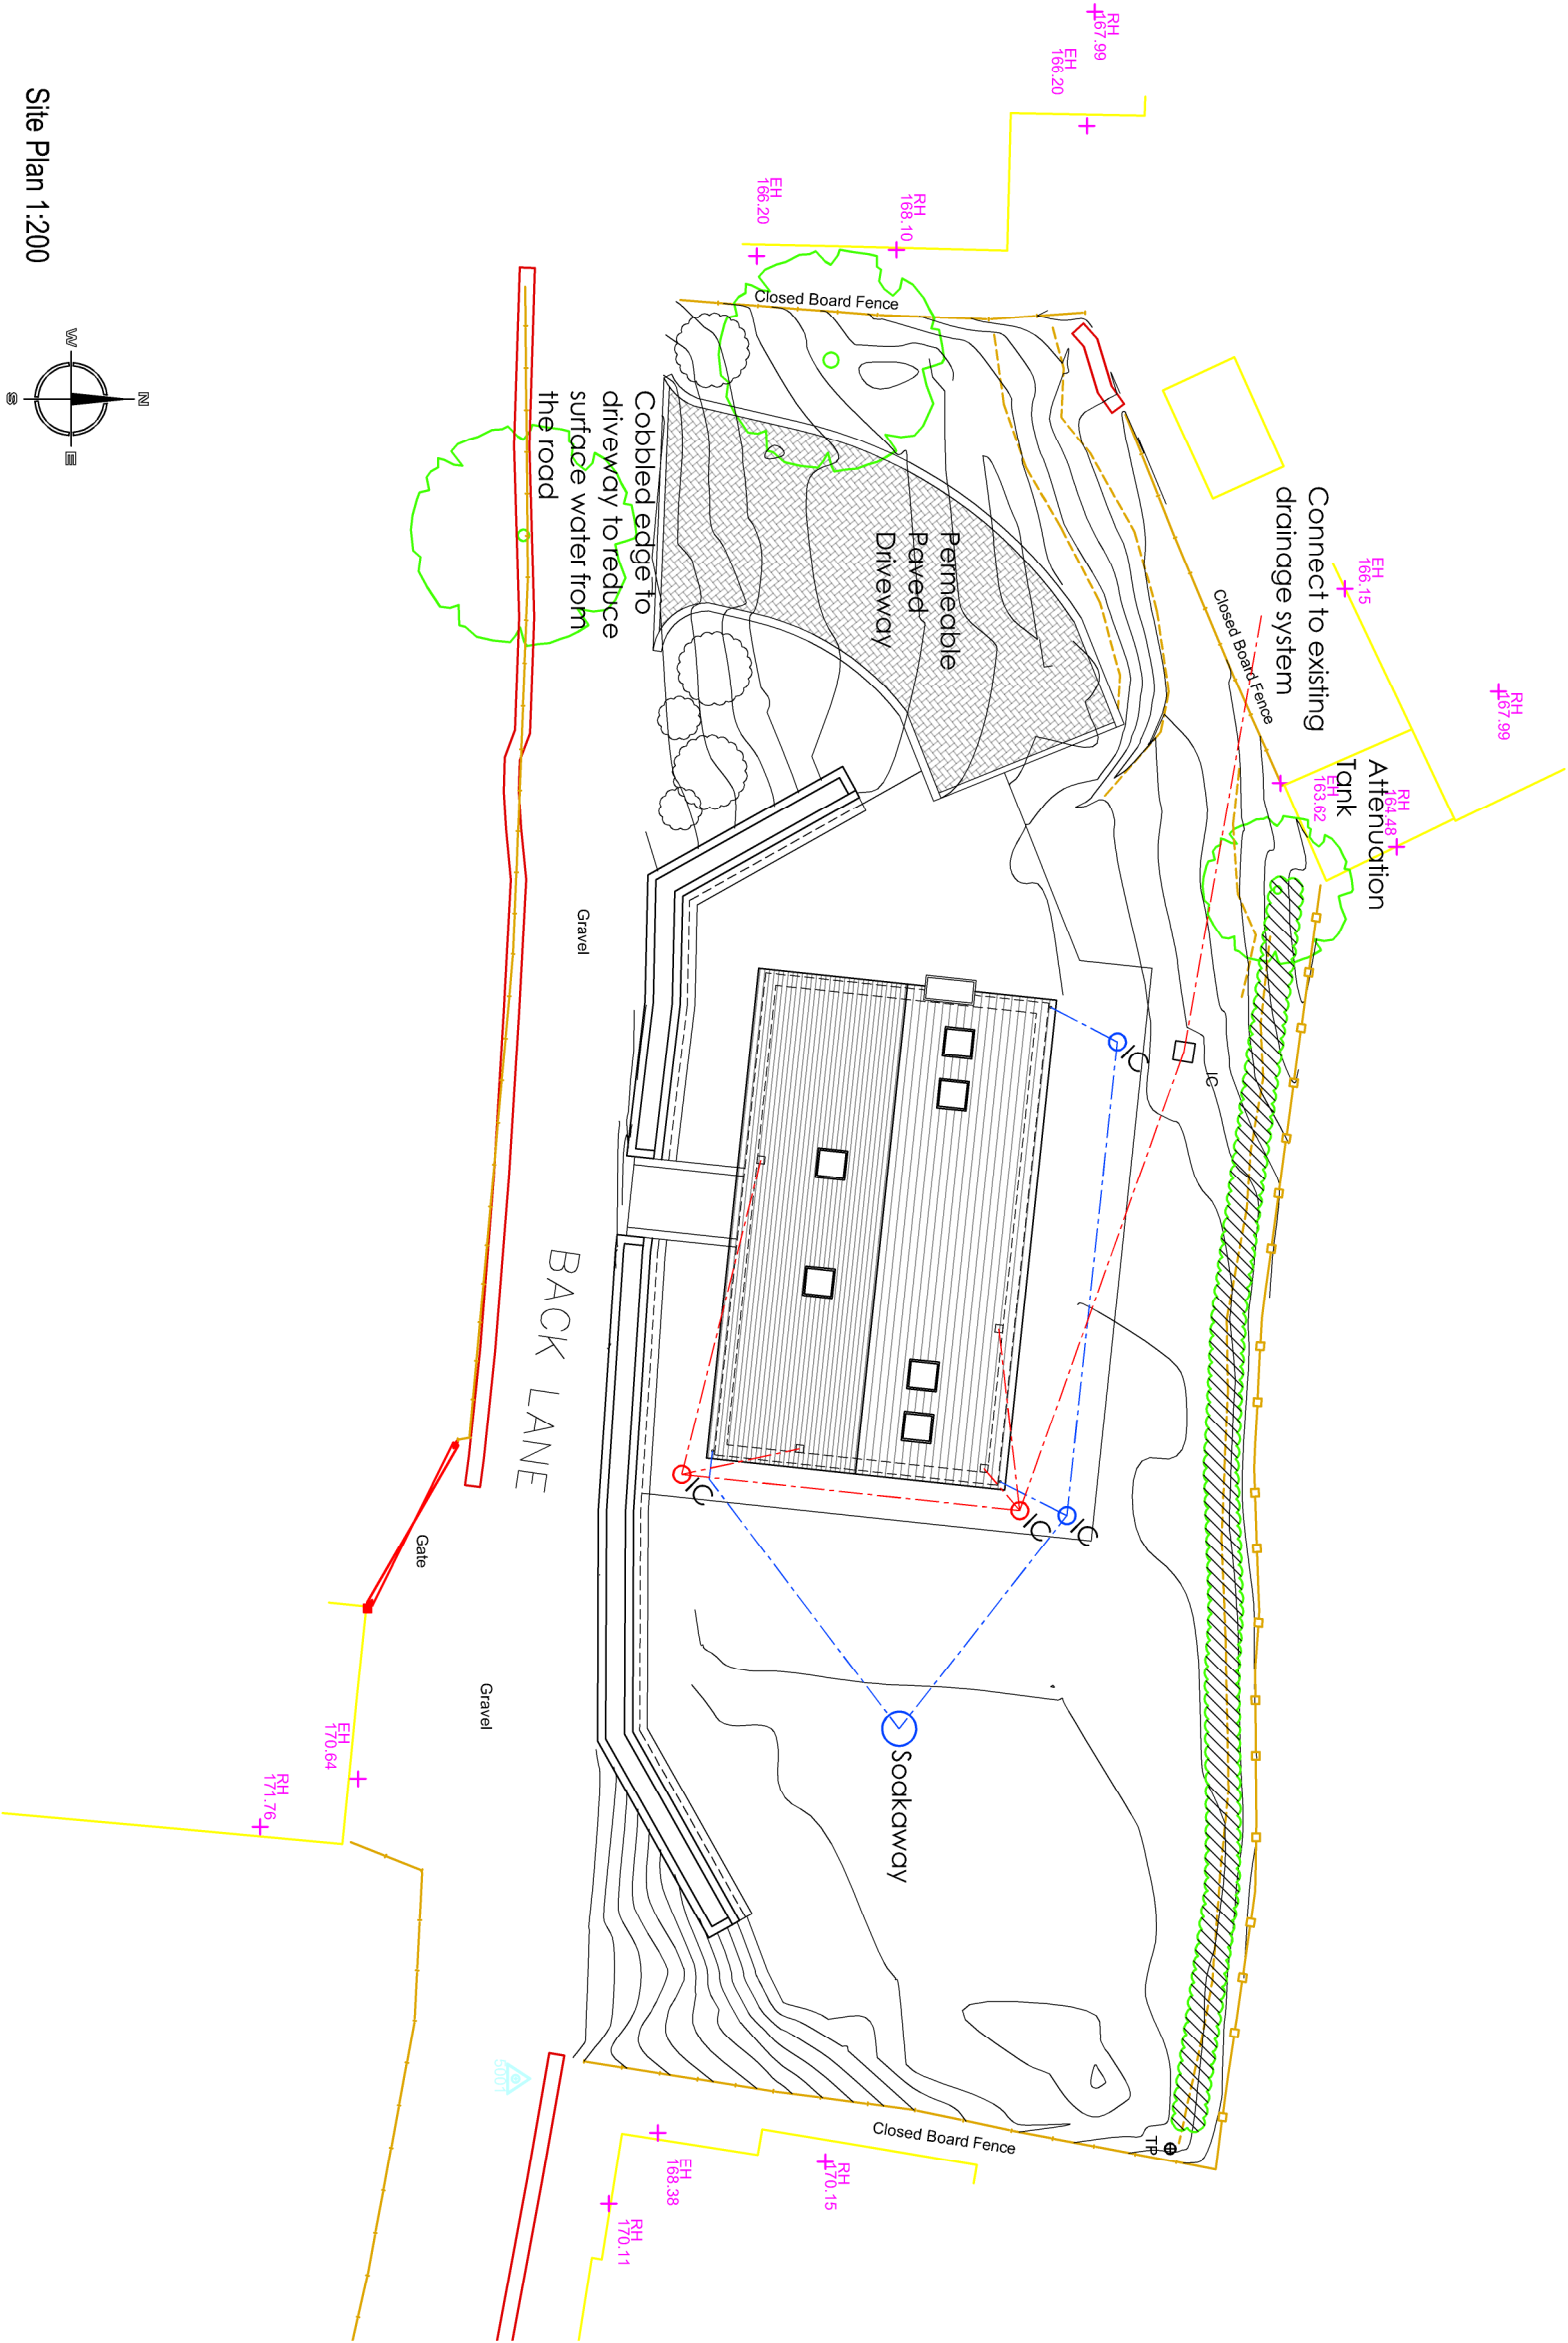

Site Plan 1:200

 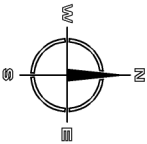

SCHEME