



Stoney Rock Farmhouse: Proposed Elevations

Front, S. Elevation

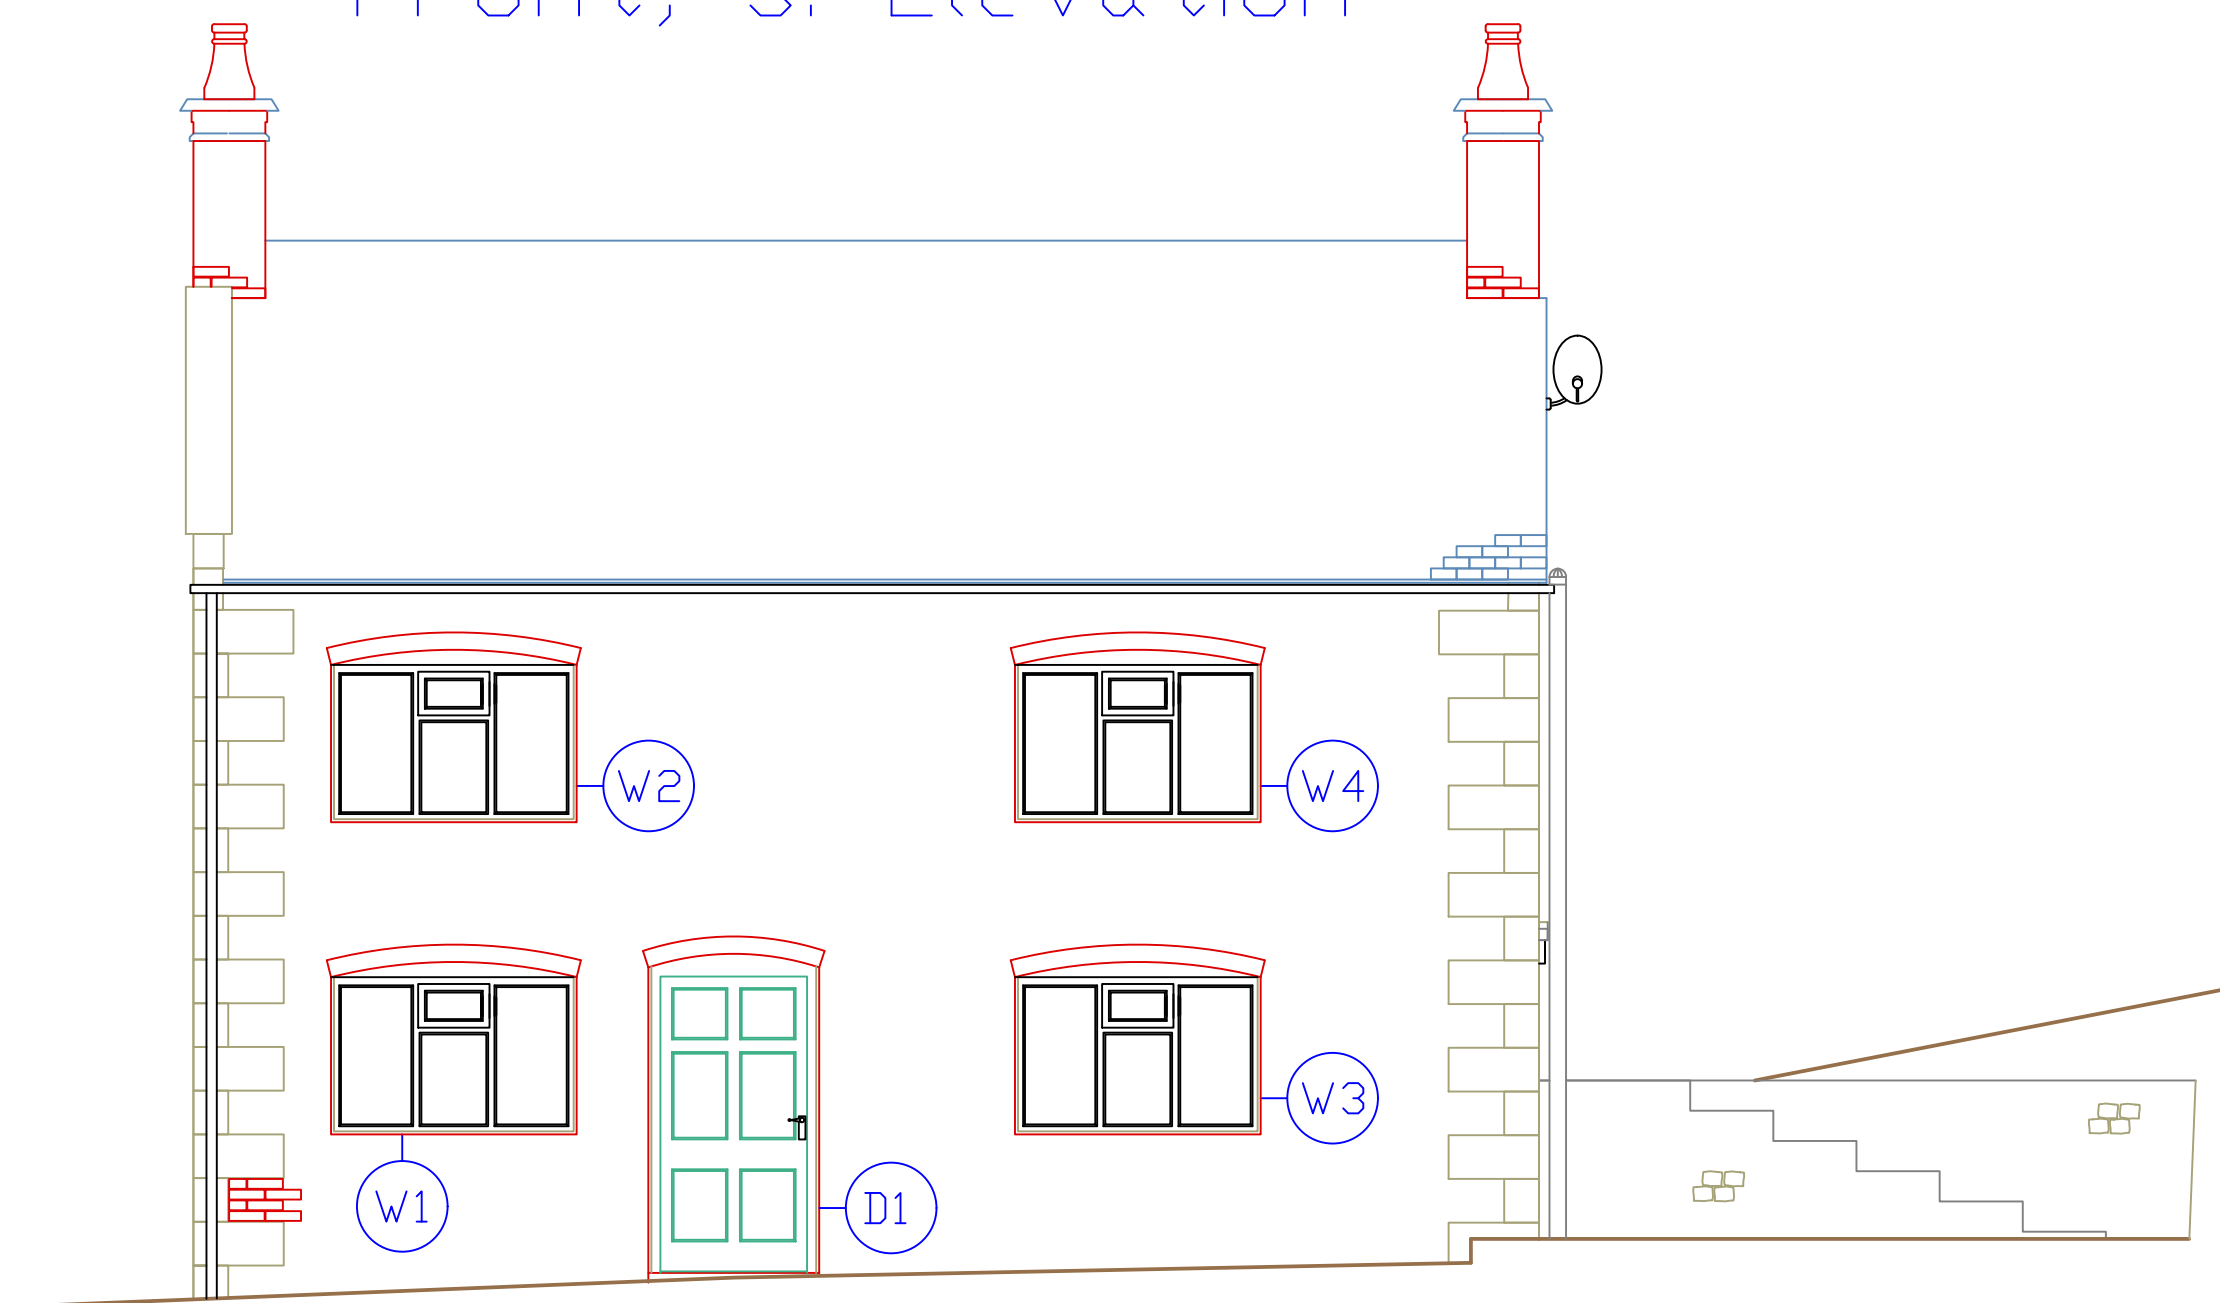

W1, W2, W3, W4, D1 as existing

Rear, N. Elevation

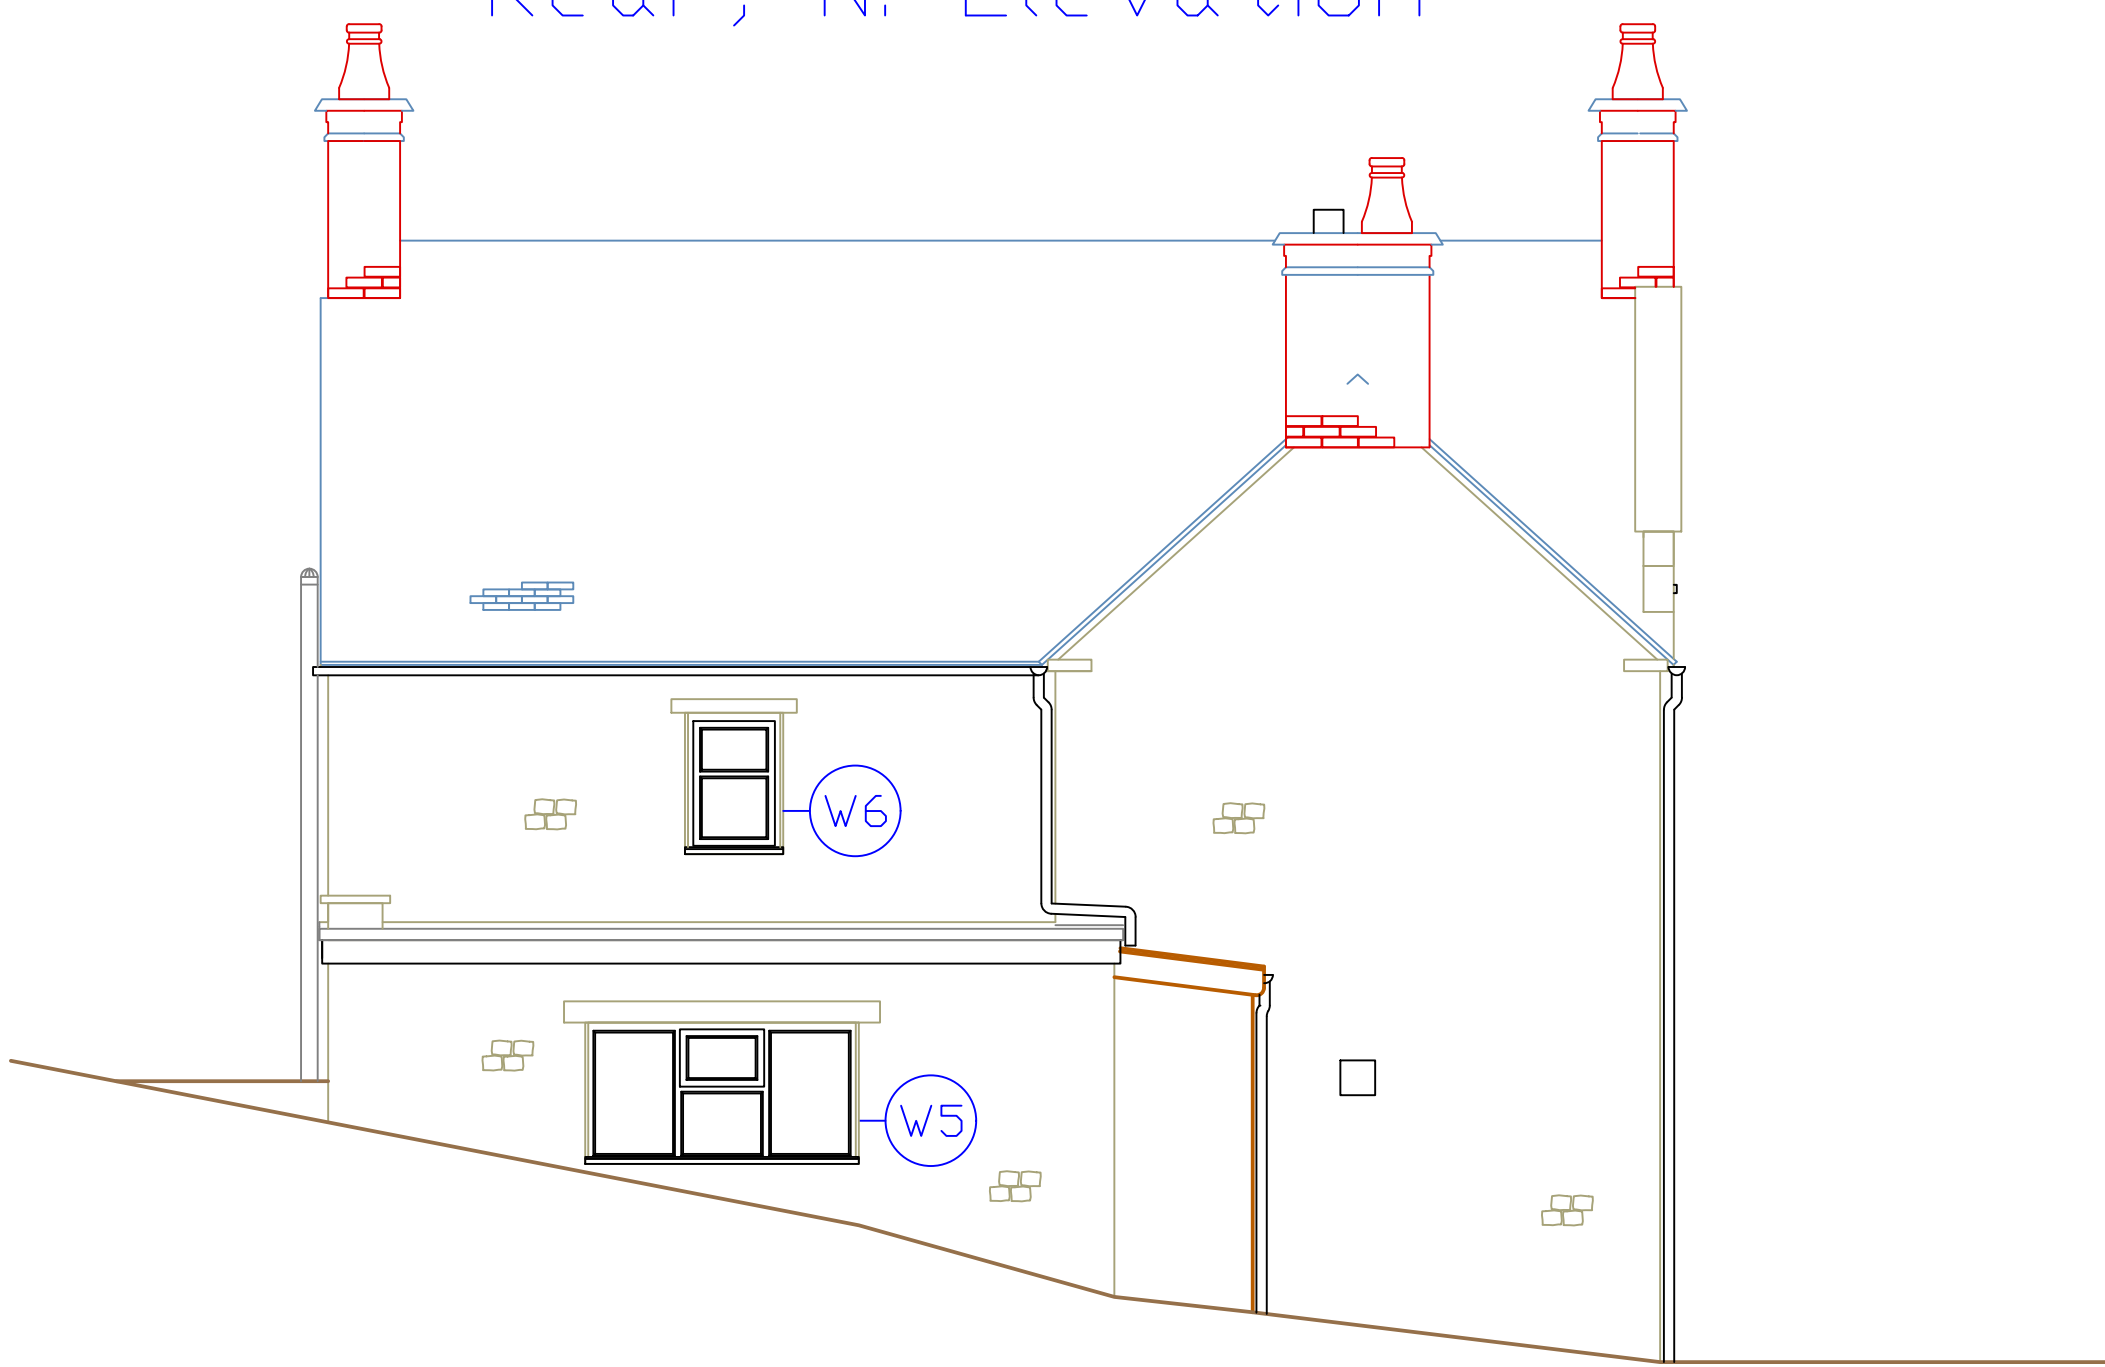


W5 as existing,
W6 recent replacement (retrospective)


Window & Door Schedule				
Opening	Size of Opening		Type	Replacement/Existing
	Width (mm)	Height (mm)		
W1	1625	1040 / 1140	Storm guarded top hung casement with fixed side lights, Farrow & Ball Cream 67	Existing
W2	1625	1040 / 1140	Storm guarded top hung casement with fixed side lights, Farrow & Ball Cream 67	Existing
W3	1625	1040 / 1140	Storm guarded top hung casement with fixed side lights, Farrow & Ball Cream 67	Existing
W4	1625	1040 / 1140	Storm guarded top hung casement with fixed side lights, Farrow & Ball Cream 67	Existing
W5	1810	935	Storm guarded top hung casement with fixed side lights, Farrow & Ball Cream 67	Existing
W6	650	935	Storm guarded side hung casement, Farrow & Ball Cream 67	Replacement
W7	395	425	Plain fixed light, Farrow & Ball Cream 67	Existing
W8	620	630	Plain fixed light, Farrow & Ball Cream 67	Replacement
W9	640	915	Storm guarded top hung casement, Farrow & Ball Cream 67	Replacement
W10	980	1070	Fixed window, Farrow & Ball Cream 67	Replacement
W11	1240	1070	Storm guarded top hung twin casement with narrow glazing bars, Farrow & Ball Cream 67	Replacement
W12	915	1070	Storm guarded top hung casement with narrow glazing bars, Farrow & Ball Cream 67	Proposed
D1	1130	2020 / 2110	Six panel door, with glazed lights in upper, part, Sage Green	Existing
D2	910	2100	Framed reed and bead boarded door, Farrow and Ball, Inchyra Blue 209	Replacement

- Notes:
1. Windows and doors are wood framed
2. Window fitted with 4+12+4 double glazing units
3. Dimensions are nominal size of openings and exclude fitting tolerance.
4. Windows and doors fixed with external mortar fillet

W12, Replacement Window Detail 1:10

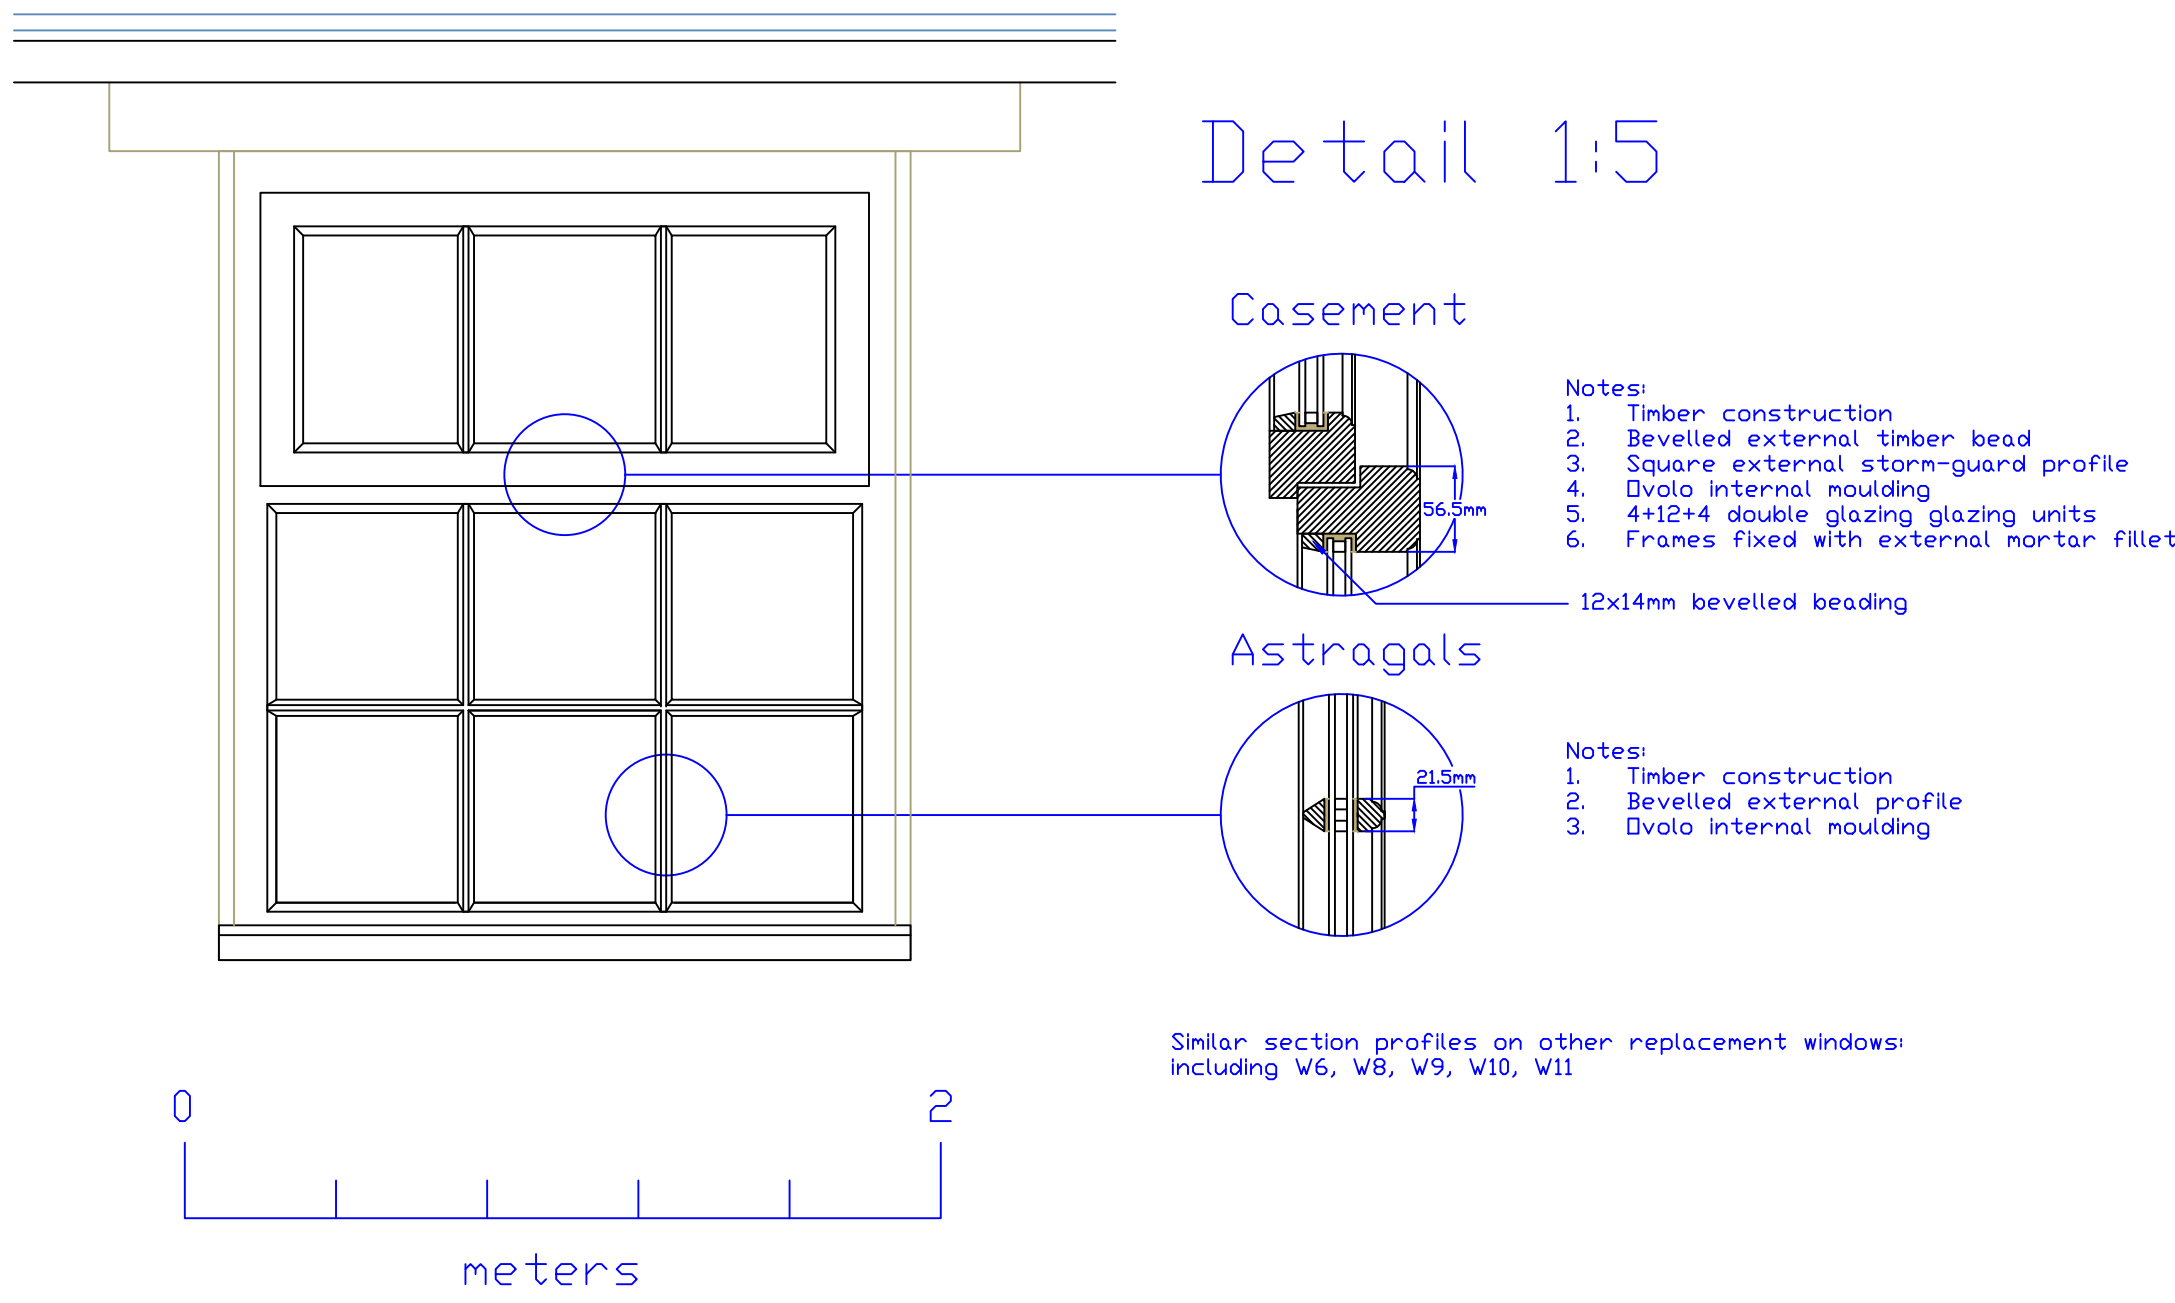


Side, E. Elevation

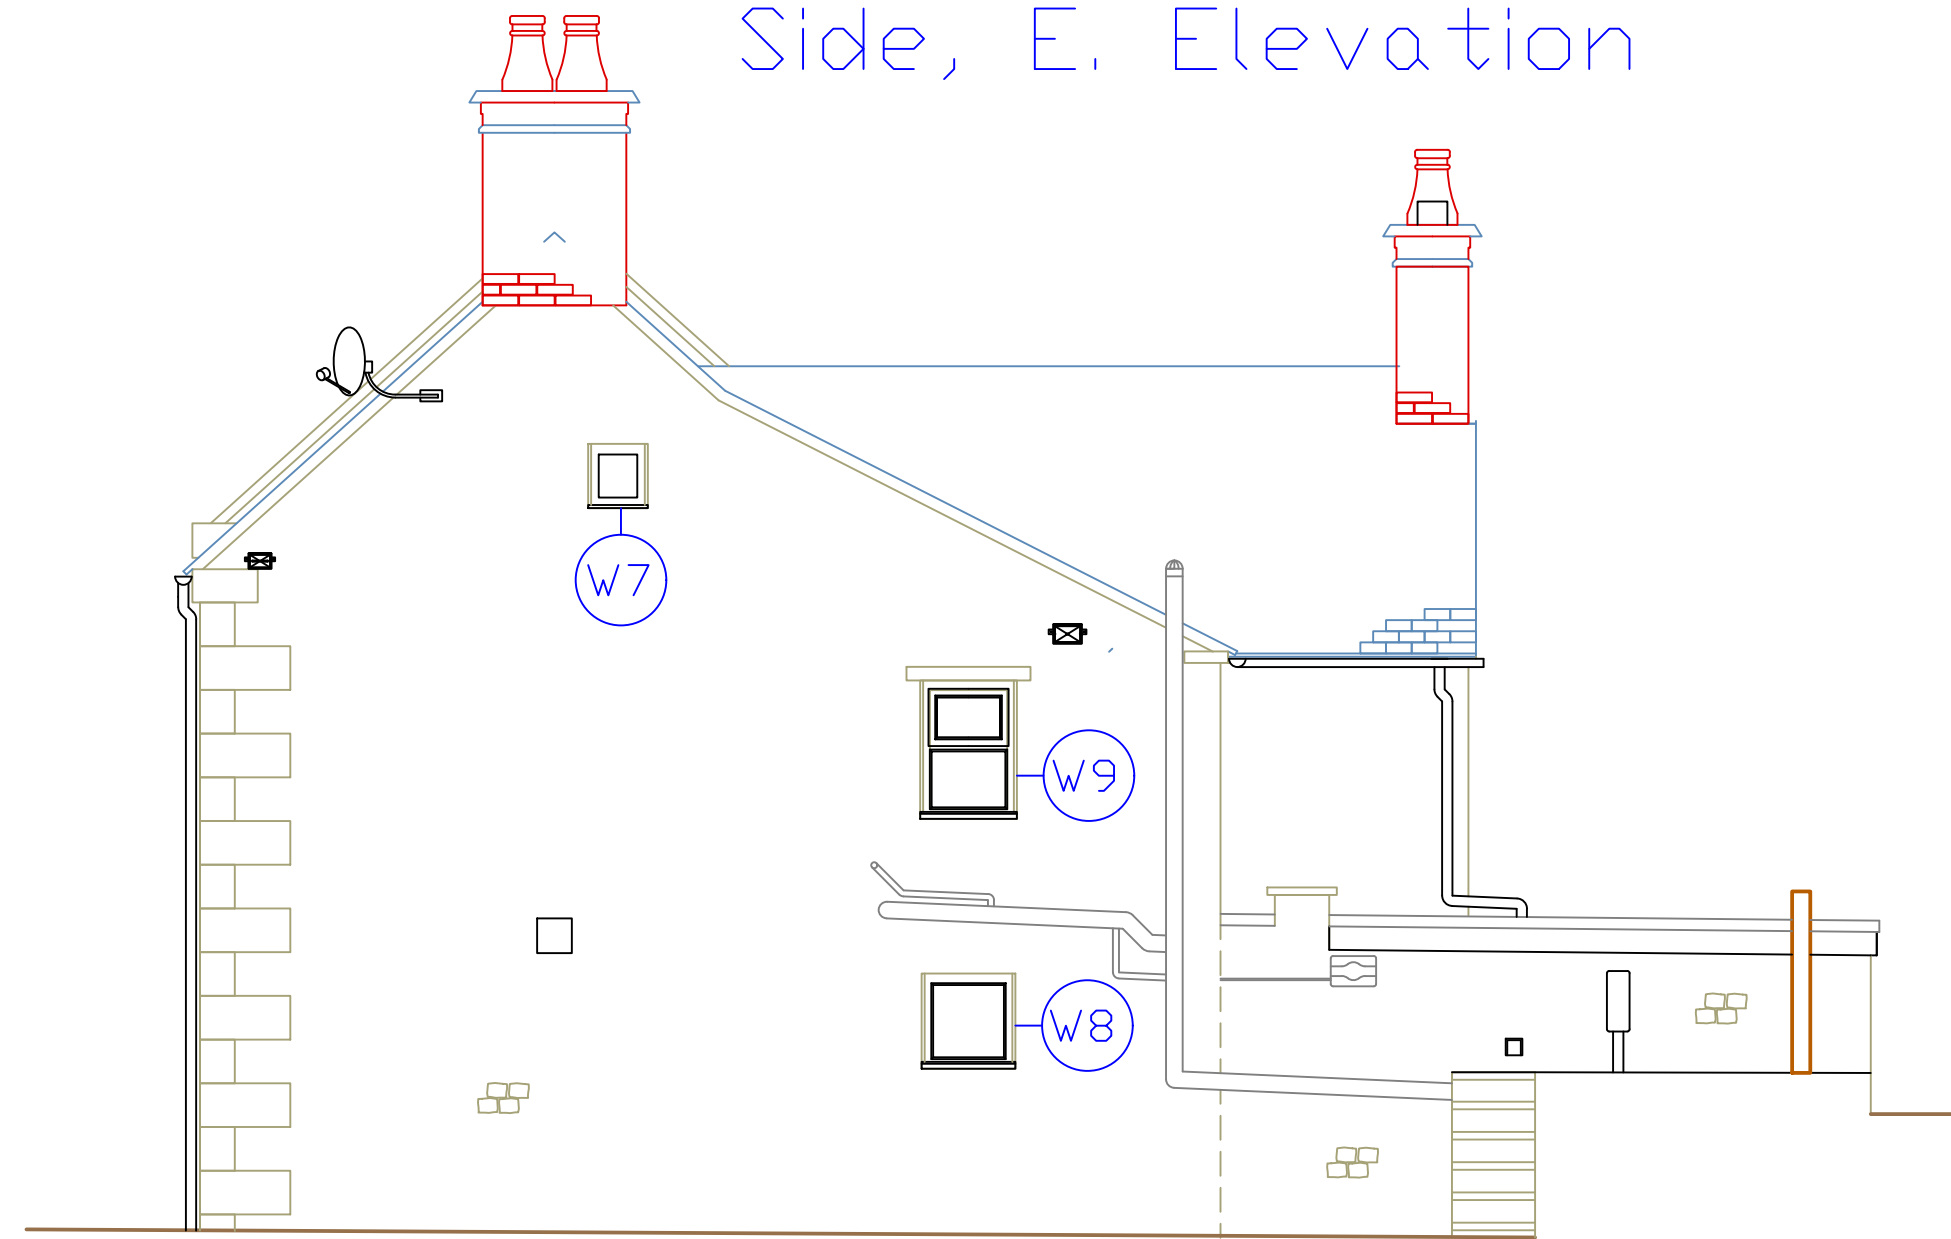


W7 as existing,
W8, W9, recent replacements (retrospective)

Side, W. Elevation

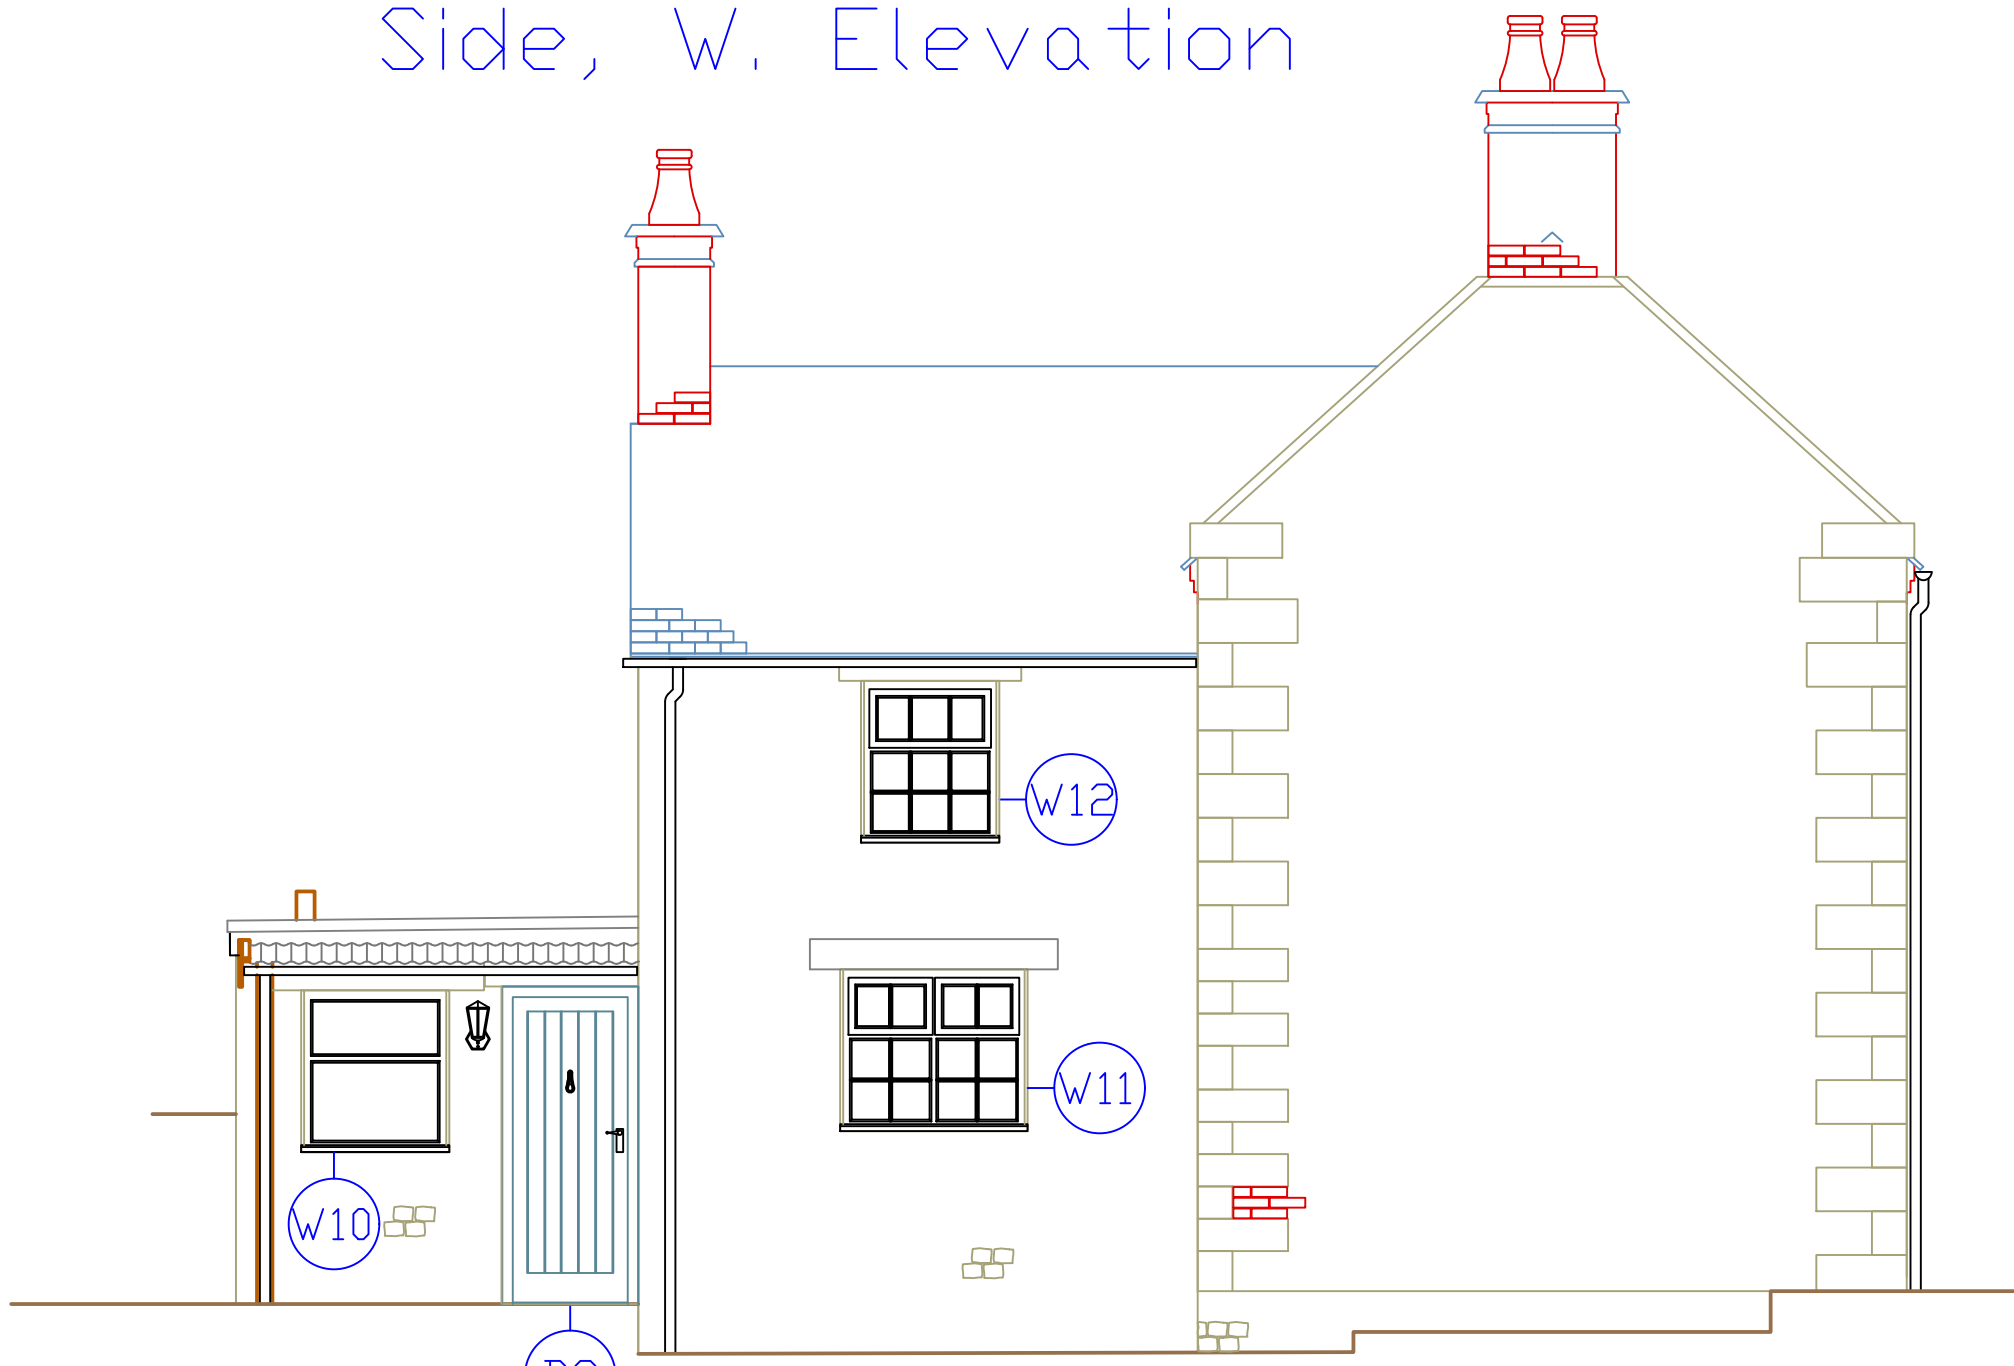

W10, W12, D2, recent replacements (retrospective)
W11 with proposed remedial astragals

W11, Proposed Window Detail 1:10

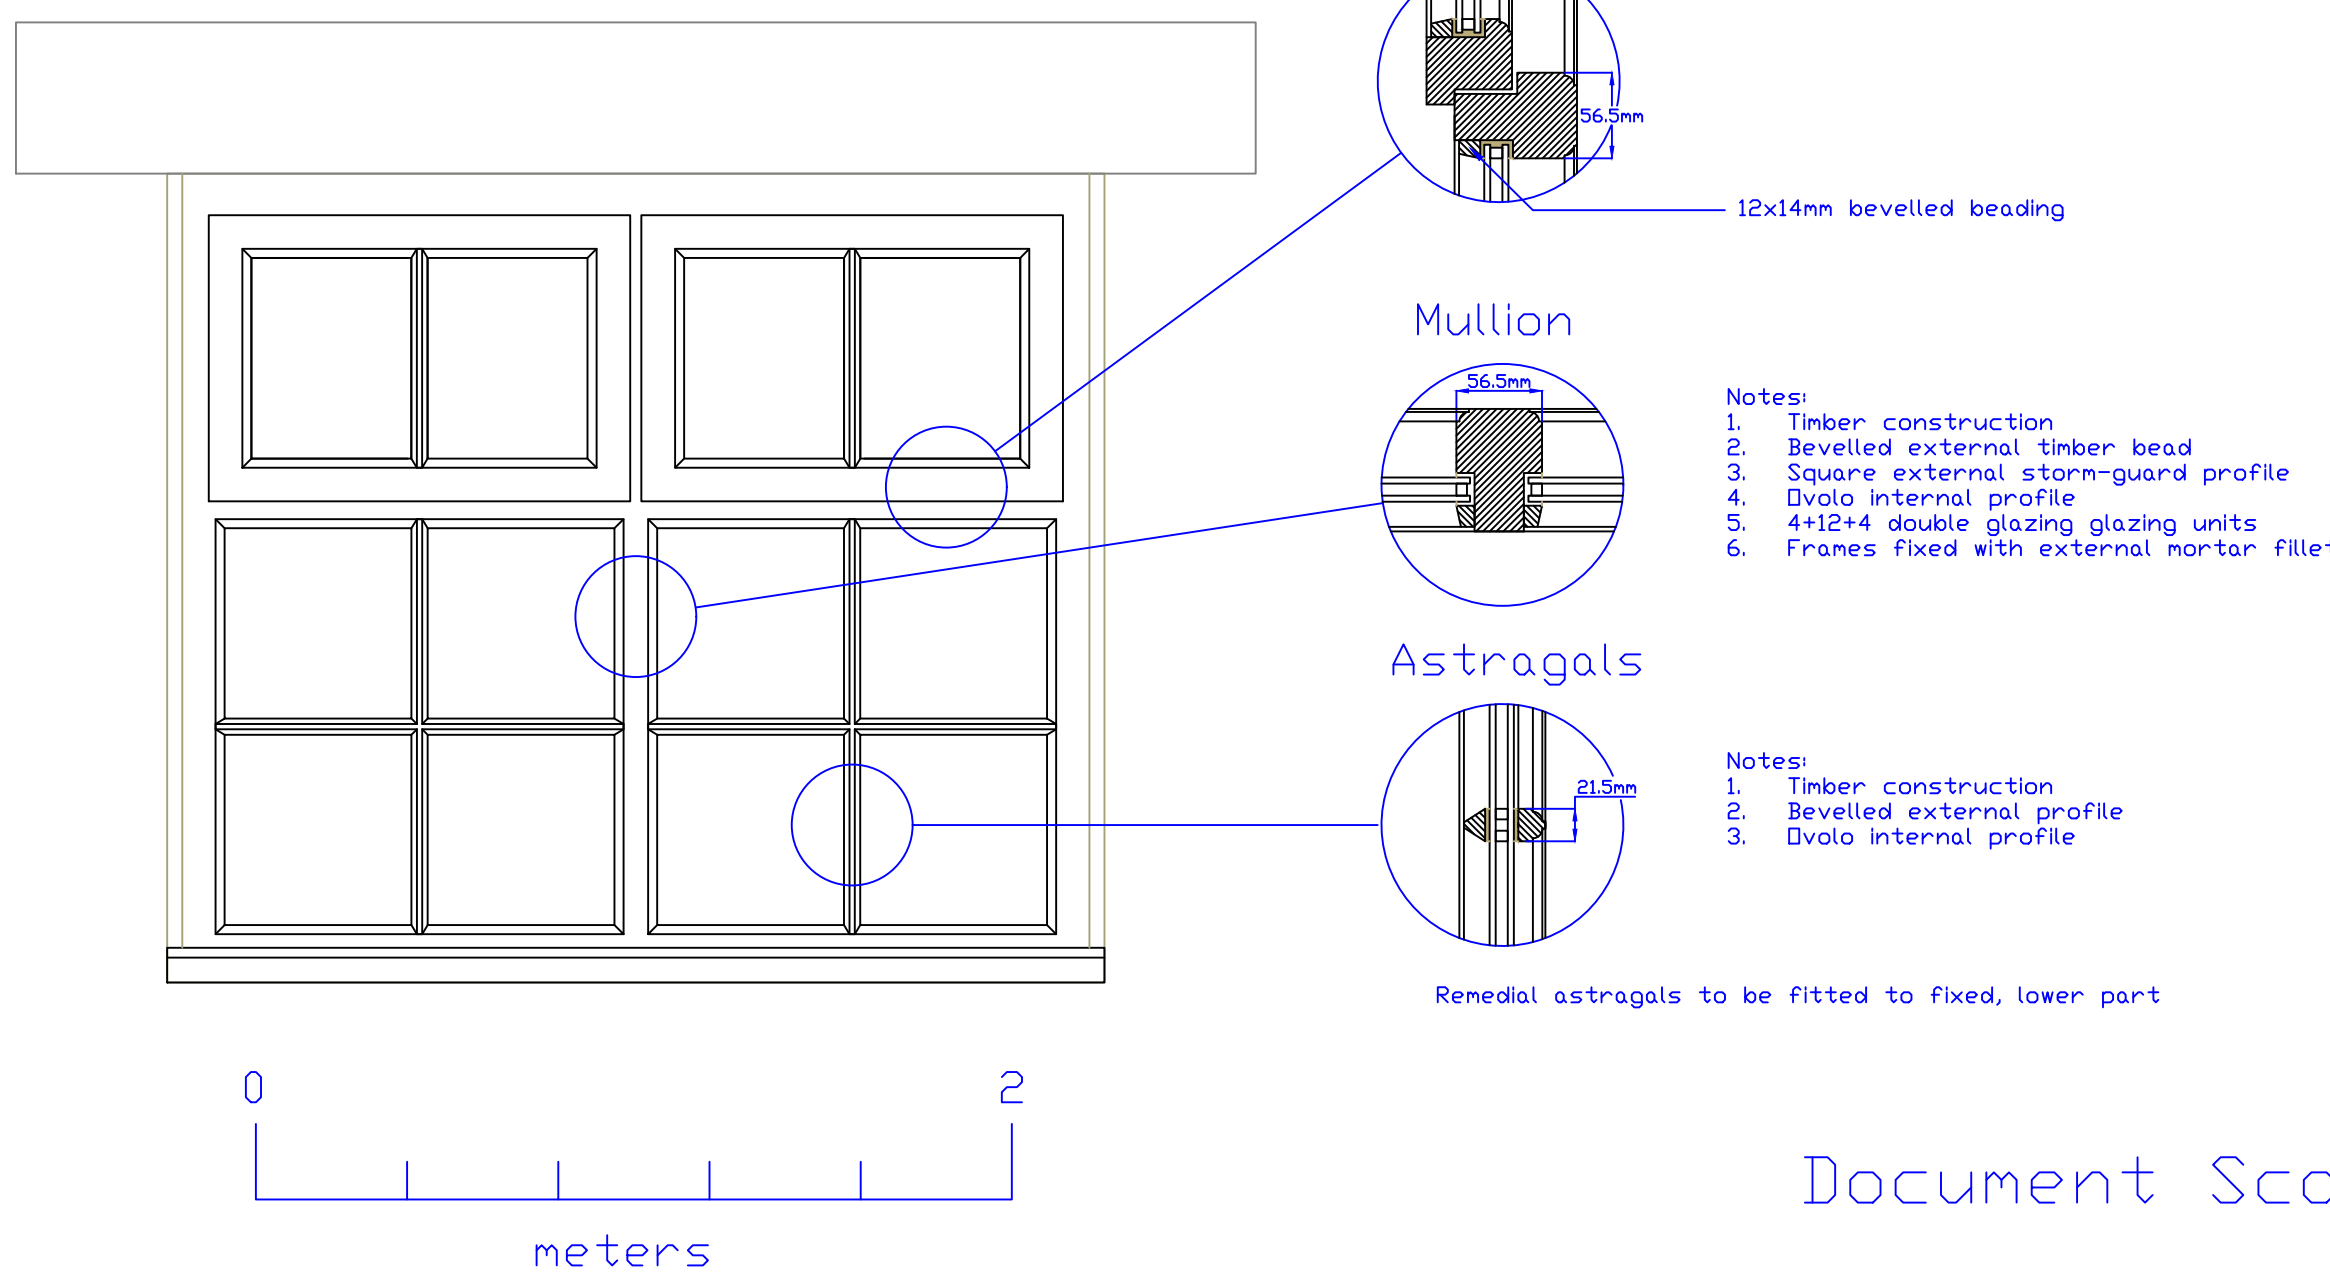

Document Scope: Planning and LBC

Itemref	Quantity	Title/Name, designation, material, dimension etc		Article No./Reference		
Designed by A W Newby	Checked by J Hudson	Approved by - date J Hudson 27/03/2024	Filename Proposed.dwg	Date 26/03/2024	Scale 1:50	
PME Planning Services				Proposed Elevations		
				5	Edition Rev 0	Sheet 1/1