




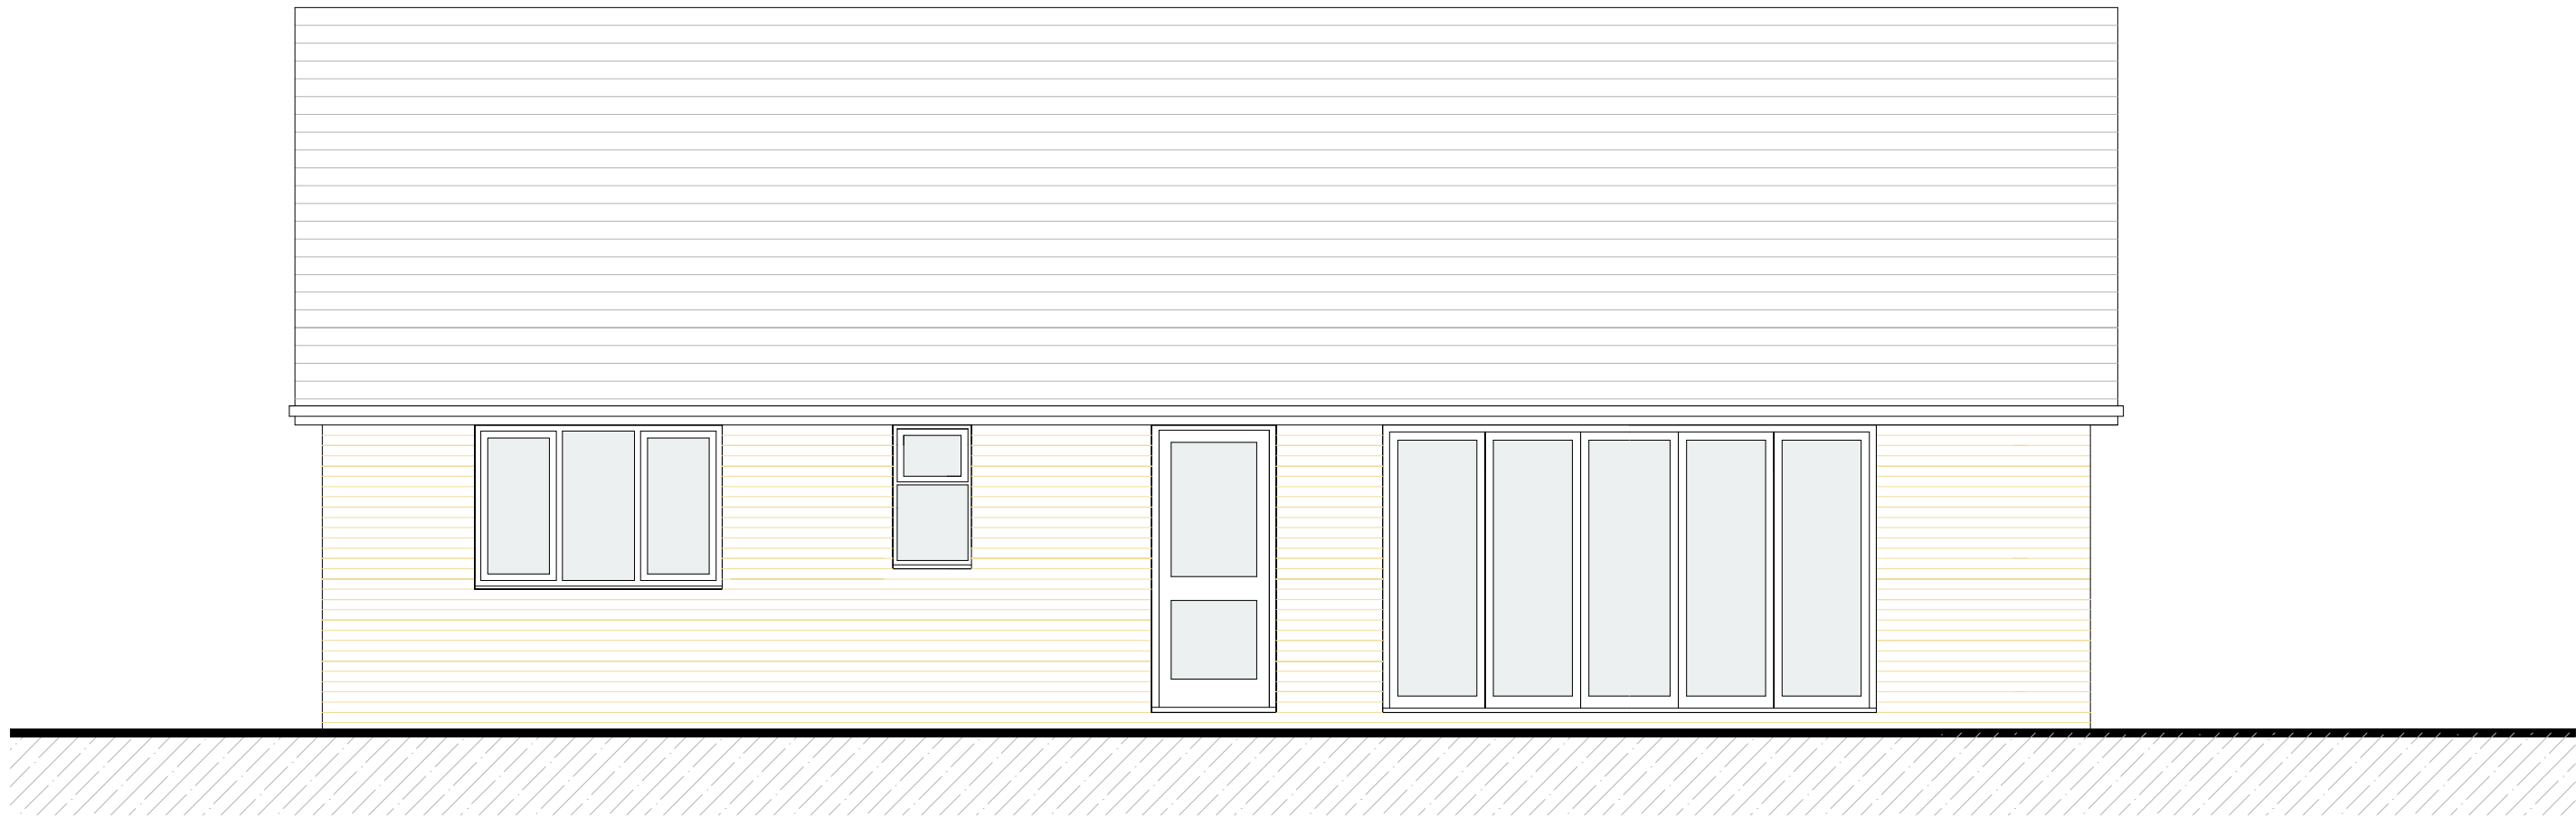


West Elevation Scale 1:50

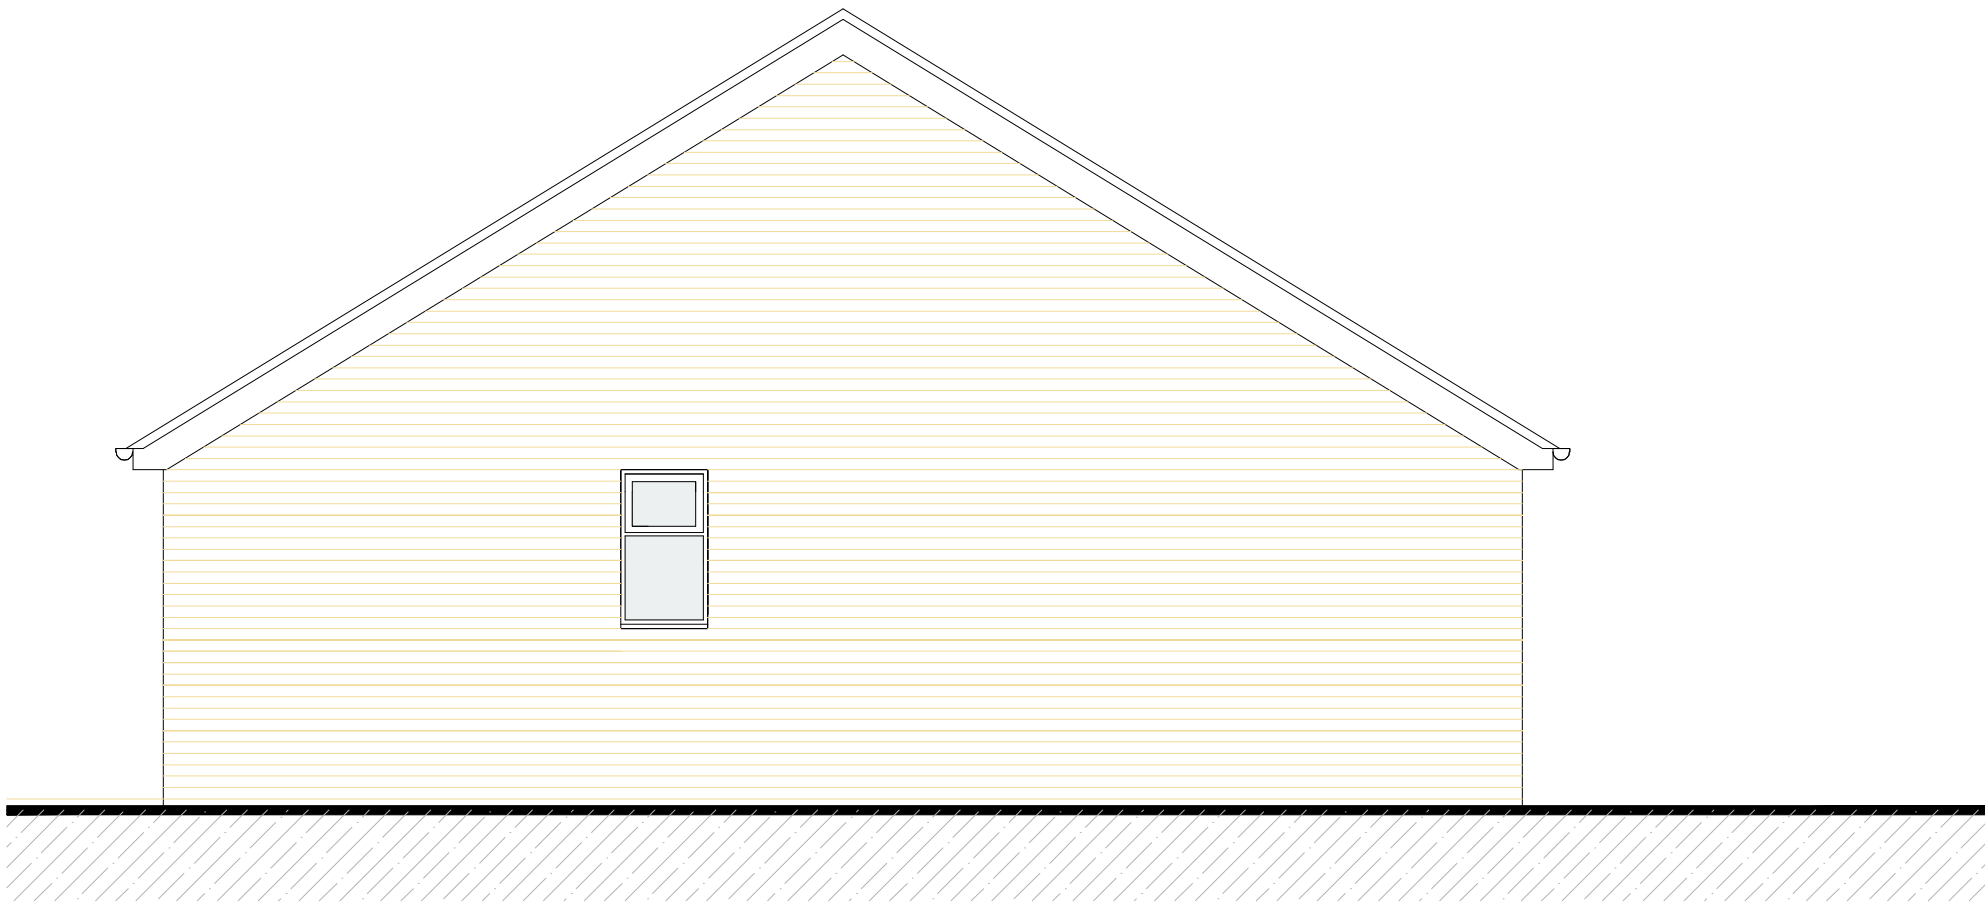


South Elevation Scale 1:50

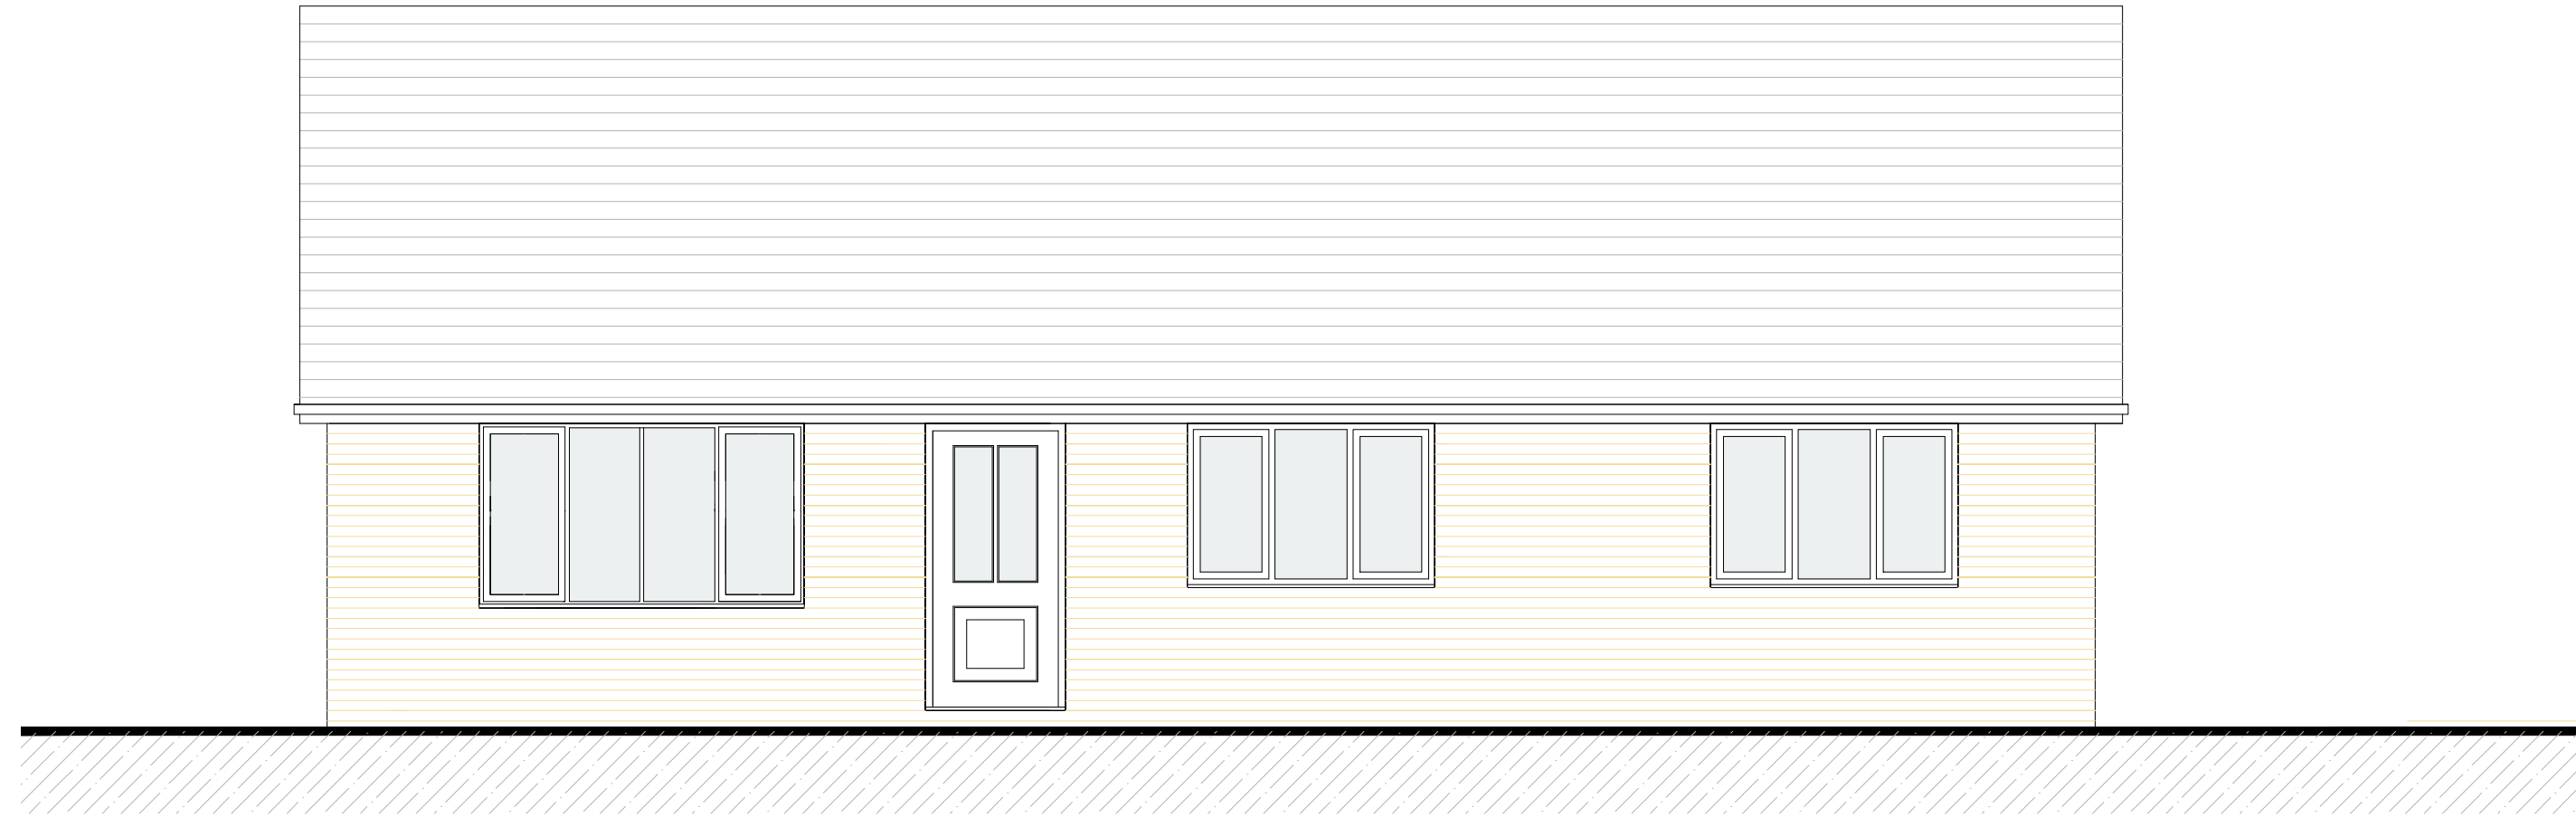



East Elevation Scale 1:50

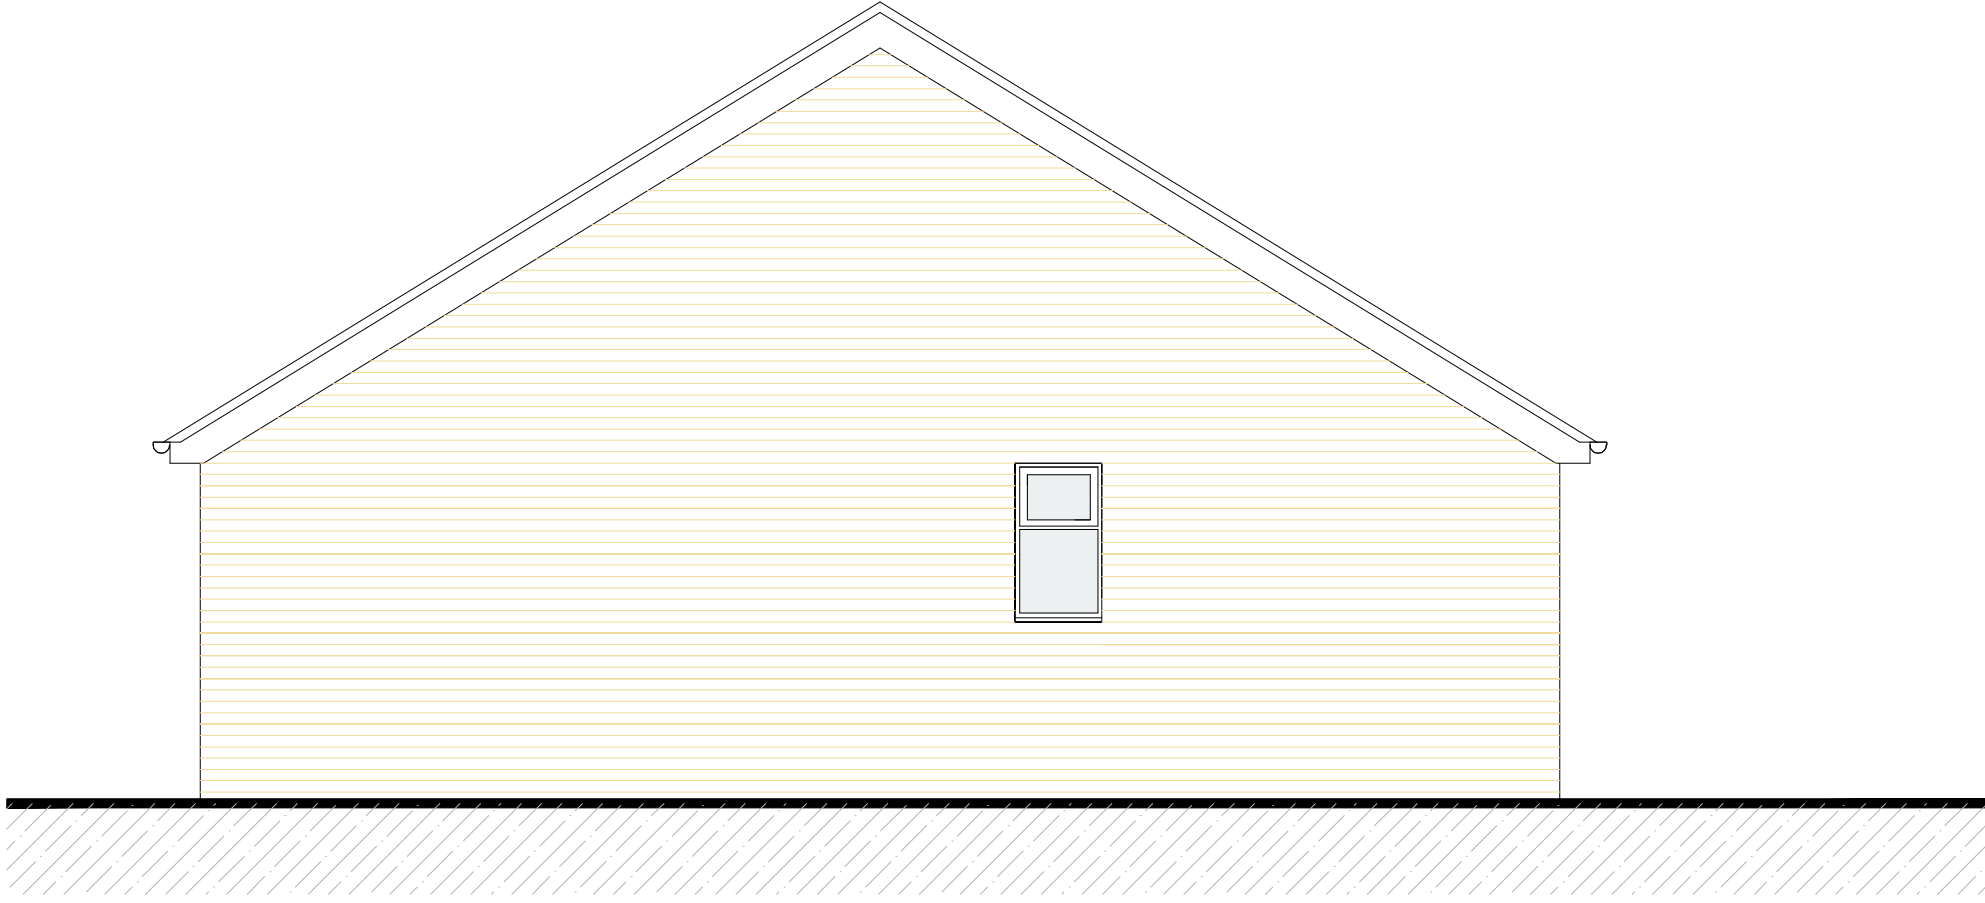

North Elevation Scale 1:50

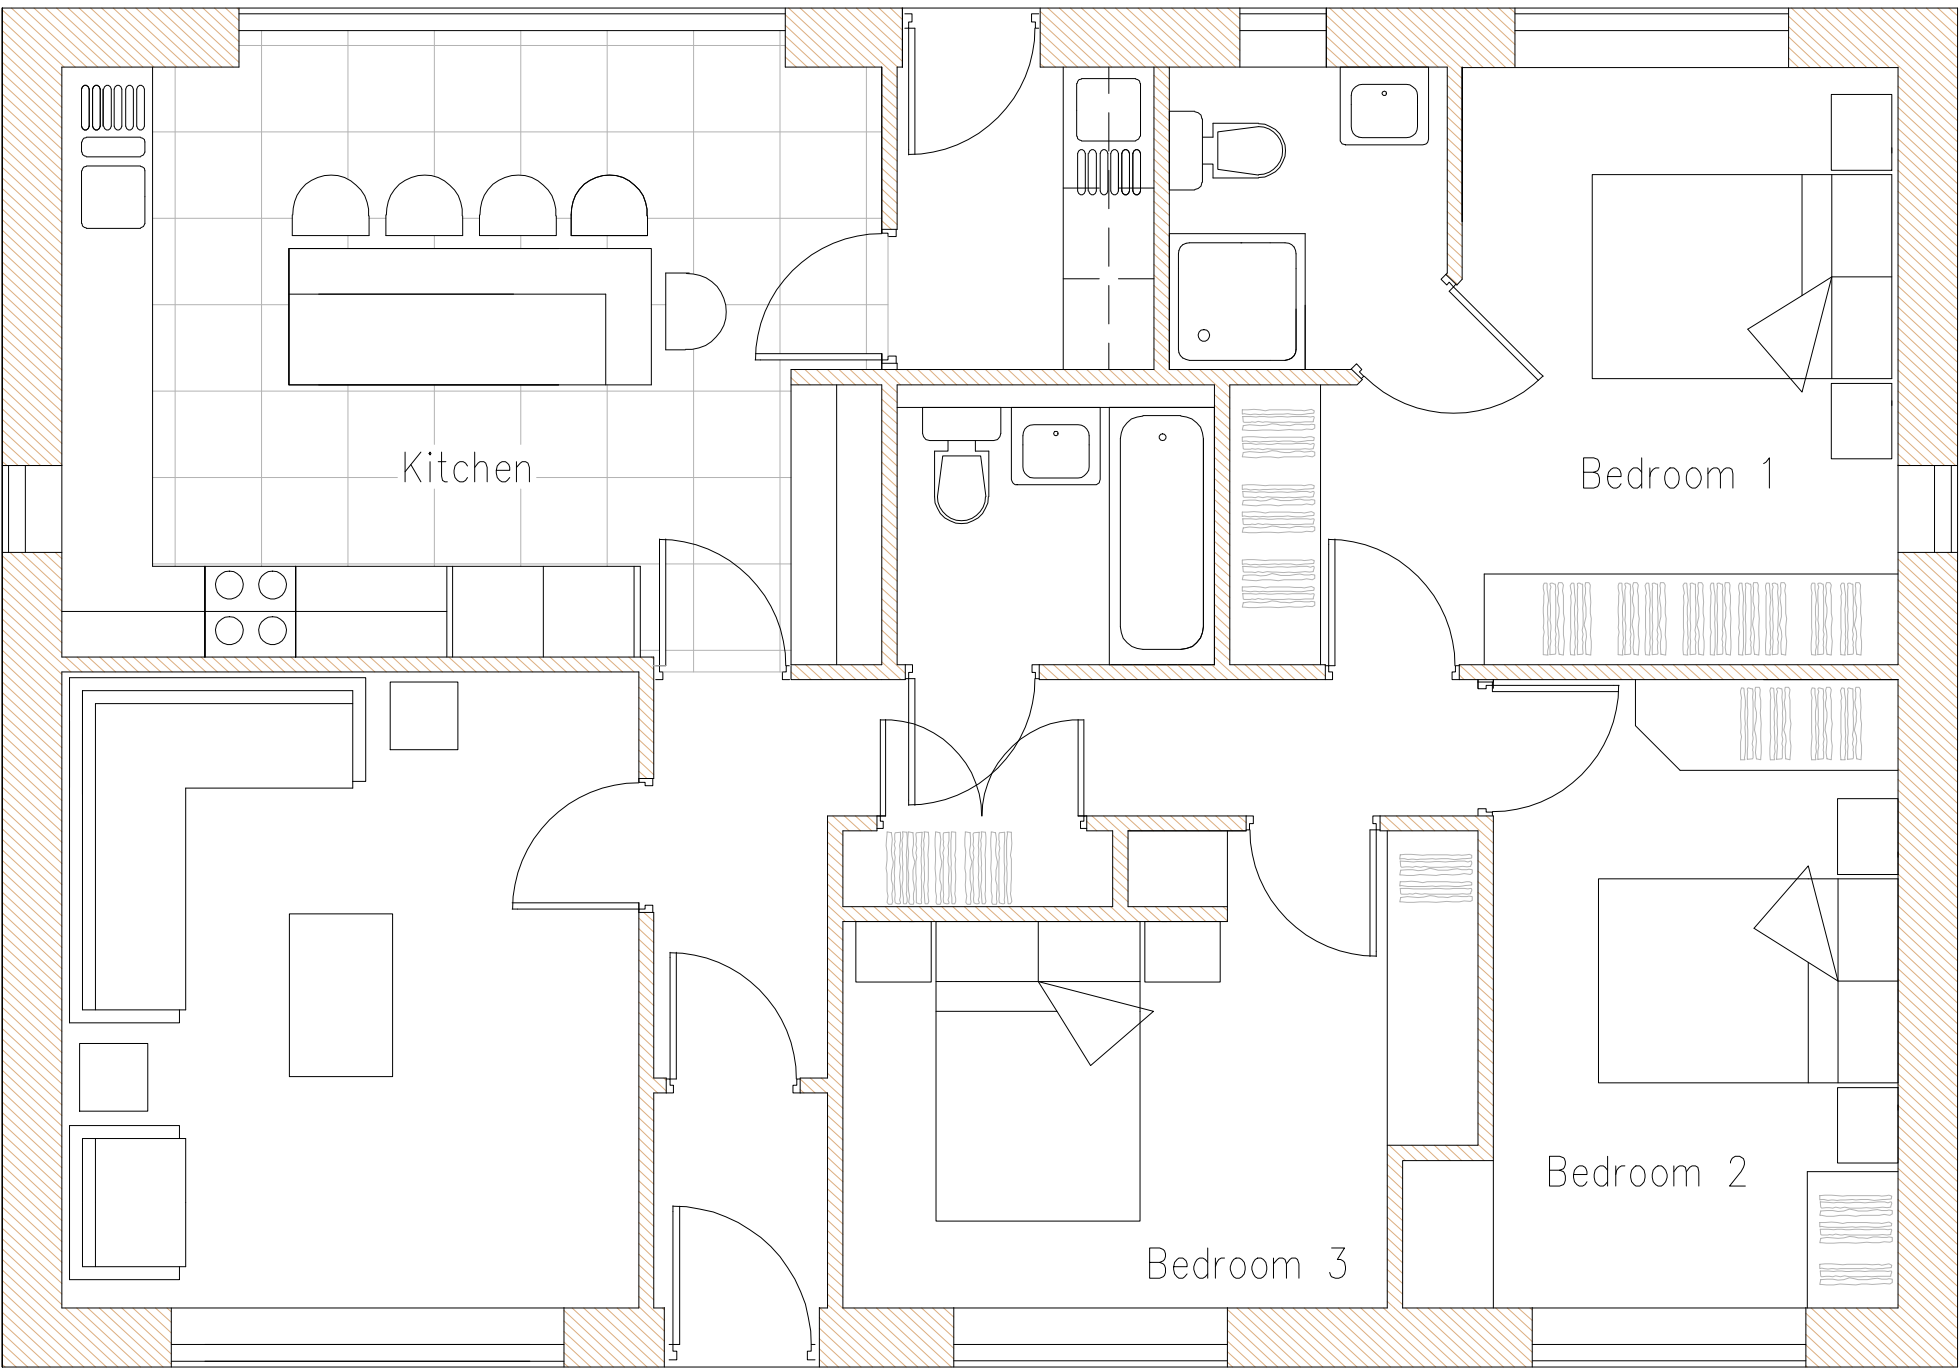

Floor Plan Scale 1:50

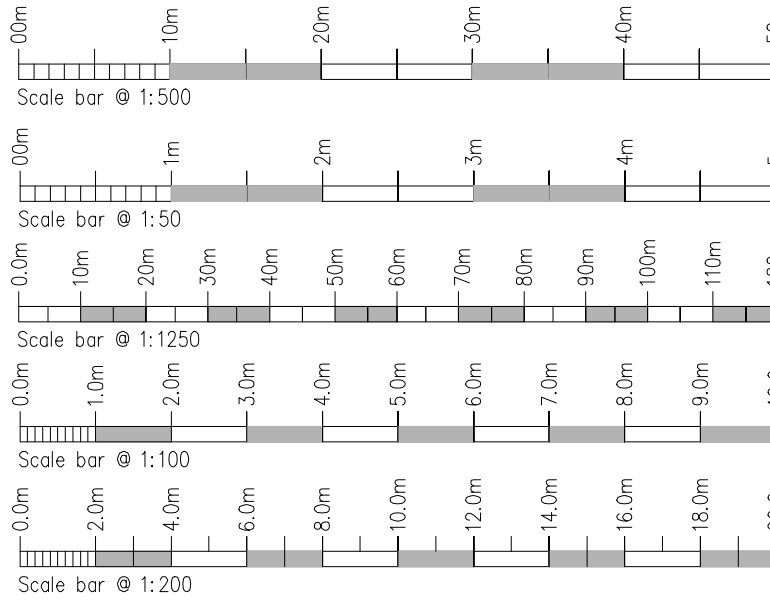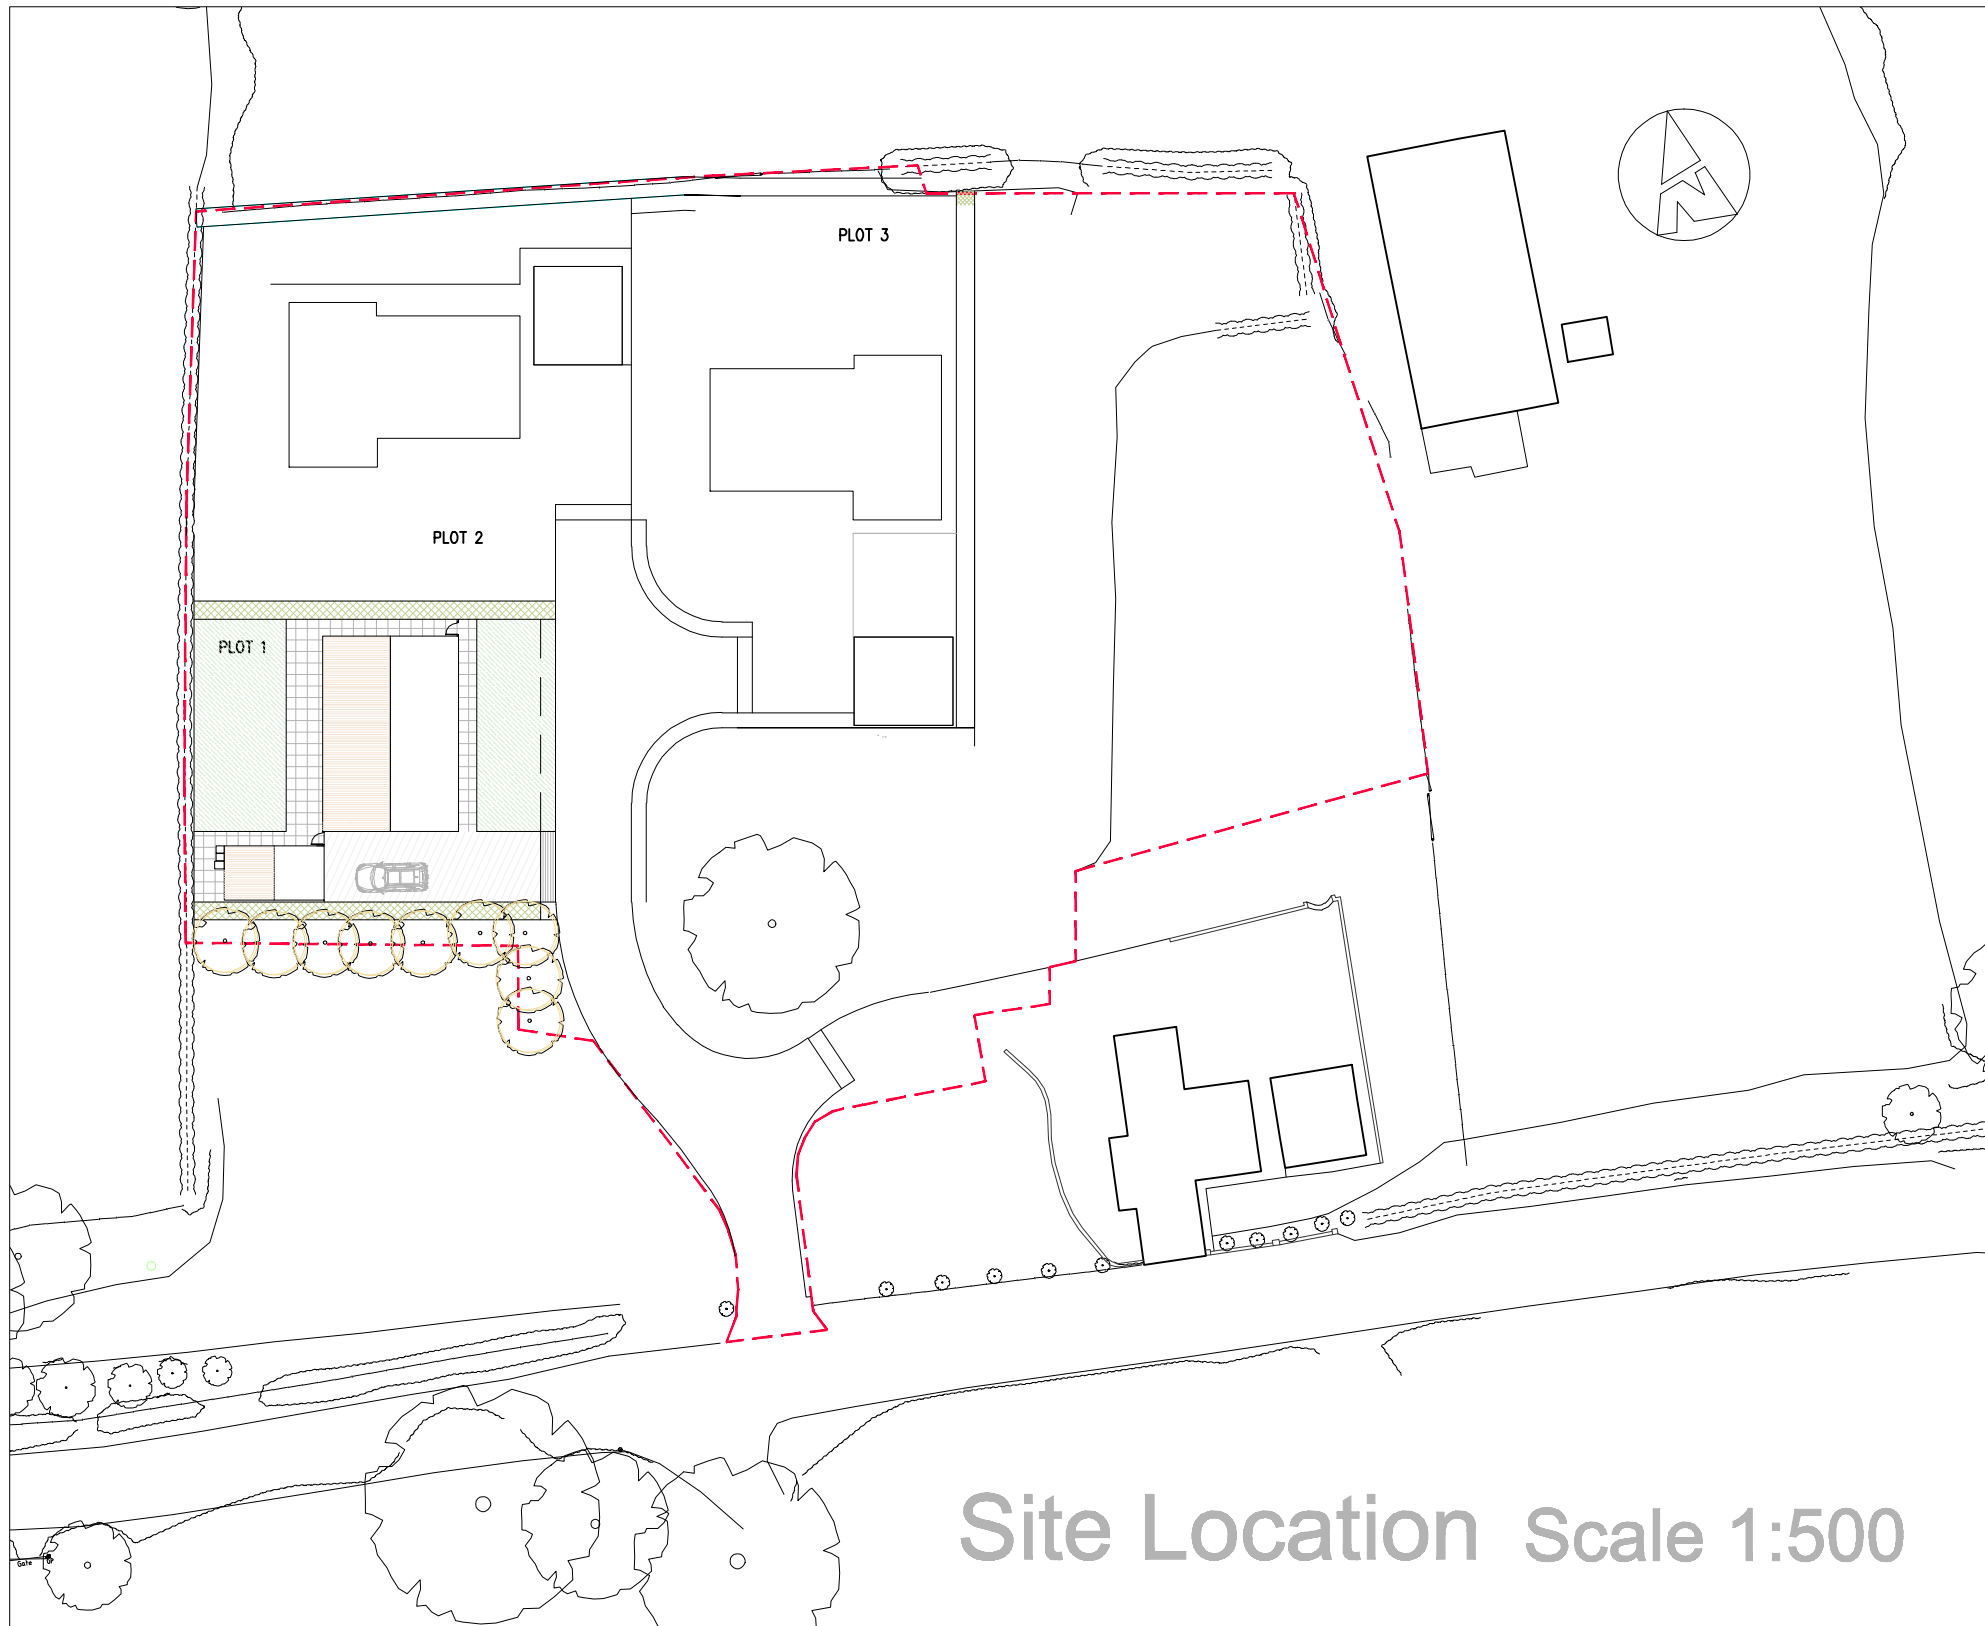

Rev.	Drawn	Comments.	Date

MAC
ARCHITECTURAL DESIGN LTD
Moorland House, 123 Moorland Road, Burslem, ST6 1JD.
T:01782 503302 E:admin@mac-arch.co.uk

Client:
Mr & Mrs Bettaney.

Project:
**Proposed Residential Development
on Land at Gravel Bank Farm
Caverswall Common, Caverswall.
Stoke on Trent.
Staffordshire. ST11 9EU.**

Title:
Plan & Elevations Plot 1

Status:
Planning.