




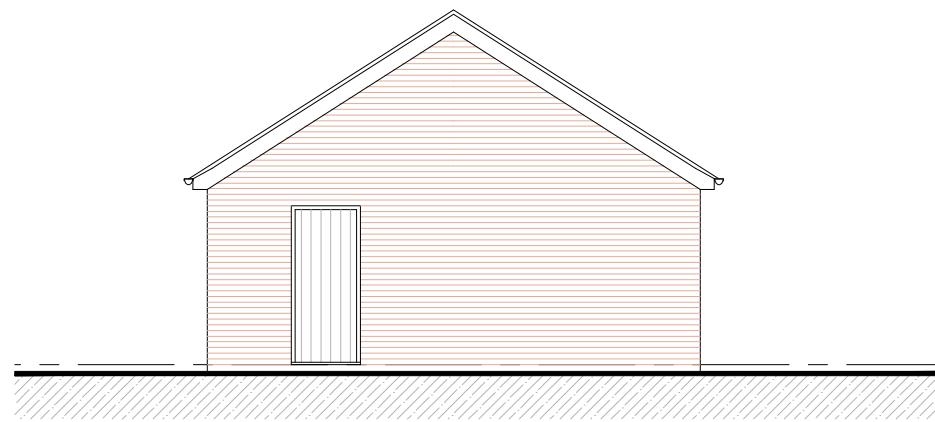


North Elevation
Scale 1:100

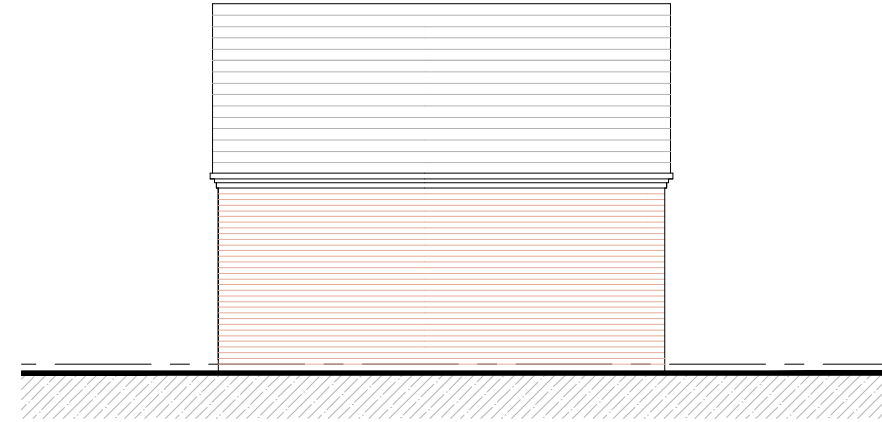


East Elevation
Scale 1:100

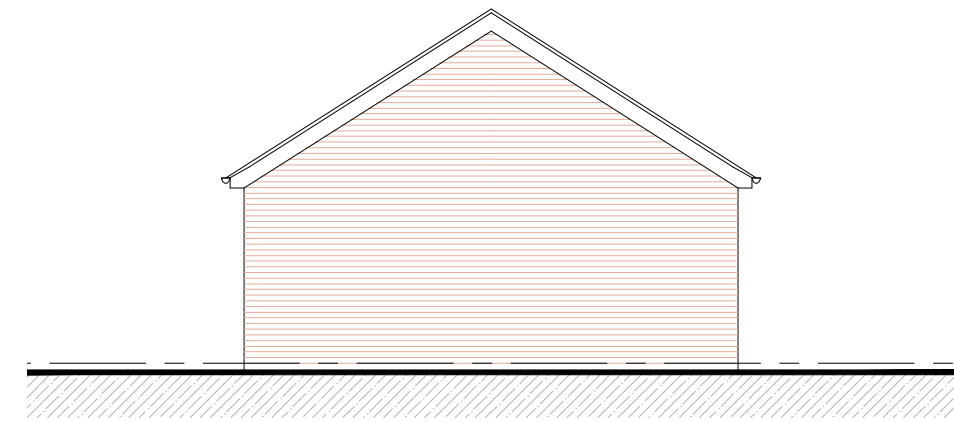


South Elevation
Scale 1:100

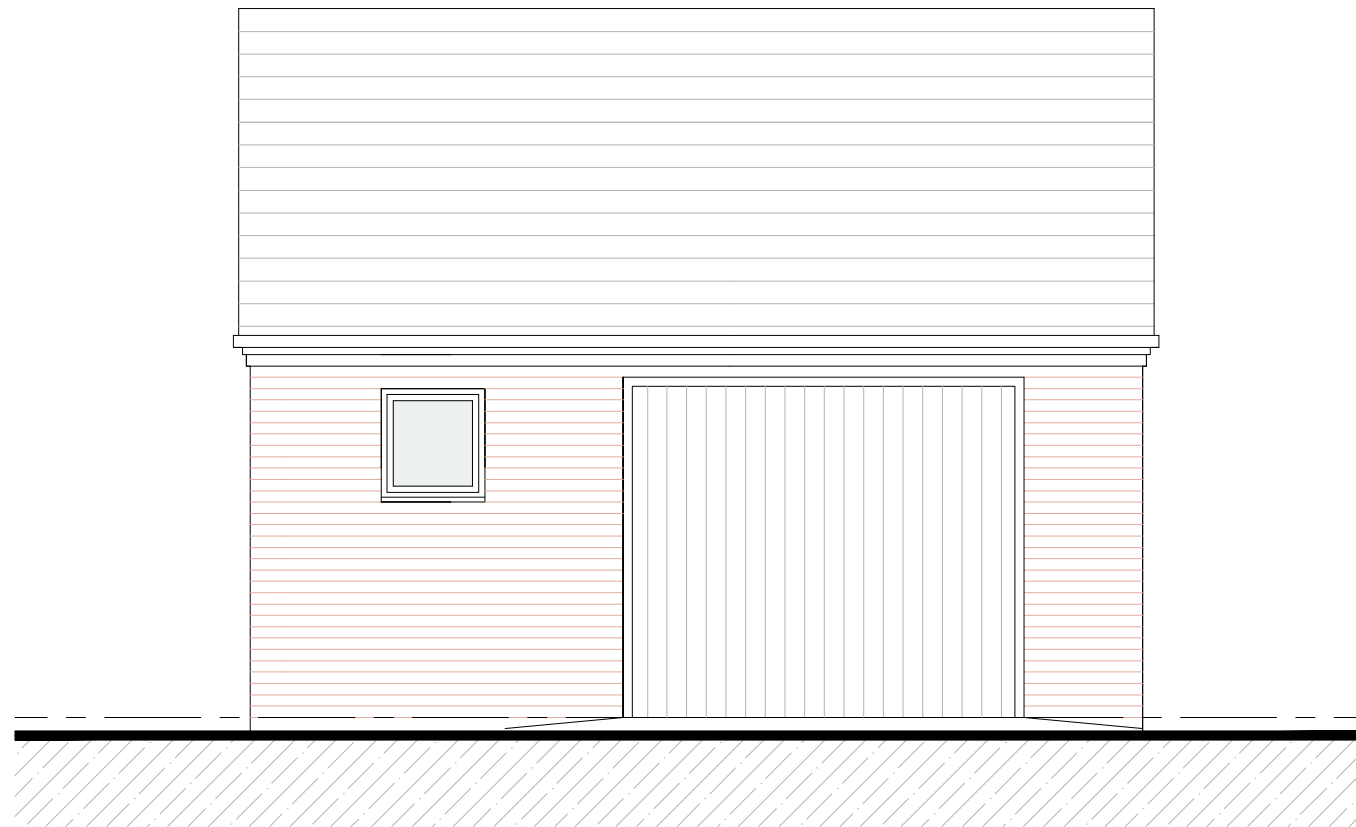

West Elevation Scale 1:50





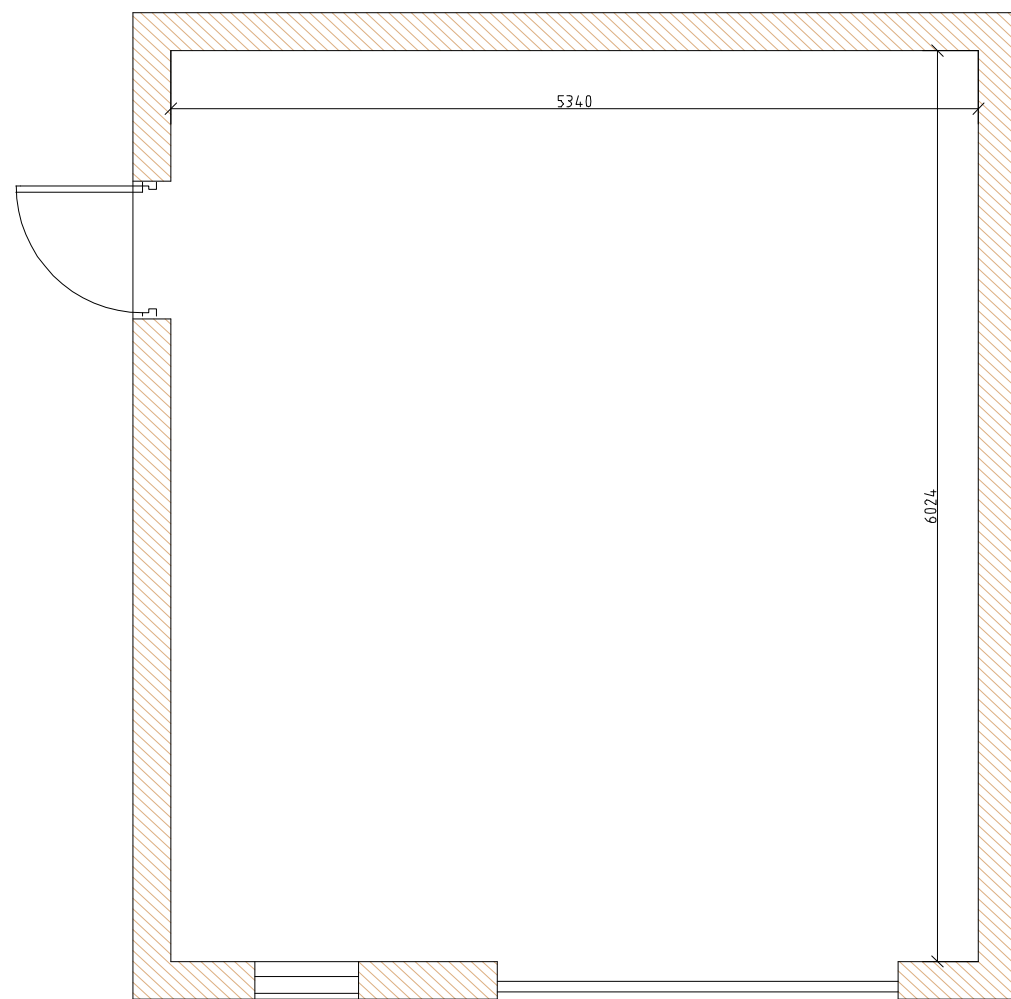


Floor Plan Scale 1:50

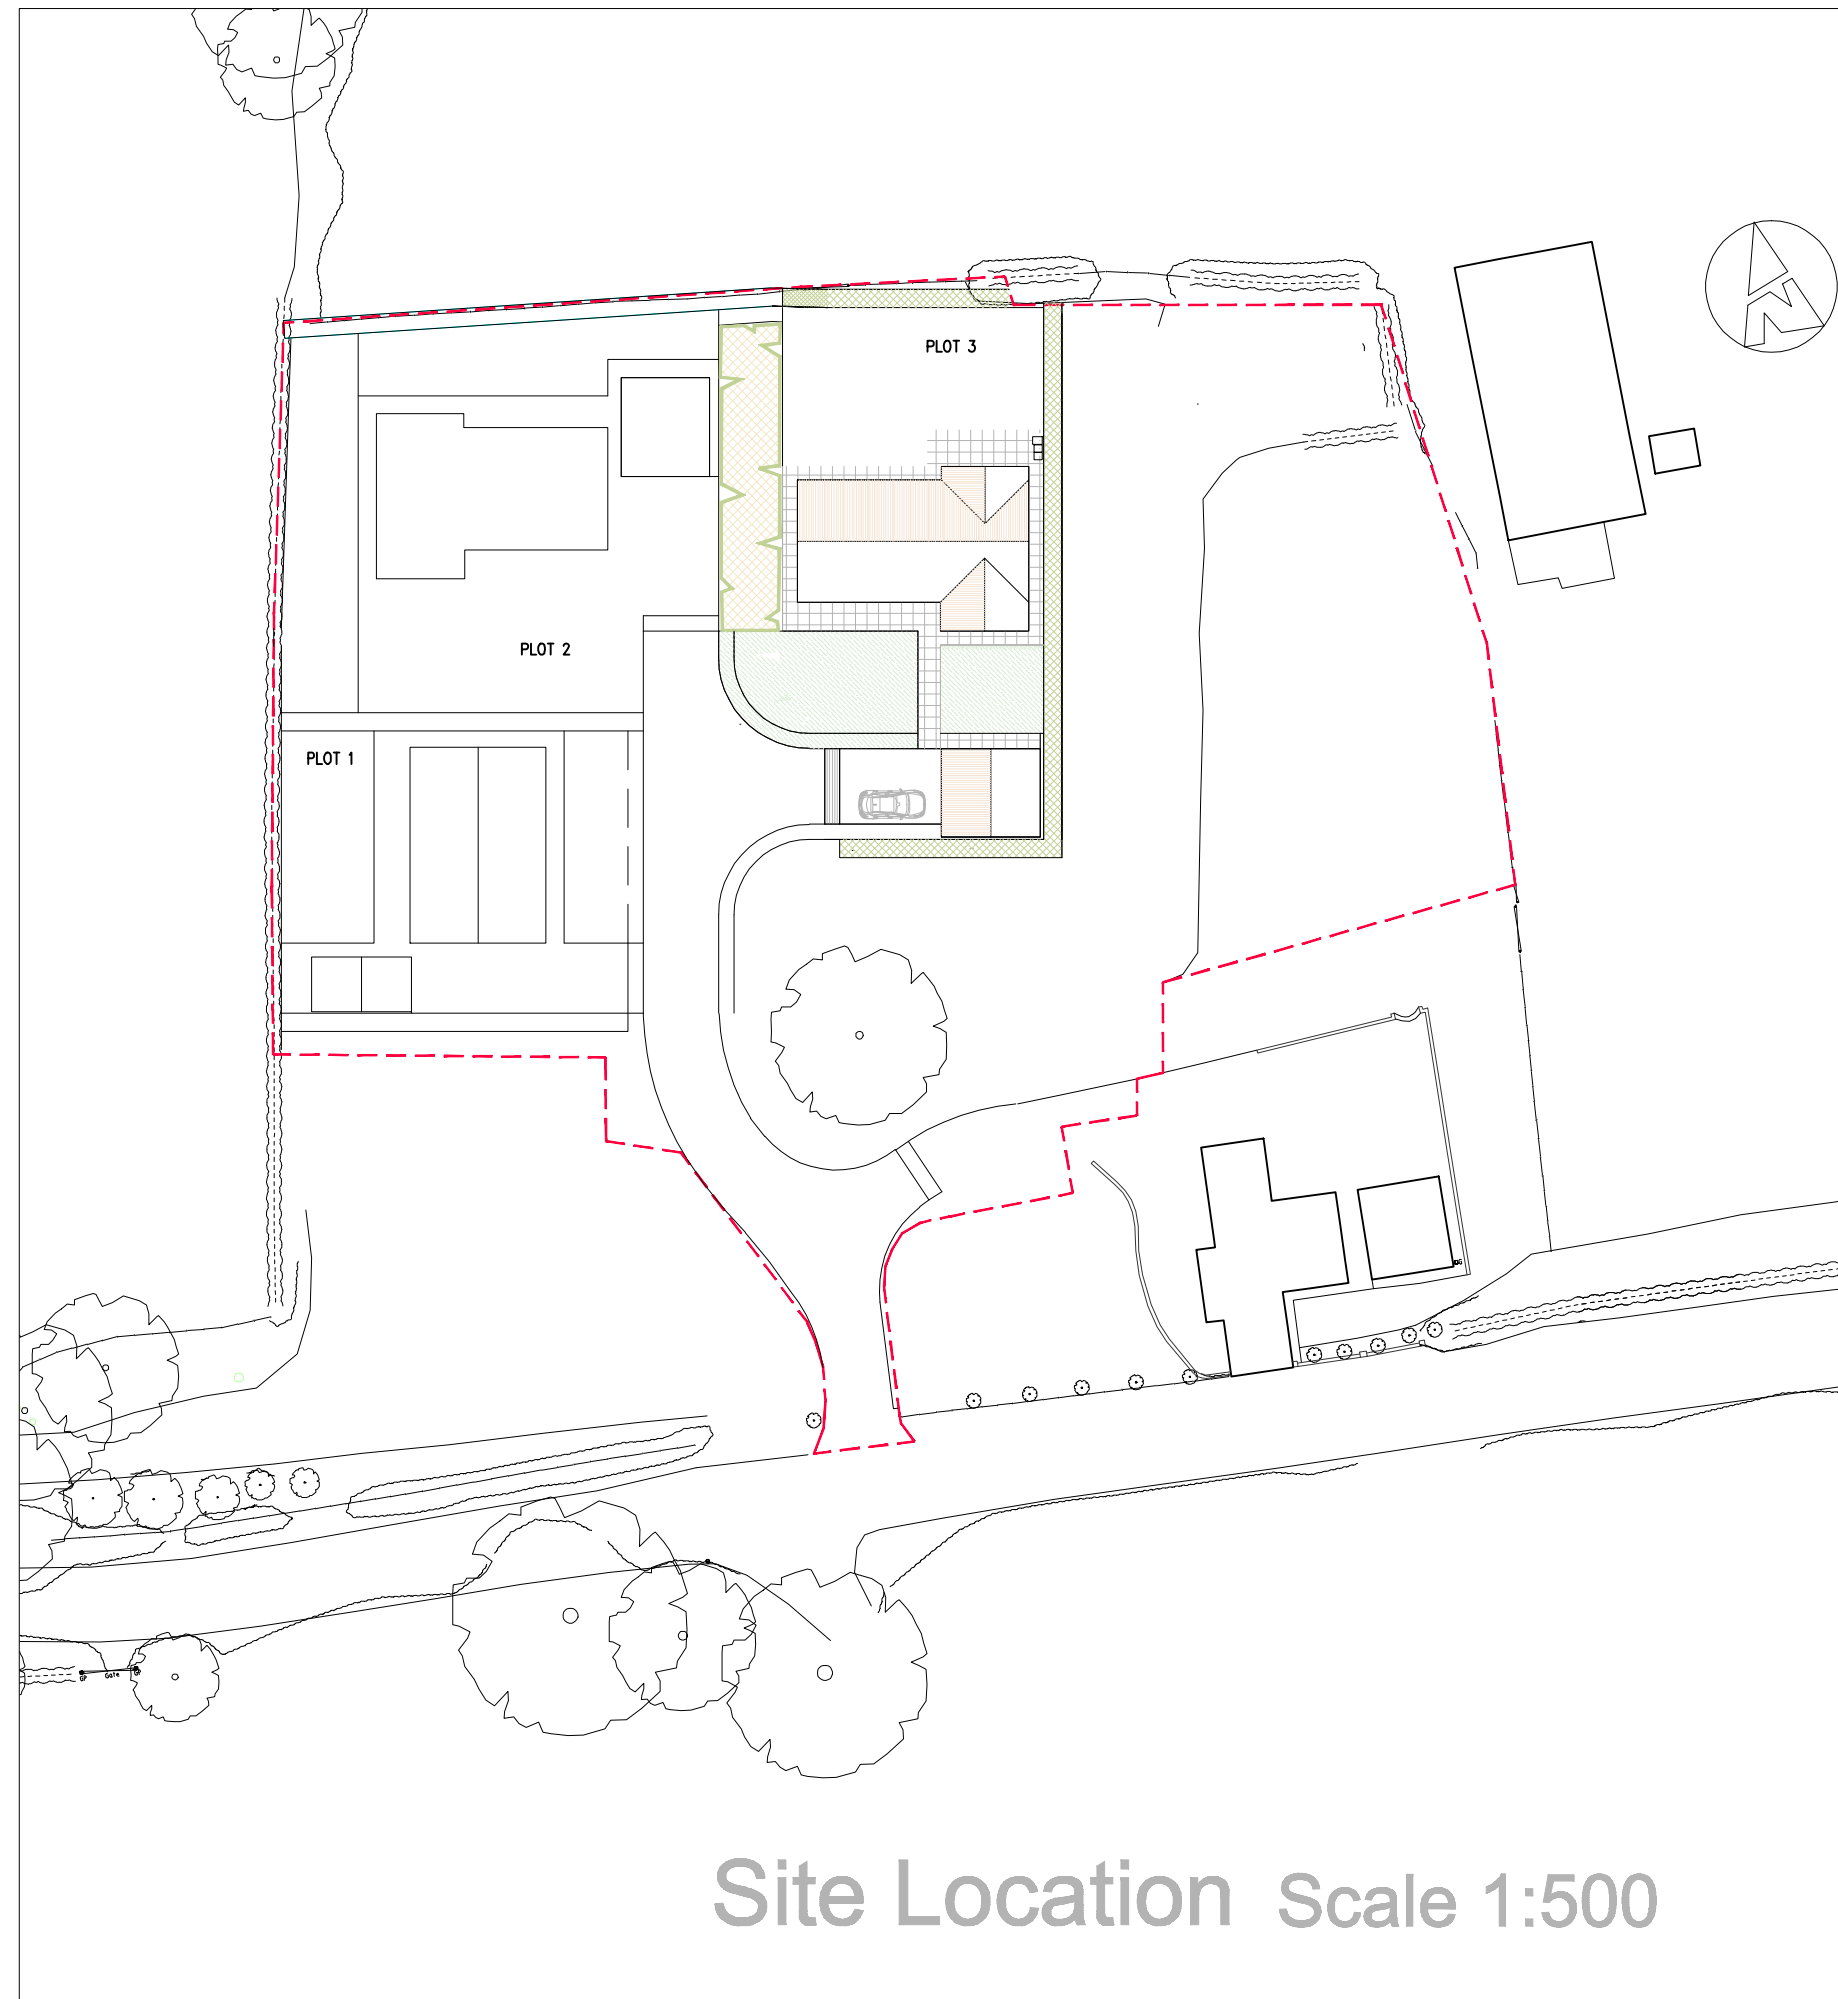

Site Location Scale 1:500

● MAC ARCHITECTURAL DESIGN LTD. All rights reserved.
This Drawing and its contents has been produced for the Client only and is not intended for any other person or for any other purpose than the Drawing Status. No part of this drawing and associated graphical contents may be reproduced, copied, modified or distributed, without the prior written consent of MAC Architectural Design Ltd.

     

Rev.	Drawn	Comments.	Date

MAC
ARCHITECTURAL DESIGN LTD
Moorland House, 123 Moorland Road, Burslem, ST6 1JD.
T:01782 503302 E:admin@mac-arch.co.uk

Client:
Mr & Mrs Bettaney.

Project:
**Proposed Residential Development
on Land at Gravel Bank Farm
Caverswall Common, Caverswall.
Stoke on Trent, Staffordshire.
Staffordshire. ST11 9EU.**

Title:
Plan & Elevations Plot 3 Garage

Status:
Planning.

Paper A2: Drawn: ACBailey Date: Feb.2024 Ref: 1876-106