



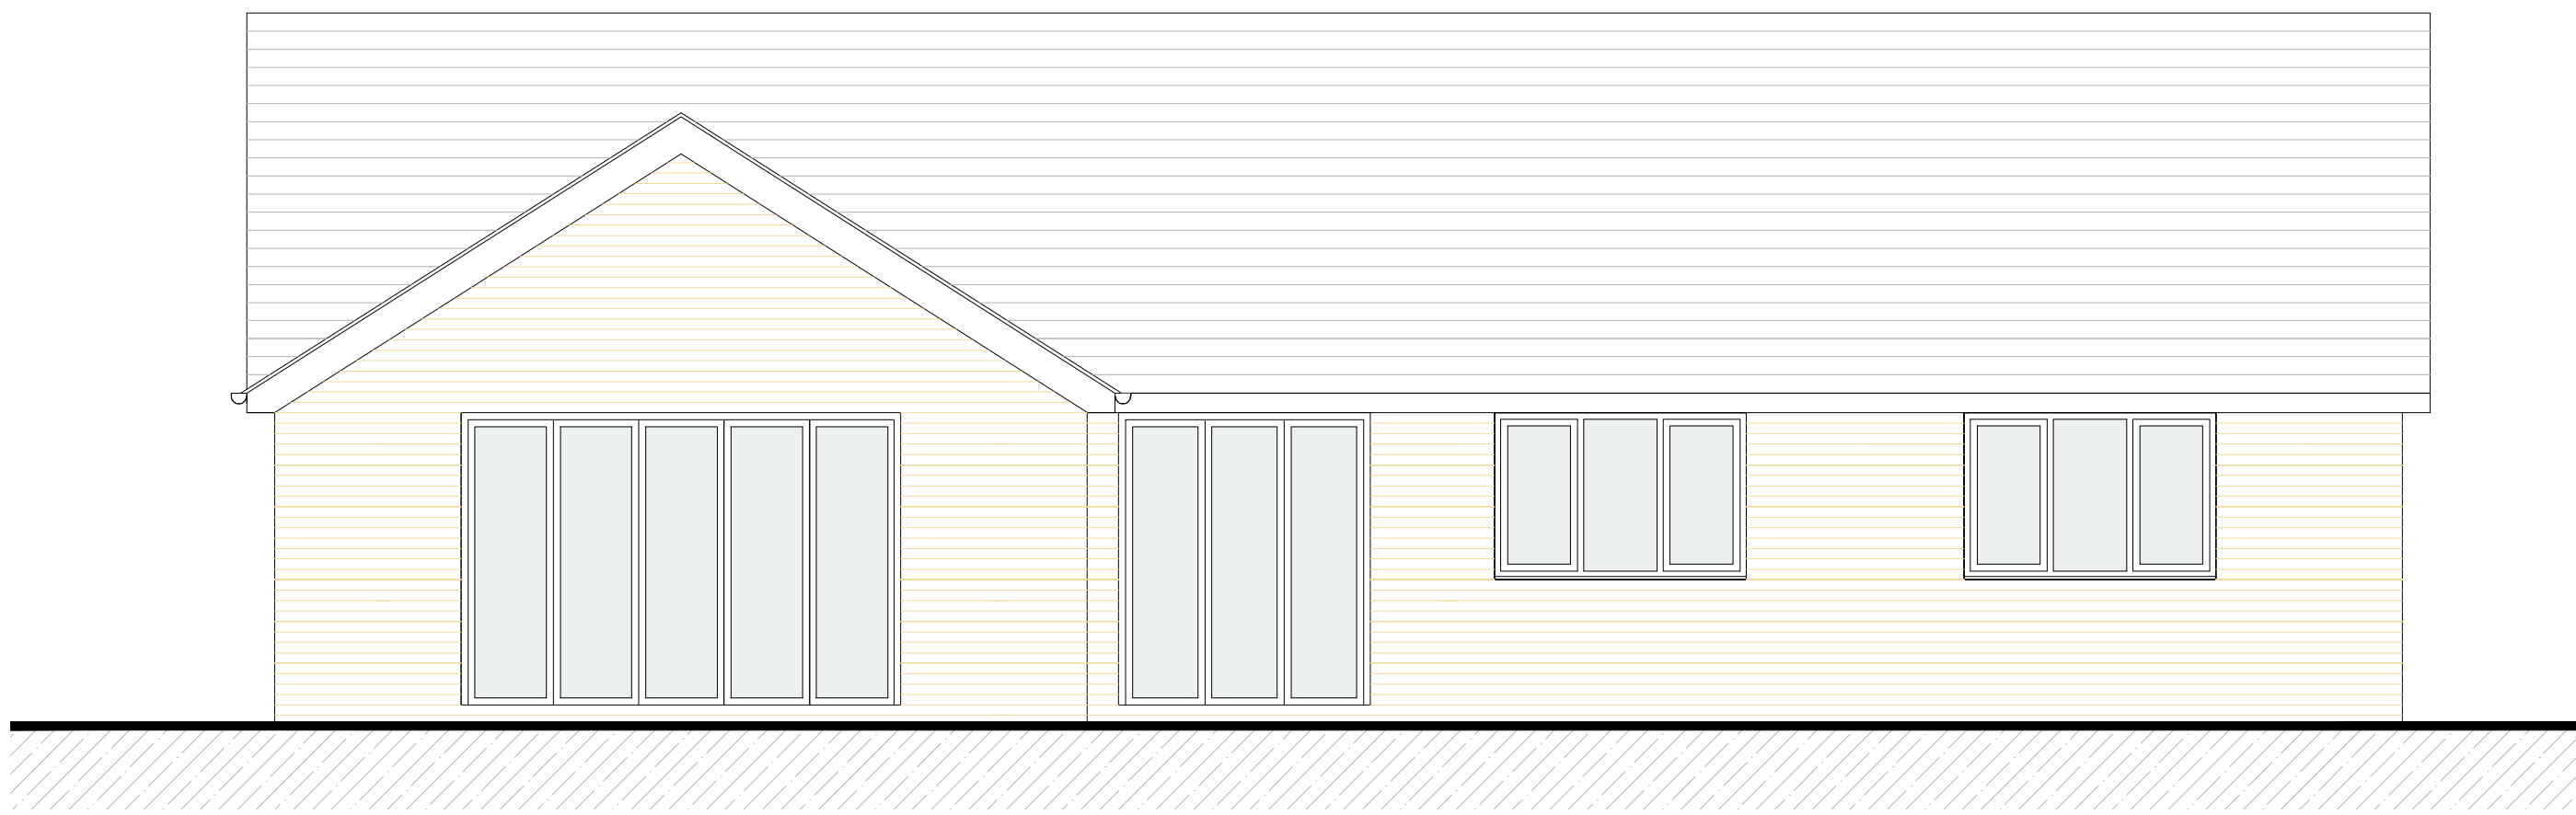

North Elevation Scale 1:50




West Elevation Scale 1:50

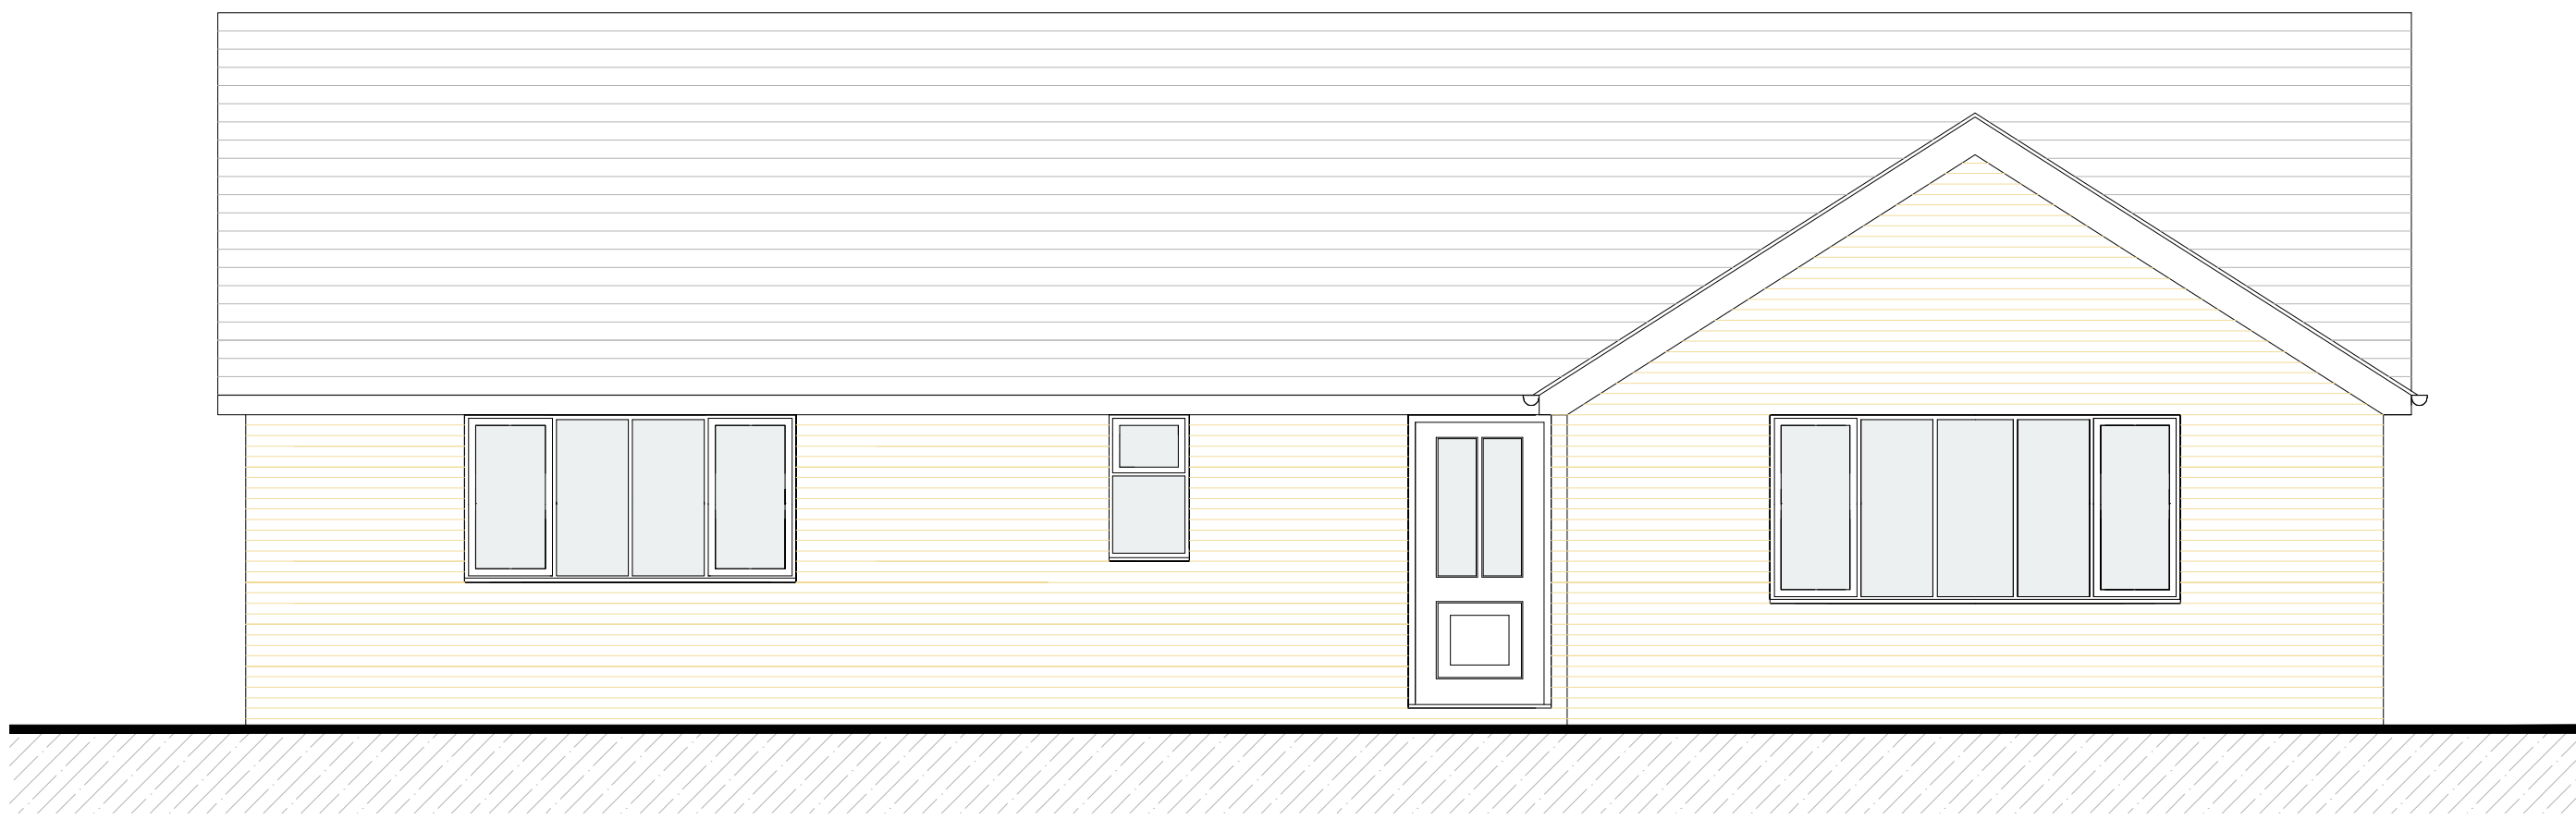


South Elevation Scale 1:50







East Elevation Scale 1:50

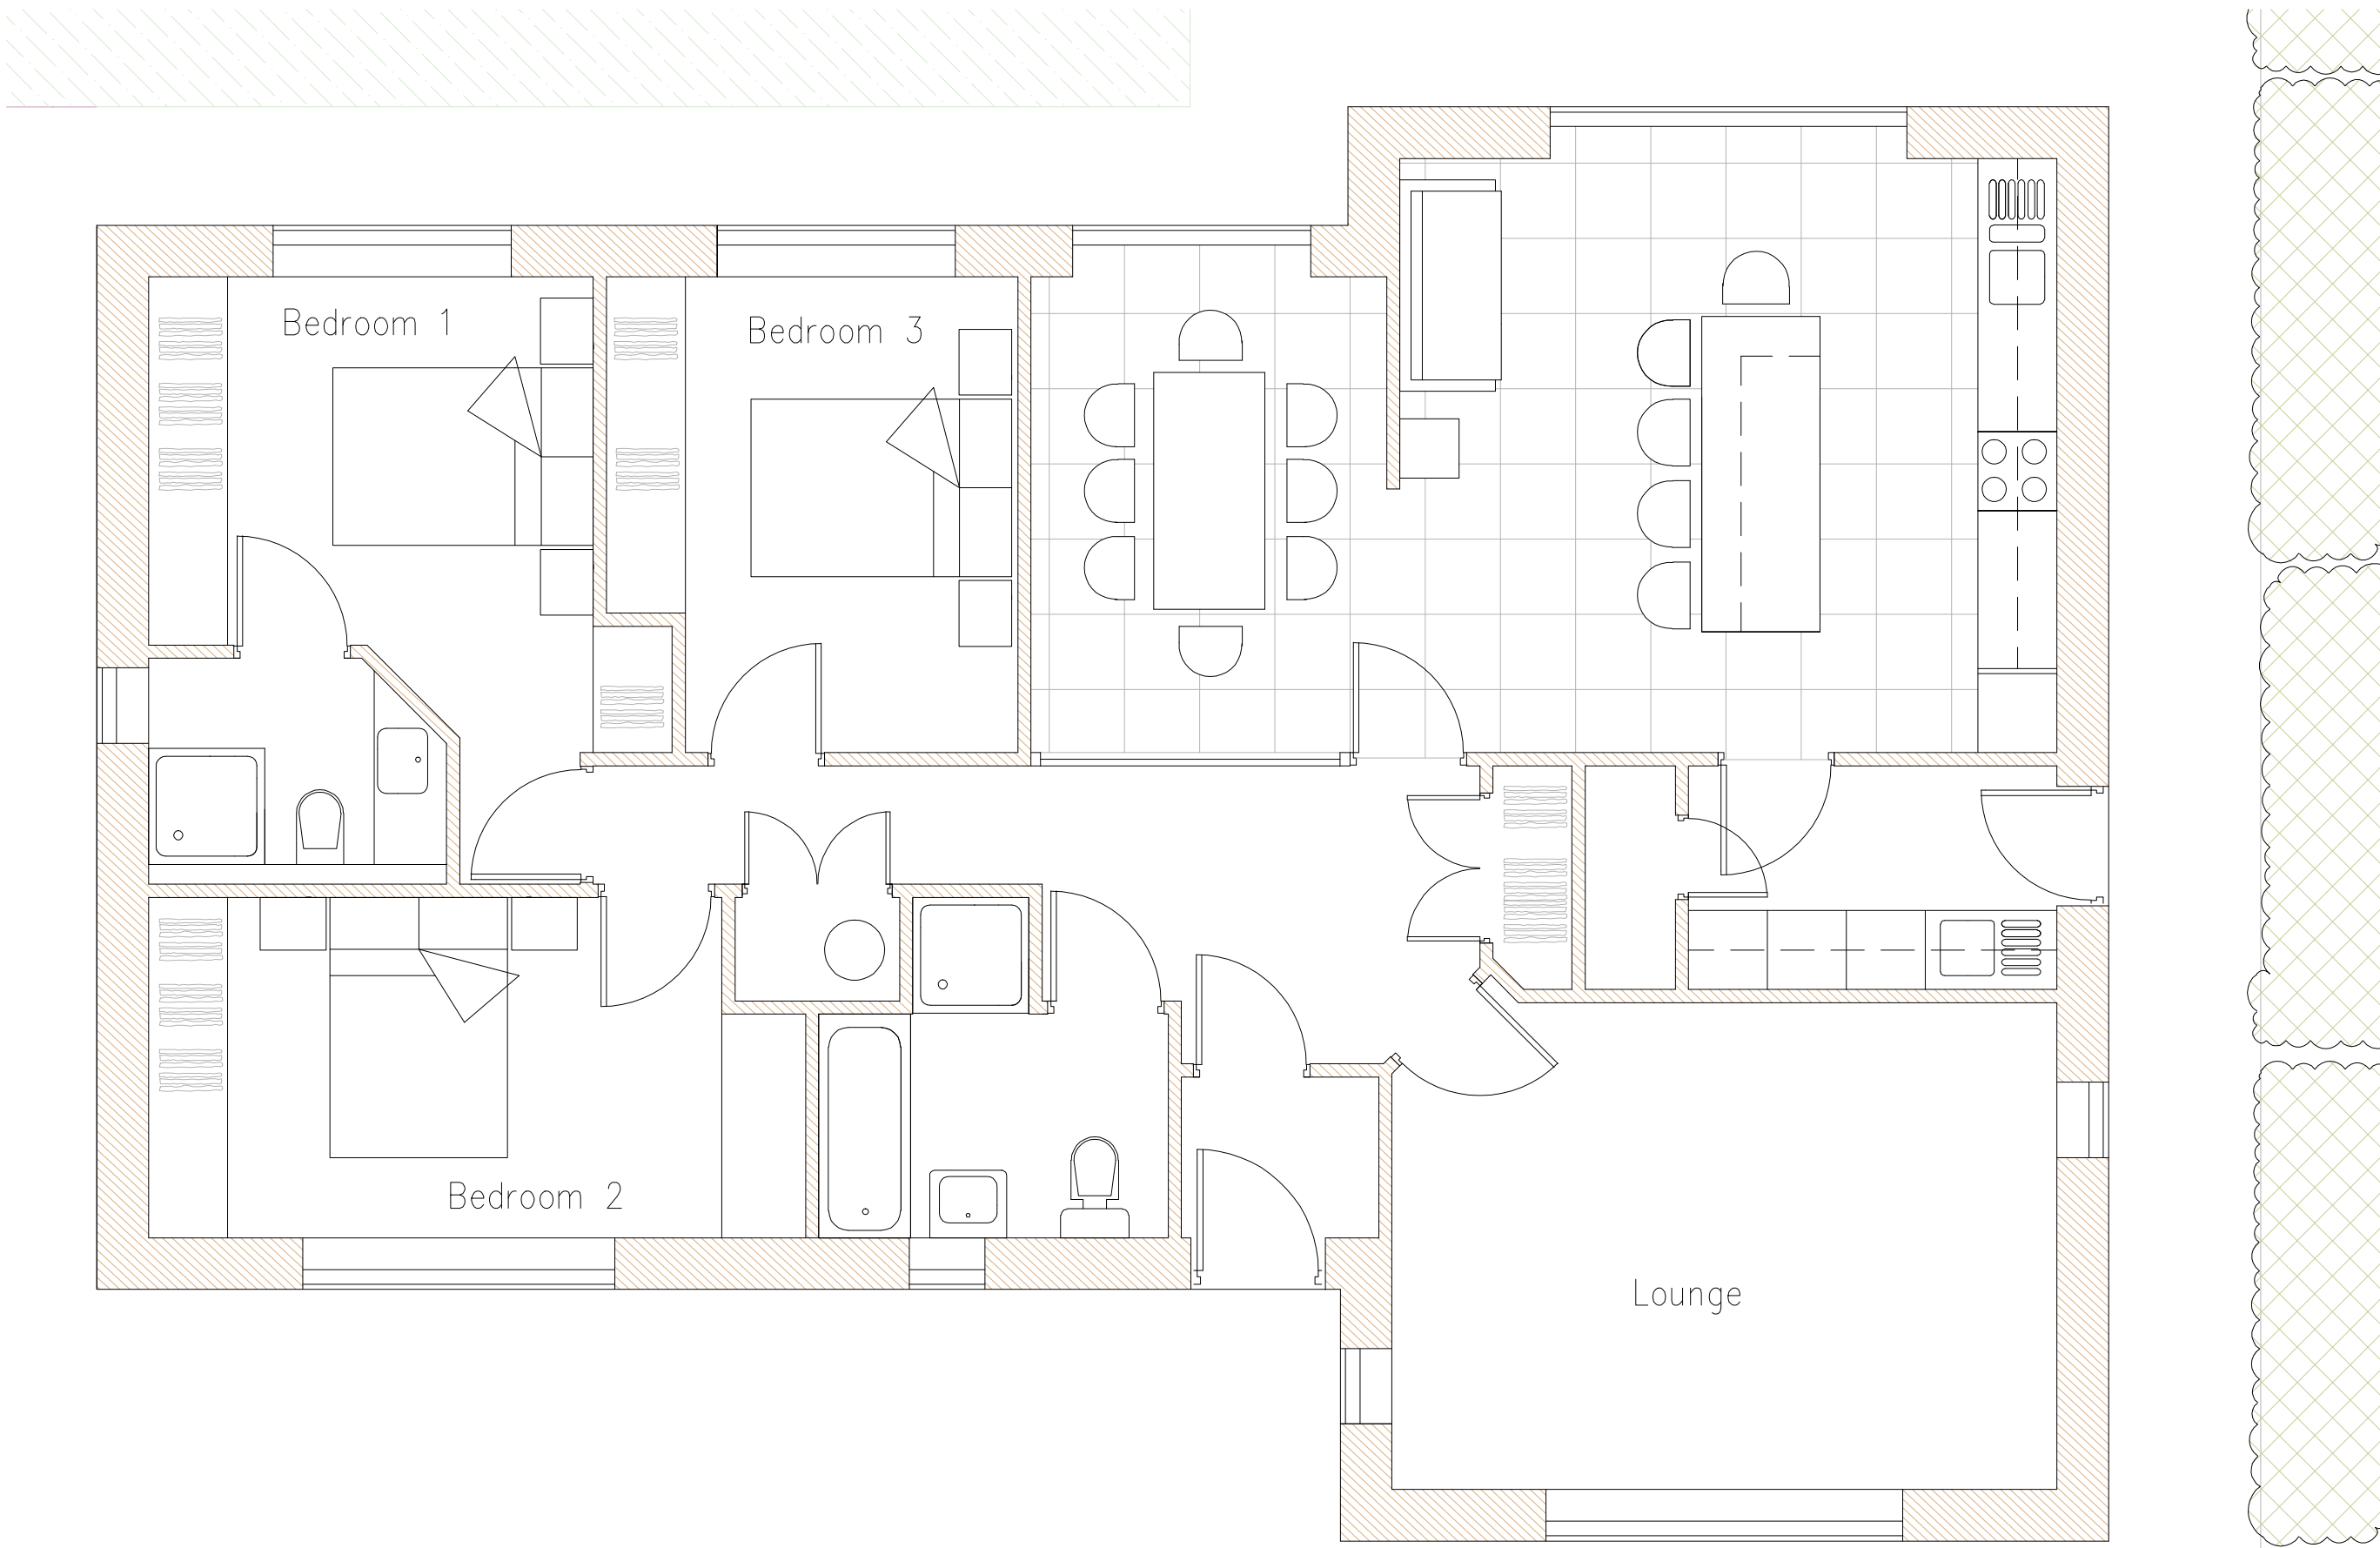

Floor Plan Scale 1:50

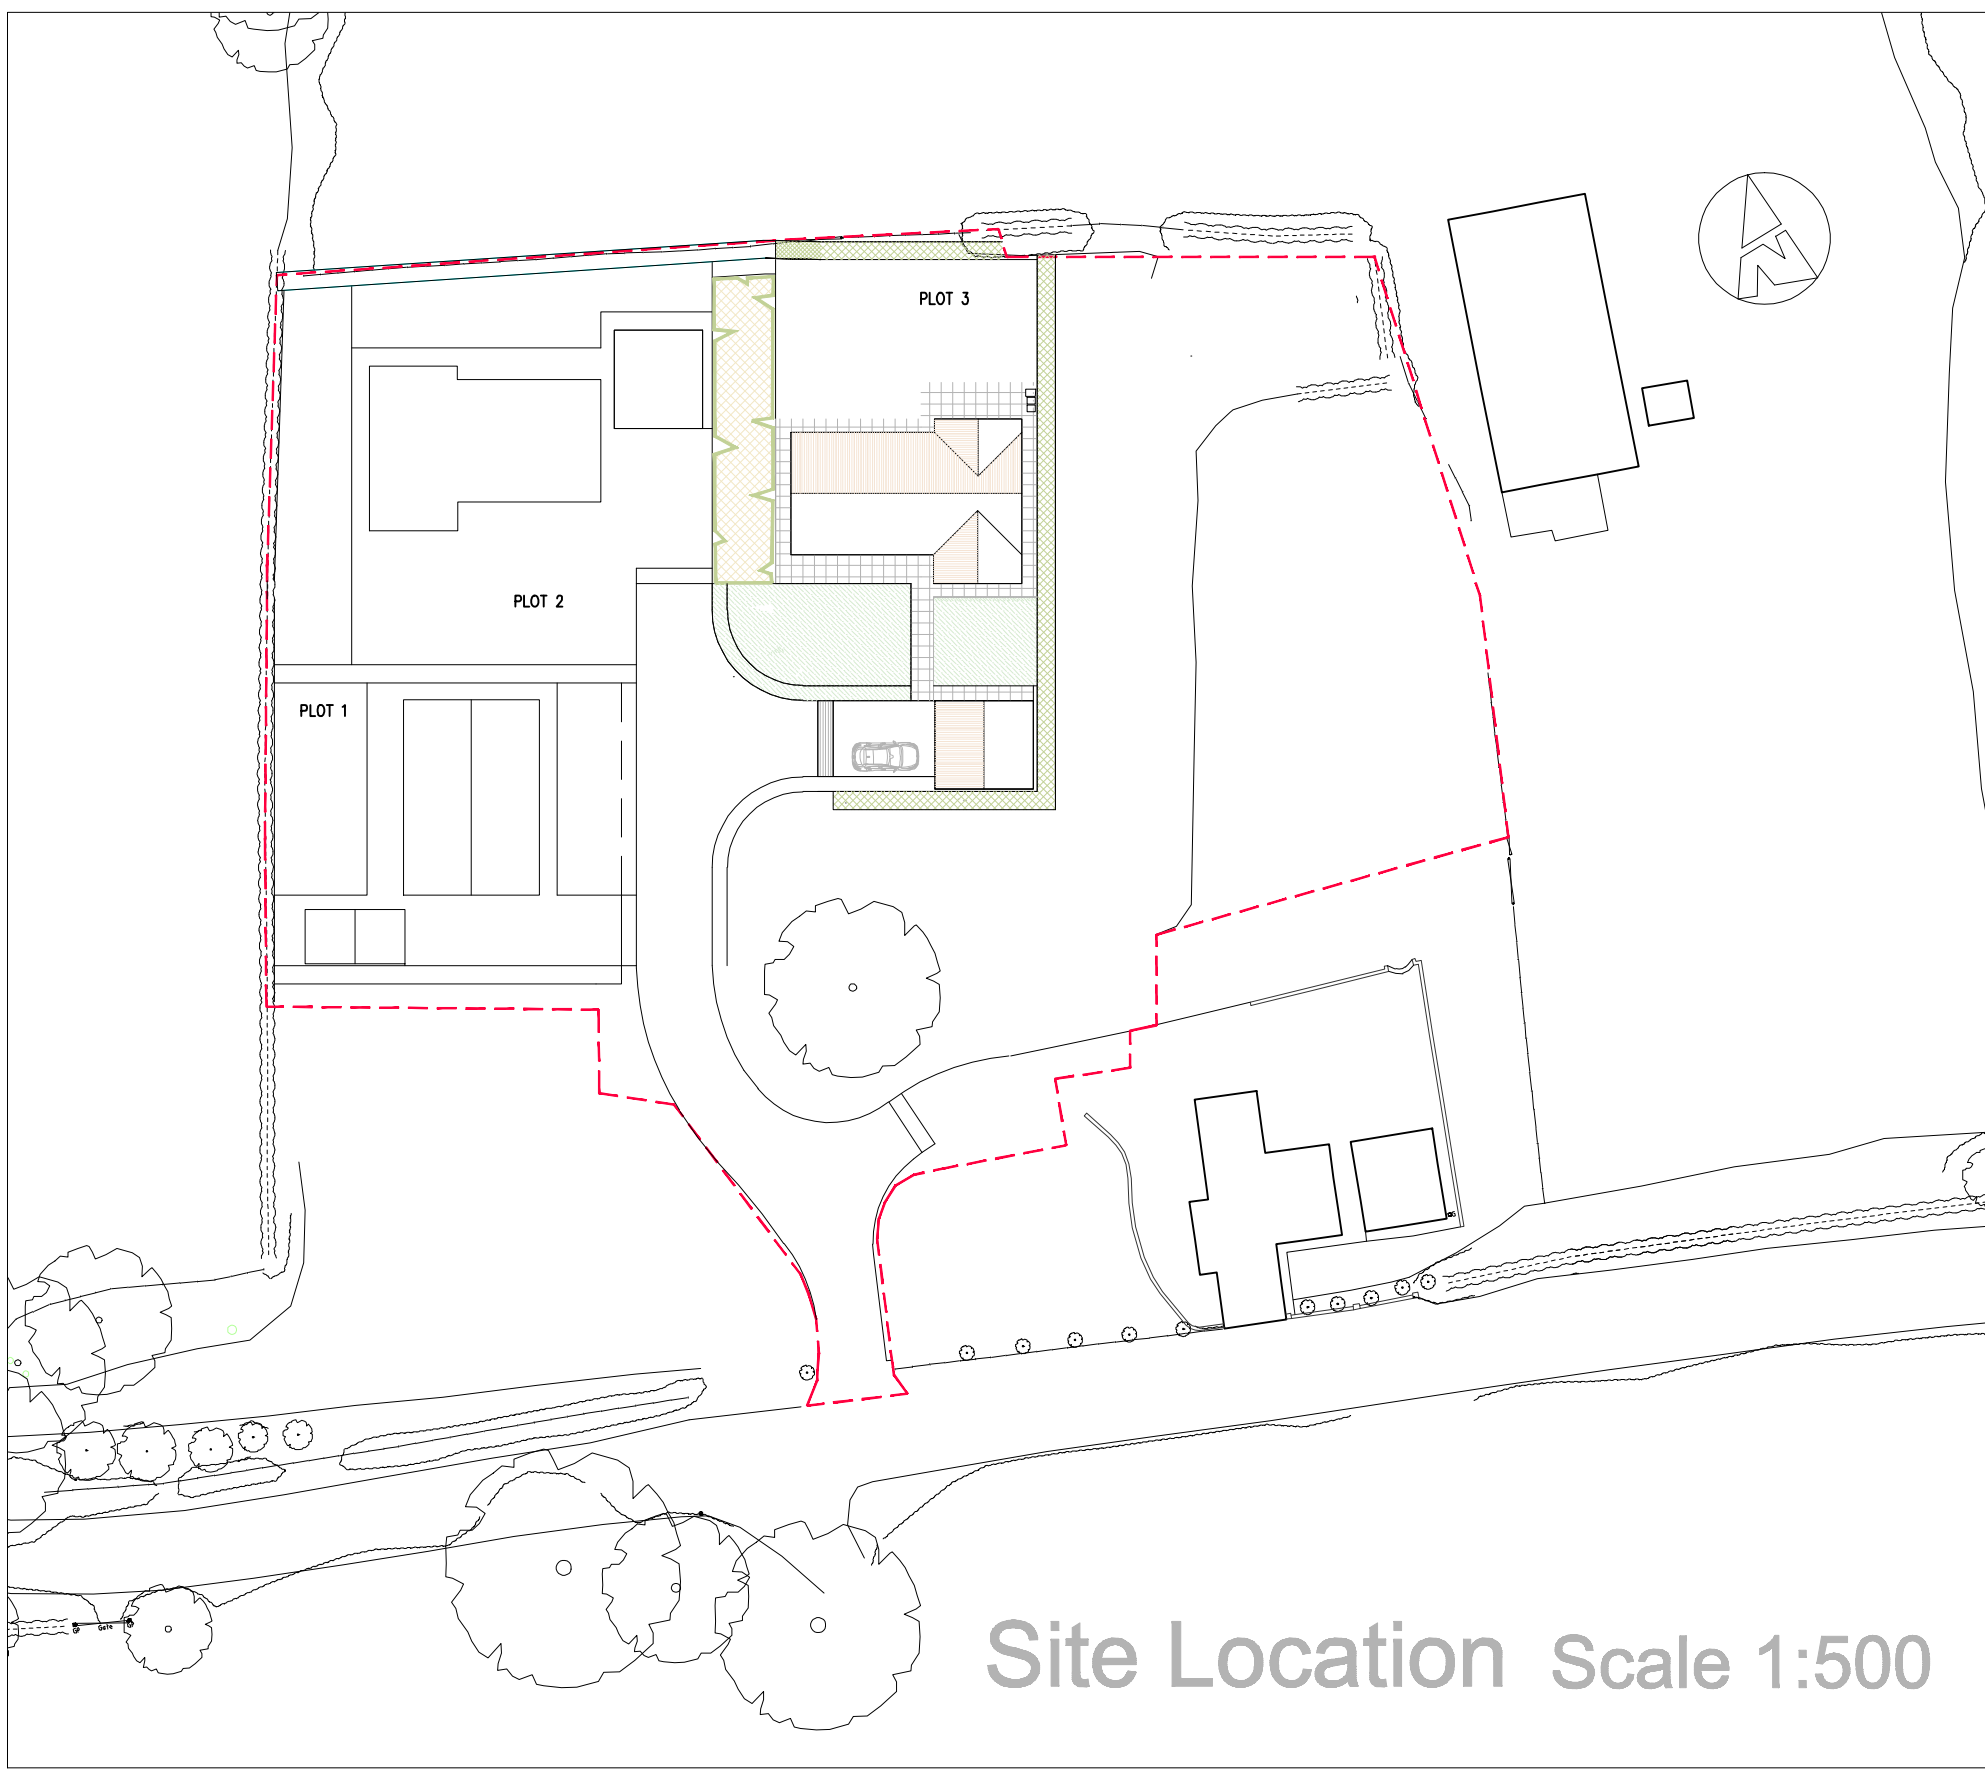

Site Location Scale 1:500

    

Rev.	Drawn	Comments.	Date

MAC
ARCHITECTURAL DESIGN LTD
Moorland House, 123 Moorland Road, Burslem, ST6 1JD.
T:01782 503302 E:admin@mac-arch.co.uk

Client:
Mr & Mrs Bettaney.

Project:
**Proposed Residential Development
on Land at Gravel Bank Farm
Caverswall Common, Caverswall.
Stoke on Trent, Staffordshire.
Staffordshire. ST11 9EU.**

Title:
Plan & Elevations Plot 3

Status:
Planning.