

Notes:
This drawing is copyright.
Figured dimensions only to be used.




NORTH EAST ELEVATION TO WASHERWALL LANE
(WITHOUT BOUNDARY WALL SHOWN)




SOUTH EAST ELEVATION TO DRIVE




NORTH WEST ELEVATION

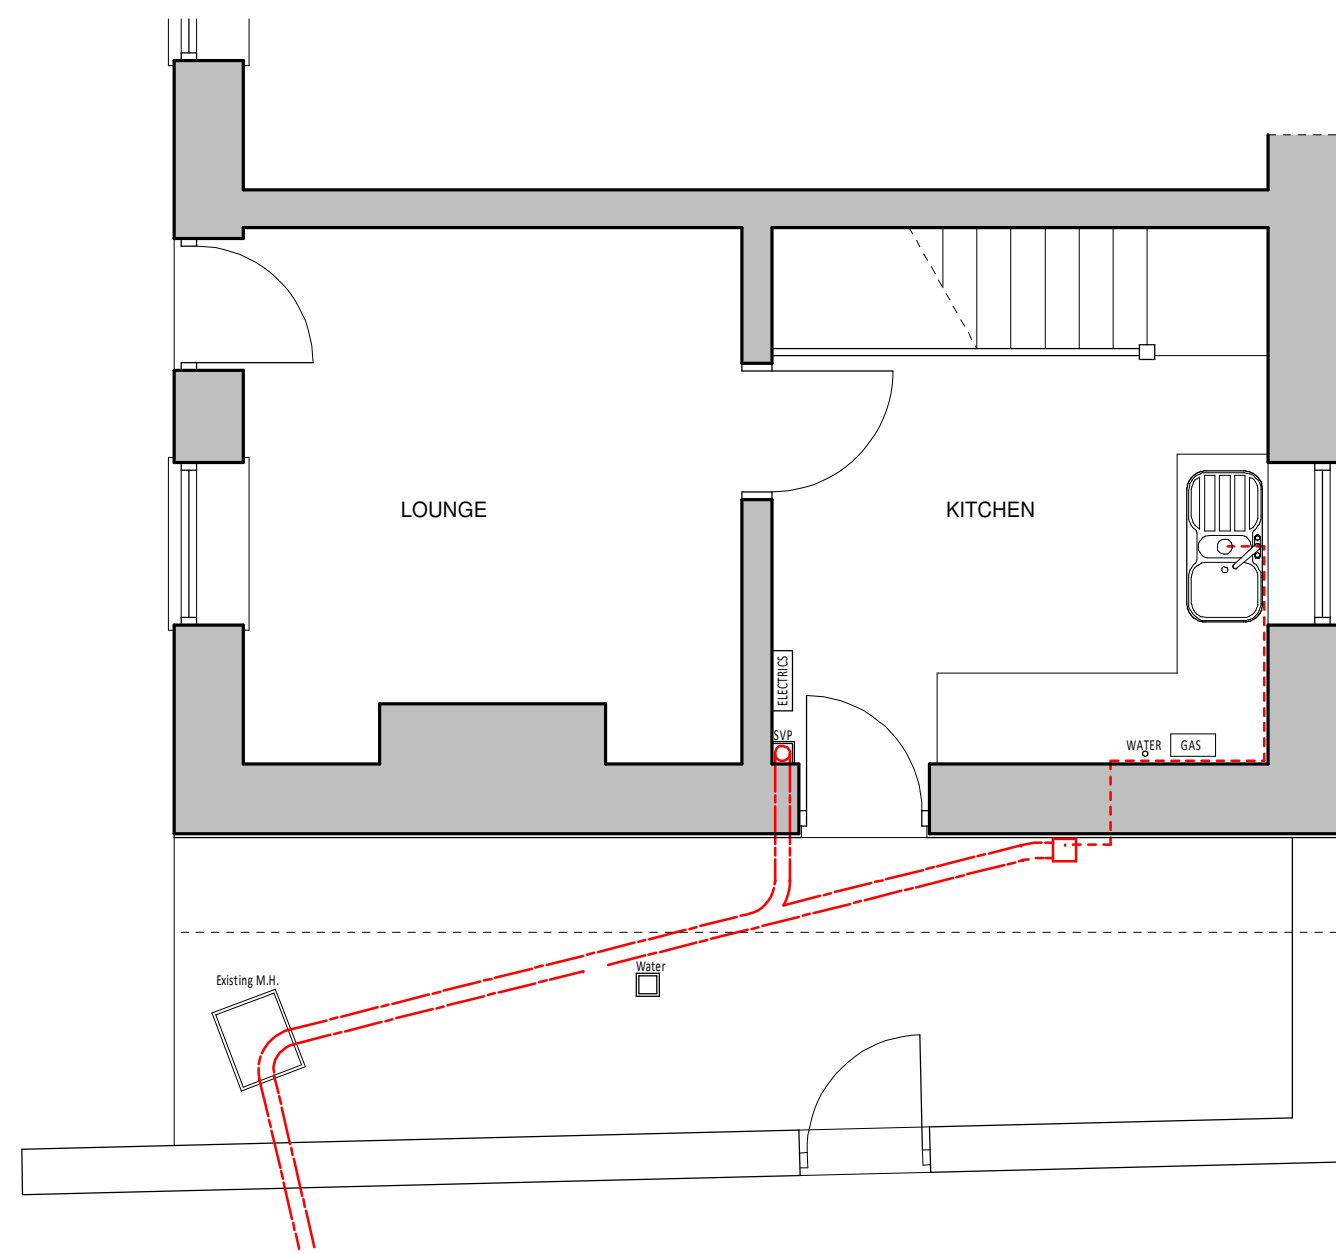

GROUND FLOOR PLAN AS EXISTING

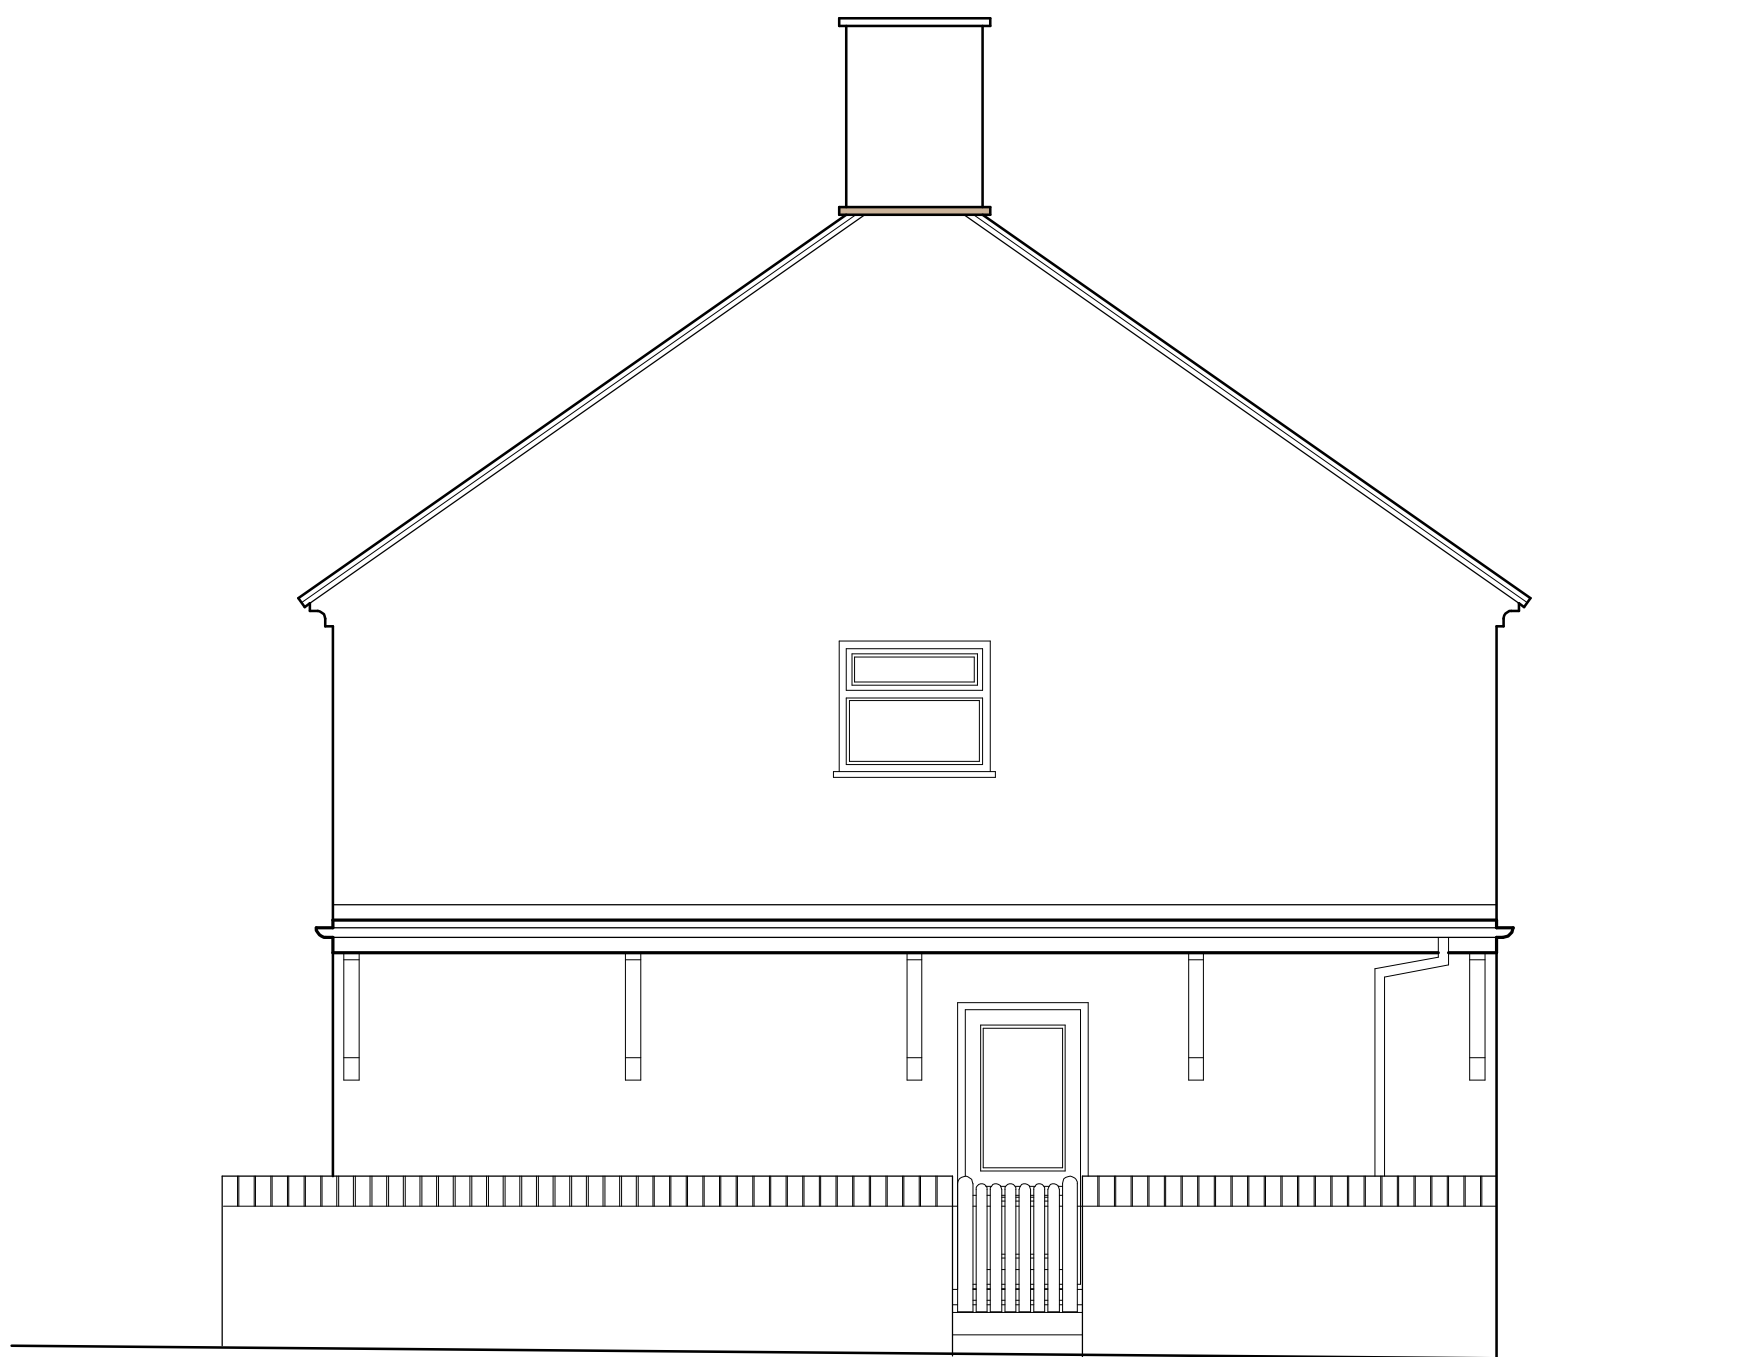

NORTH EAST ELEVATION TO WASHERWALL LANE
(WITH BOUNDARY WALL SHOWN)

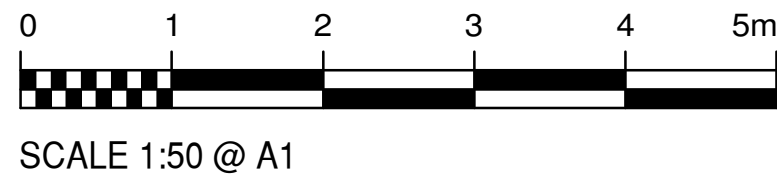

Revisions	
Client	
MRS. K. FRANCIS.	
Contract	
PROPOSED PORCH AND CANOPY 126, WASHERWALL LANE, WERRINGTON, STOKE-ON-TRENT, ST9 0LY.	
Drawing Title	
PLAN & ELEVATIONS AS EXISTING	
Date	30th JANUARY 2024
Scale	1:50 @ A1
Drg. no.	KJF-01-001
Revision	
Contract Number	
KJF-01	