




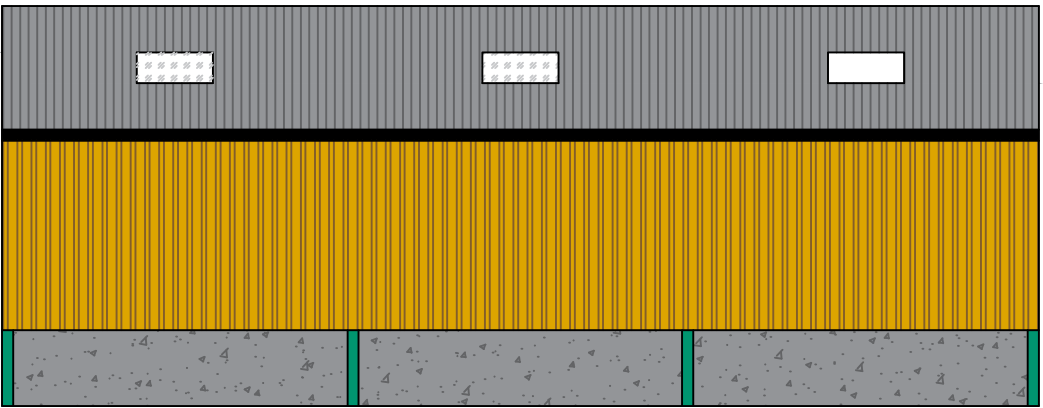


North Side Elevation

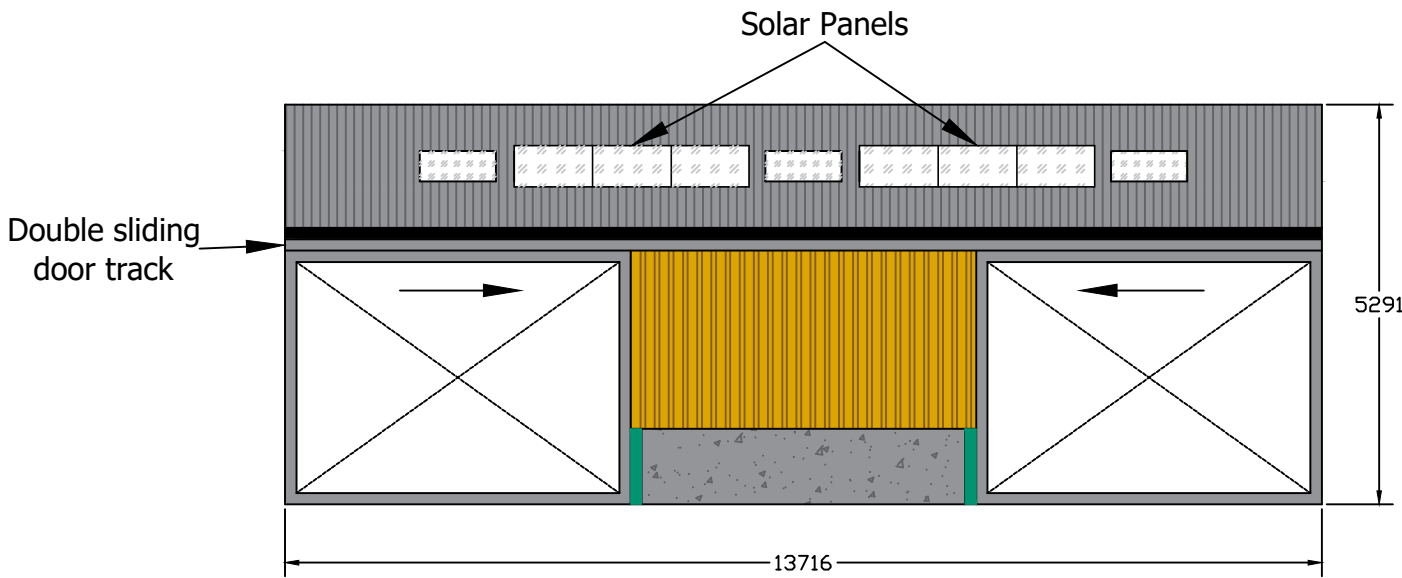


South Side Elevation

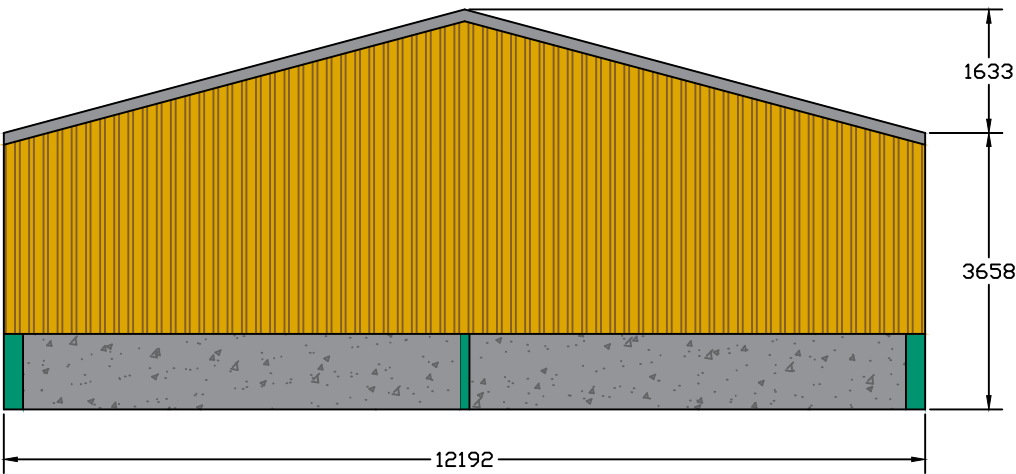

East Gable Elevation

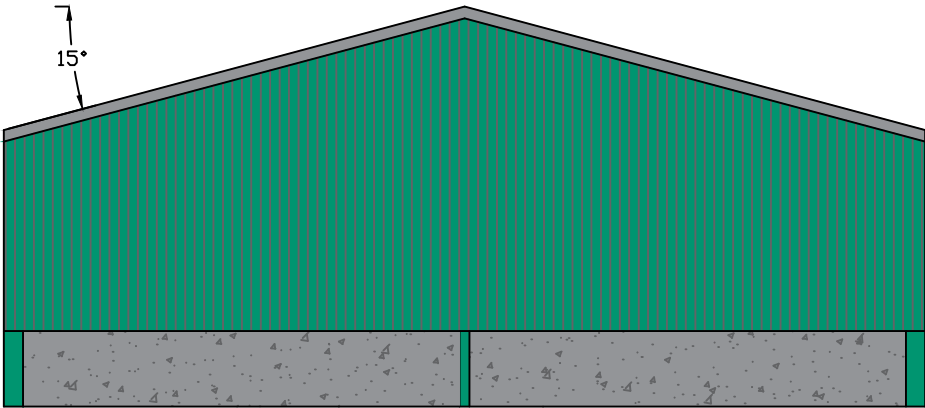

West Gable Elevation

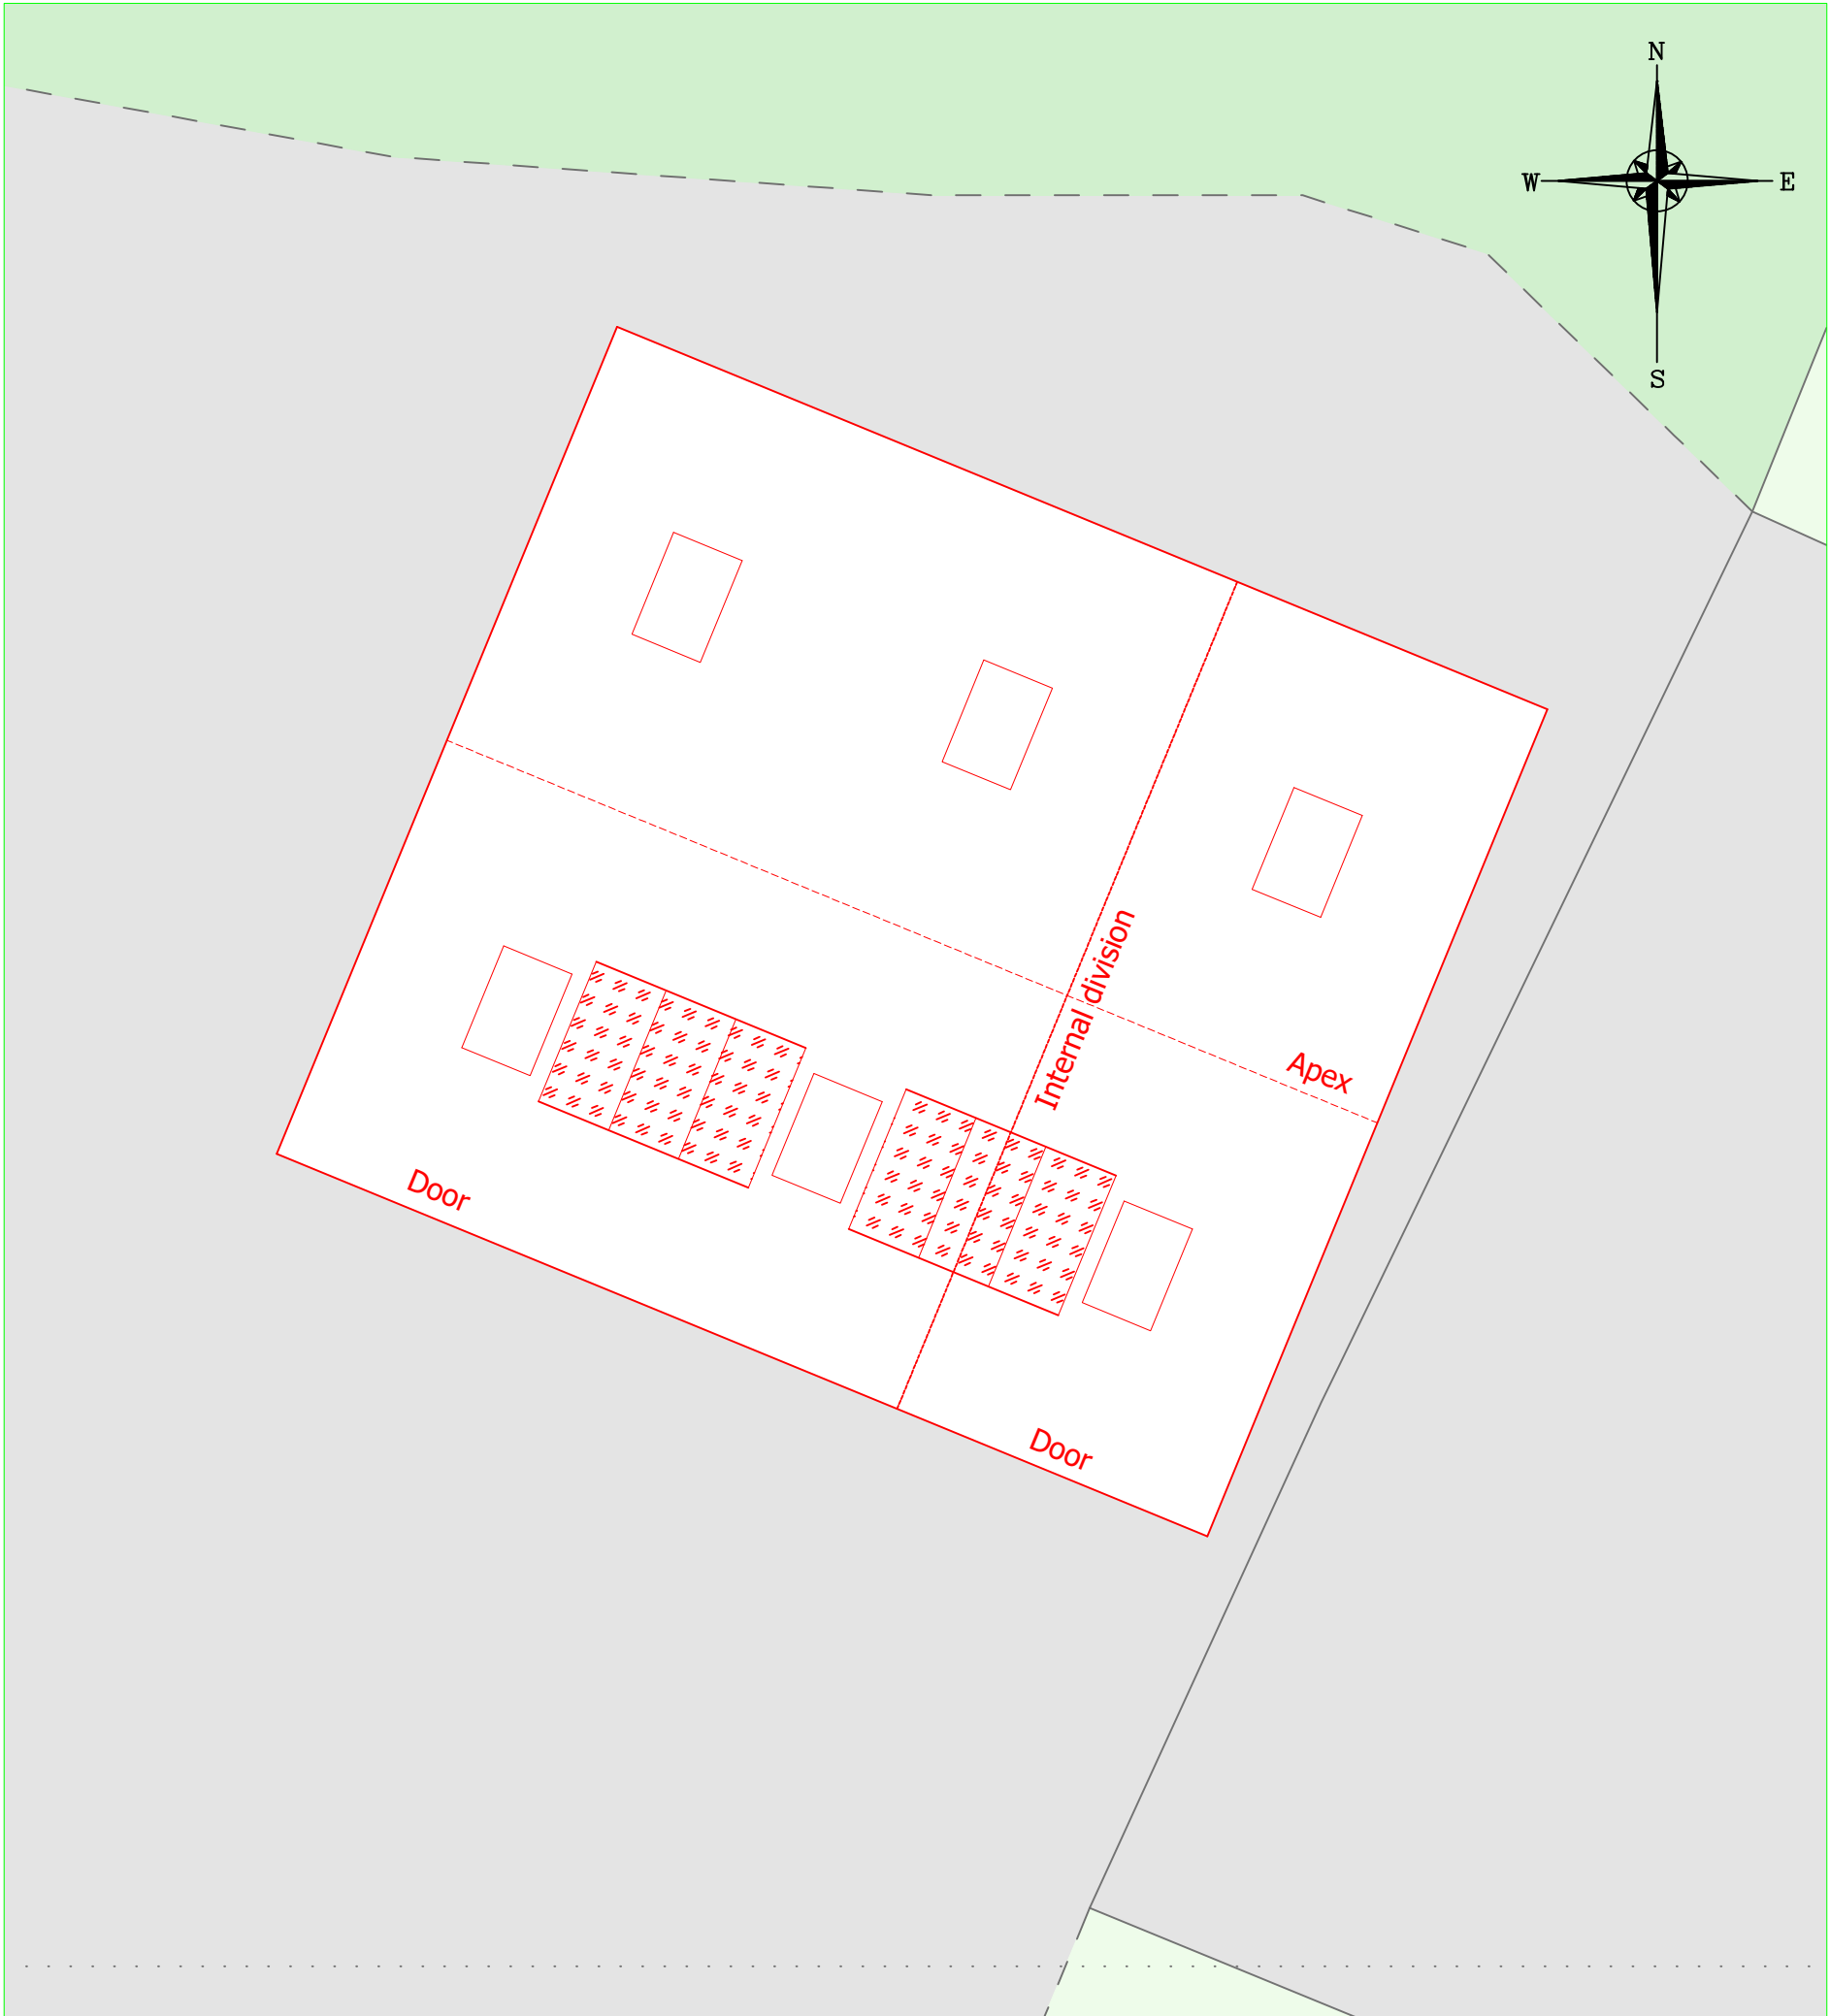

Roof sheeting to be natural coloured fibre cement sheeting, incorporating GRP rooflights, with solar panels on the south slope as shown

Vertical cladding to both side elevations and the east gable elevation to be treated Yorkshire boarding set in a traditional spaced system.

Vertical cladding to the west gable elevation to be box profile steel sheeting, coloured Juniper Green (12B29)

Below cladding to be pre-stressed concrete panels

The south side elevation will incorporate 2 No. sliding doors

All dimensions shown in mm

© Copyright	
J C Harrison Planning & Admin Services	
jo@jcharrison.co.uk 07792 144155	
Client:	Mr S Plant Manor Park Farm, Park Lane, Cheadle, ST10 1TH
Project:	Proposed General Purpose Agricultural Building
Title:	Elevations and Floor Plan
Drawn: J Harrison	Date: 13.03.2024
Scales: 1:100 @ A2	
Drg. No.: 1144-003	Rev.: