


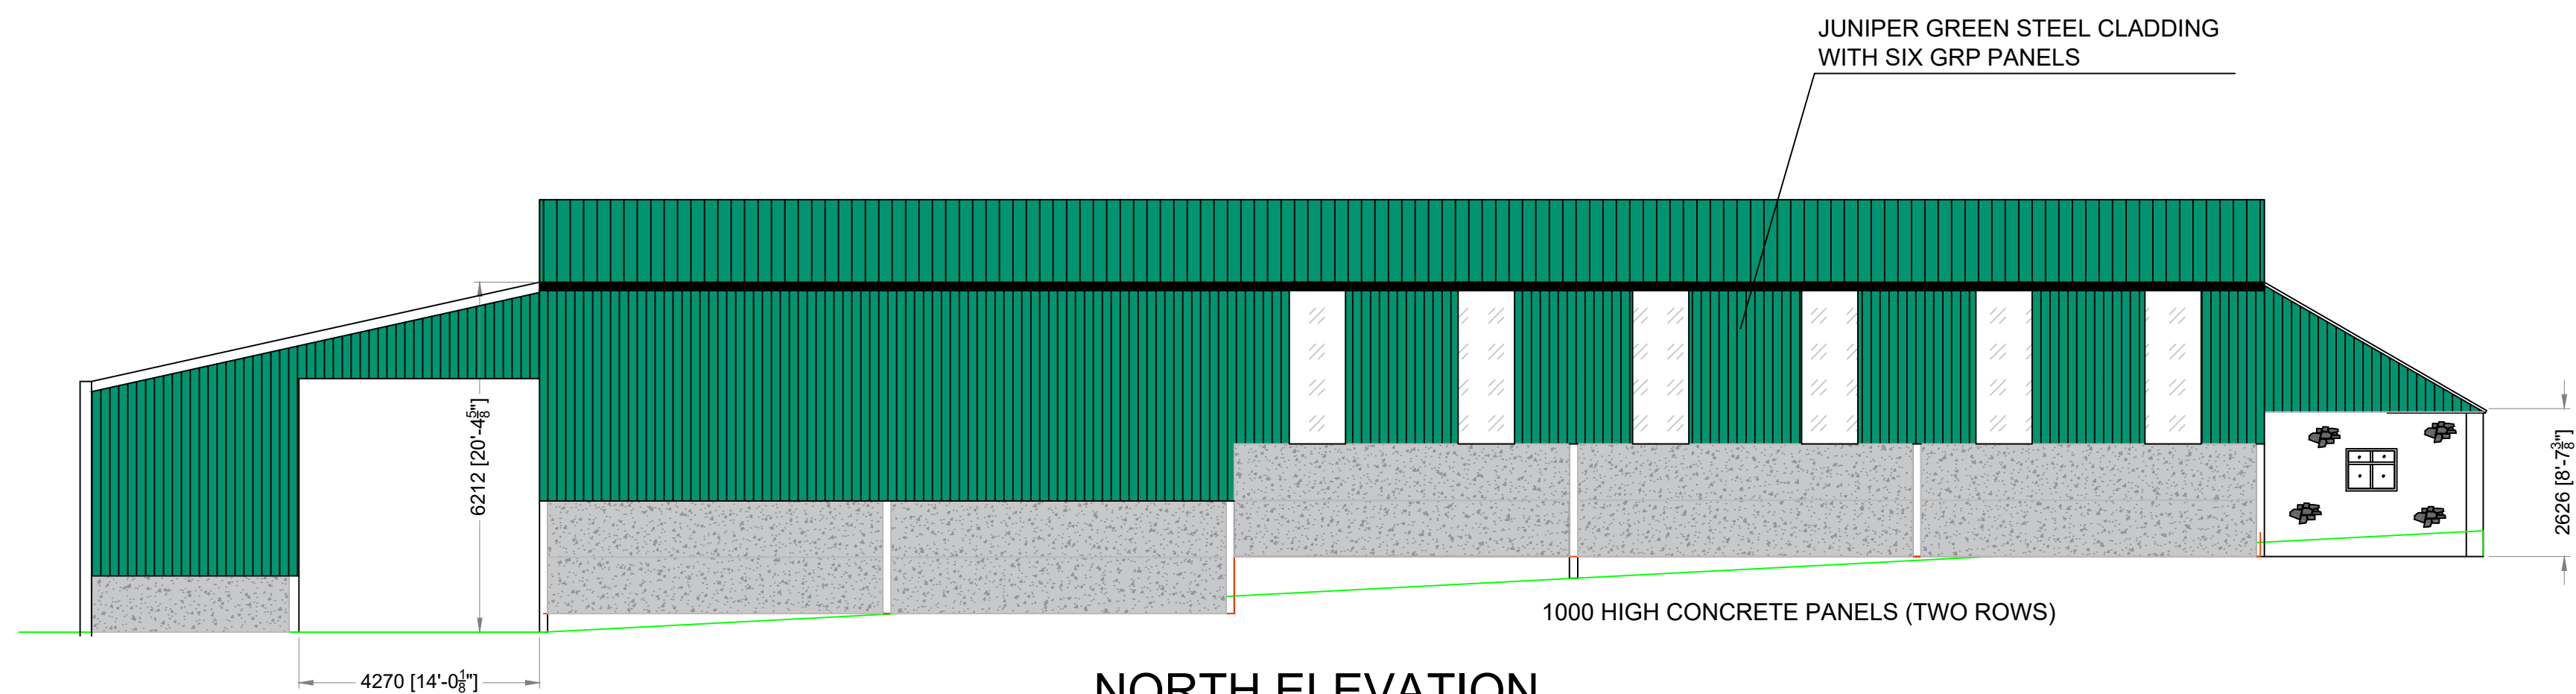


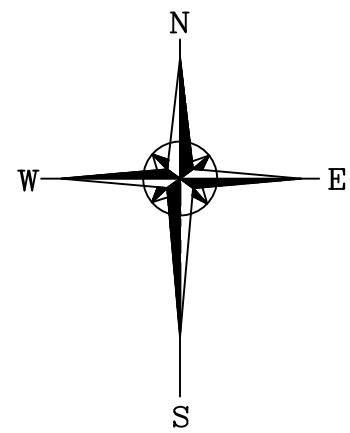


NORTH ELEVATION

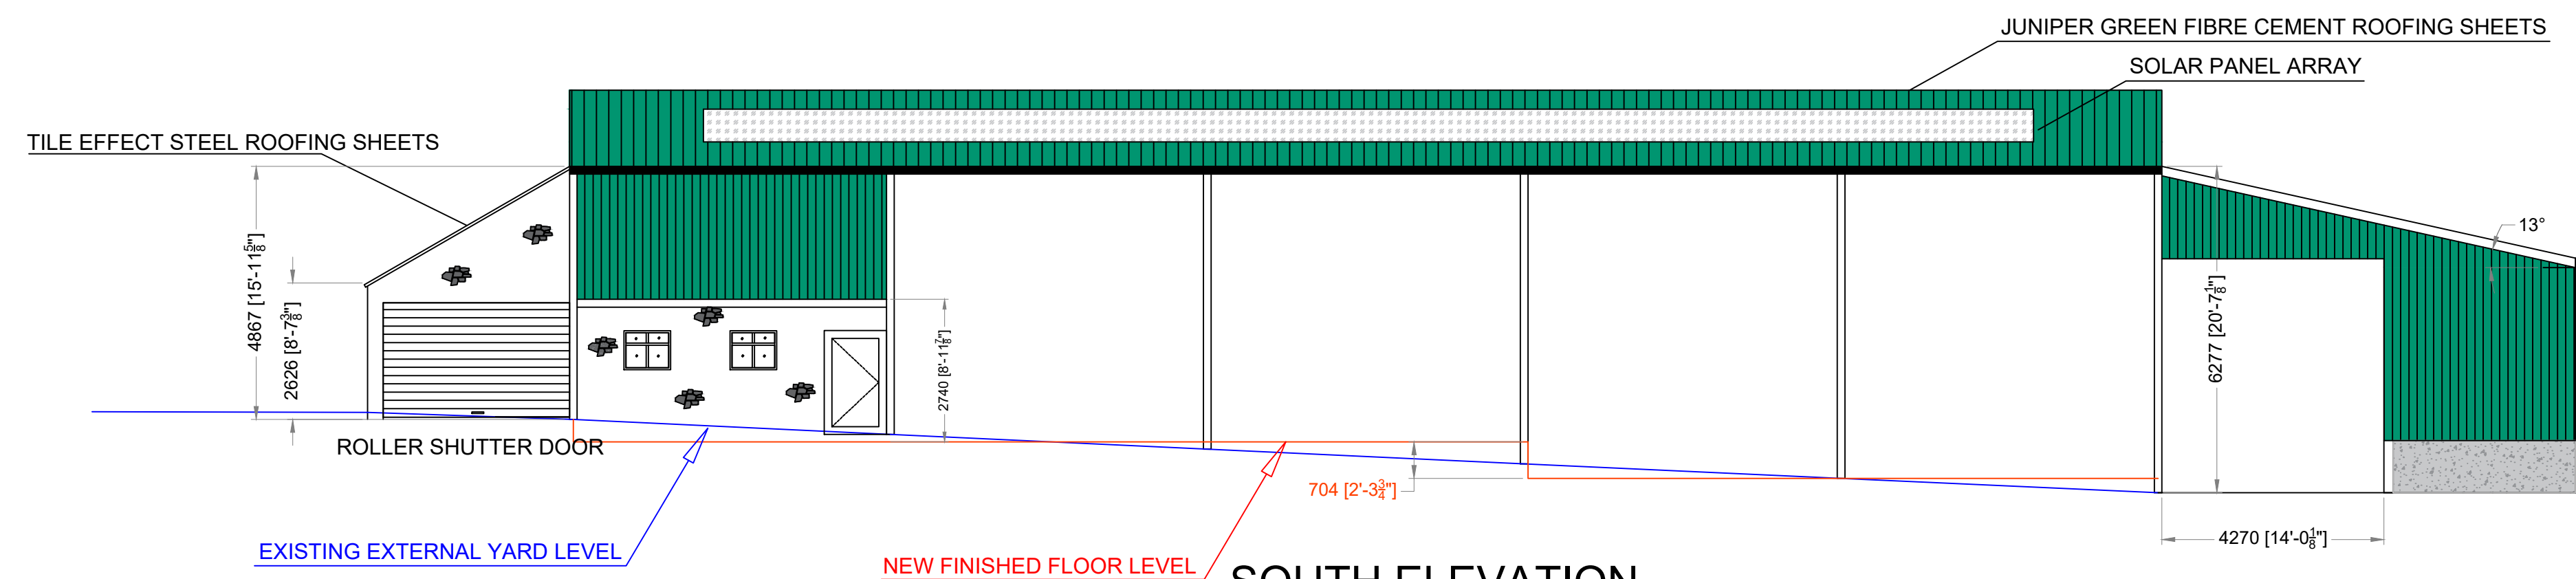

SOUTH ELEVATION

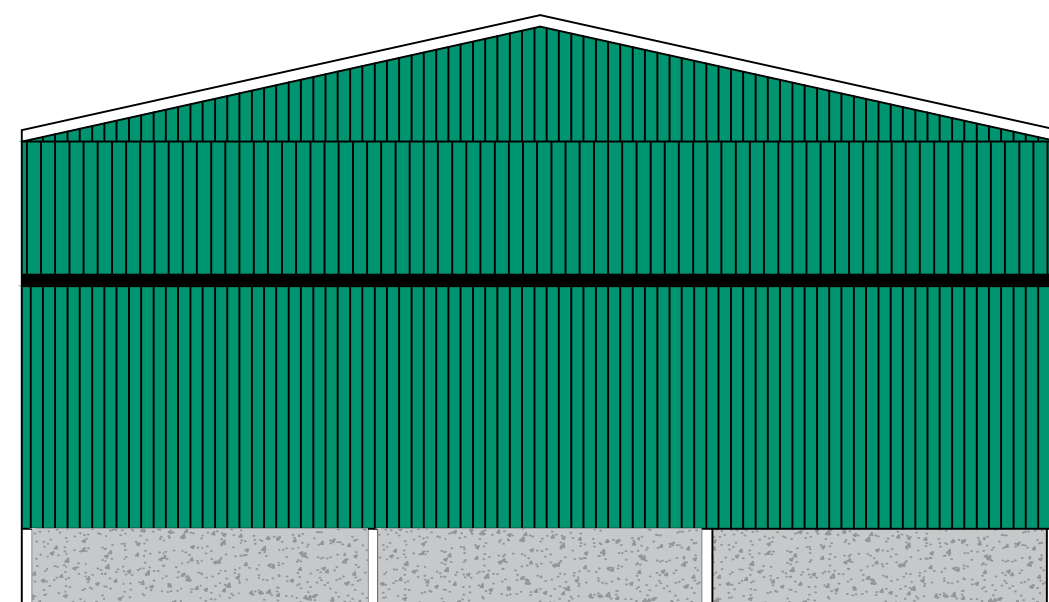

EAST ELEVATION

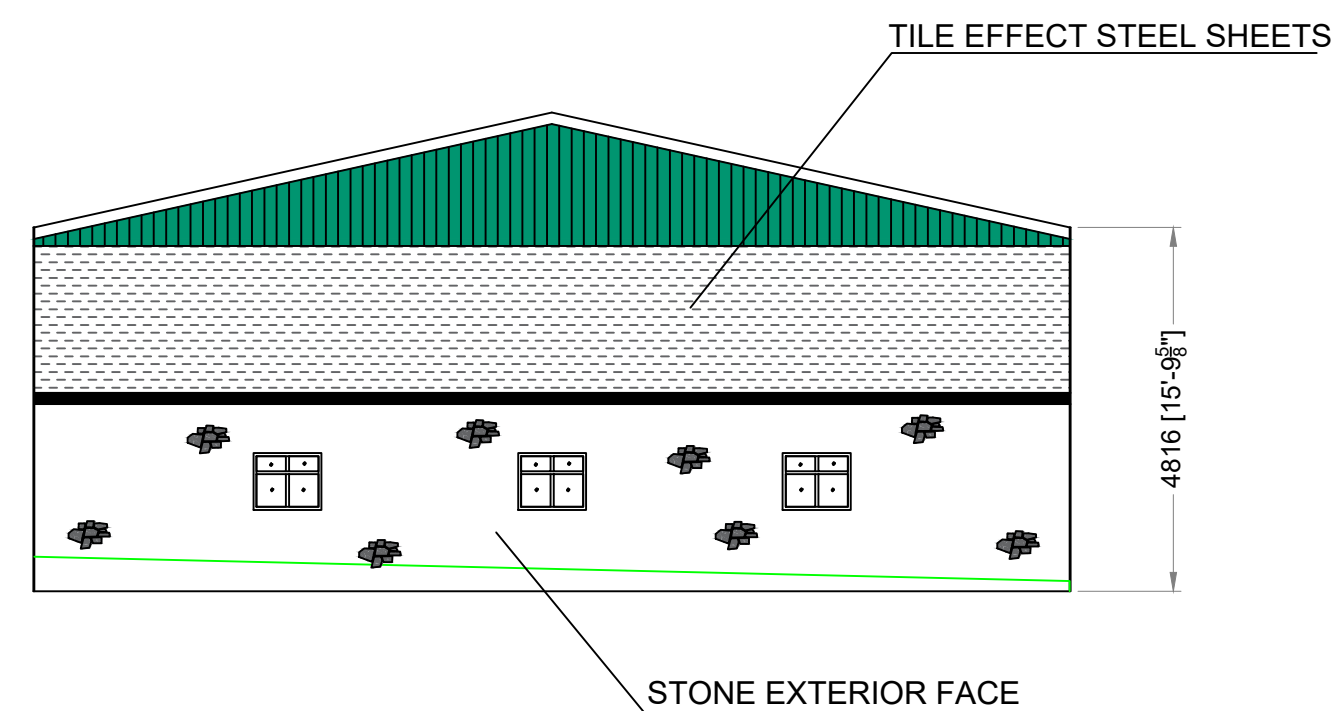

WEST ELEVATION

© Copyright J C Harrison Planning & Admin Services jo@jcharrison.co.uk 07792 144155	
Client:	Mr R J Hine Yew Tree Farm, Gratton
Project:	Proposed Replacement Agricultural Building
Title:	Elevations
Drawn: J Harrison	Date: 28.03.2024
Scales: 1:100 @ A1	
Drg. No.: 1148-003	Rev.: