




North Elevation

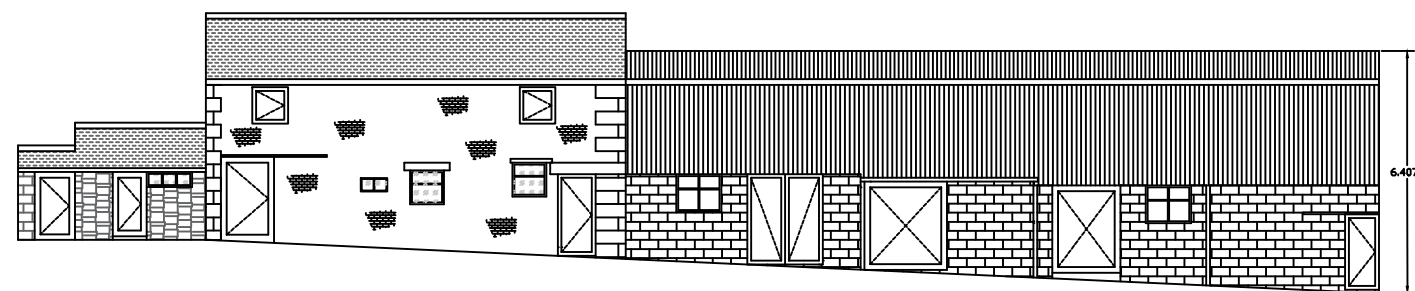

South Elevation

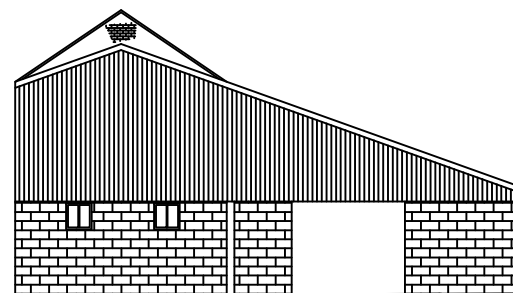

East Elevation

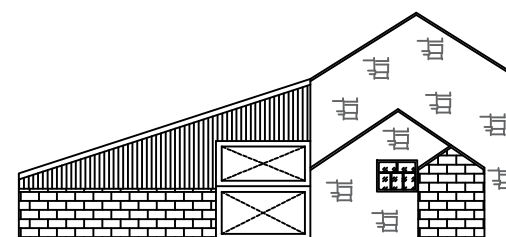

West Elevation

© Copyright J C Harrison Planning & Admin Services jo@jcharrison.co.uk 07792 144155		
Client: Mr R J Hine Yew Tree Farm, Gratton		
Project: Proposed Replacement Agricultural Building		
Title: Existing Elevations		
Drawn: J Harrison	Date: 28.03.2024	
Scales: 1:200 @ A3		
Drg. No.: 1148-005	Rev.:	