
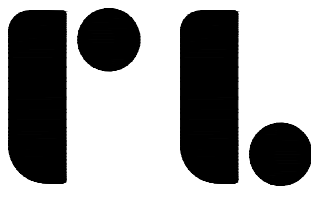


This line should measure 70mm when printed correctly

This drawing is the copyright of Roberts Limbrick Ltd and should not be reproduced in whole or in part or used in any manner whatsoever without their written permission.

Responsibility is not accepted for errors made by others in scaling from this drawing. Use only figured dimensions and report any discrepancies or omissions to the Architect immediately.

Rev	Date	By	Chk	Description
P01	01.06.2023	AM		WIP
P02	19.12.2023	AM		Issued for stage 3 approval
P03	01.02.2024	AM		Land ownership line added
P04	28.03.2024	HK		Issued for Planning

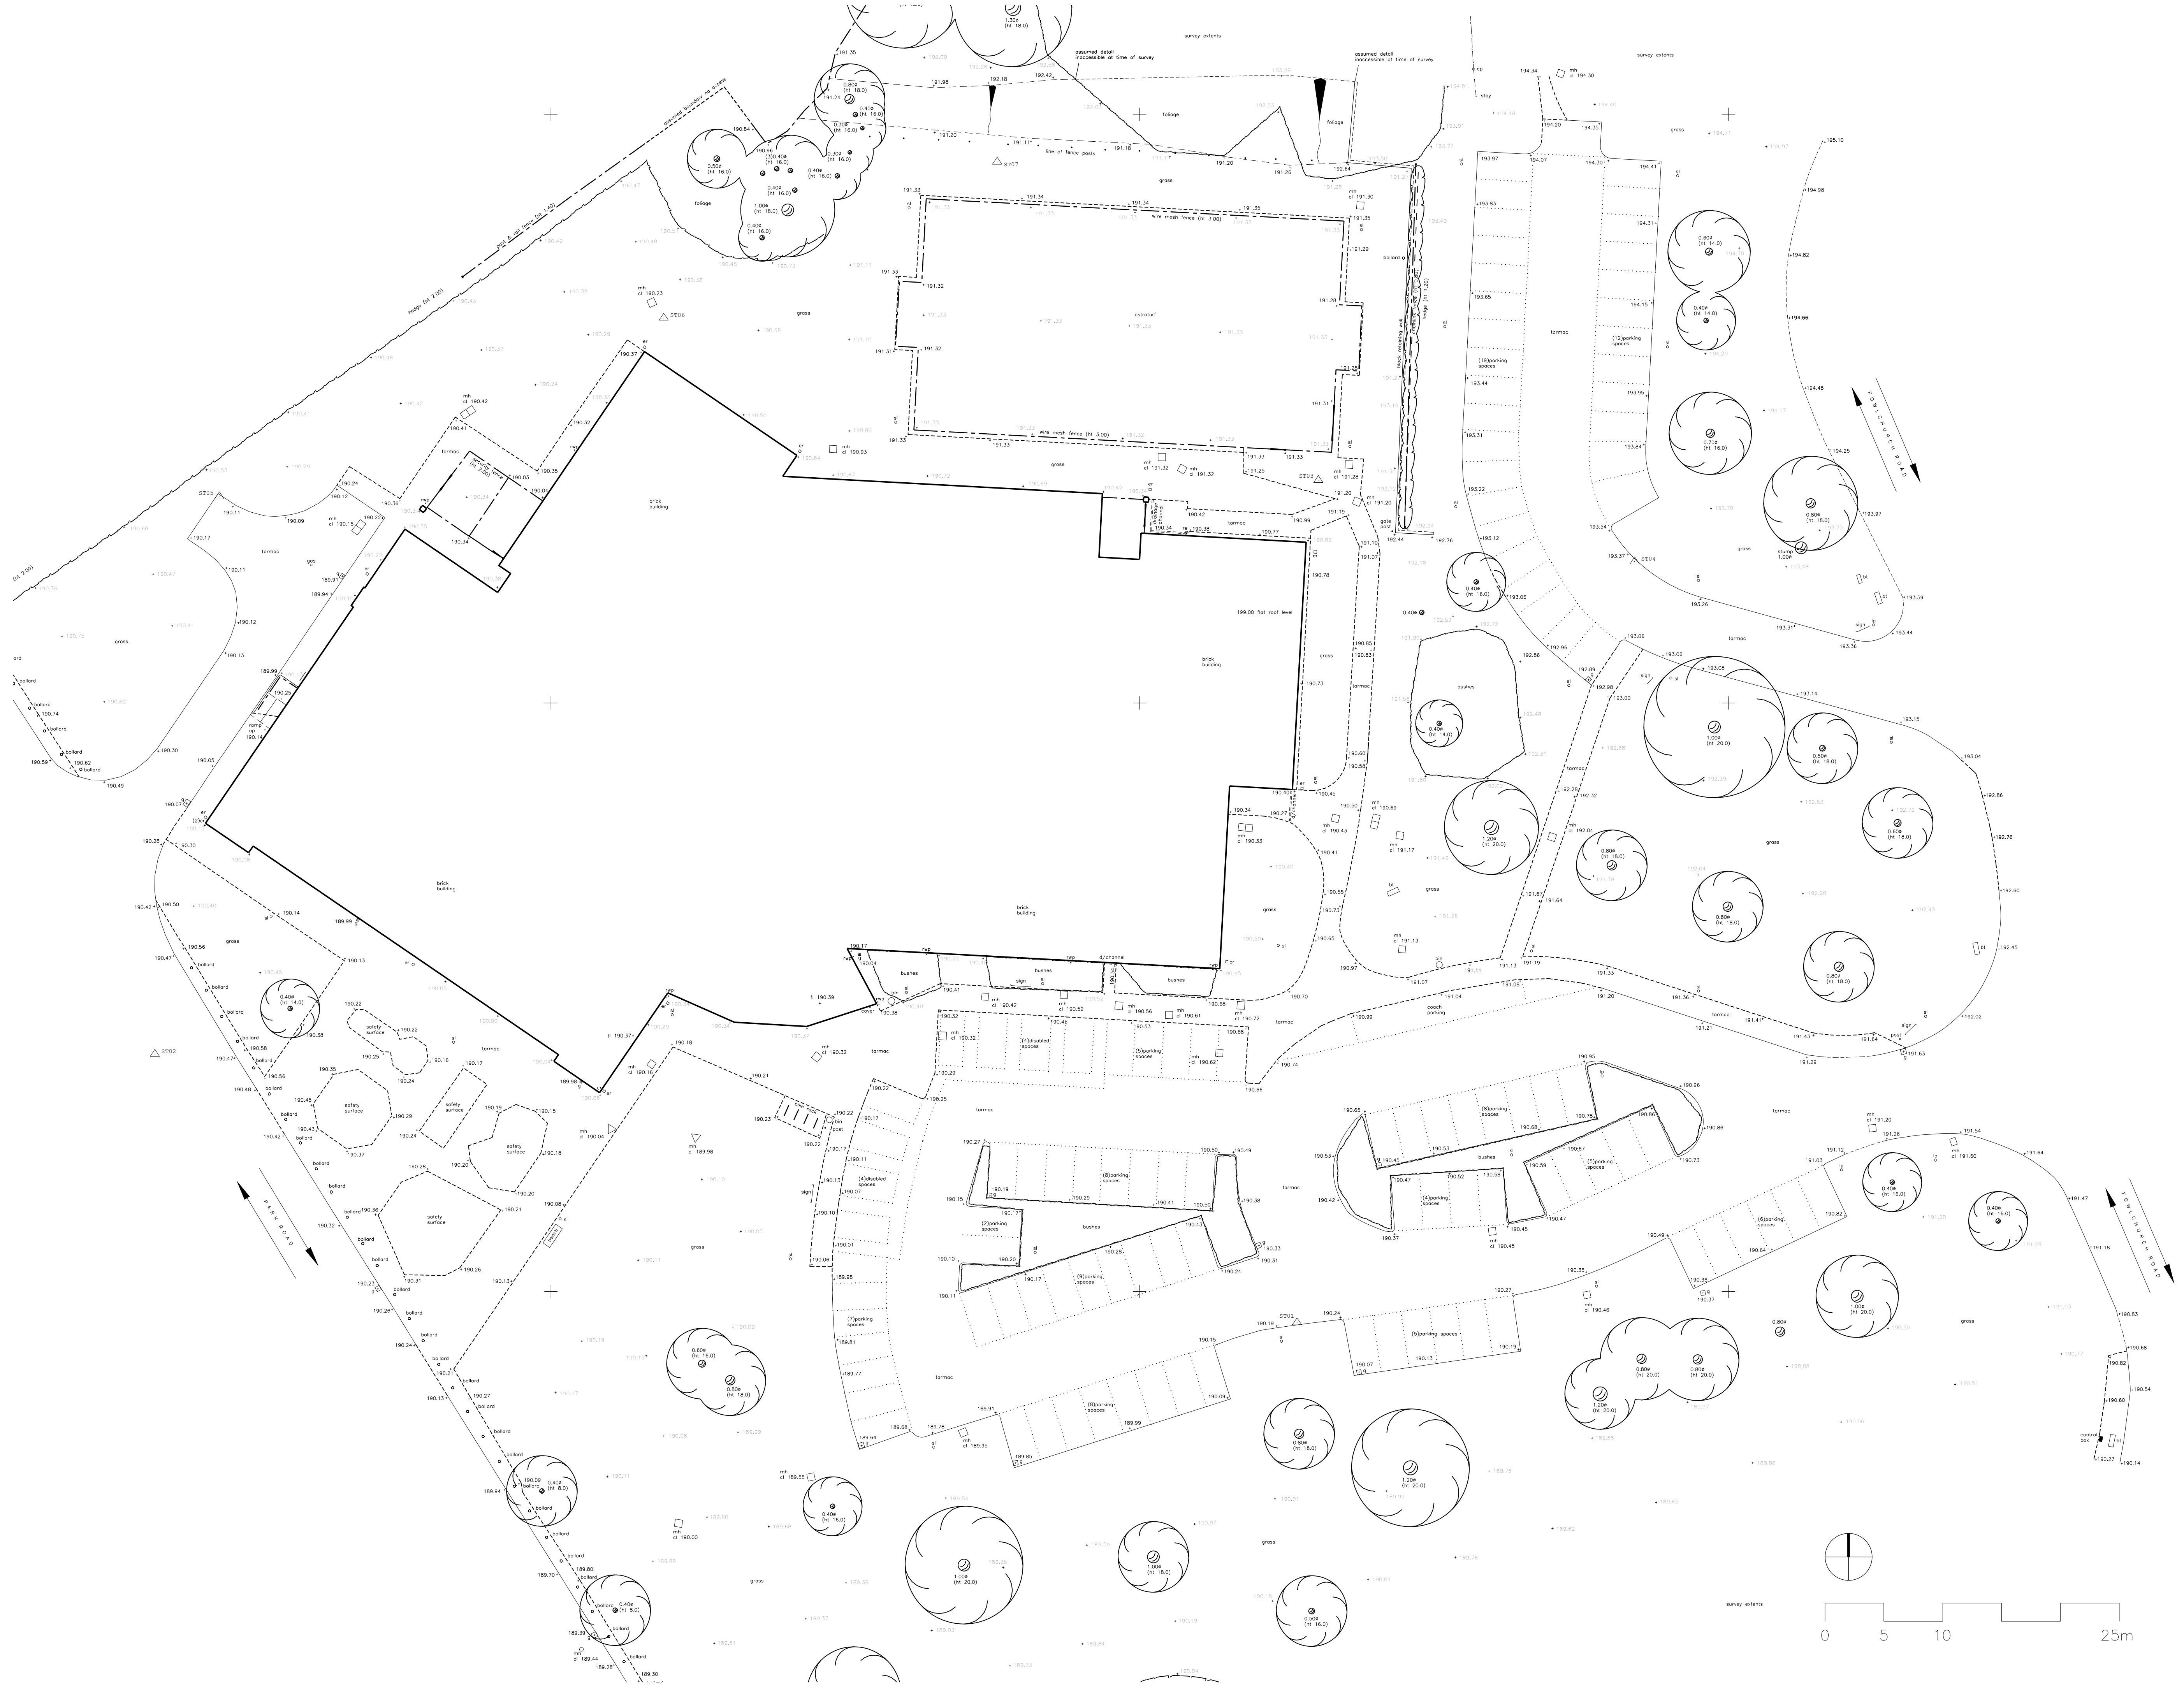

Roberts Limbrick

03333 405 500
mail@robertslimbrick.com
robertslimbrick.com

Registered Office England No. 06658029

Project Name

Brough Park
Leisure Centre
-

Client Name

Alliance Leisure
-
-

Drawing Title

Existing Site Plan
-

Scale

1/250 • A1

Project No.

10683

Status

A3

Purpose of Issue

Issued for Planning

Project	Org	Vol	Level	Form	Role
10683	• RL	• XX	• 00	• DR	• A

Number

L(0)003

Revision

P04