


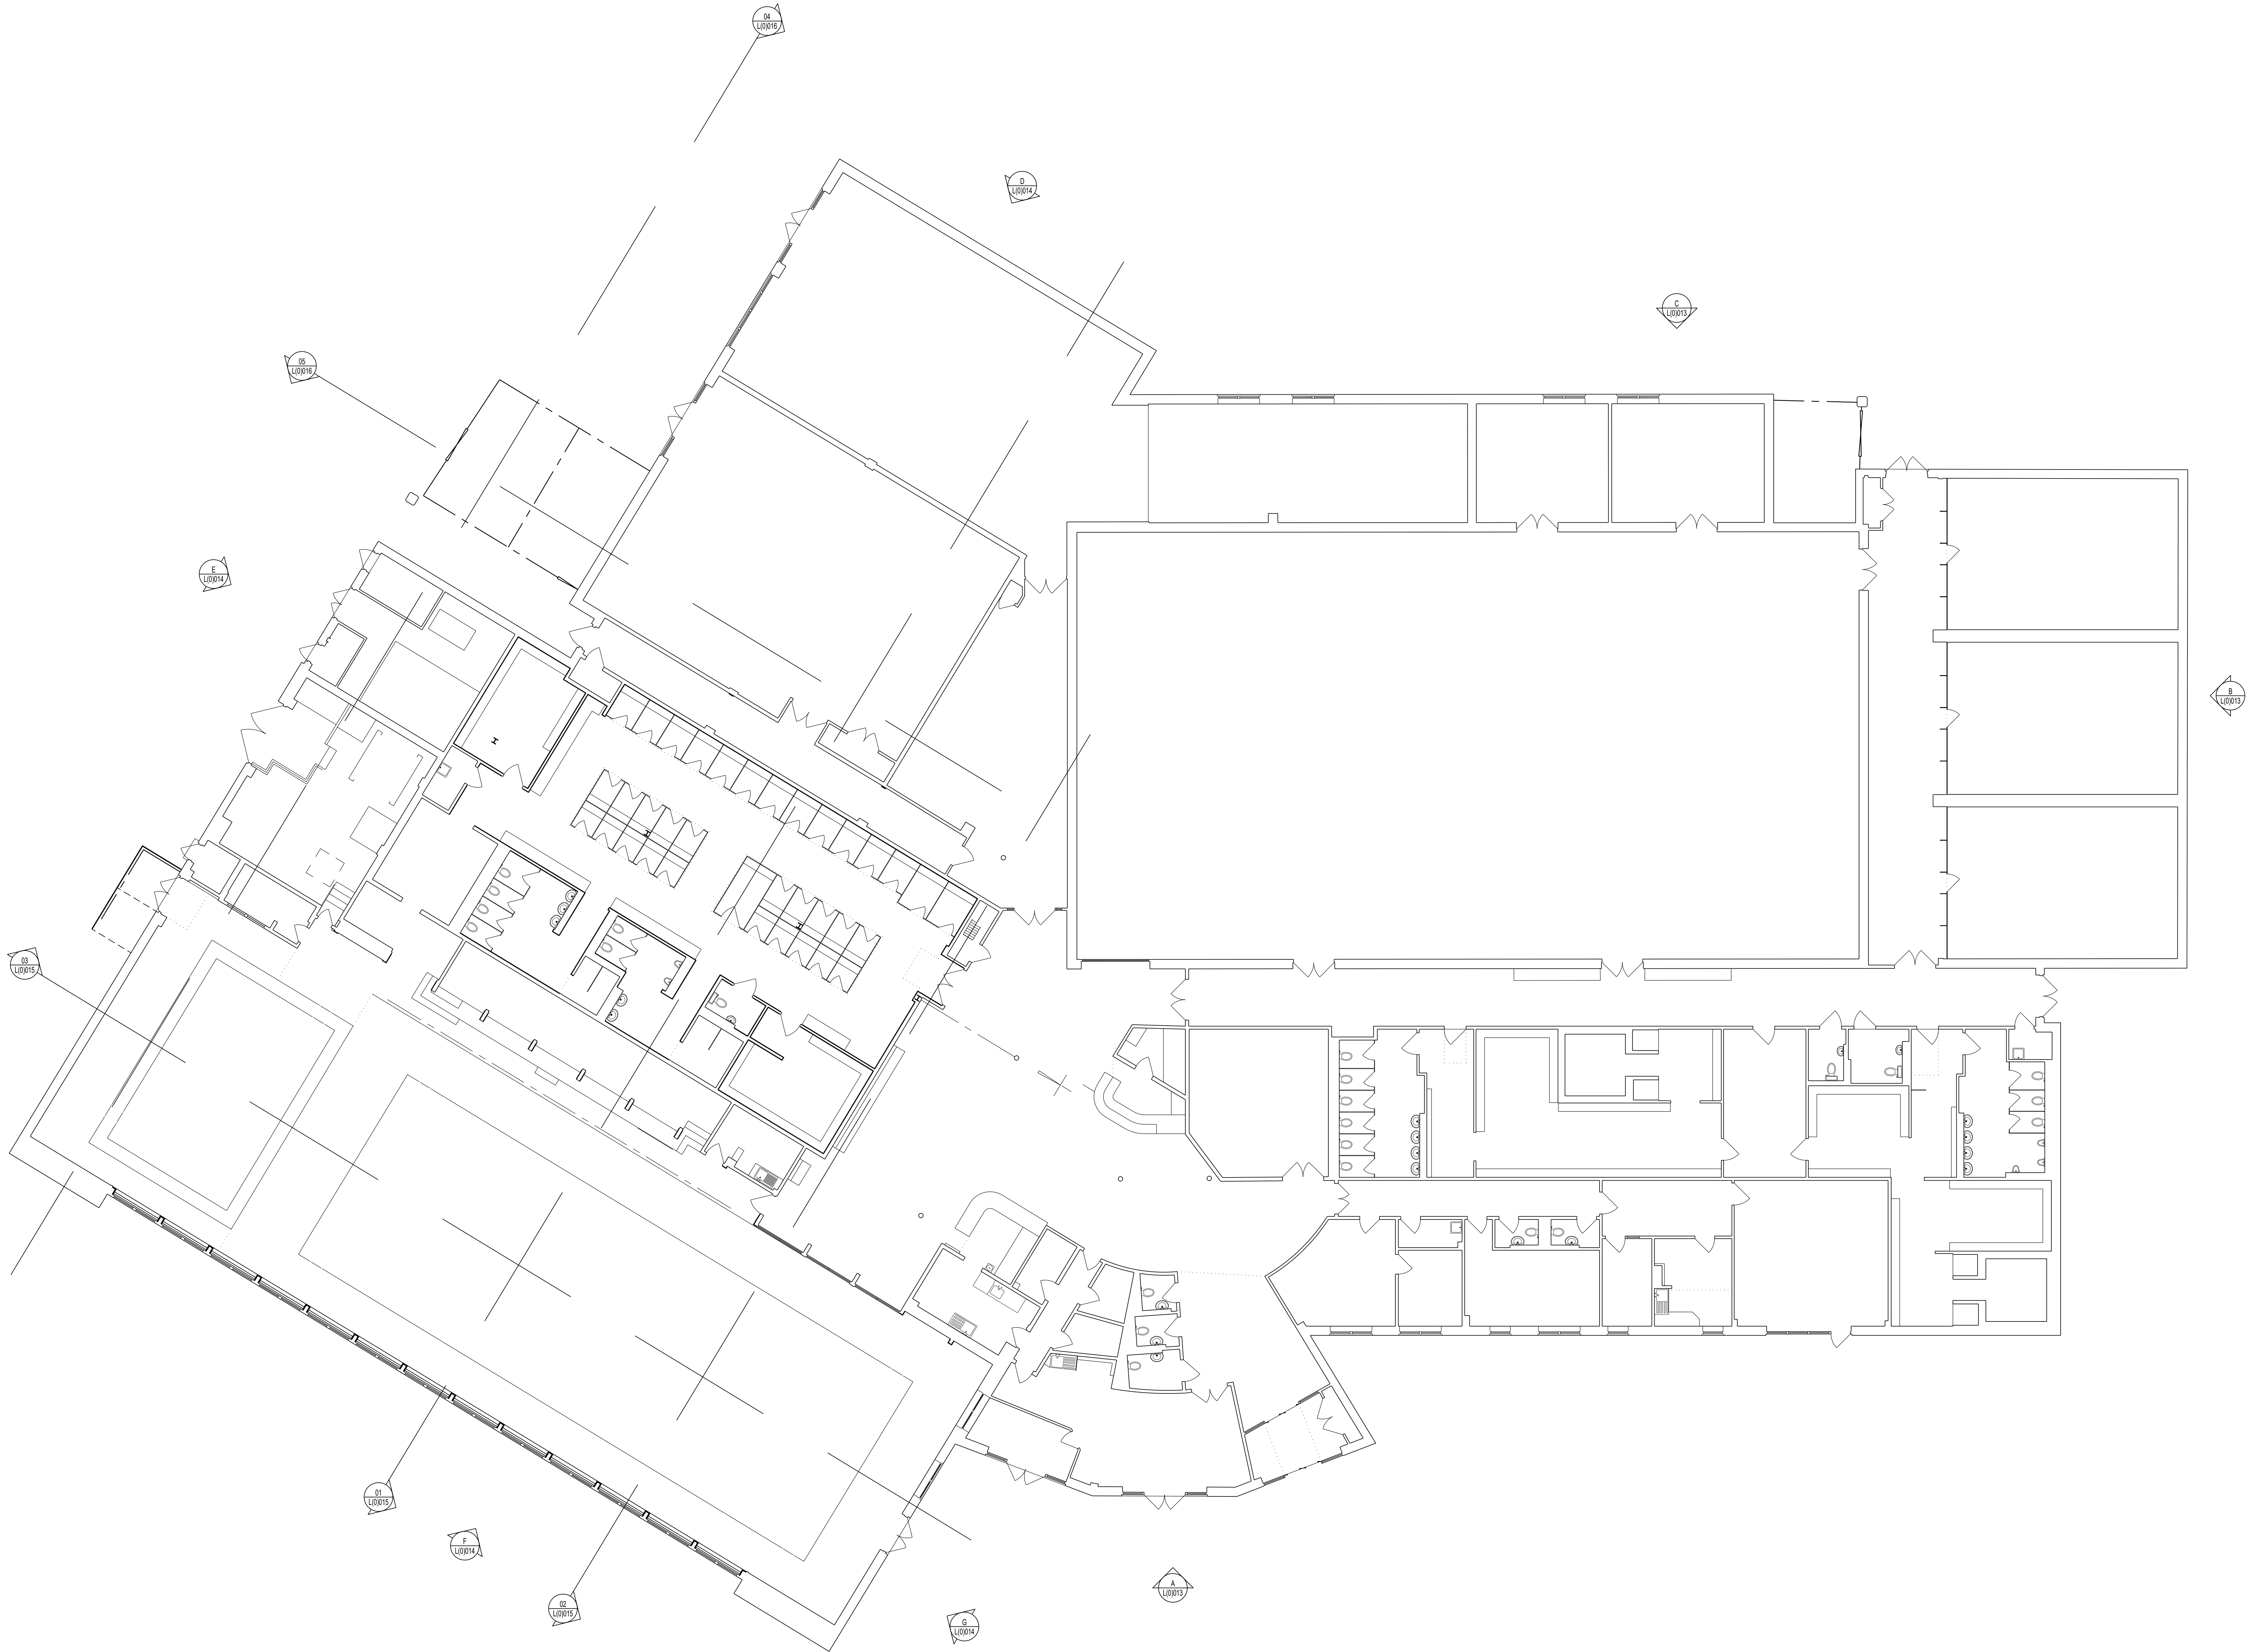

03333 405 500
mail@robertslimbrick.com
robertslimbrick.com

Registered Office (England No. 04658229)

Project Name
Brough Park
Leisure Centre
-

Client Name
Alliance Leisure
-

Drawing Title
Existing Ground Floor Plan
-

Scale 1/100 • A0
Project No. 10683

Status A3
Purpose Of Issue Issued for Planning

Project	Orig	Vol	Level	Form	Role
10683	RL	XX	00	DR	A

Number L(0)010	Revision P03
---------------------------------	-------------------------------