


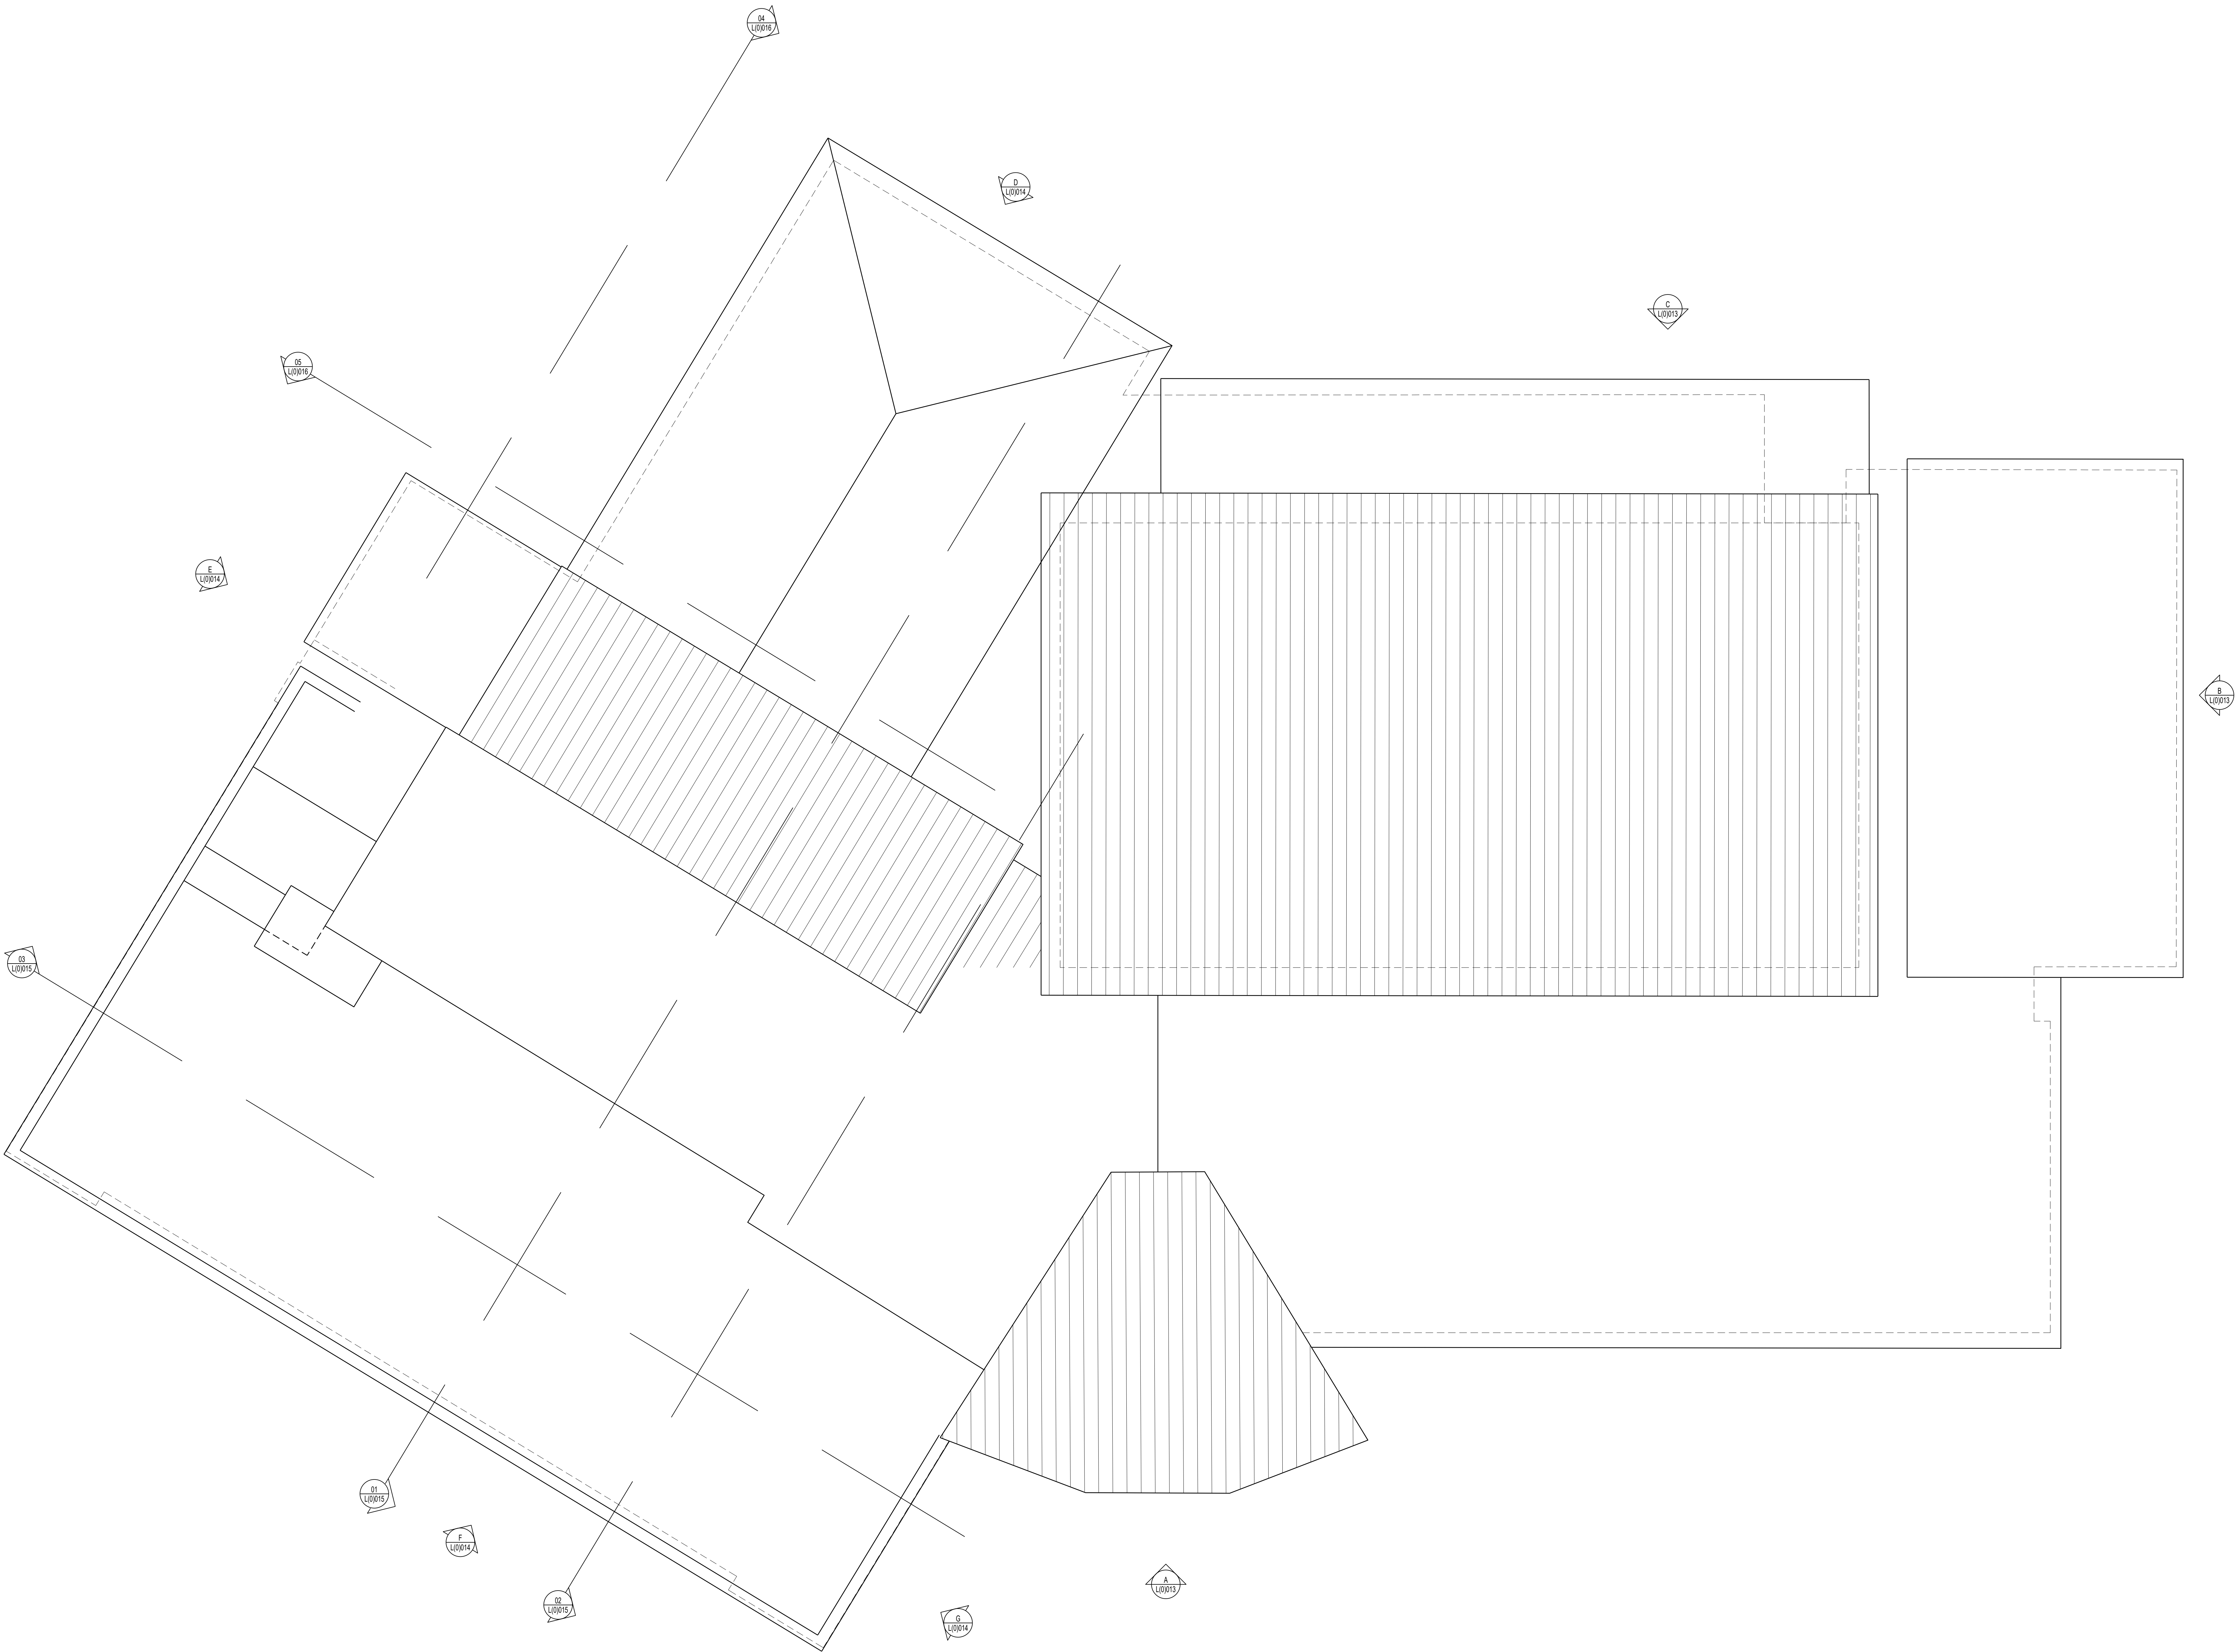

This line should measure 80mm when printed correctly
This drawing is the copyright of Roberts Limbrick Ltd and should not be reproduced in whole or in part or used in any manner whatsoever without their written permission.
Responsibility is not accepted for errors made by others in scaling from this drawing. Use only figured dimensions and report any discrepancies or omissions to the Architect immediately.

P01 01.06.2023 AM	WIP
P02 19.12.2023 AM	Issued for stage 3 approval
P03 28.03.2024 HK	Issued for Planning

rl.

Roberts Limbrick

03333 405 500
mail@robertslimbrick.com
robertslimbrick.com

Registered Office (England No. 04658229)

Project Name

Brough Park
Leisure Centre
-

Client Name

Alliance Leisure
-

Drawing Title

Existing Roof Plan
-

Scale

1/100 • A0

Project No.

10683

Status

A3

Purpose Of Issue

Issued for Planning

Project	Org	Vol	Level	Form	Role
10683	RL	XX	RF	DR	A

Number	Revision
L(0)012	P03