

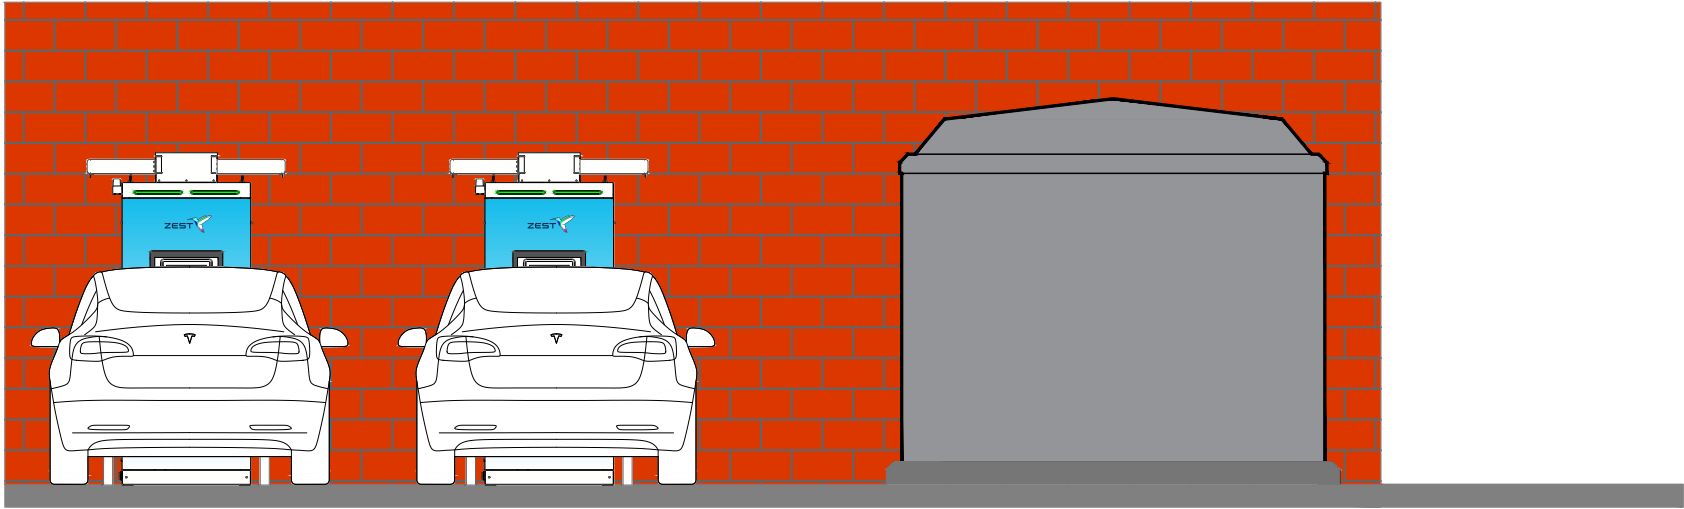



FRONT ELEVATION

 

SIDE ELEVATION

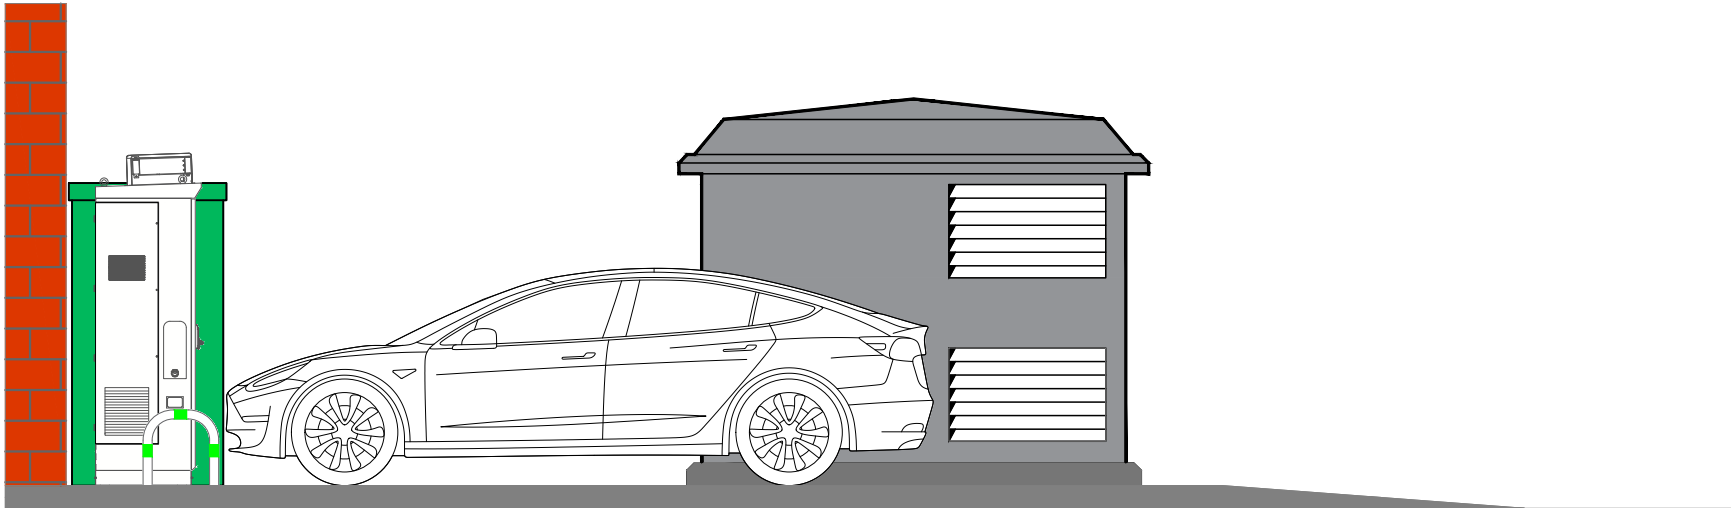

SITE LOCATION PLAN - 1:1250

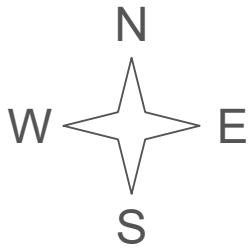

REV	DATE	BY	DESCRIPTION	CHK	APD
B	21/03/24	MM	Changed scale to 1:200 and 1:50		
A	15/03/24	MM	Issued For Approval		

ZEST

Zest Eco Ltd, Bond House, The Bourse,
Boar Lane, Leeds, LS1 5EN
web—Zest.uk.com email—operations@zest.uk.com

CLIENT
—

DESIGN
ZEST

SCALE 1: 50	DATE MAR'24	DRAWN MM	CHECKED	APPROVED	SHT A3
----------------	----------------	-------------	---------	----------	-----------

DRAWING No.
ZST—0000—09

PROJECT
WOOD STREET, LEEK
ST13 5AT

TITLE
SITE PROPOSED ELEVATION