

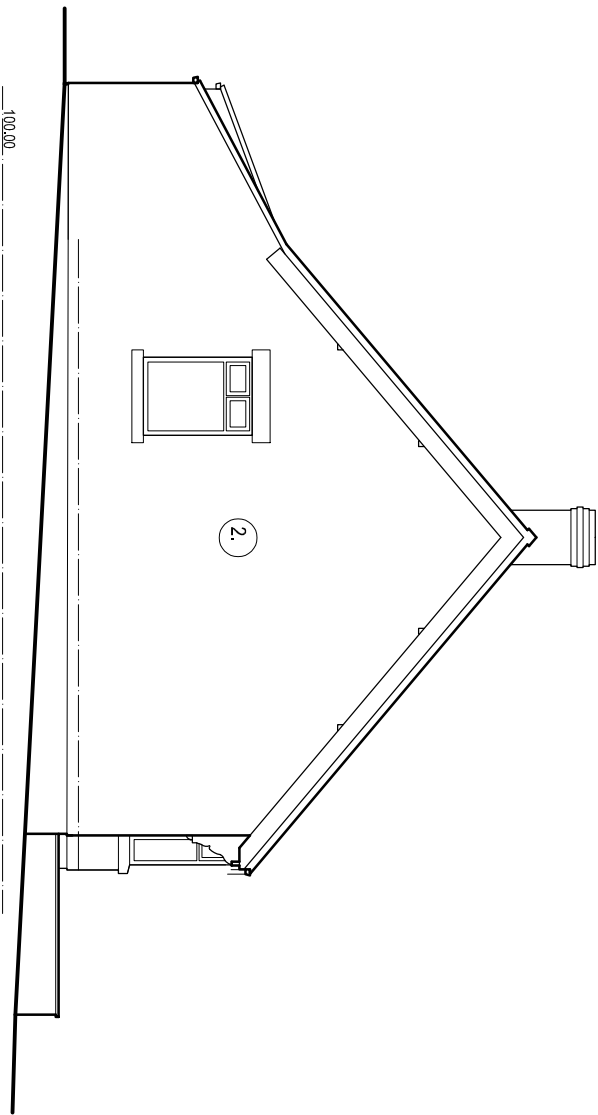
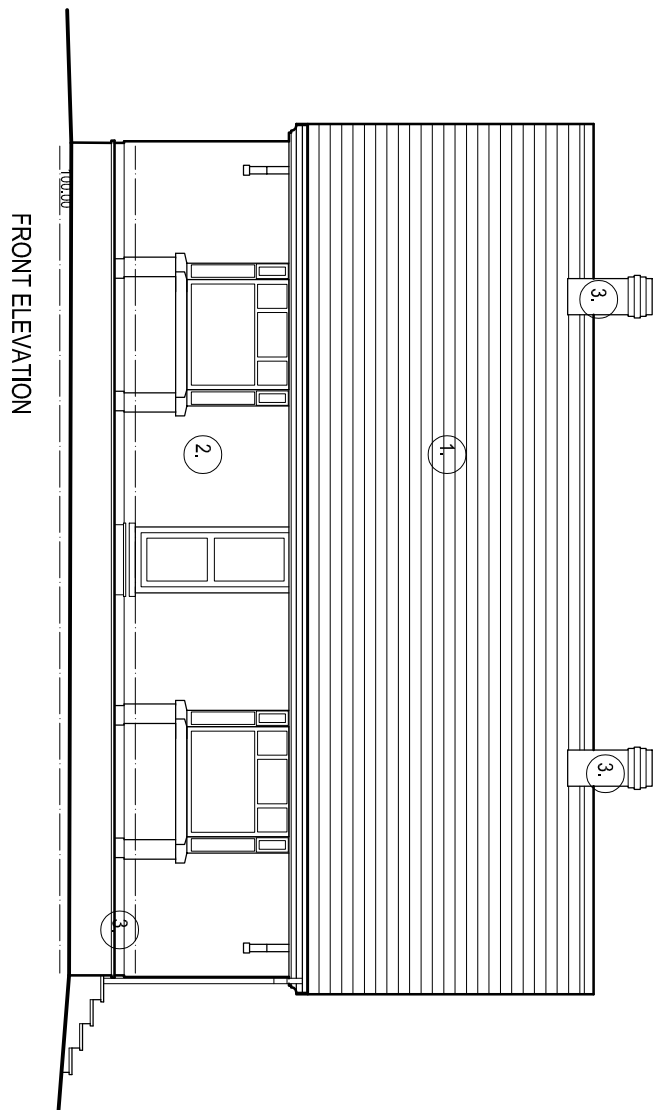
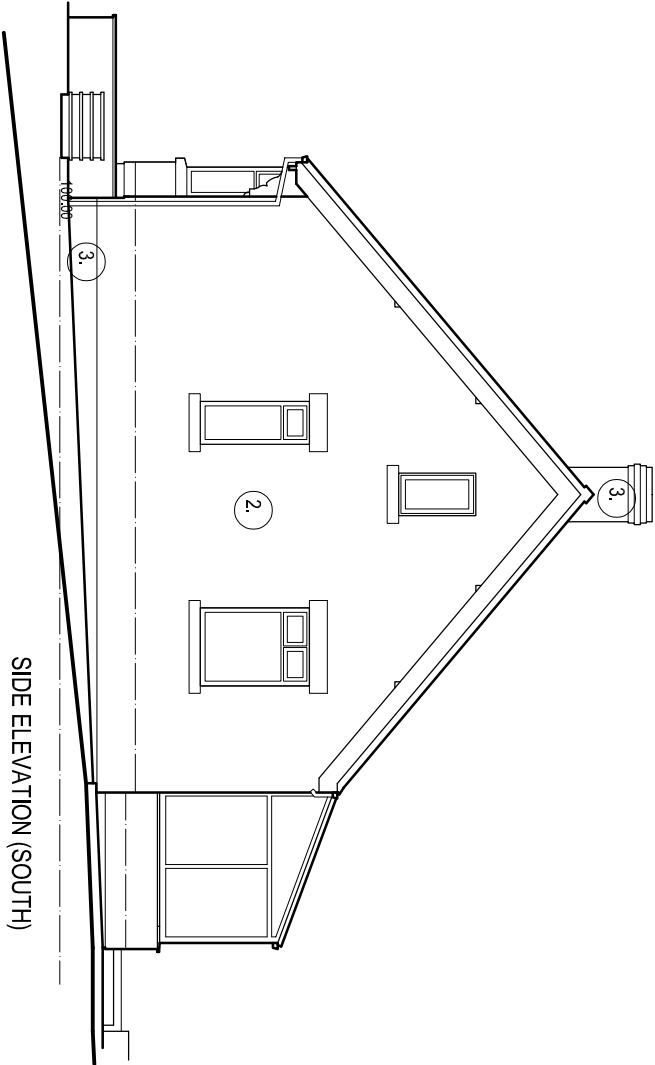
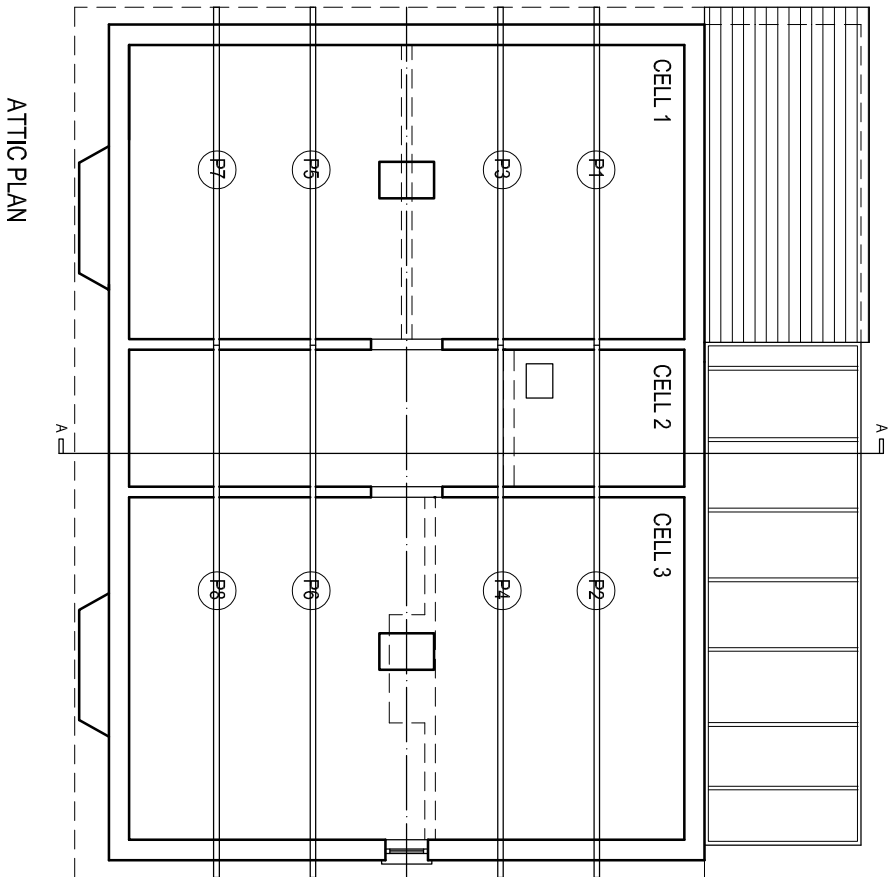



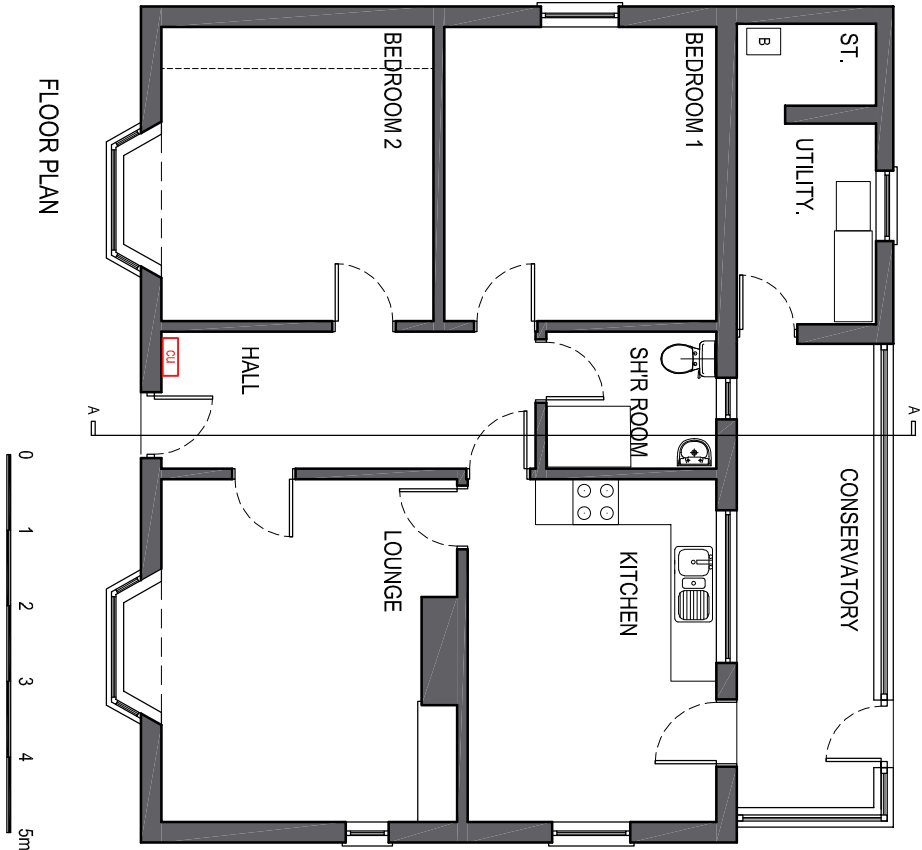


SIDE ELEVATION (NORTH)

REAR ELEVATION

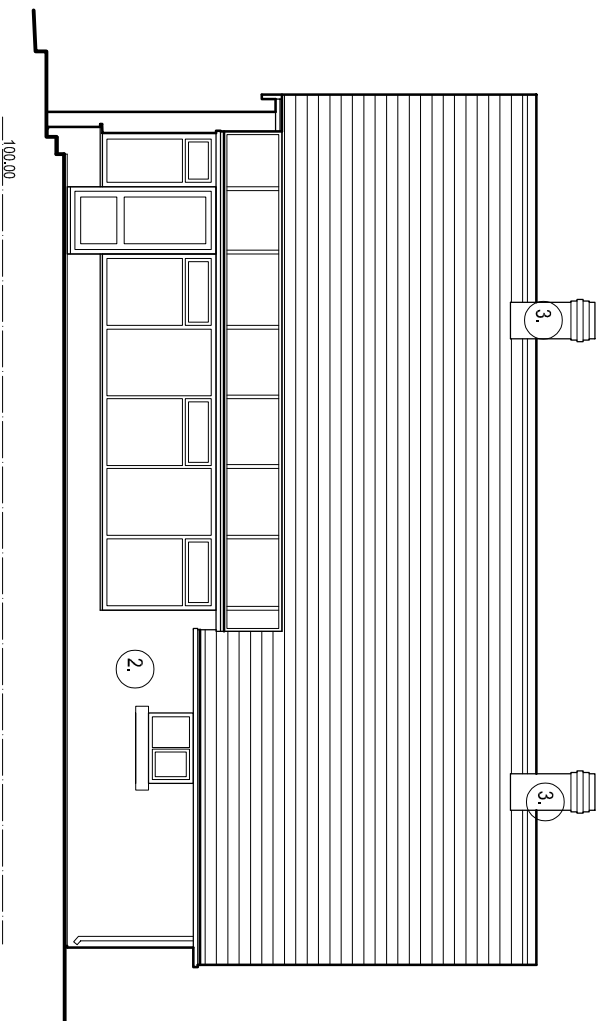

SECTION A-A

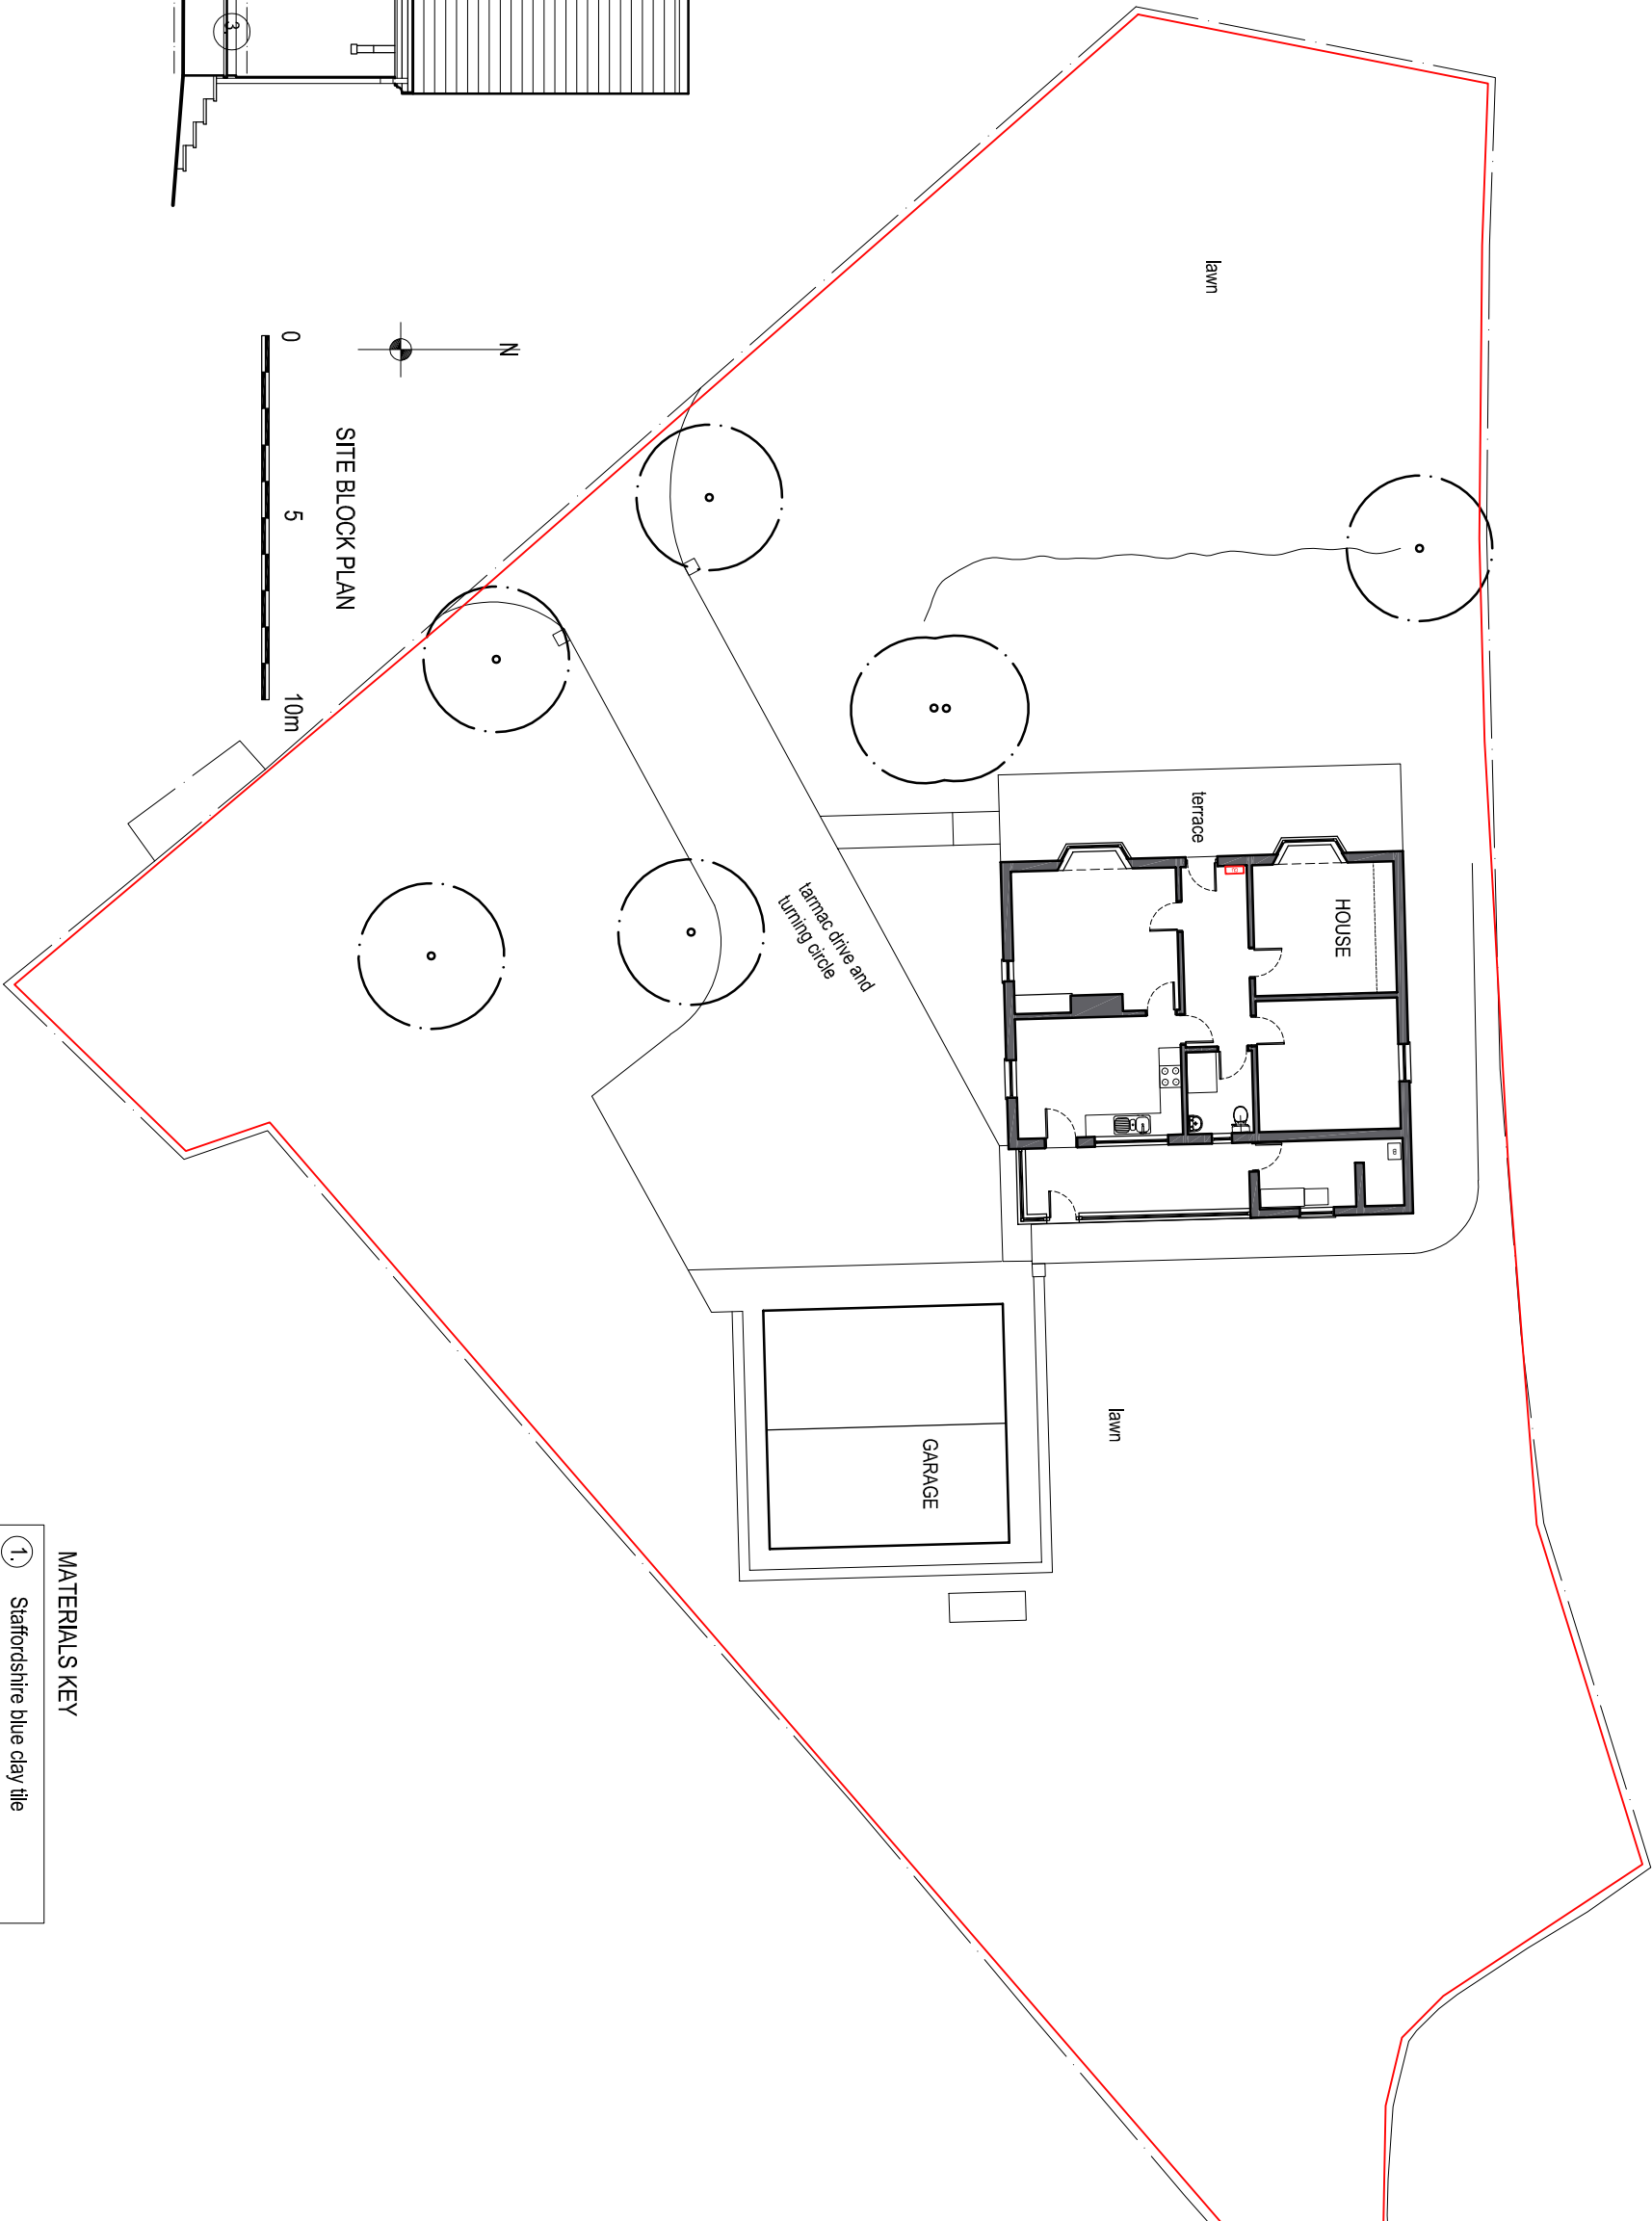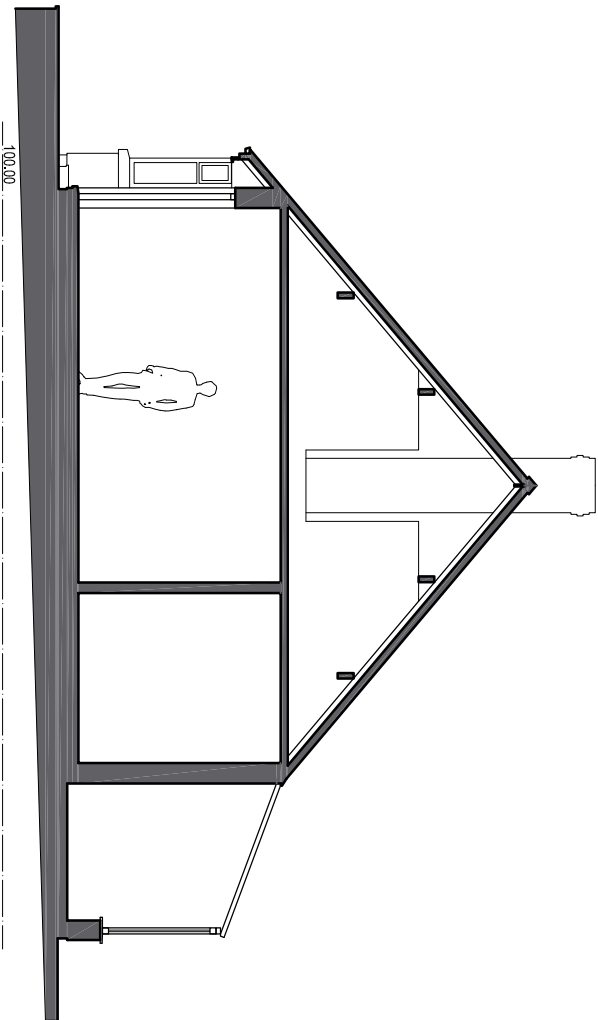

SITE BLOCK PLAN

MATERIALS KEY

1. Staffordshire blue clay tile
 2. Render (buff white)
 3. Red facing brick
- Unless otherwise stated all windows and doors double glazed units in white UPVC storm casements and frames
All gutters and mips black plastic box profile


Revisions



Job: Billy's Croft, Rushion Spencer, SK11 0RN
Extensions and Alterations

Title: Plans as Existing

date	scale	drawn by	eng. no.	rev.
19.02.24	1/100 & 1/200 @ A2	RA	BC-01	.

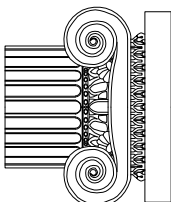

Ian Ankers architecture
Building and Design Consultants
Ryecroft Farm, Rushion Spencer, Macclesfield, SK11 0RP
t 01280 546944
e ross@ianankers.co.uk
w www.ianankers.co.uk