




PROPOSED SITE PLAN - SCALE 1:200

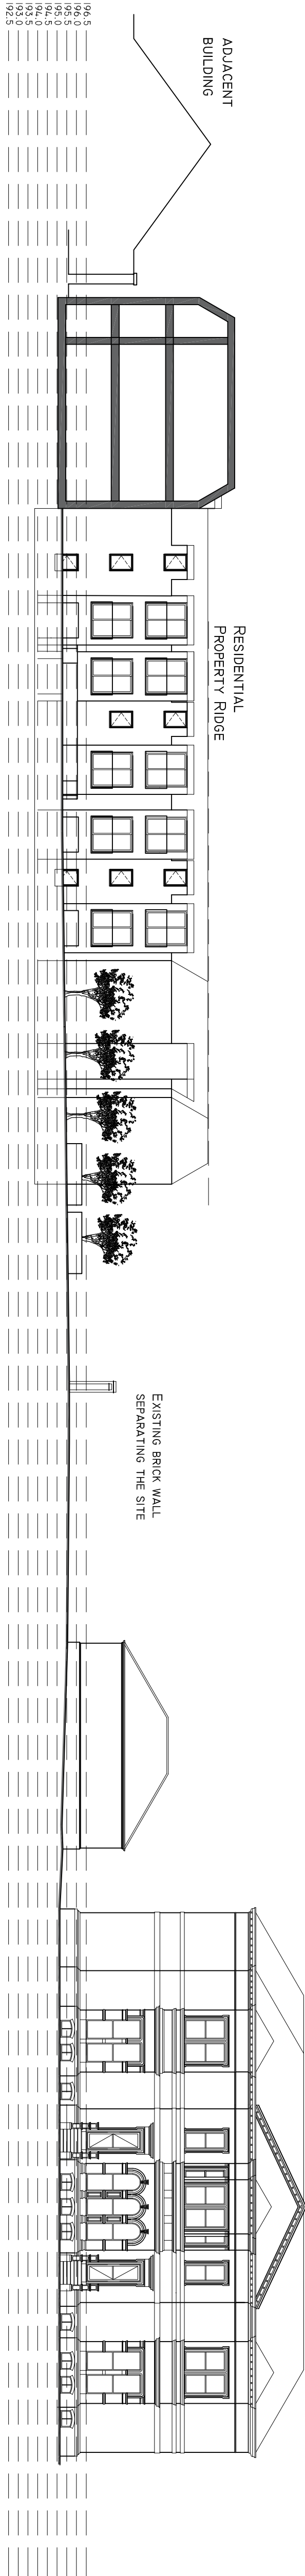

PROPOSED SITE SECTION - SCALE 1:200