


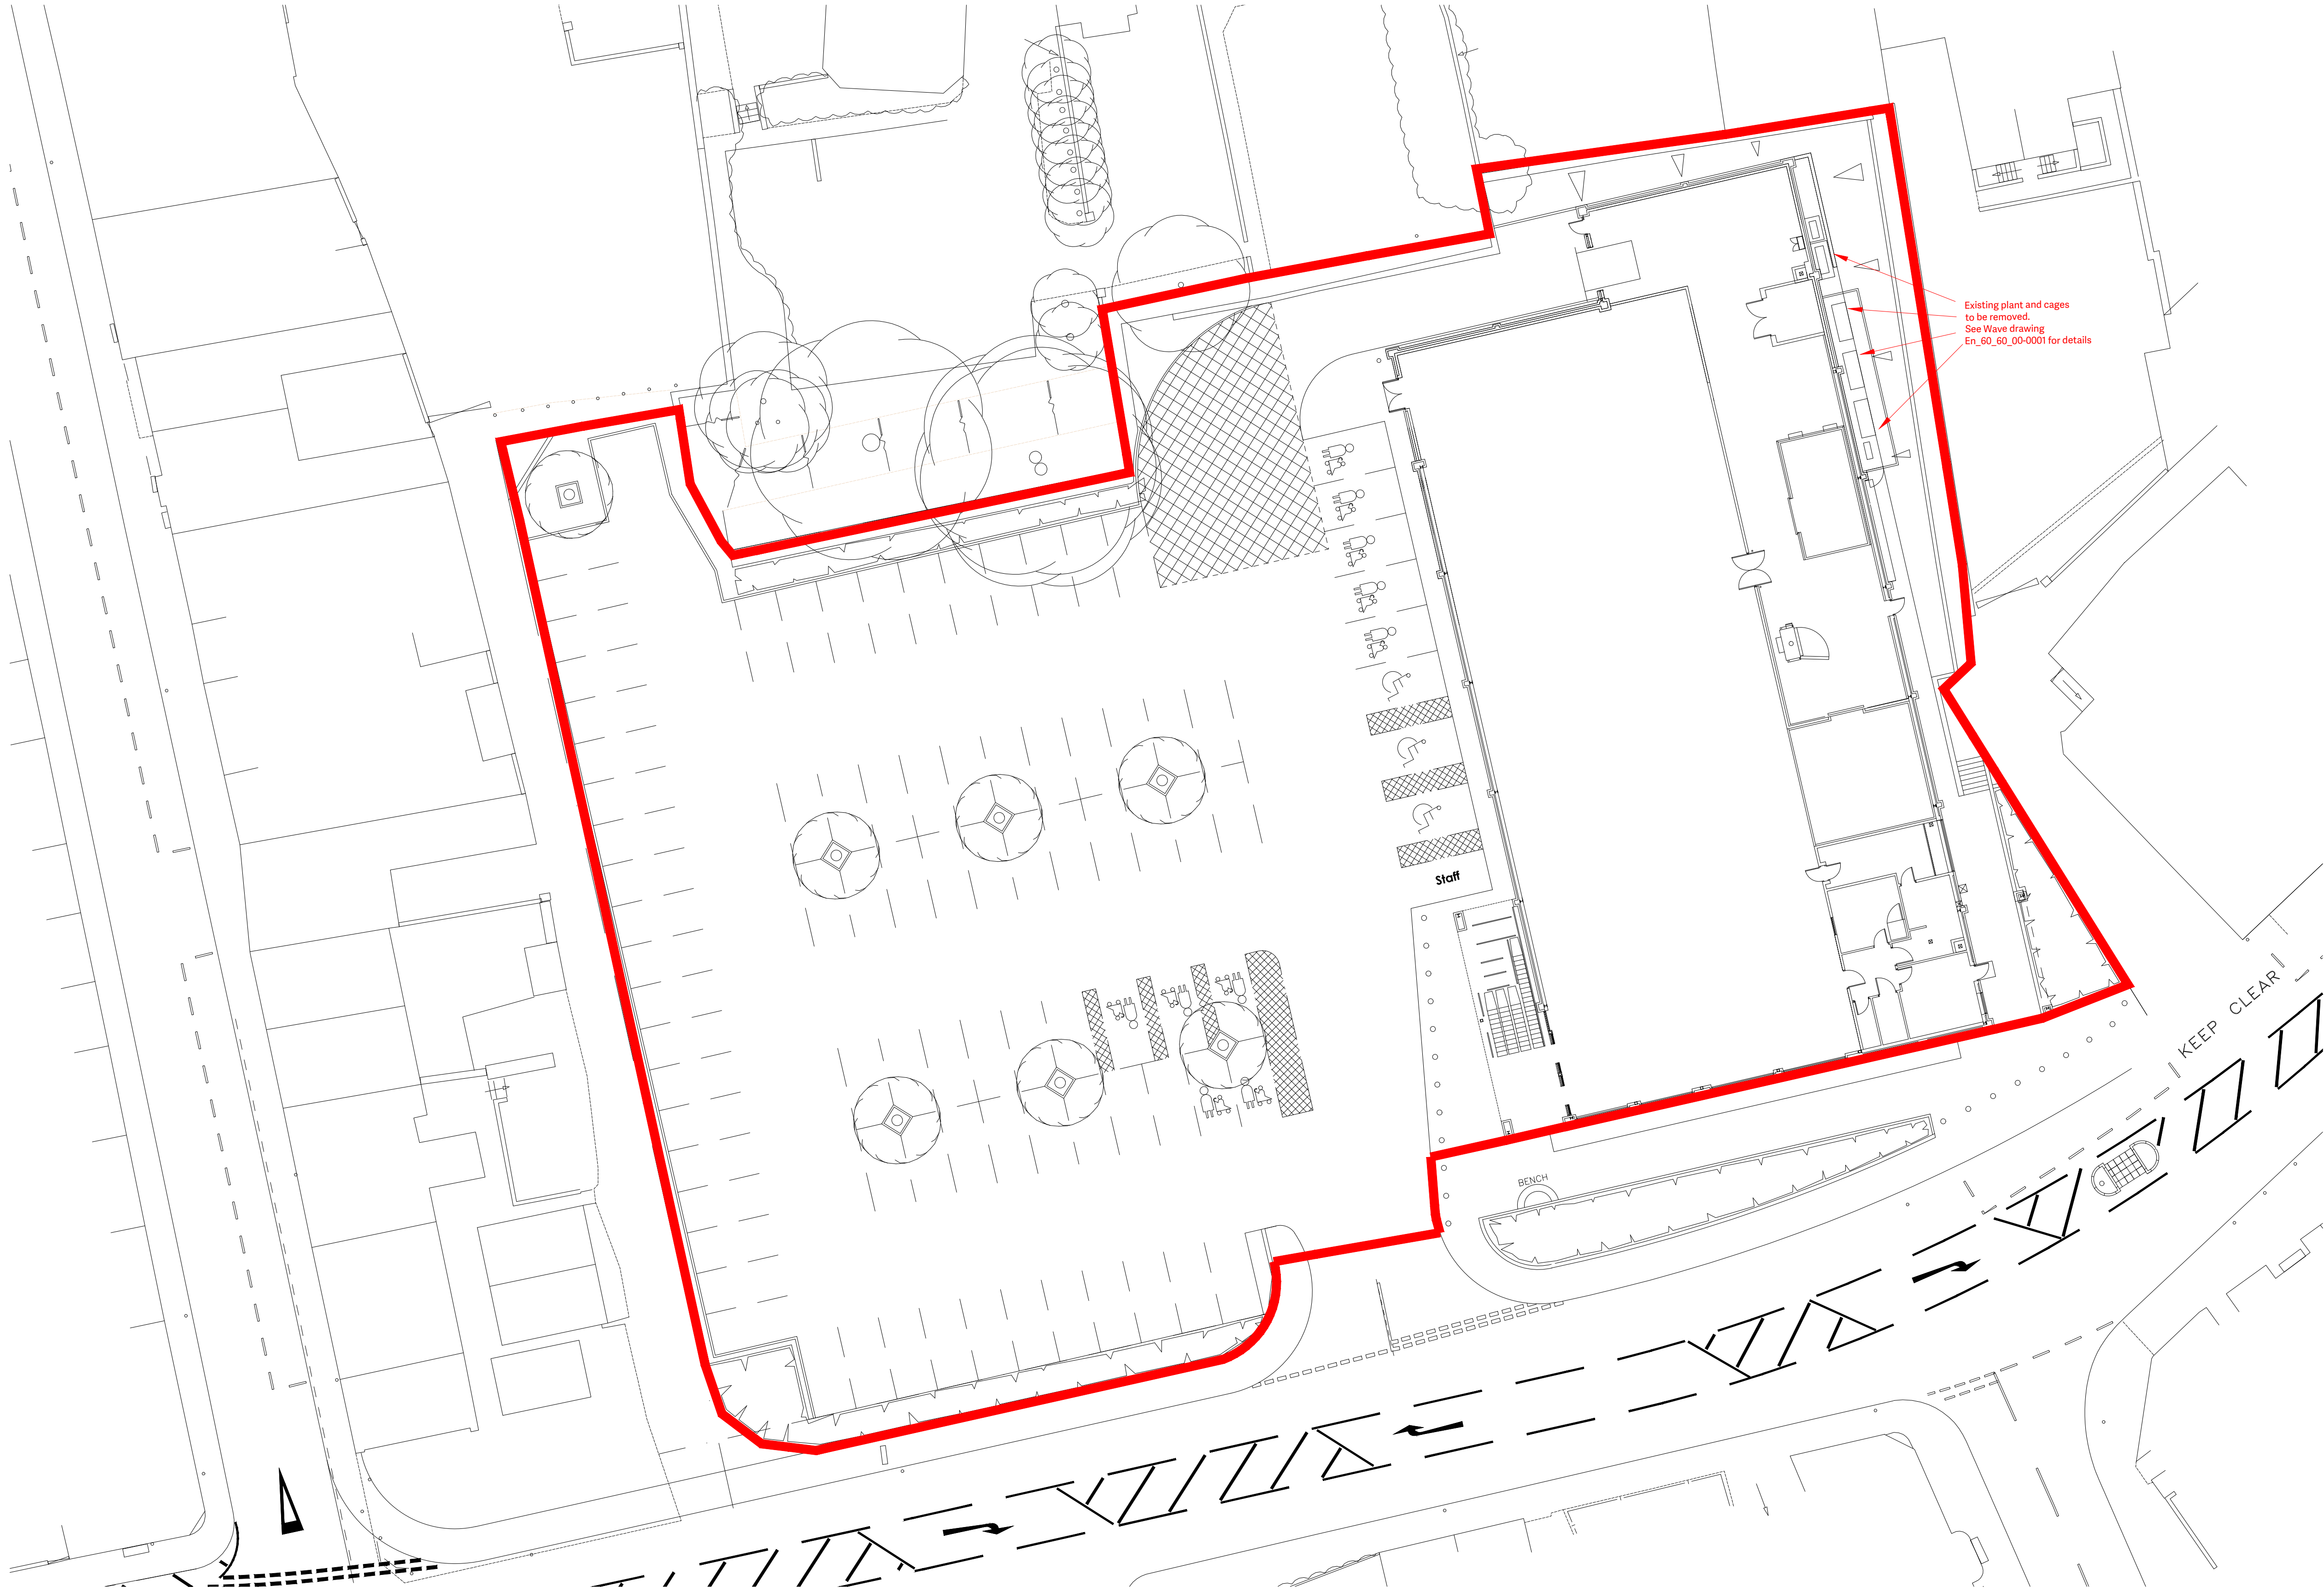

1	Rev Details.	00/00/00	ABC	ABC
Revision	Description	Date	Drawn	Checked

STOAS Architects Ltd PRELIMINARY

Client
ALDI STORES LIMITED

Project Title
PROJECT FRESH

Project Address
HAYWOOD STREET
LEEK

Drawing Title
EXISTING SITE PLAN

Job No. L23A49	Originator STO	Zone XX	Level XX	Type DR
Role A	Drawing No. P002	Suitability XX	Revision	North

Drawn NSH	Checked	Date 21.03.24	Scale 1:200 @ A1	Size A1
--------------	---------	------------------	---------------------	------------

The Lodge
Coleshill Manor
Birmingham
B46 1DL
0121 747 1943
1 Dunston Place
Dunston Road
Chesterfield
S41 9NL
01246 389 860

www.STOASArchitects.com

STOAS