


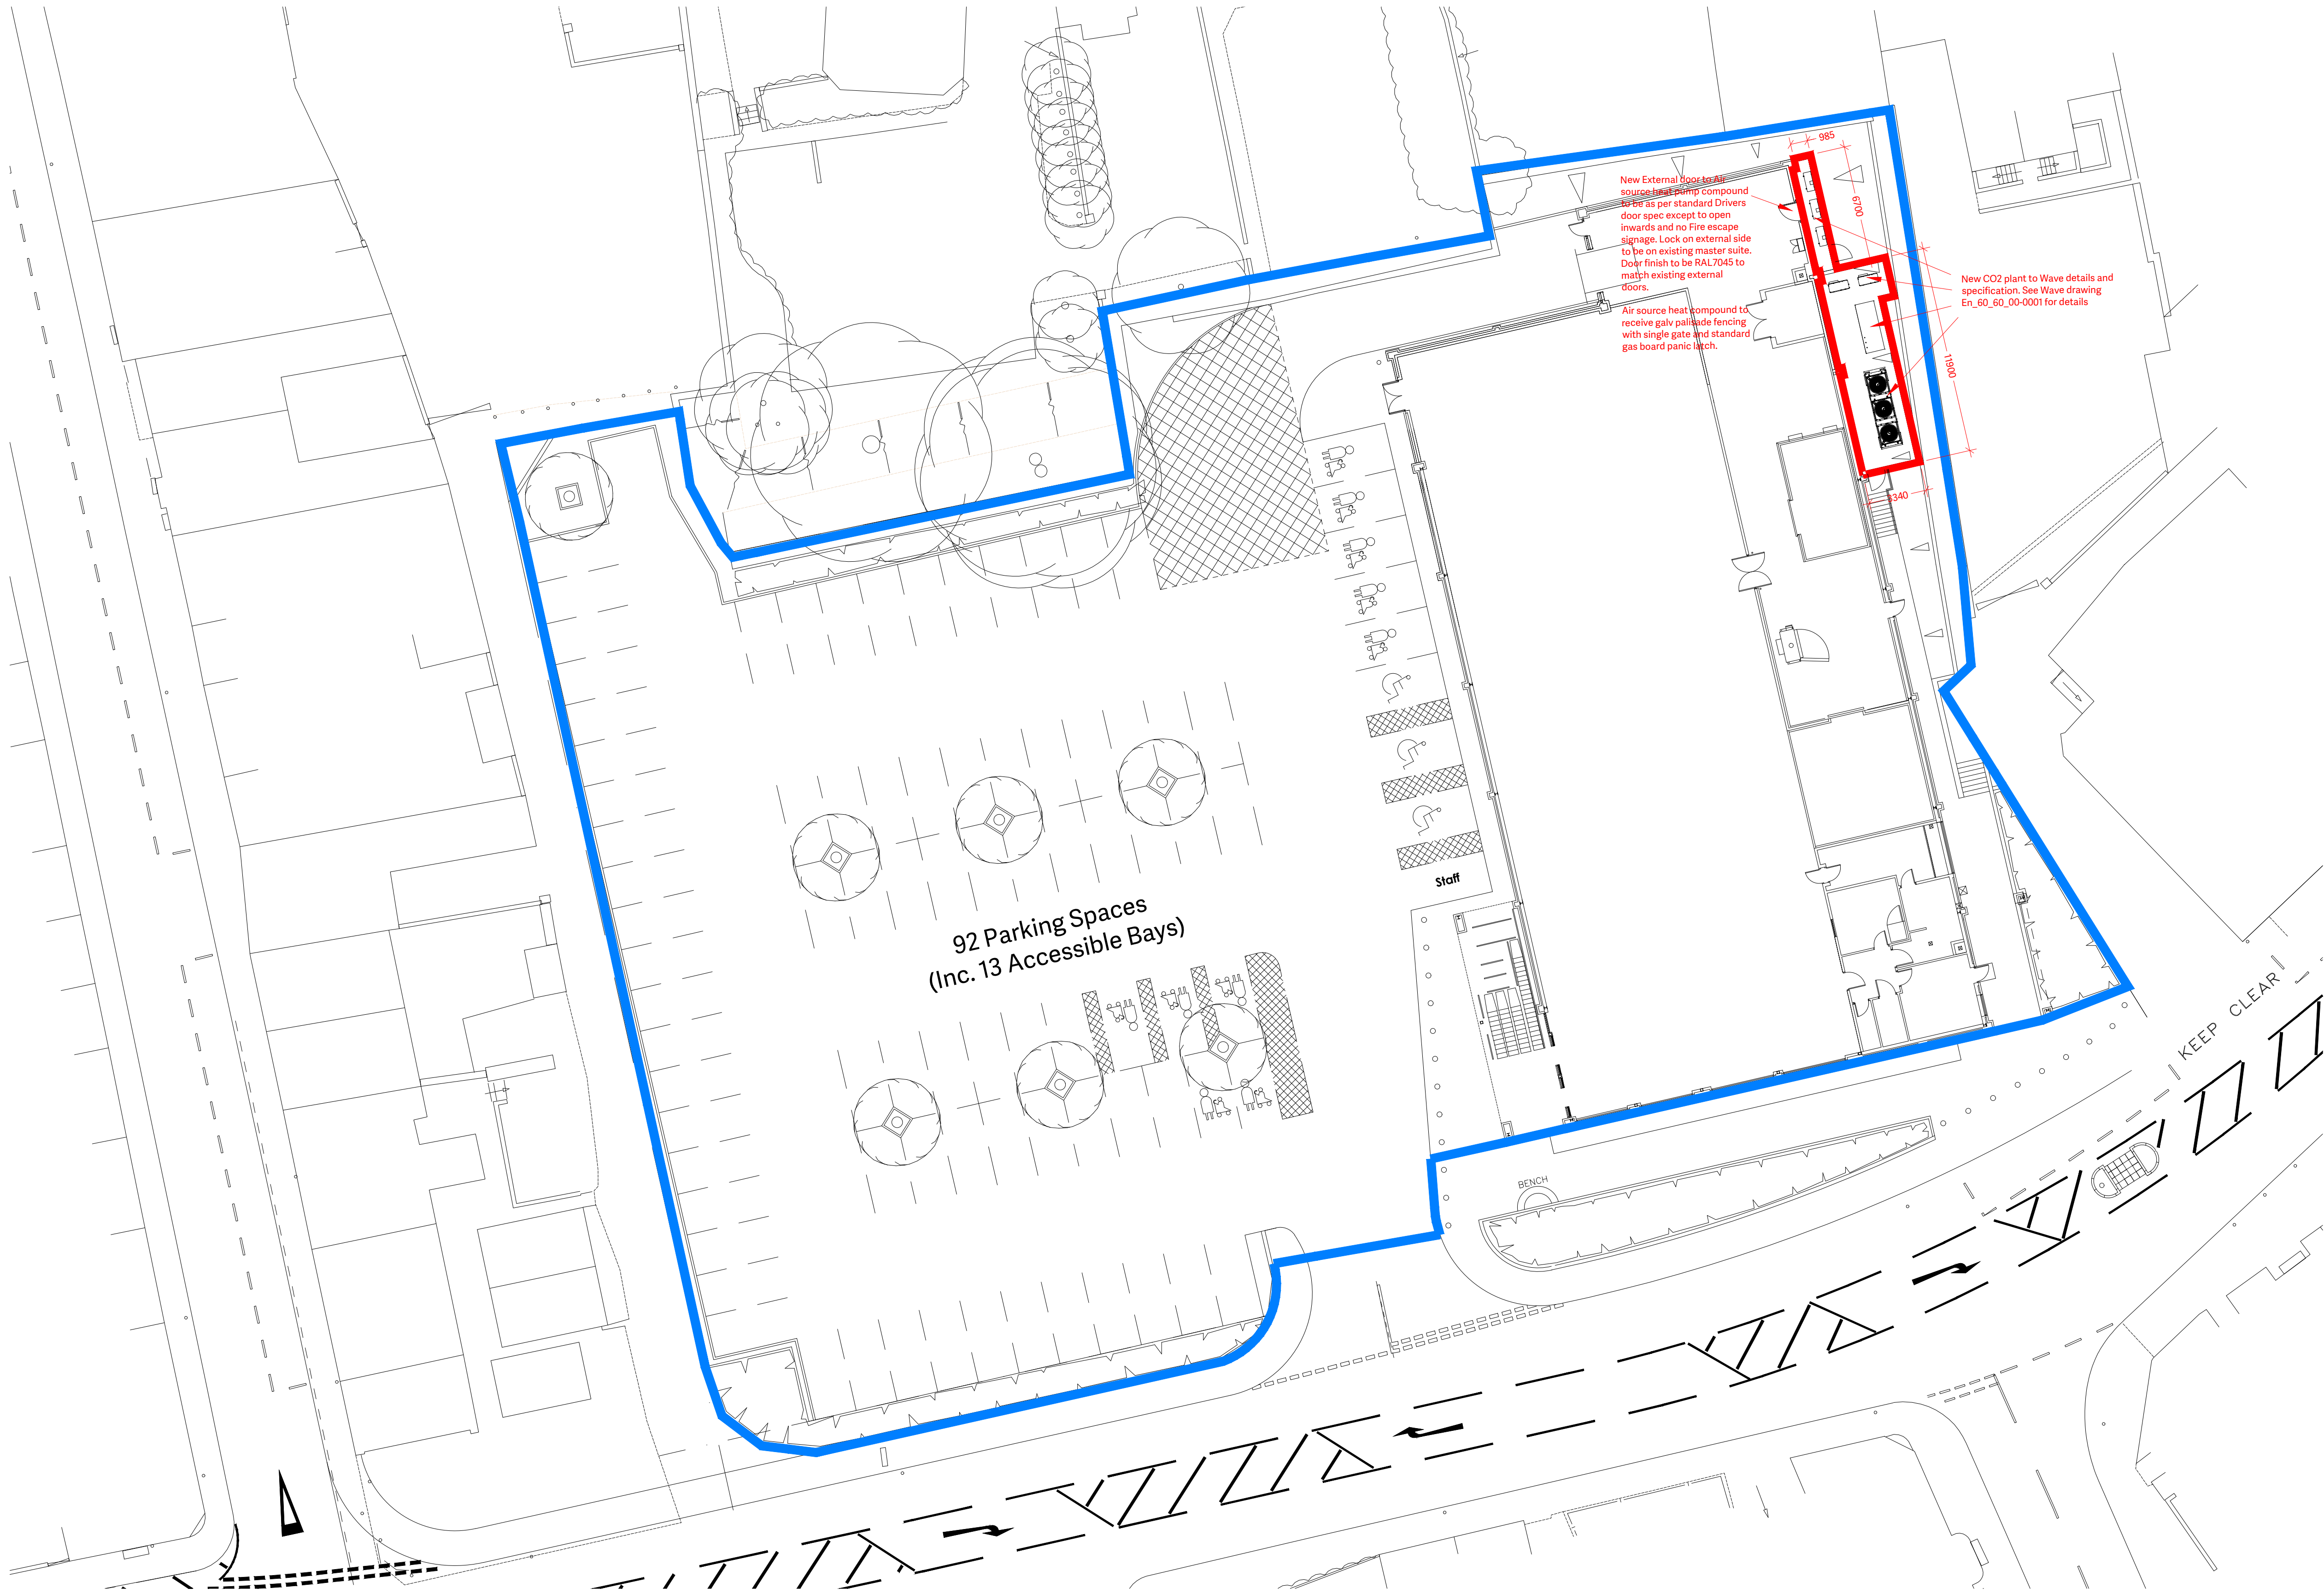

92 Parking Spaces
(Inc. 13 Accessible Bays)

New External doors to Air
source heat pump compound
as per standard Drivers
door spec except to open
inwards and no Fire escape
signage. Lock on external side
to be on existing master suite.
Door finish to be RAL7045 to
match existing external
doors.

Air source heat pump compound to
receive galv palisade fencing
with single gate and standard
gas board panic latch.

New CO2 plant to Wave details and
specification. See Wave drawing
En_60_60_00-0001 for details

1	Rev Details.	00/00/00	ABC	ABC
Revision	Description	Date	Drawn	Checked

STOAS Architects Ltd PRELIMINARY

Client
ALDI STORES LIMITED

Project Title
PROJECT FRESH

Project Address
HAYWOOD STREET
LEEK

Drawing Title
PROPOSED SITE PLAN

Job No. L23A49	Originator STO	Zone XX	Level XX	Type DR
Role A	Drawing No. P003	Suitability XX	Revision	North N

Drawn NSH	Checked	Date 21.03.24	Scale 1:200 @ A1	Size A1
--------------	---------	------------------	---------------------	------------

The Lodge
Coleshill Manor
Birmingham
B46 1DL
0121 747 1943

1 Dunston Place
Dunston Road
Chesterfield
S41 9NL
01246 389 860

www.STOASArchitects.com

STOAS