




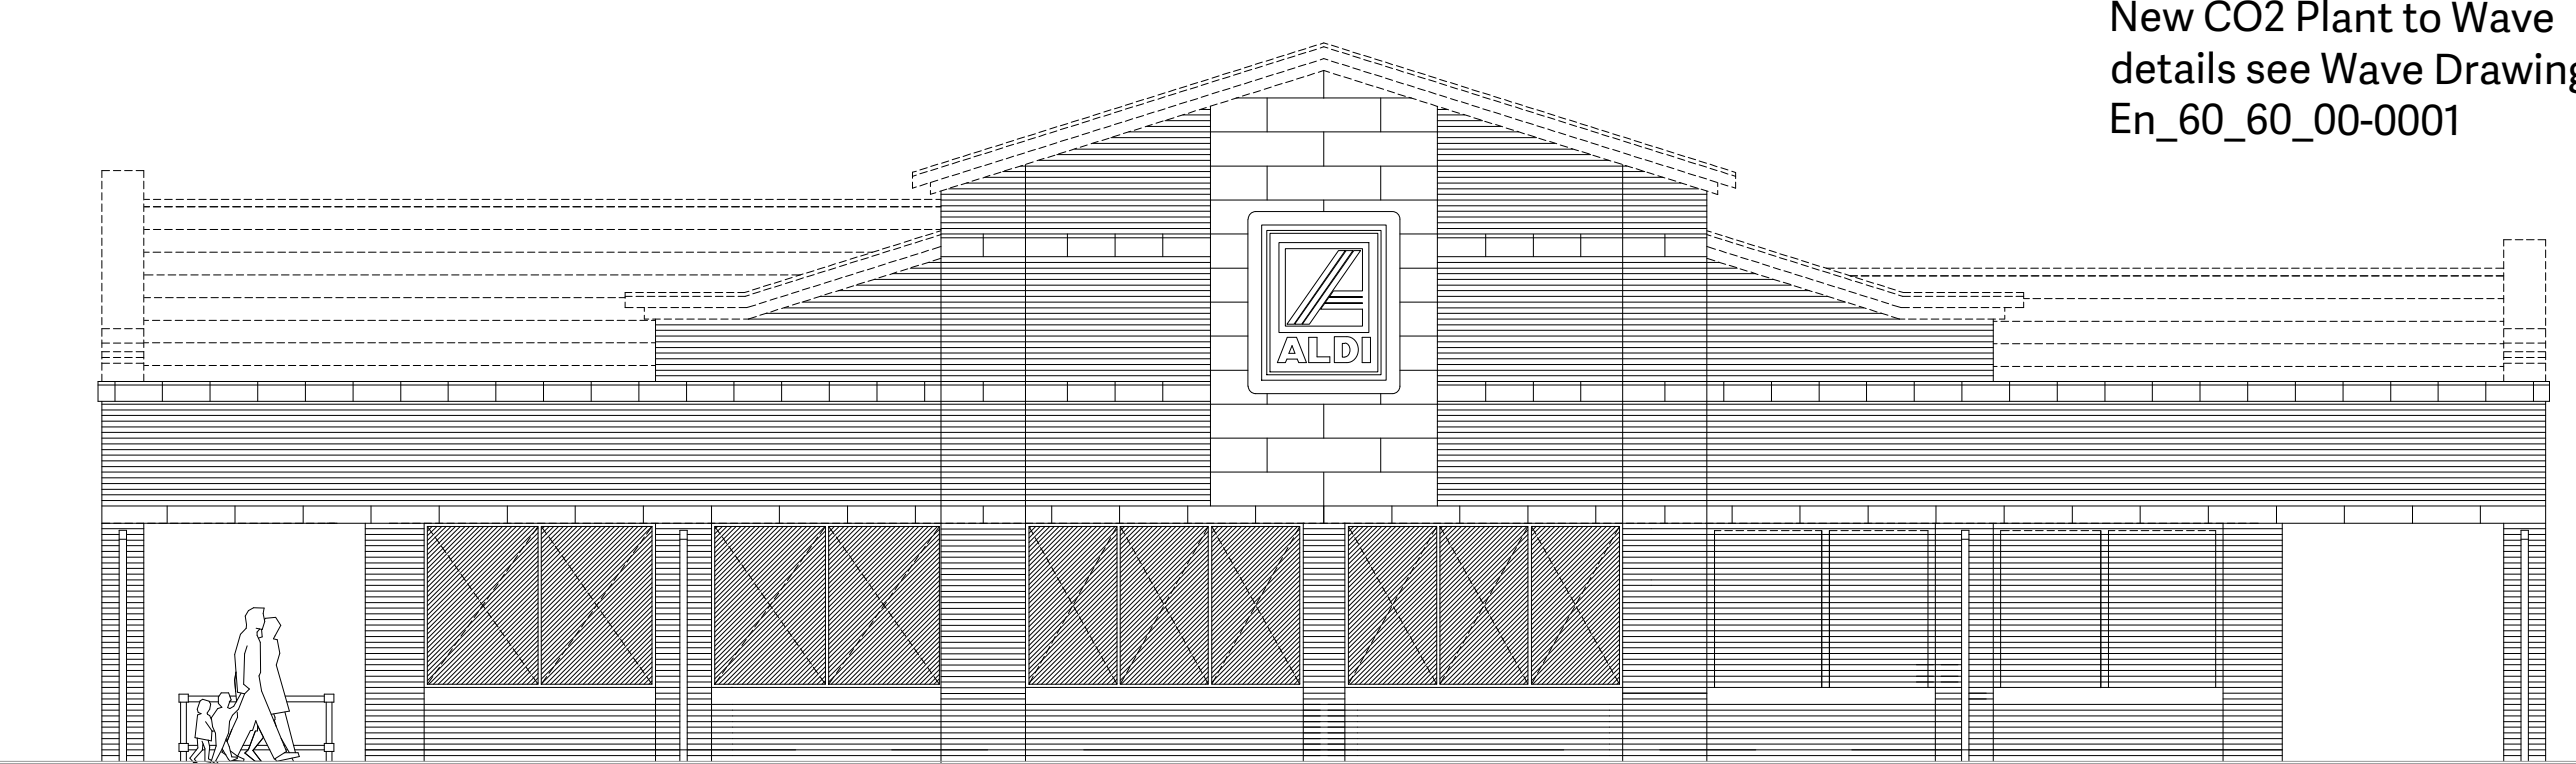


South Elevation to Haywood Street

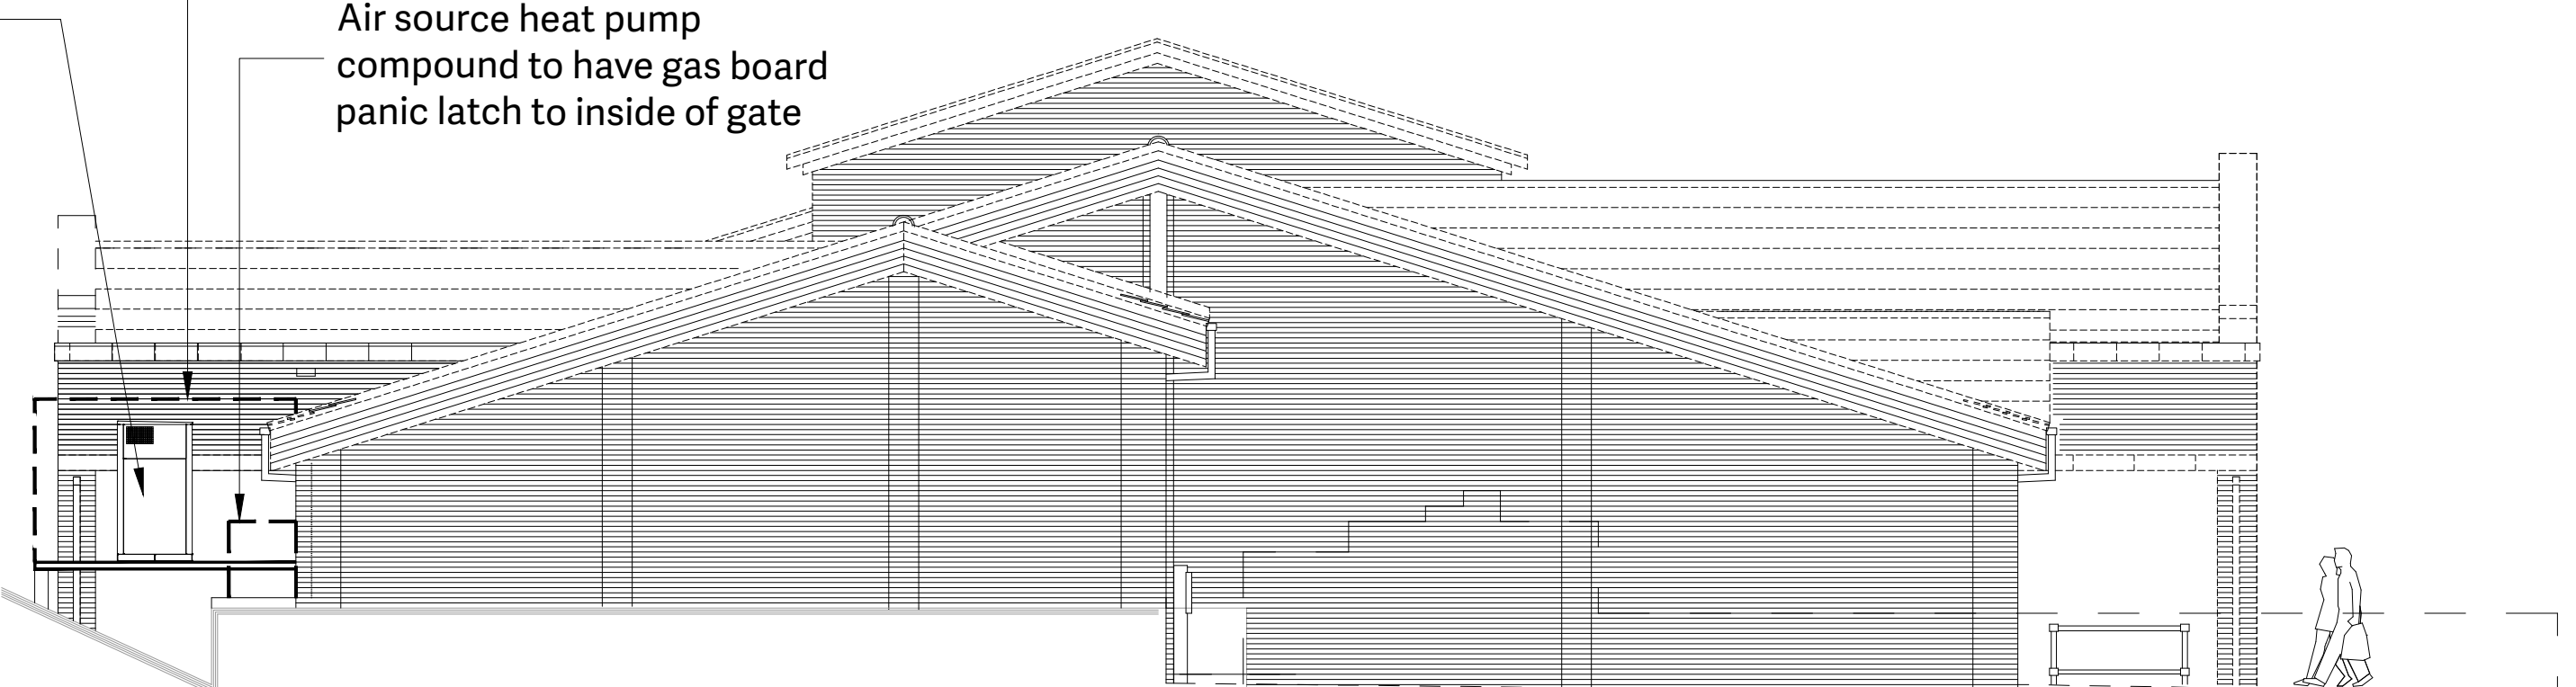


North Elevation to rear

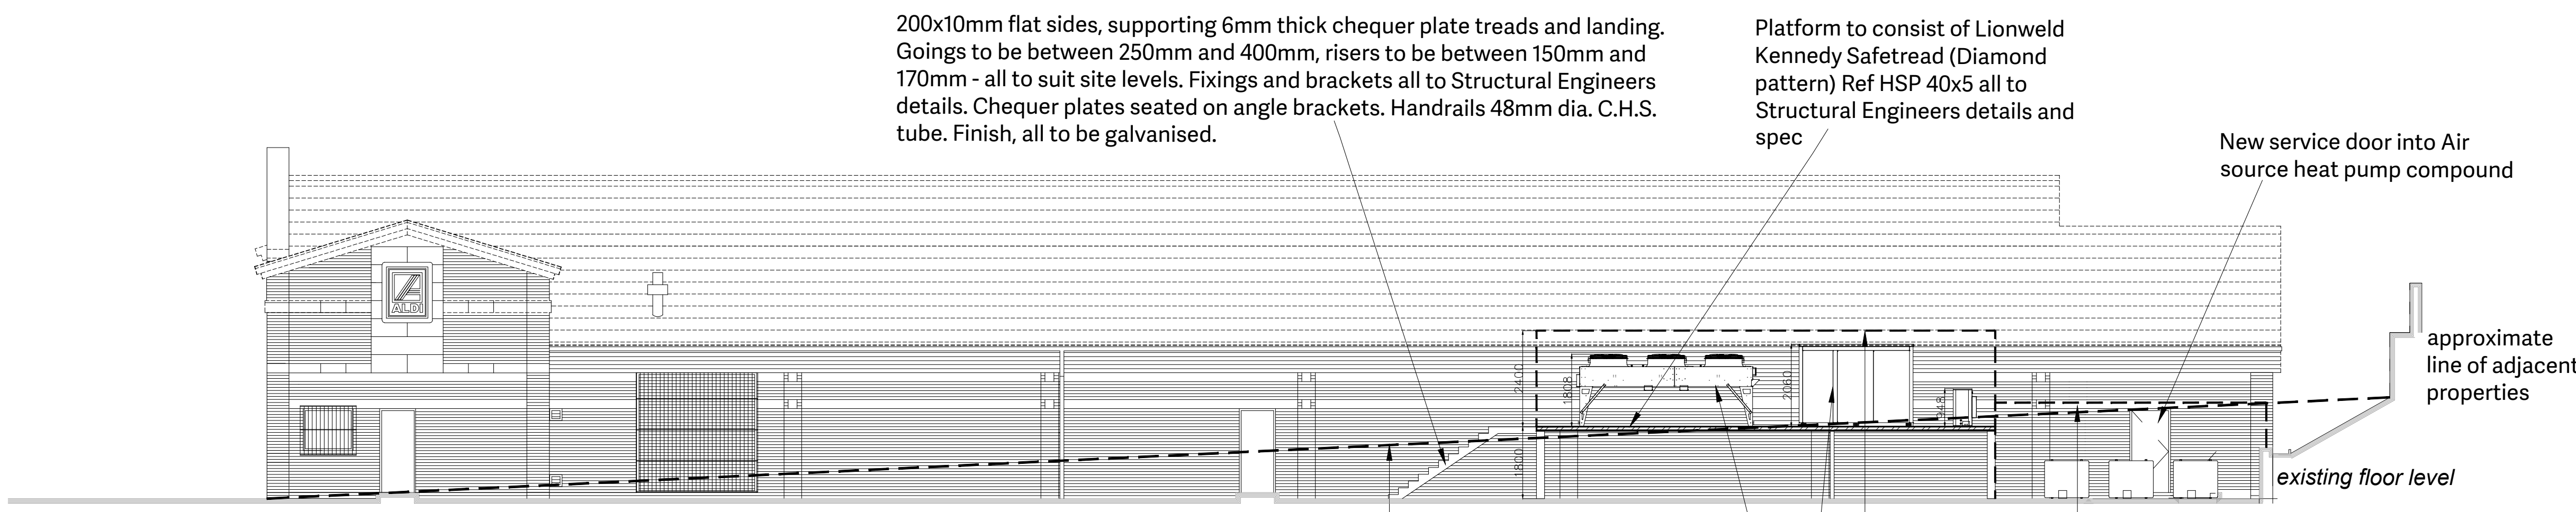

East Elevation Facing Town Centre Pedestrian Link

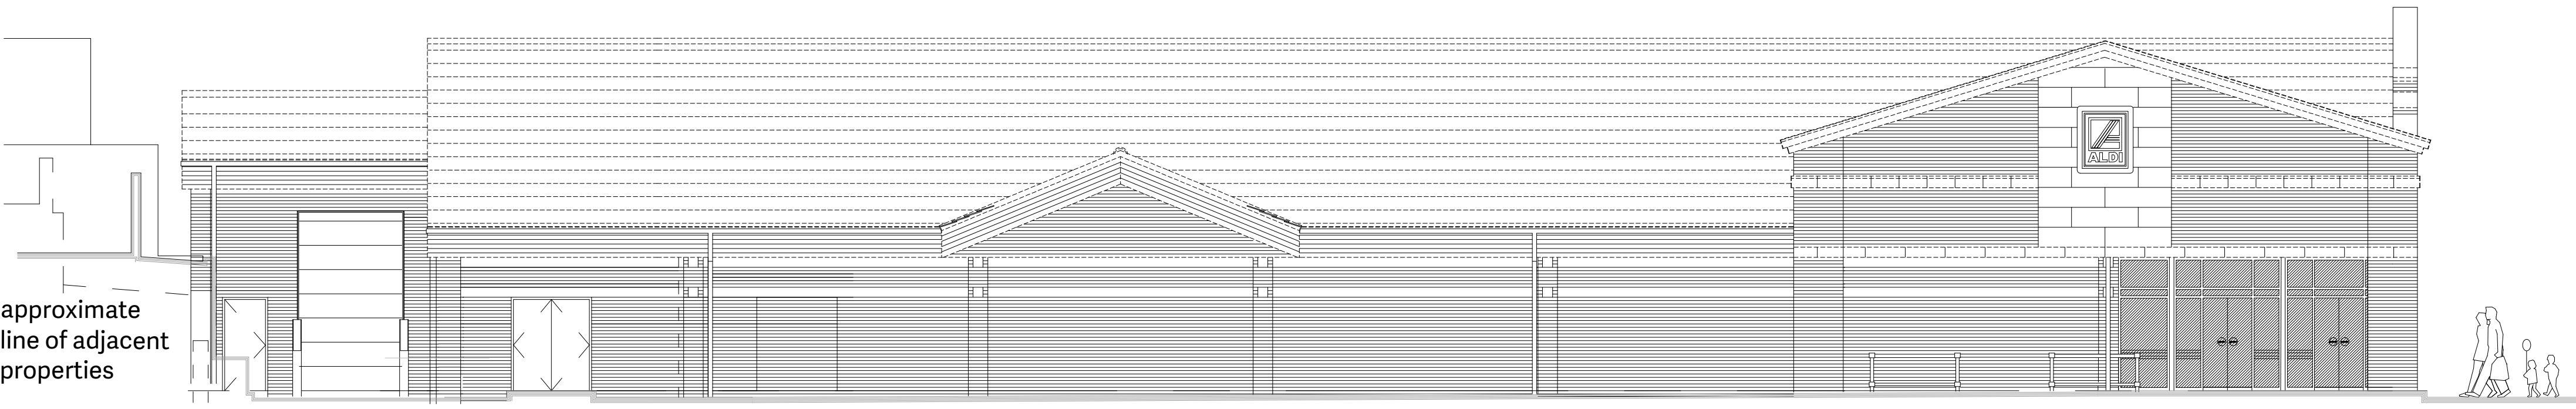

West Elevation to car park

 

1	Rev Details.	00/00/00	ABC	ABC
Revision	Description	Date	Drawn	Checked

STOAS Architects Ltd

PRELIMINARY

Client

ALDI STORES LIMITED

Project Title

PROJECT FRESH

Project Address

HAYWOOD STREET
LEEK

Drawing Title

PROPOSED ELEVATIONS

Job No.	Originator	Zone	Level	Type
L23A49	STO	XX	XX	DR
Role	Drawing No.	Suitability	Revision	North
A	P005	XX		

Drawn	Checked	Date	Scale	Size
NSH		21.03.24	1:200 @ A1	A1

The Lodge
Coleshill Manor
Birmingham
B46 1DL
0121 747 1943

1 Dunston Place
Dunston Road
Chesterfield
S41 9NL
01246 389 860

www.STOASArchitects.com