




FRONT ELEVATION 1:50




REAR ELEVATION 1:50




SIDE ELEVATION 1:50

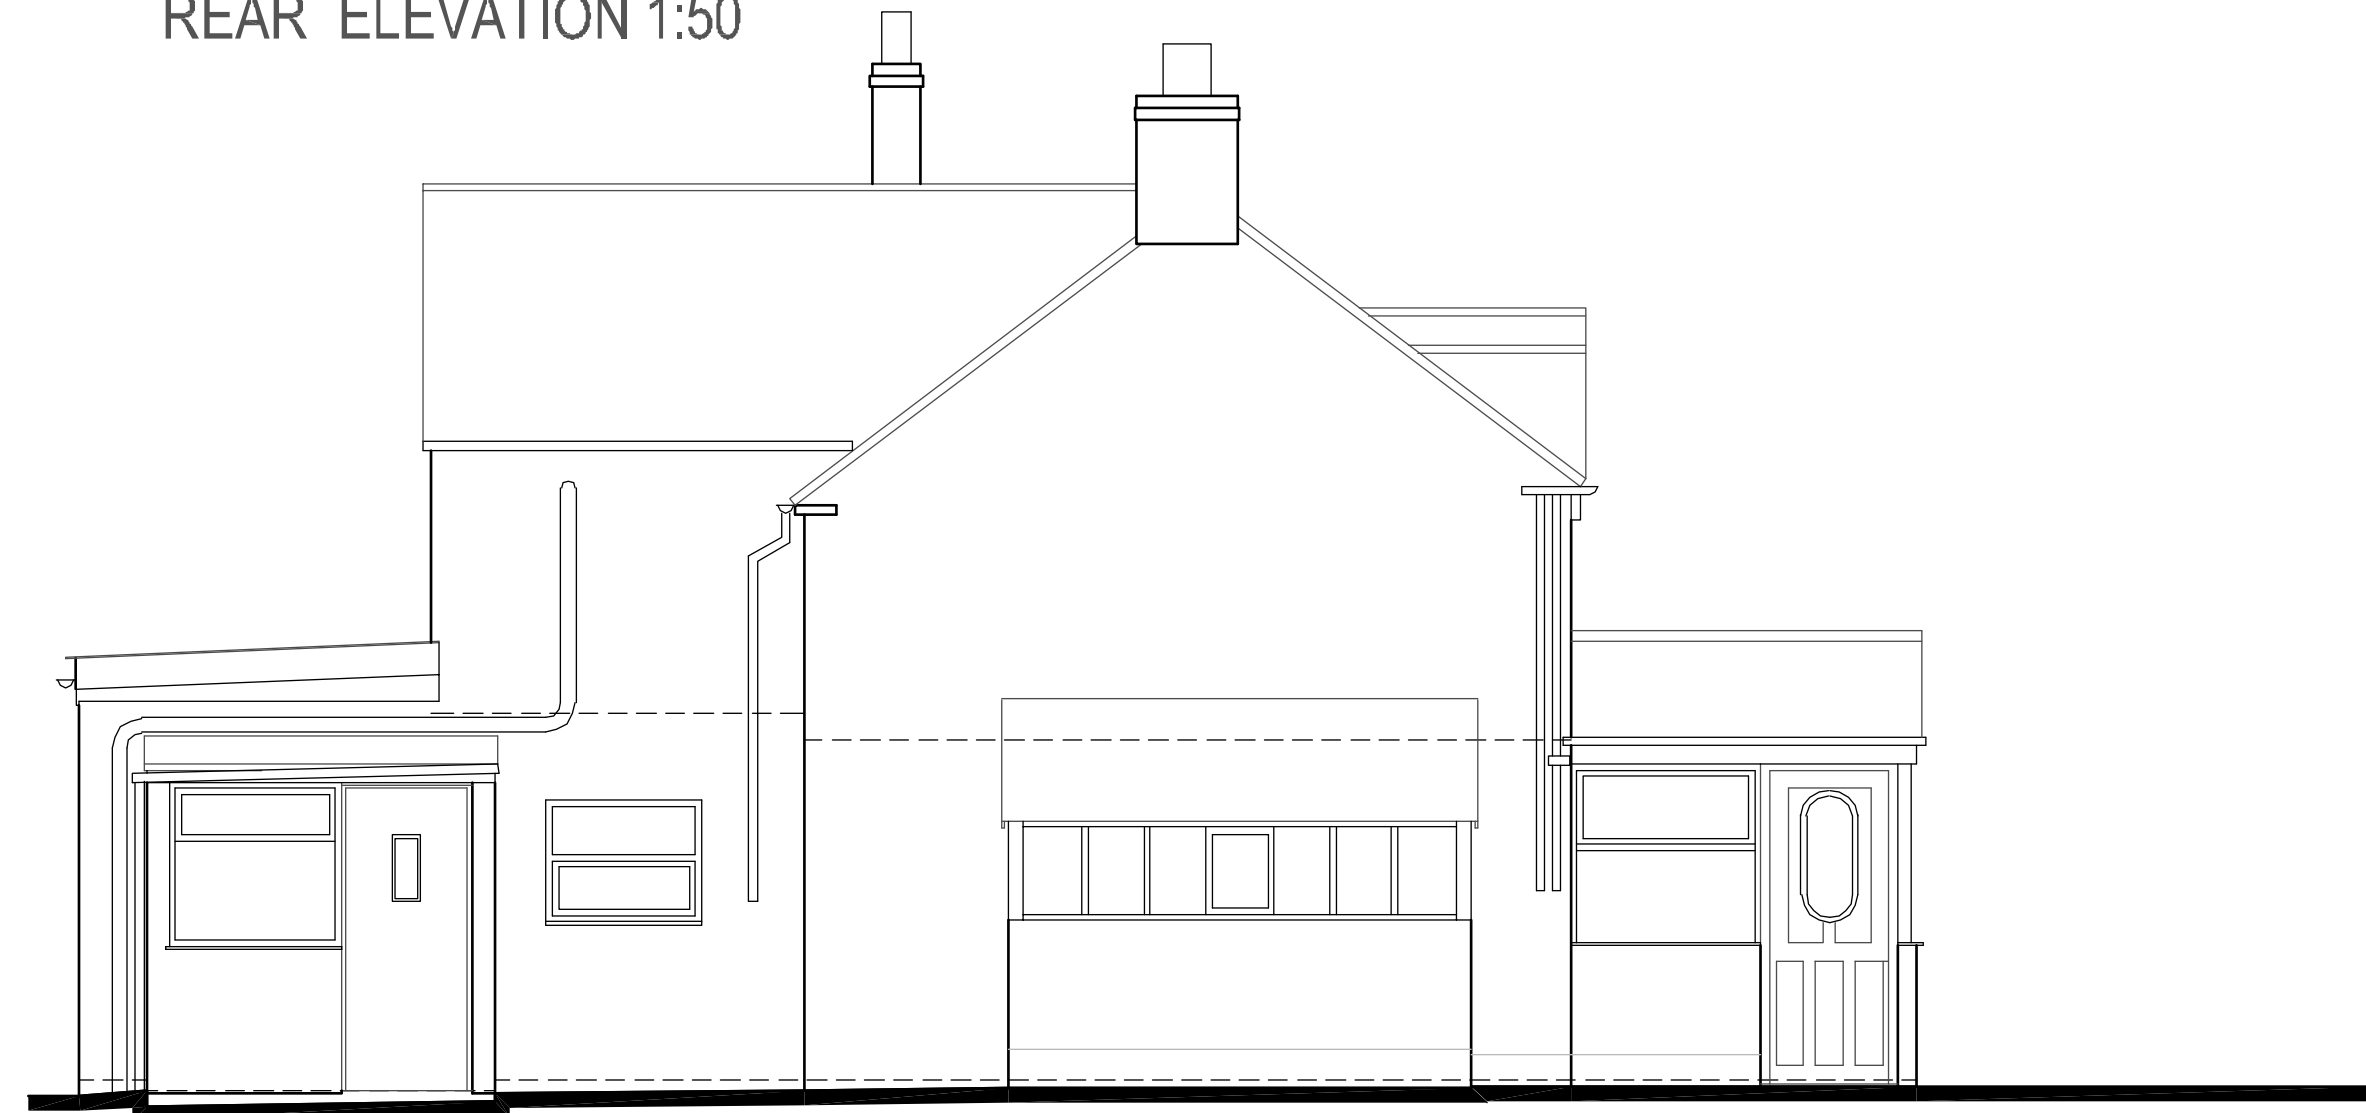

SIDE ELEVATION 1:50

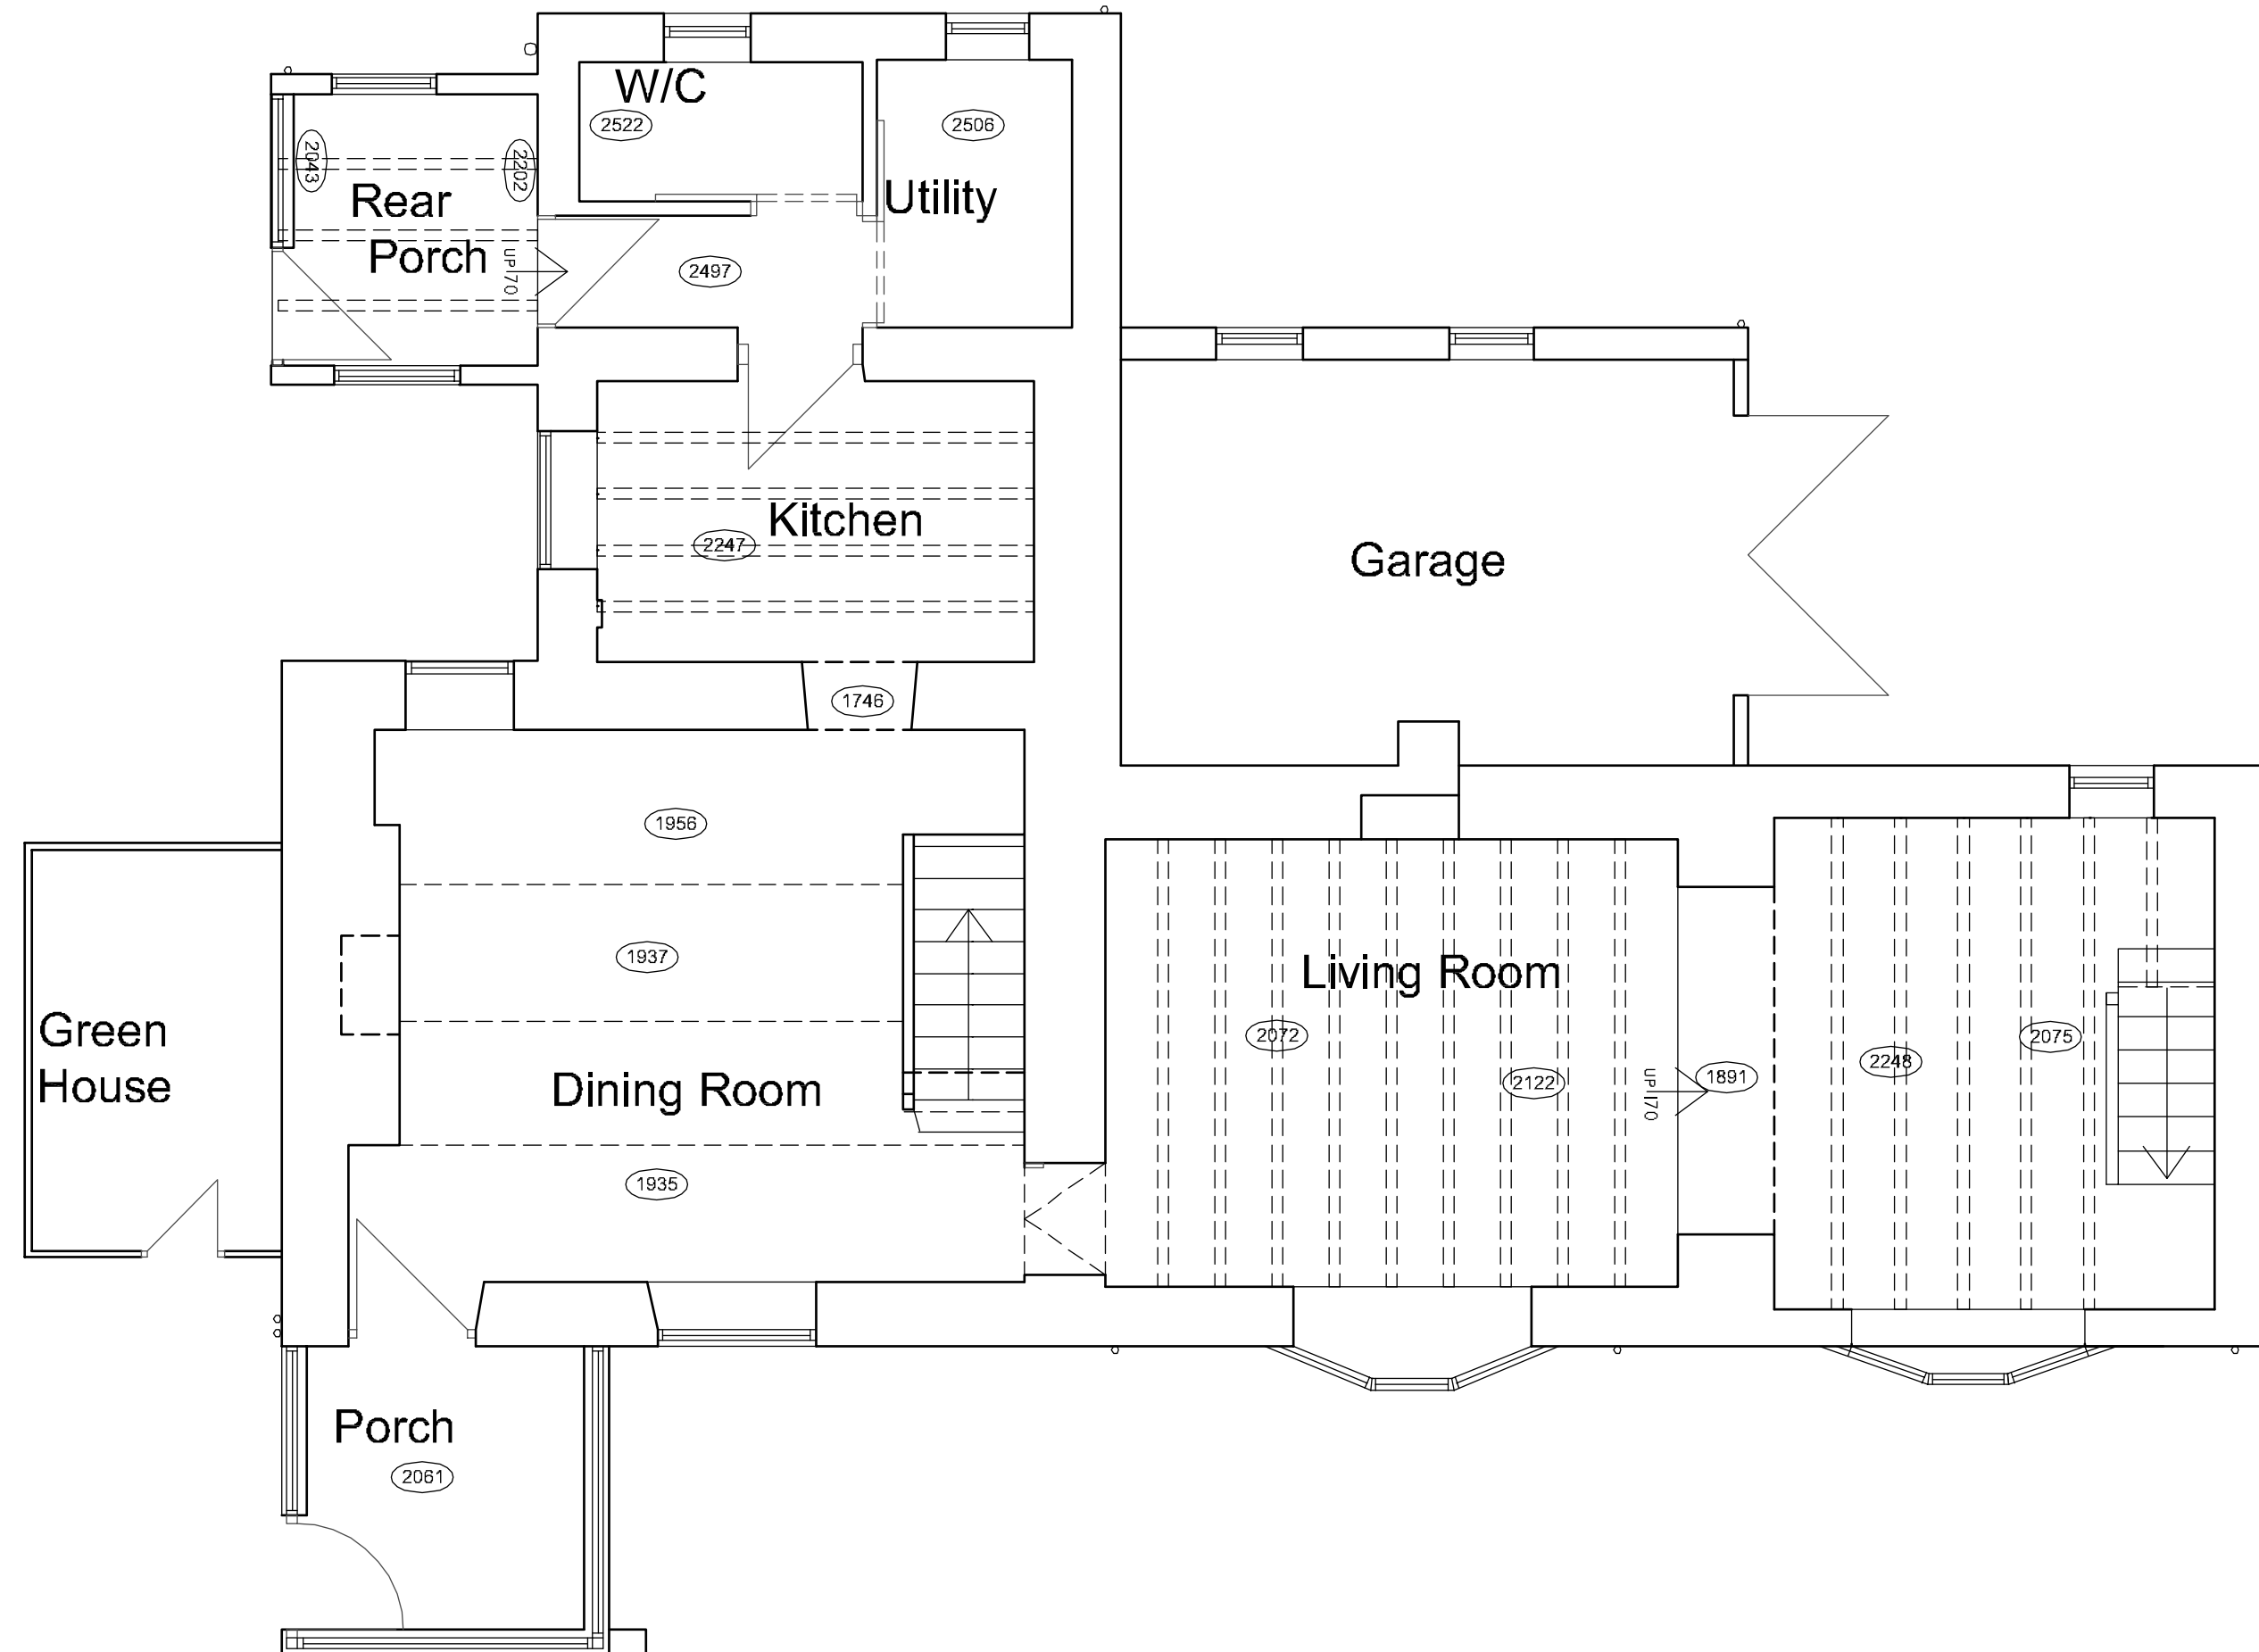

GROUND FLOOR PLAN 1:50

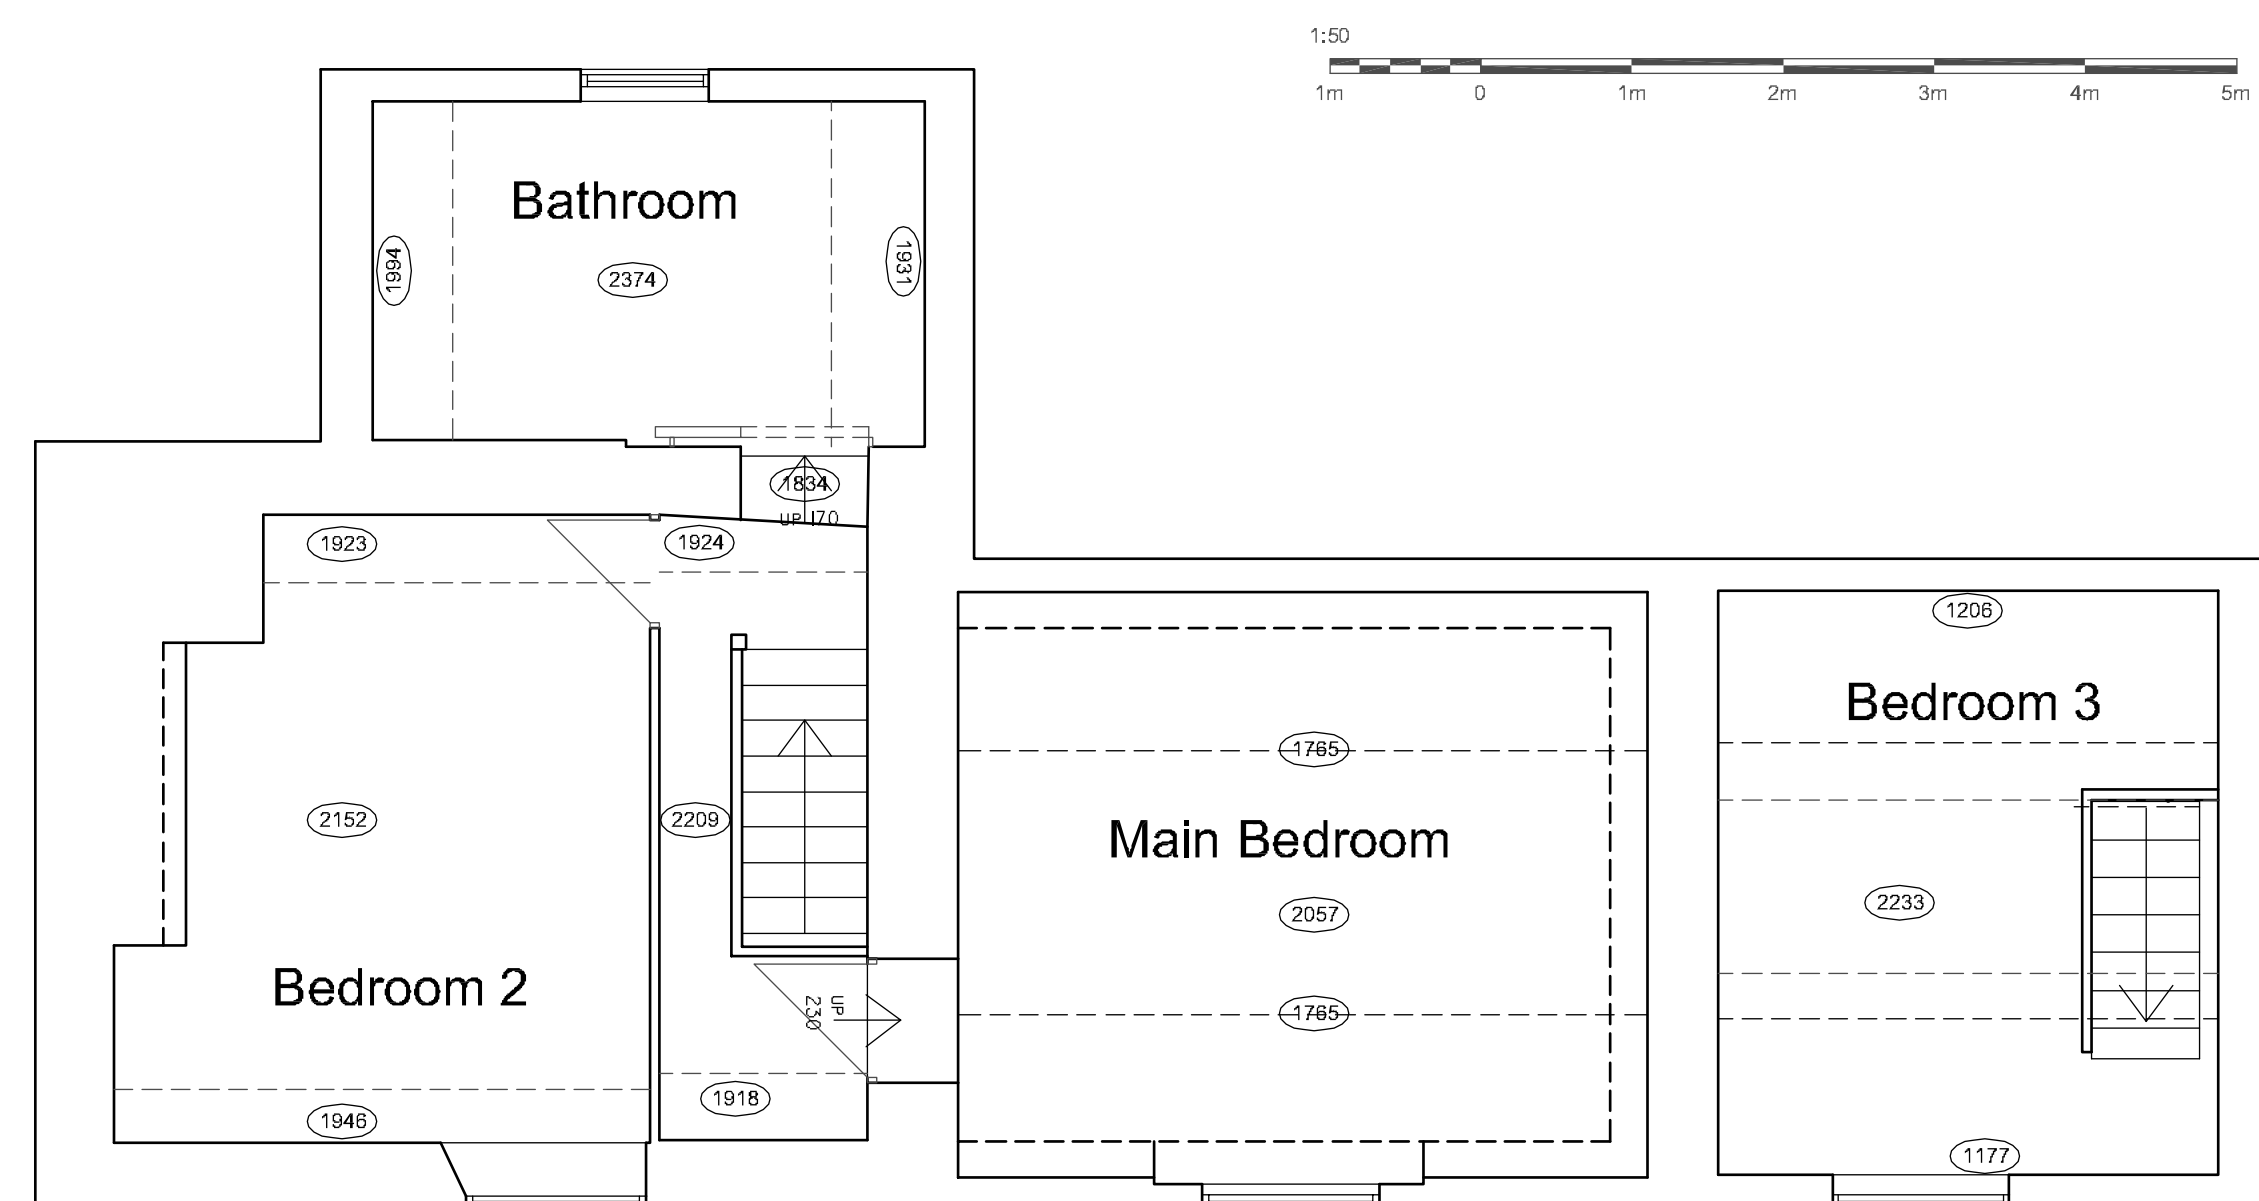

FIRST FLOOR PLAN 1:50

Copyright of this drawing is vested in the Architect and it must not be copied or reproduced without consent. All contractors must visit the site and be responsible for taking and checking all dimensions relative to that work. Hewitt&Carr Architects Ltd are to be advised of any variation between drawings and site conditions. THIS DRAWING IS FOR PLANNING PURPOSES ONLY AND CLIENTS/CONTRACTORS ARE ADVISED TO CLARIFY DIMENSIONS WITH THE ARCHITECT PRIOR TO SETTING OUT.

Rev.	Drawn	Comments	Date
------	-------	----------	------

Hewitt&CarrArchitects

A: DaisyBank House | 17-19 Leek Road | Cheshire | ST10 1JE
T: 01538 756888
E: enquiries@hcarchitects.co.uk
W: www.hcarchitects.co.uk

Client
MR & MRS PHILLIPS

Project
PROPOSED EXTENSION AND ALTERATIONS
AT LEMONS BROOK FARM BOTTOM LANE
IPSTONES ST10 2LN
Title
PLANS AND ELEVATIONS AS EXISTING

Status
SURVEY
Date
FEB 2024
Scale @A1
AS NOTED
Project No.
01359-PL(0)01
Drawing No.
01359-PL(0)01
Drawn
NNC
Checked
Rev

SURVEY

File Path: 14-10-25