

Copyright of this drawing is vested in the Architect and it must not be copied or reproduced without consent. Figured dimensions only are to be taken from this drawing. All contractors must visit the site and be responsible for taking and checking all dimensions relative to their work. Hewitt&Carr Architects Ltd are to be advised of any variation between drawings and site conditions. THIS DRAWING IS FOR PLANNING PURPOSES ONLY AND CLIENTS/CONTRACTORS ARE ADVISED TO CLARIFY DIMENSIONS WITH THE ARCHITECT PRIOR TO SETTING OUT.

Rev.	Drawn	Comments	Date
A	DD	Prev application notes omitted.	23/04/2024




FRONT ELEVATION 1:50



SIDE ELEVATION 1:50



REAR ELEVATION 1:50

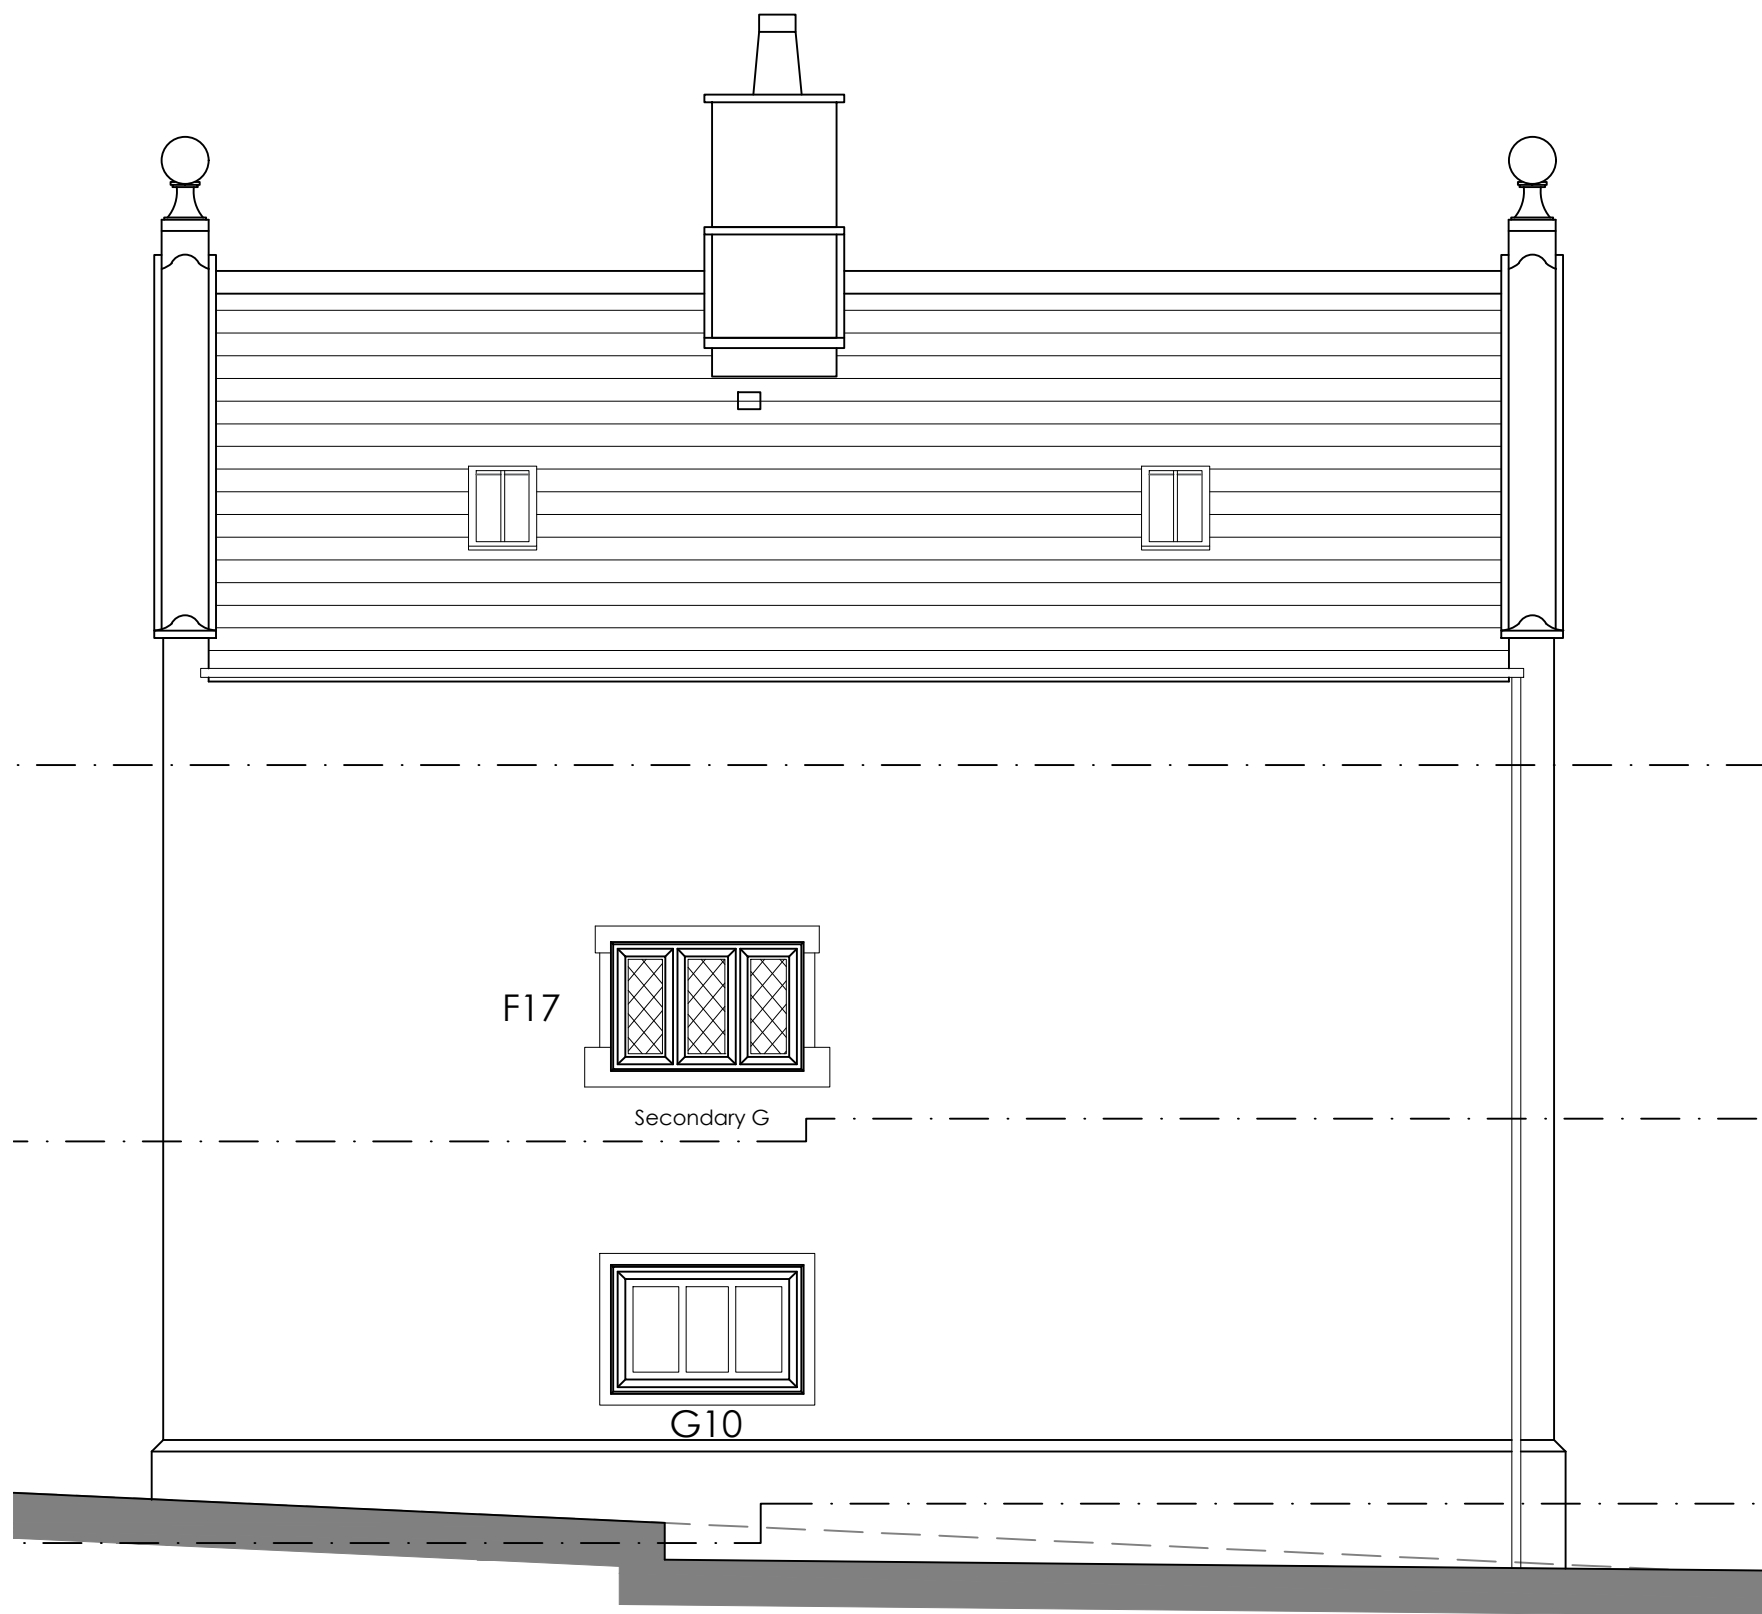

SIDE ELEVATION 1:50



Hewitt&CarrArchitects

A: DaisyBank House | 17-19 Leek Road | Cheadle | ST10 1JE
T: 01538 756888
E: enquiries@hcarchitects.co.uk
W: www.hcarchitects.co.uk

Client
Mr S. Newell & Dr T. Petty

Project
Proposed Alterations to
Oldridge Farm, Ashbourne Road
ST10 2HU

Title
Elevations as Proposed

Status
Planning

Date
Nov 2022

Scale @A1
As Shown

Project No.
01088

Drawing No.
AL(0)202

Drawn
DD/KEY

Checked

Rev
A

Planning