



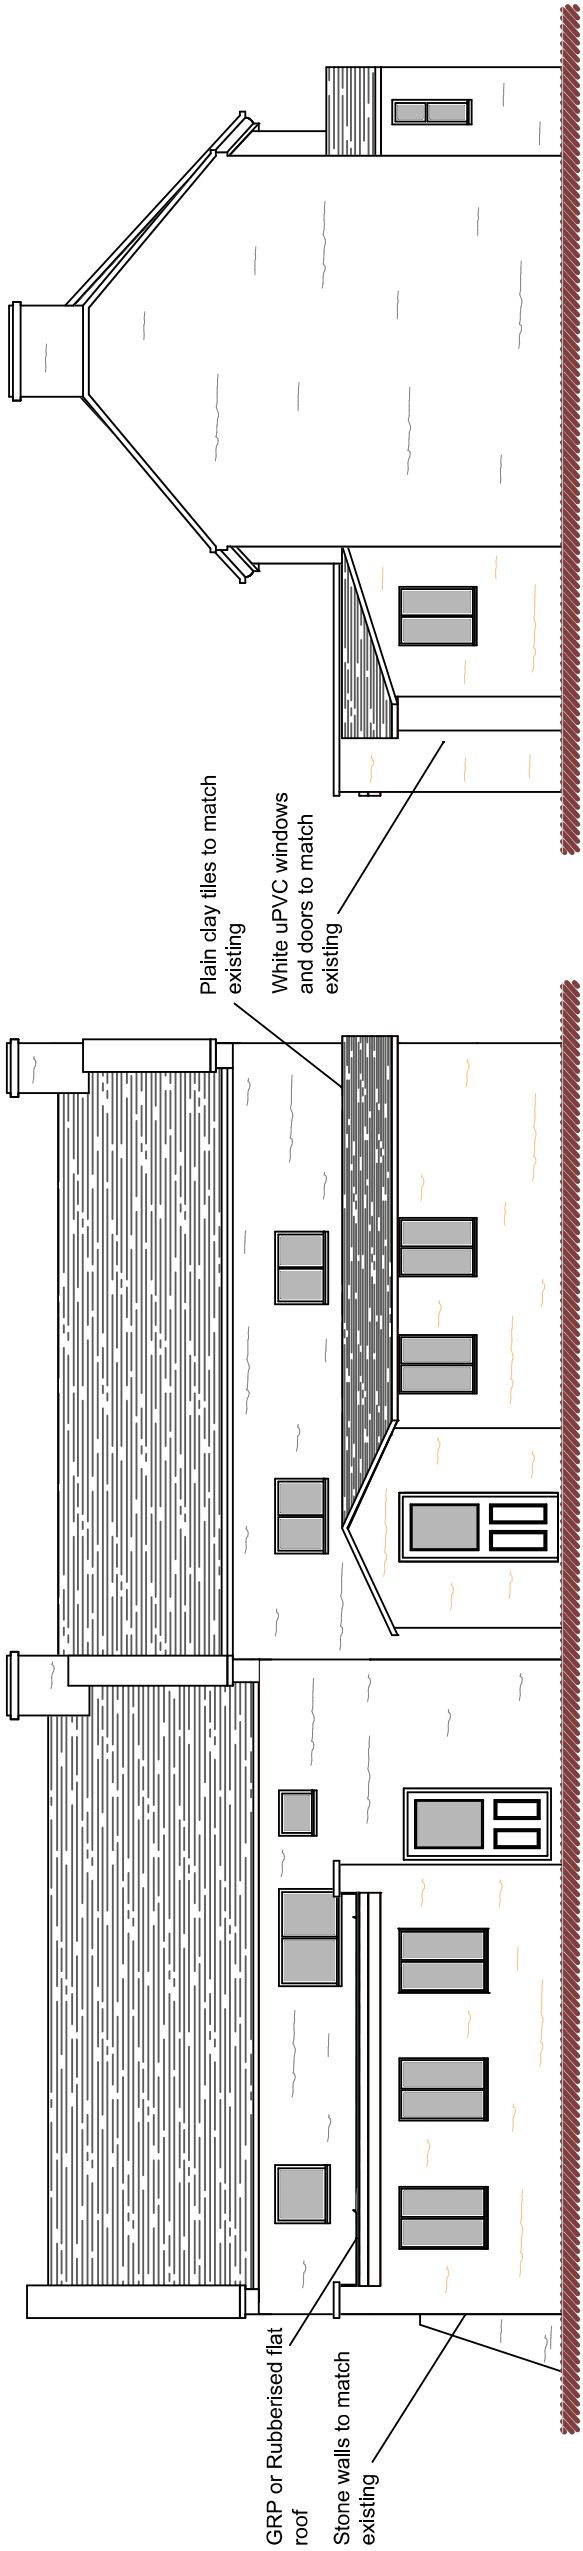


Front Elevation

Side Elevation

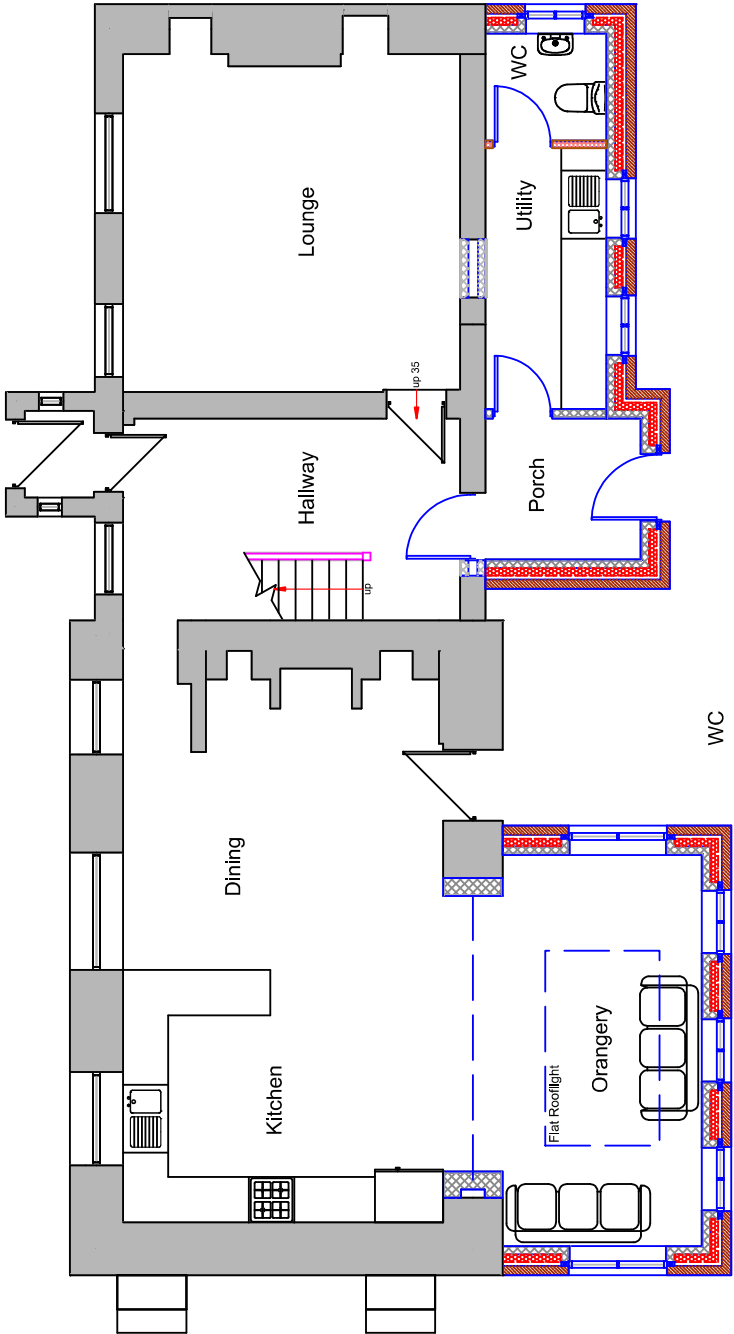

Ground Floor Plan

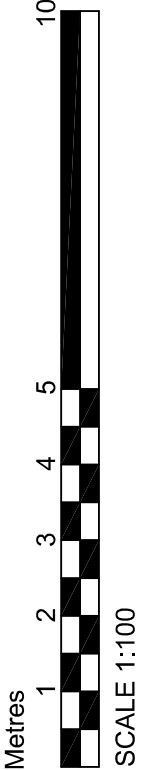

DBD Architectural
Consultancy Ltd ©2024

1. Copyright Is vested with DBD Architectural Consultancy Ltd.
2. All dimensions to be checked on site before proceeding.
3. Contractor to check/adjust dimensions of new work to suit existing conditions.
Do not assume existing structure or details are plumb, square or level.
4. Contractor must notify the architect of any discrepancies before proceeding.
5. All drawings to be read in conjunction with all other consultants drawings and specs.

Rev	Date	Description
B	07.03.24	Minor amendment
A	07.03.24	Minor amendment



Mr and Mrs Backhouse
The Hollow, Great Gates
Team
ST10 4HF
Client

Single storey front extension
Project

Title			
Plans as Proposed			
Stage: Planning	Date: 07.12.23	Job No: 2366	Drawing Number: PL 03B
Size: A3	Scale: 1:100		