


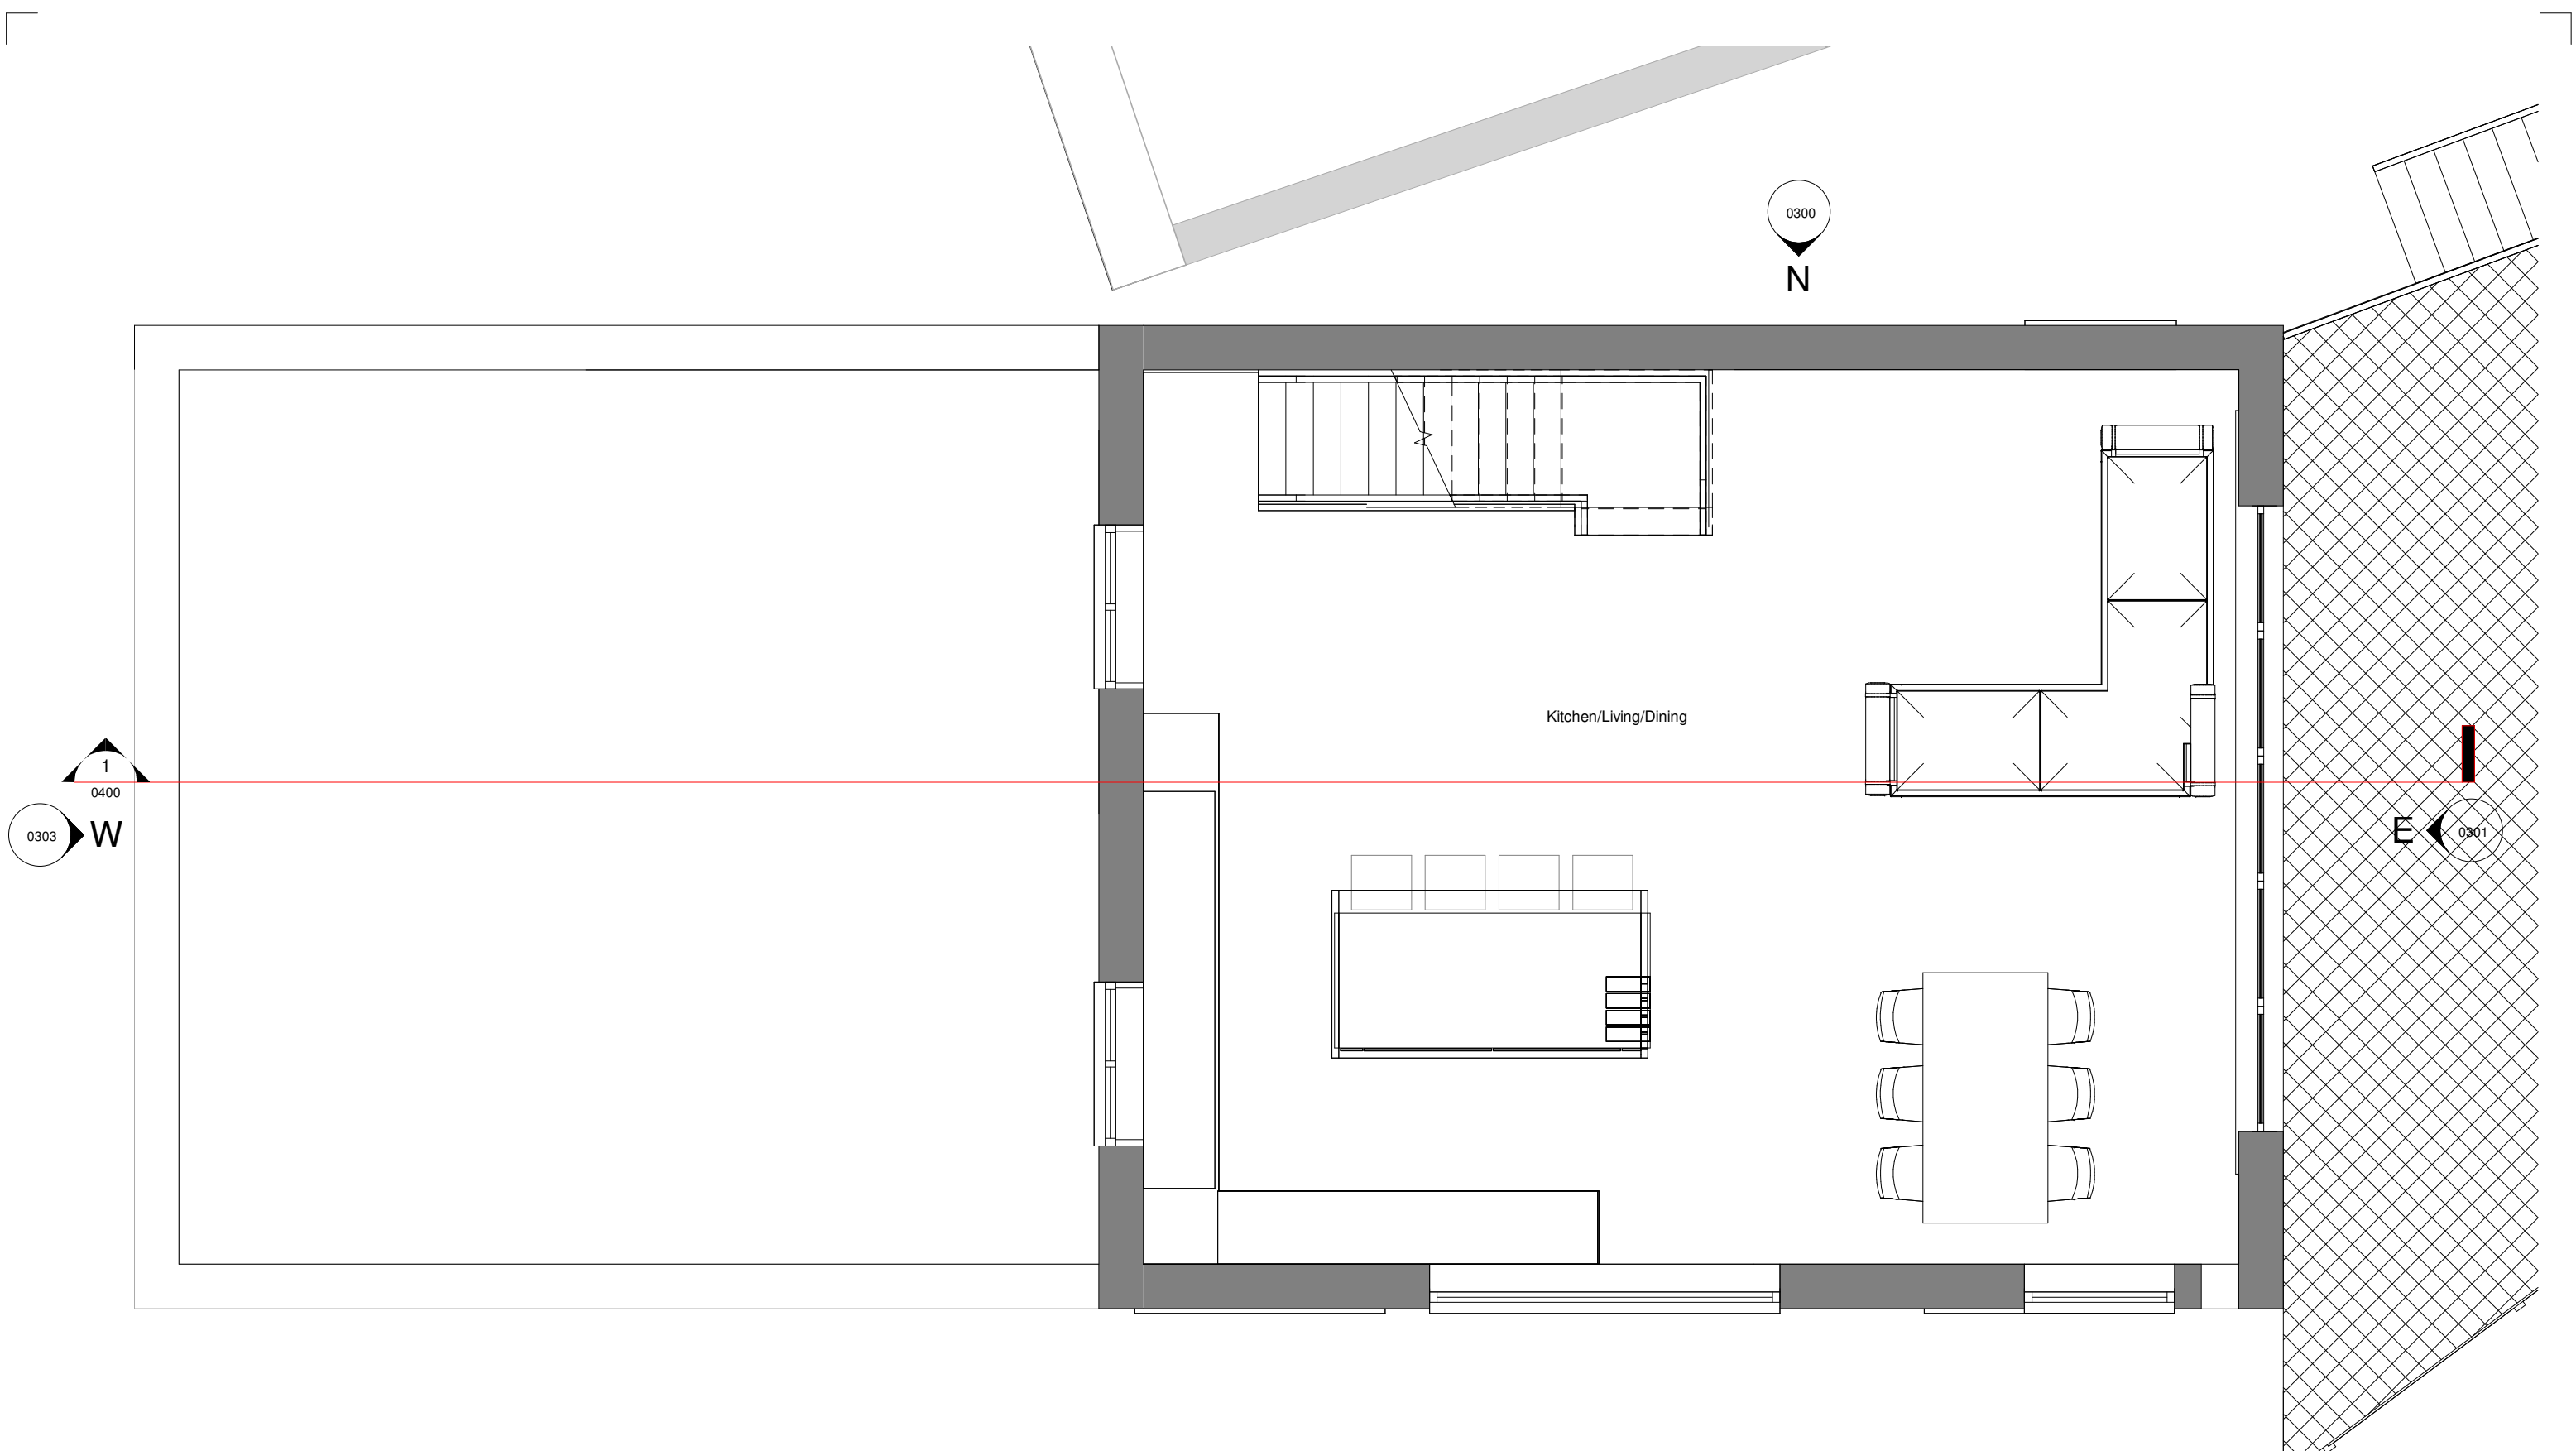

1 01 First Floor FFL - Proposed
1 : 50



Client's Name Dan & Jenny		Drawing Title First Floor Plan - Proposed	
0.500.511.522.5 Scale 1:50@A3m		Number 0201	Rev A

Title The Bungalow Caravan, Cheadle Road, Cheddleton	
Status	Planning

A	27/03/24	Amended Plans	Dr	Ch
---	----------	---------------	----	----

CAD Plot Date: 28/03/2024 17:43:49