


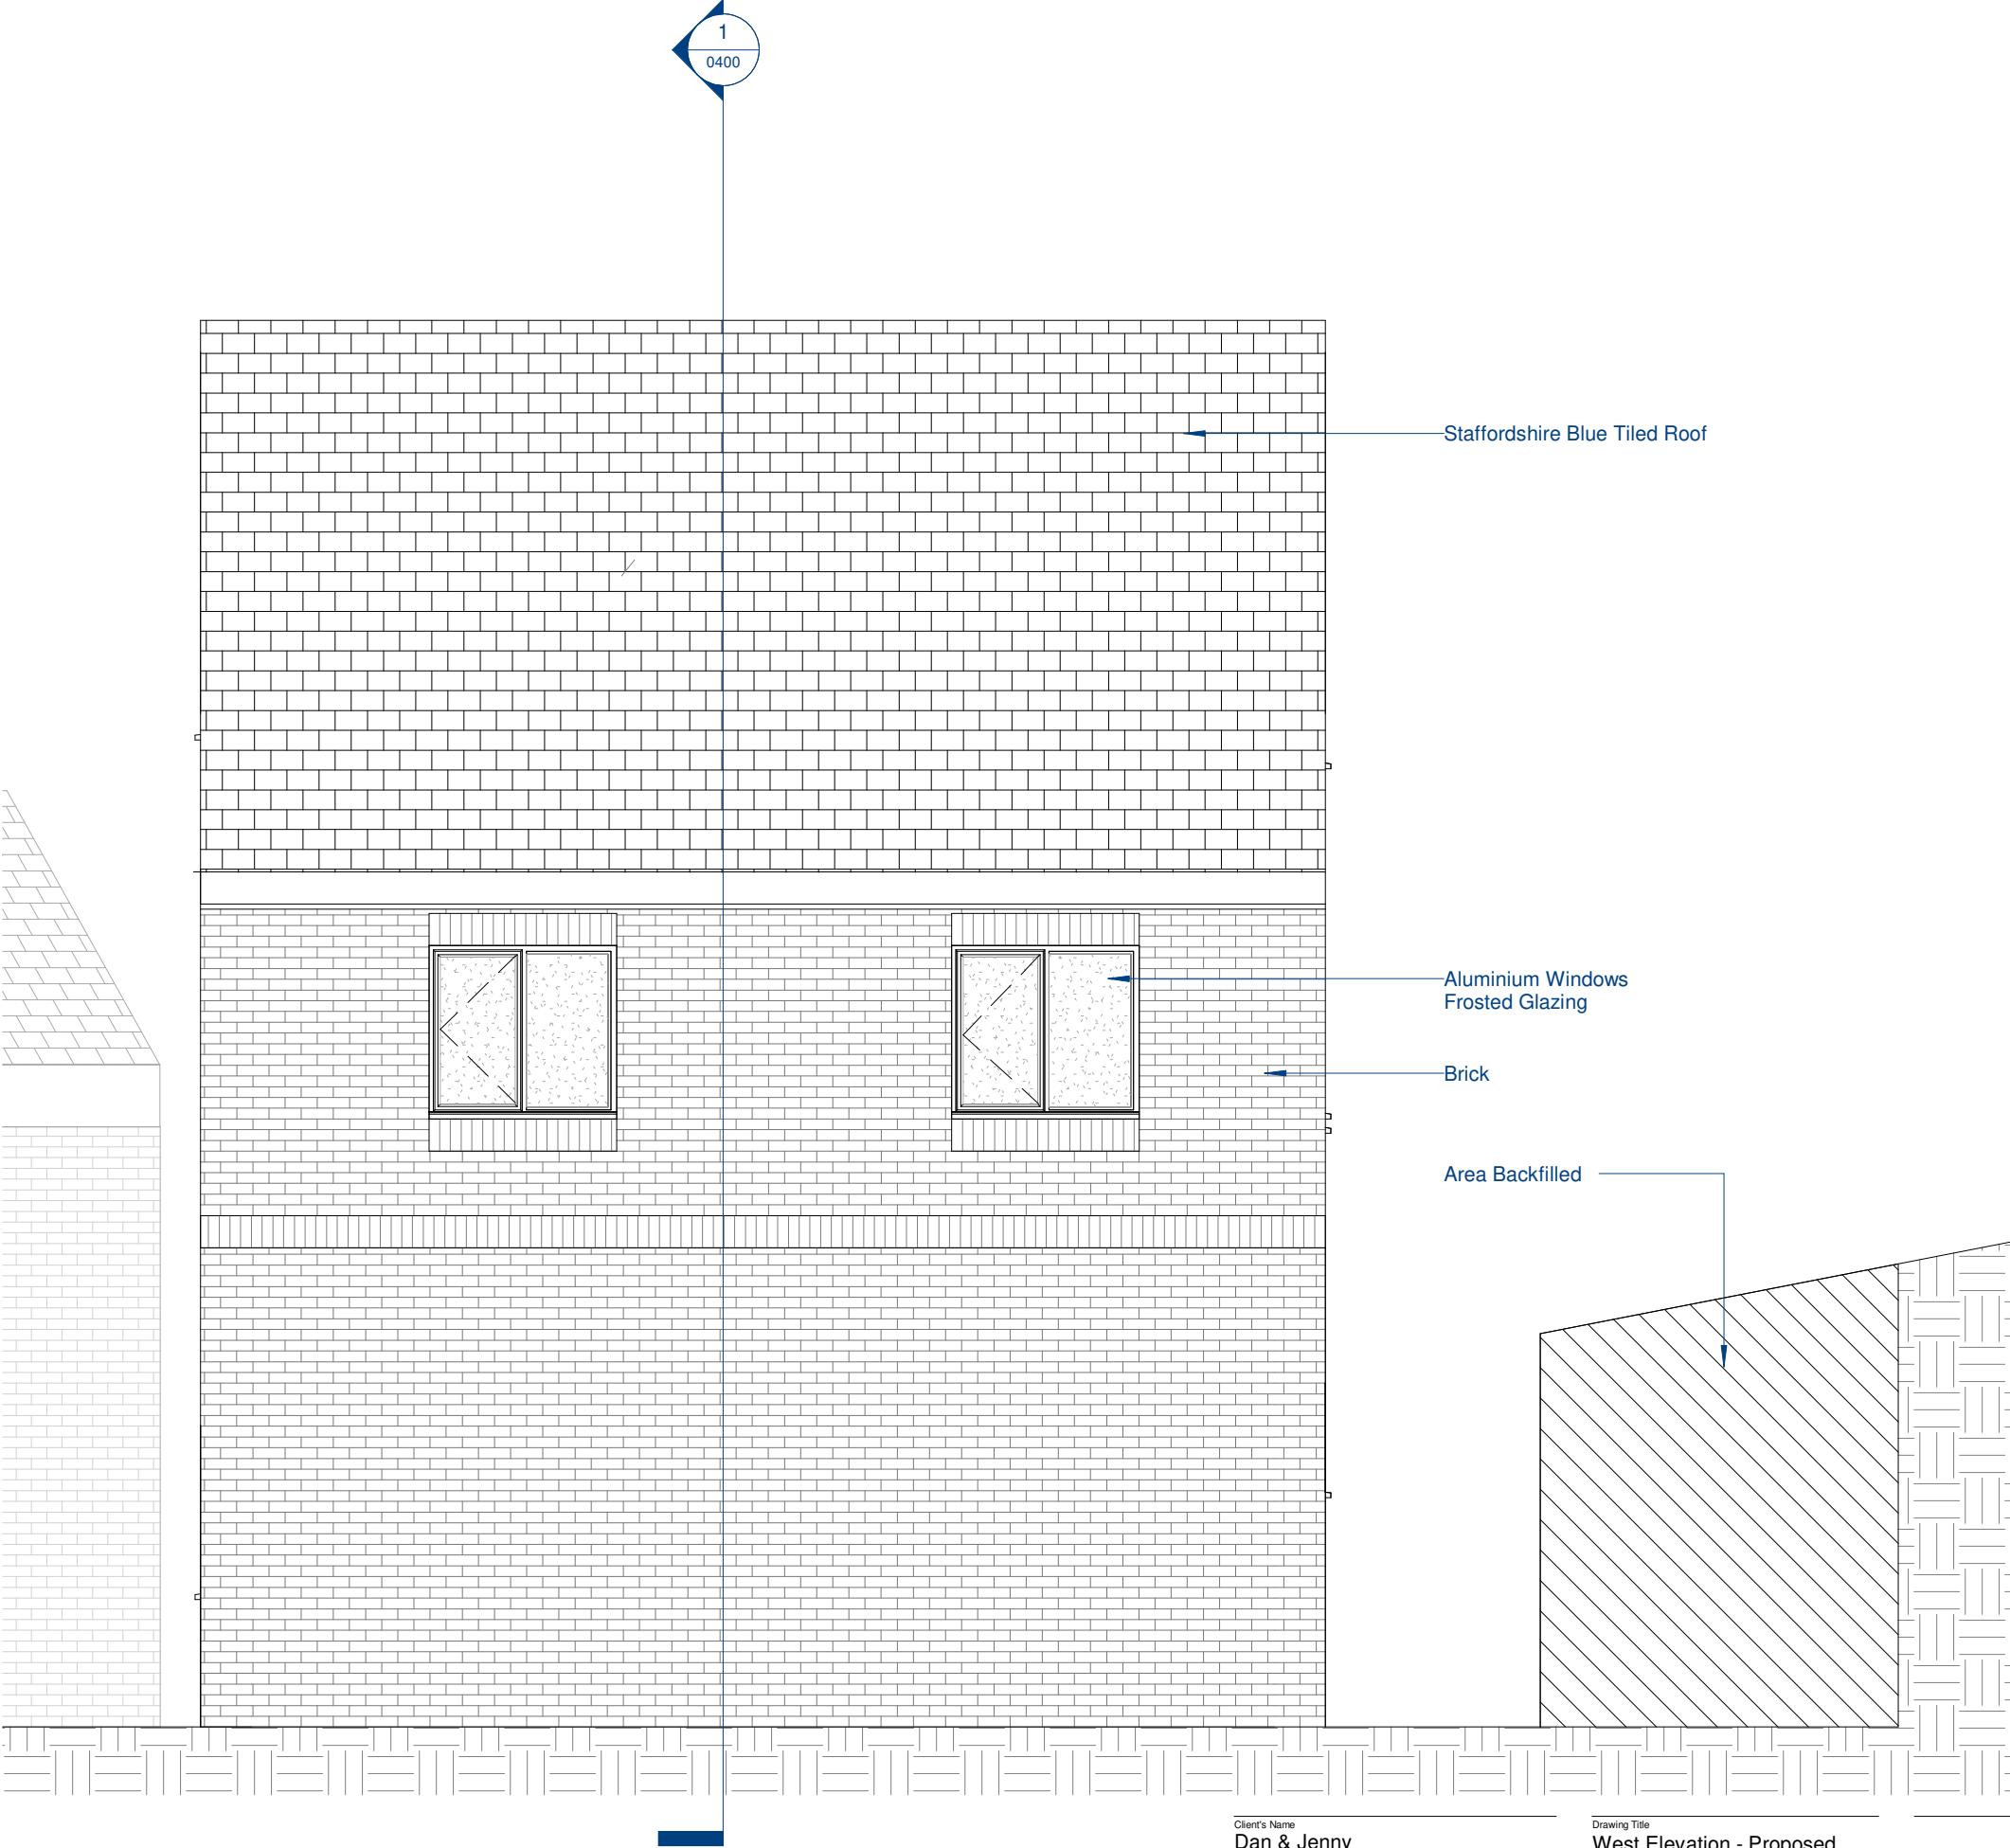

W

West Elevation - Proposed

1 : 50

Client's Name
Dan & Jenny

Drawing Title
West Elevation - Proposed

Date
Mar 2022

0.5	0	0.5	1	1.5	2	2.5	Number	Rev
Scale 1:50@A3							0303	A

Title
The Bungalow Caravan,
Cheadle Road, Cheddleton

Status
Planning

A 27/03/24 Amended Plans

Rev Date Revision Details Dr Ch

CAD Plot Date: 28/03/2024 17:44:11