

**DBD Architectural
Consultancy Ltd ©2024**

- 1. Copyright is vested with DBD Architectural Consultancy Ltd.
- 2. All dimensions to be checked on site before proceeding.
- 3. Contractor to check/adjust dimensions of new work to suit existing conditions.
Do not assume existing structure or details are plumb, square or level.
- 4. Contractor must notify the architect of any discrepancies before proceeding.
- 5. All drawings to be read in conjunction with all other consultants drawings and specs.

Rev	Date	Description



DBD Architectural Consultancy Ltd
50 Broad Street, Leek,
Staffordshire, ST13 5NS
01538 383118
mail@dbdconsultants.co.uk
www.dbdconsultants.co.uk

Tiger Bites
3, Smithfield Centre
Ashbourne Road
Leek, ST13 5JW


Client

Varying conditions of opening hours to
previous planning consent

Project

Site Plans

Stage: Planning		App No: 2374
Size: A4	Date: 04.04.24	PL 01
Scale: 1:1250		
Drawing Number:		

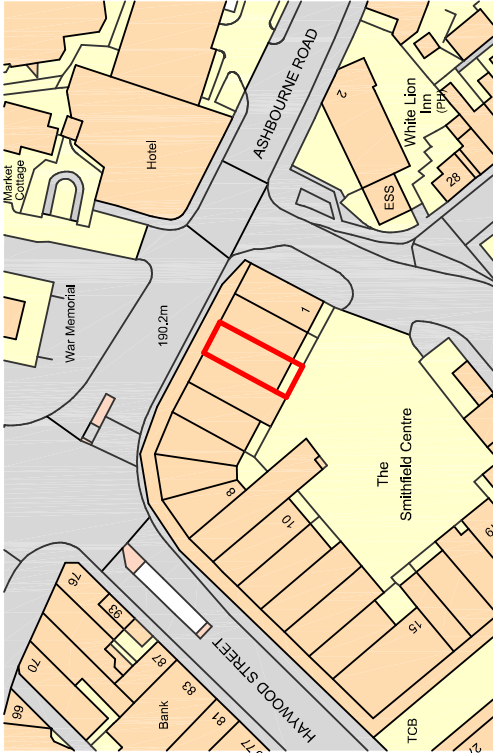

Ordnance Survey, (c) Crown Copyright 2024. All rights reserved. Licence number 100022432

Site Location Plan

Metres



SCALE 1:1250