


This drawing is the copyright of Forefront Development Consulting Ltd and should not be reproduced without our written consent.

The contractor is to check dimensions and levels on site prior to the commencement of works. Any discrepancies are to be reported immediately.

New entrance doors installed

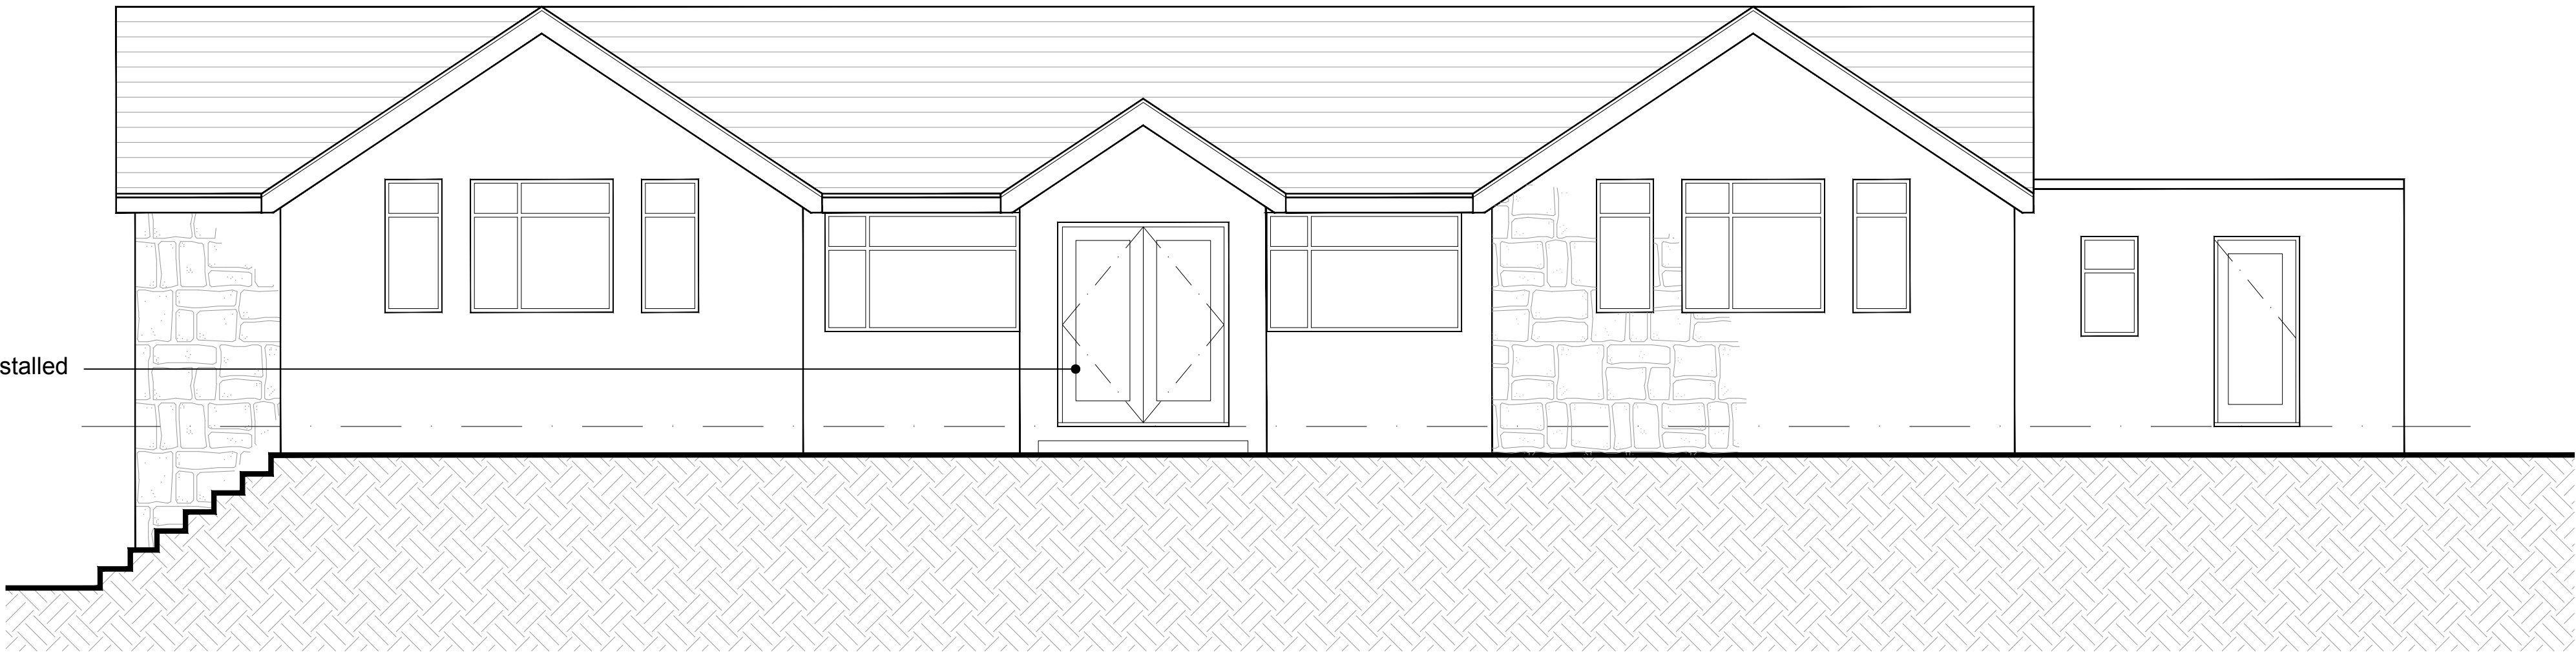


PROPOSED FRONT ELEVATION

Staffordshire Blue tiles
insatlled

Stone to match existing


Aluminium bi-fold doors
installed

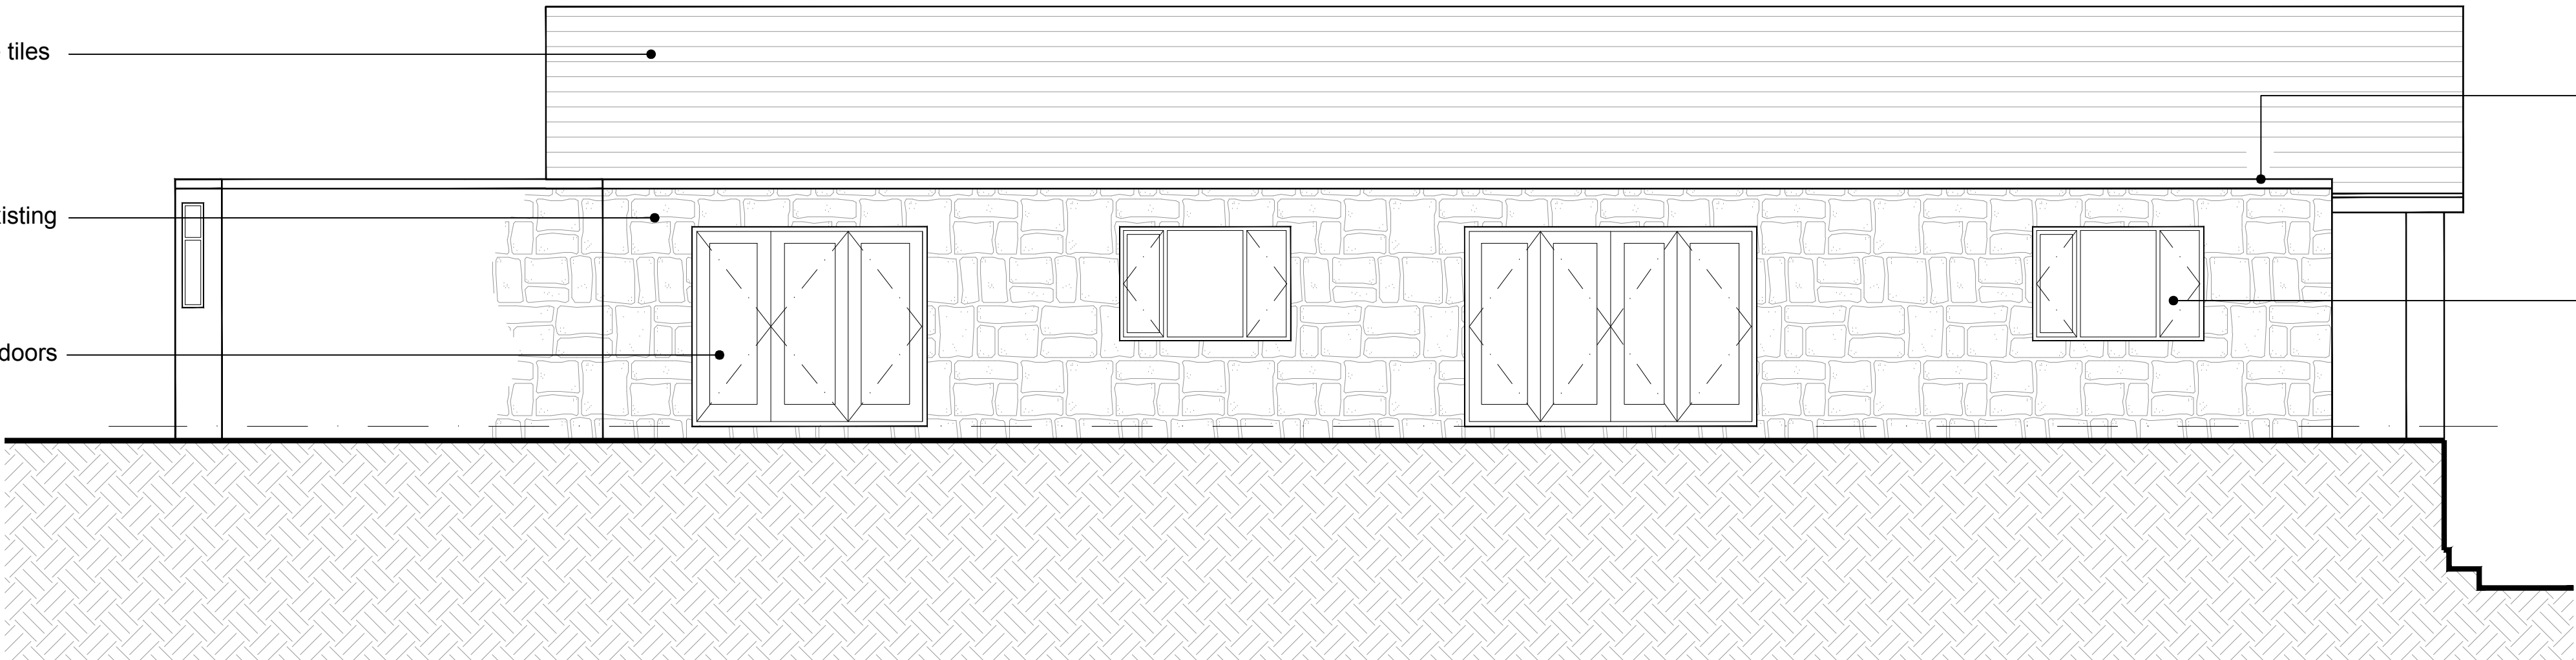

PROPOSED REAR ELEVATION

Parapet detail to roof


Timber effect upvc windows
installed

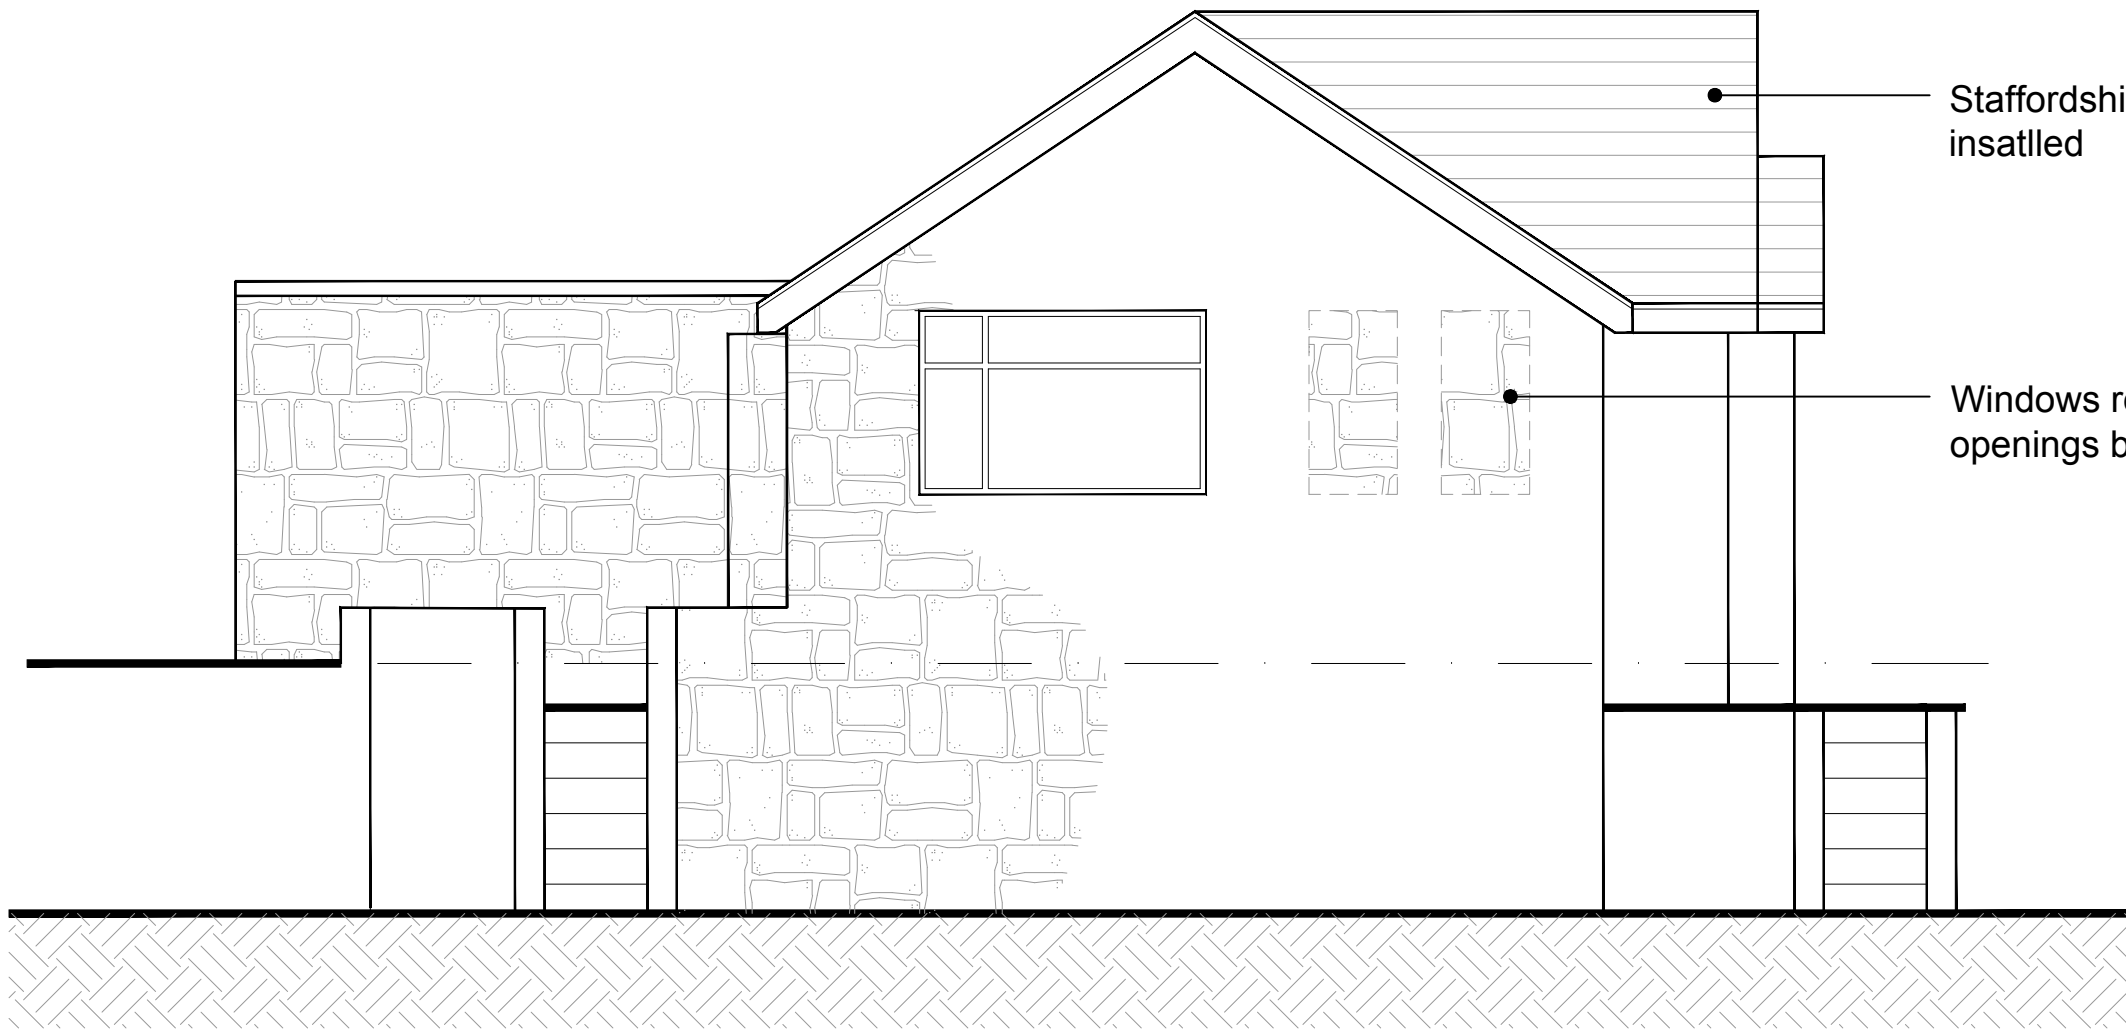

PROPOSED SIDE ELEVATION

Staffordshire Blue tiles
insatlled

Windows removed and
openings built up

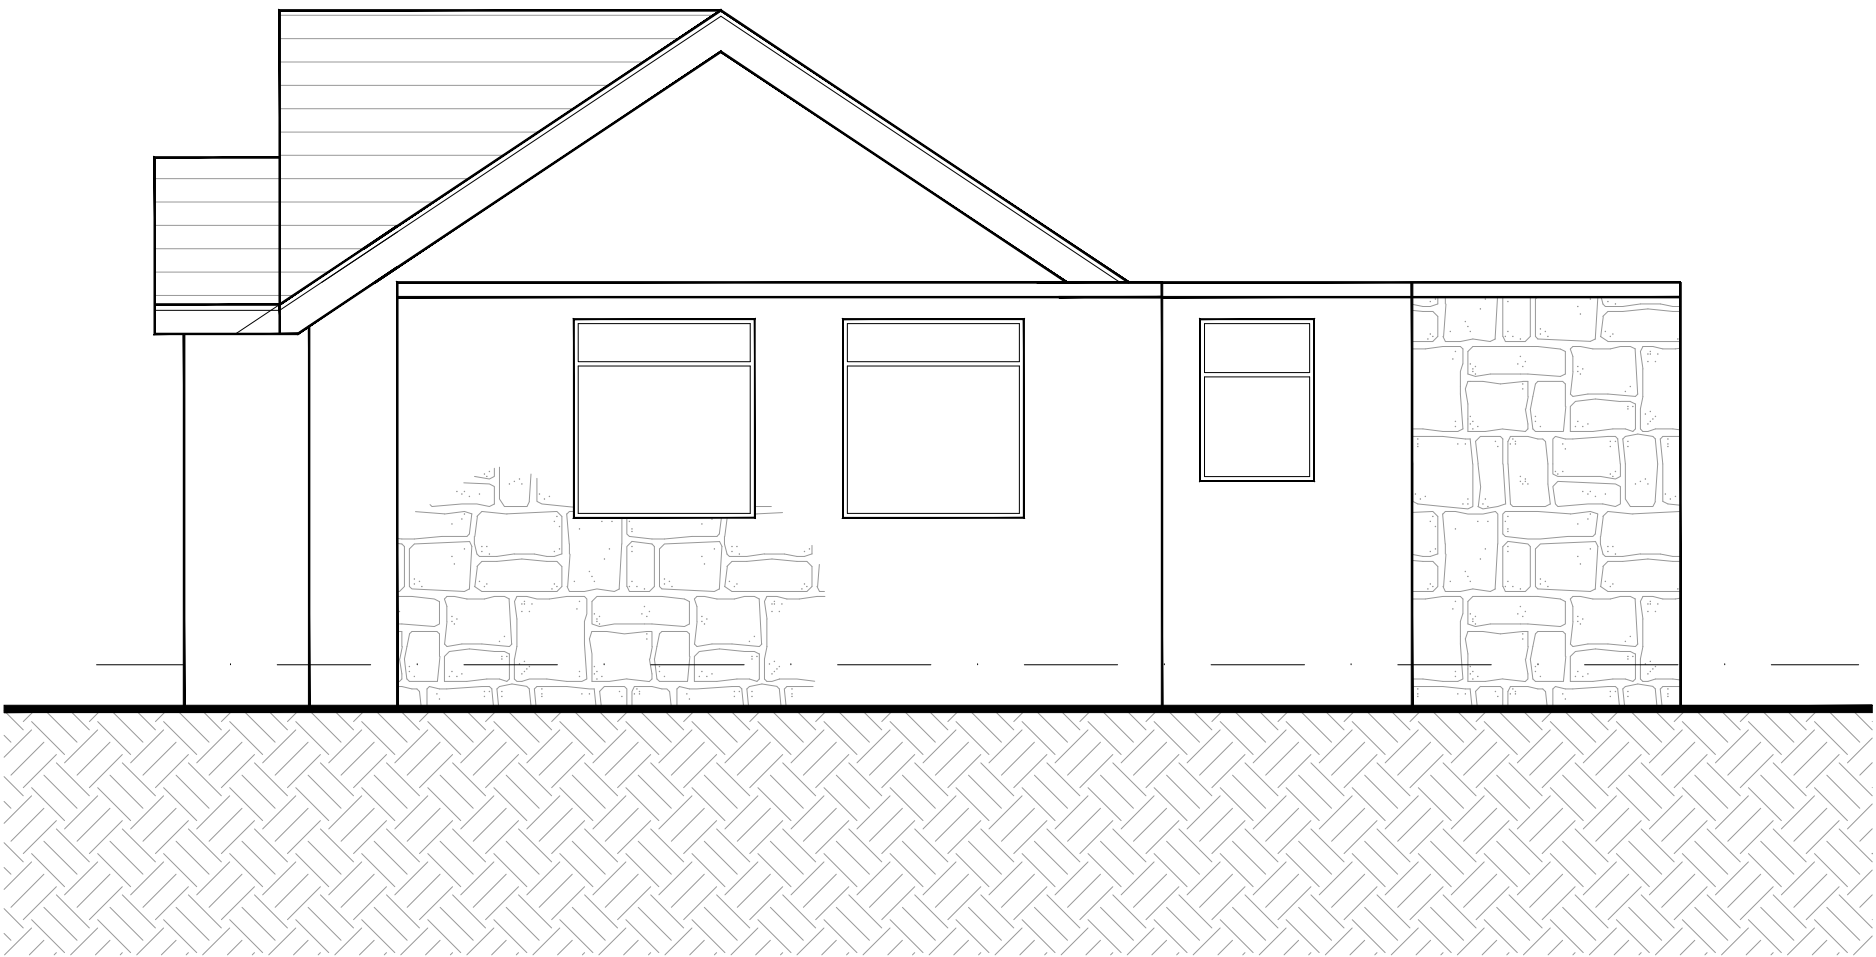

PROPOSED SIDE ELEVATION



FOREFRONT
DEVELOPMENT CONSULTING

4 Ridge House, Ridge House Drive, Festival Park, S-O-T. ST1 5SJ
Office 01782 216912 WWW.FOREFRONTDC.COM

CLIENT

MR P HORWELL

PROJECT

Proposed change of use from Sui-Generis to 2 no
residential dwellings with single storey rear extensions
and internal alterations at Rudyard Memorial Institute,
Lake Road, Rudyard, Staffordshire. ST13 8RN

TITLE

Proposed Elevations

SCALE

1:50 @ A1

DRG NO.

23-137-05

REV.

A

DRAWN

ATG

DATE

11 / 12 / 23

DESCRIPTION

Parking removed

DATE

18-04-24

PLANNING