



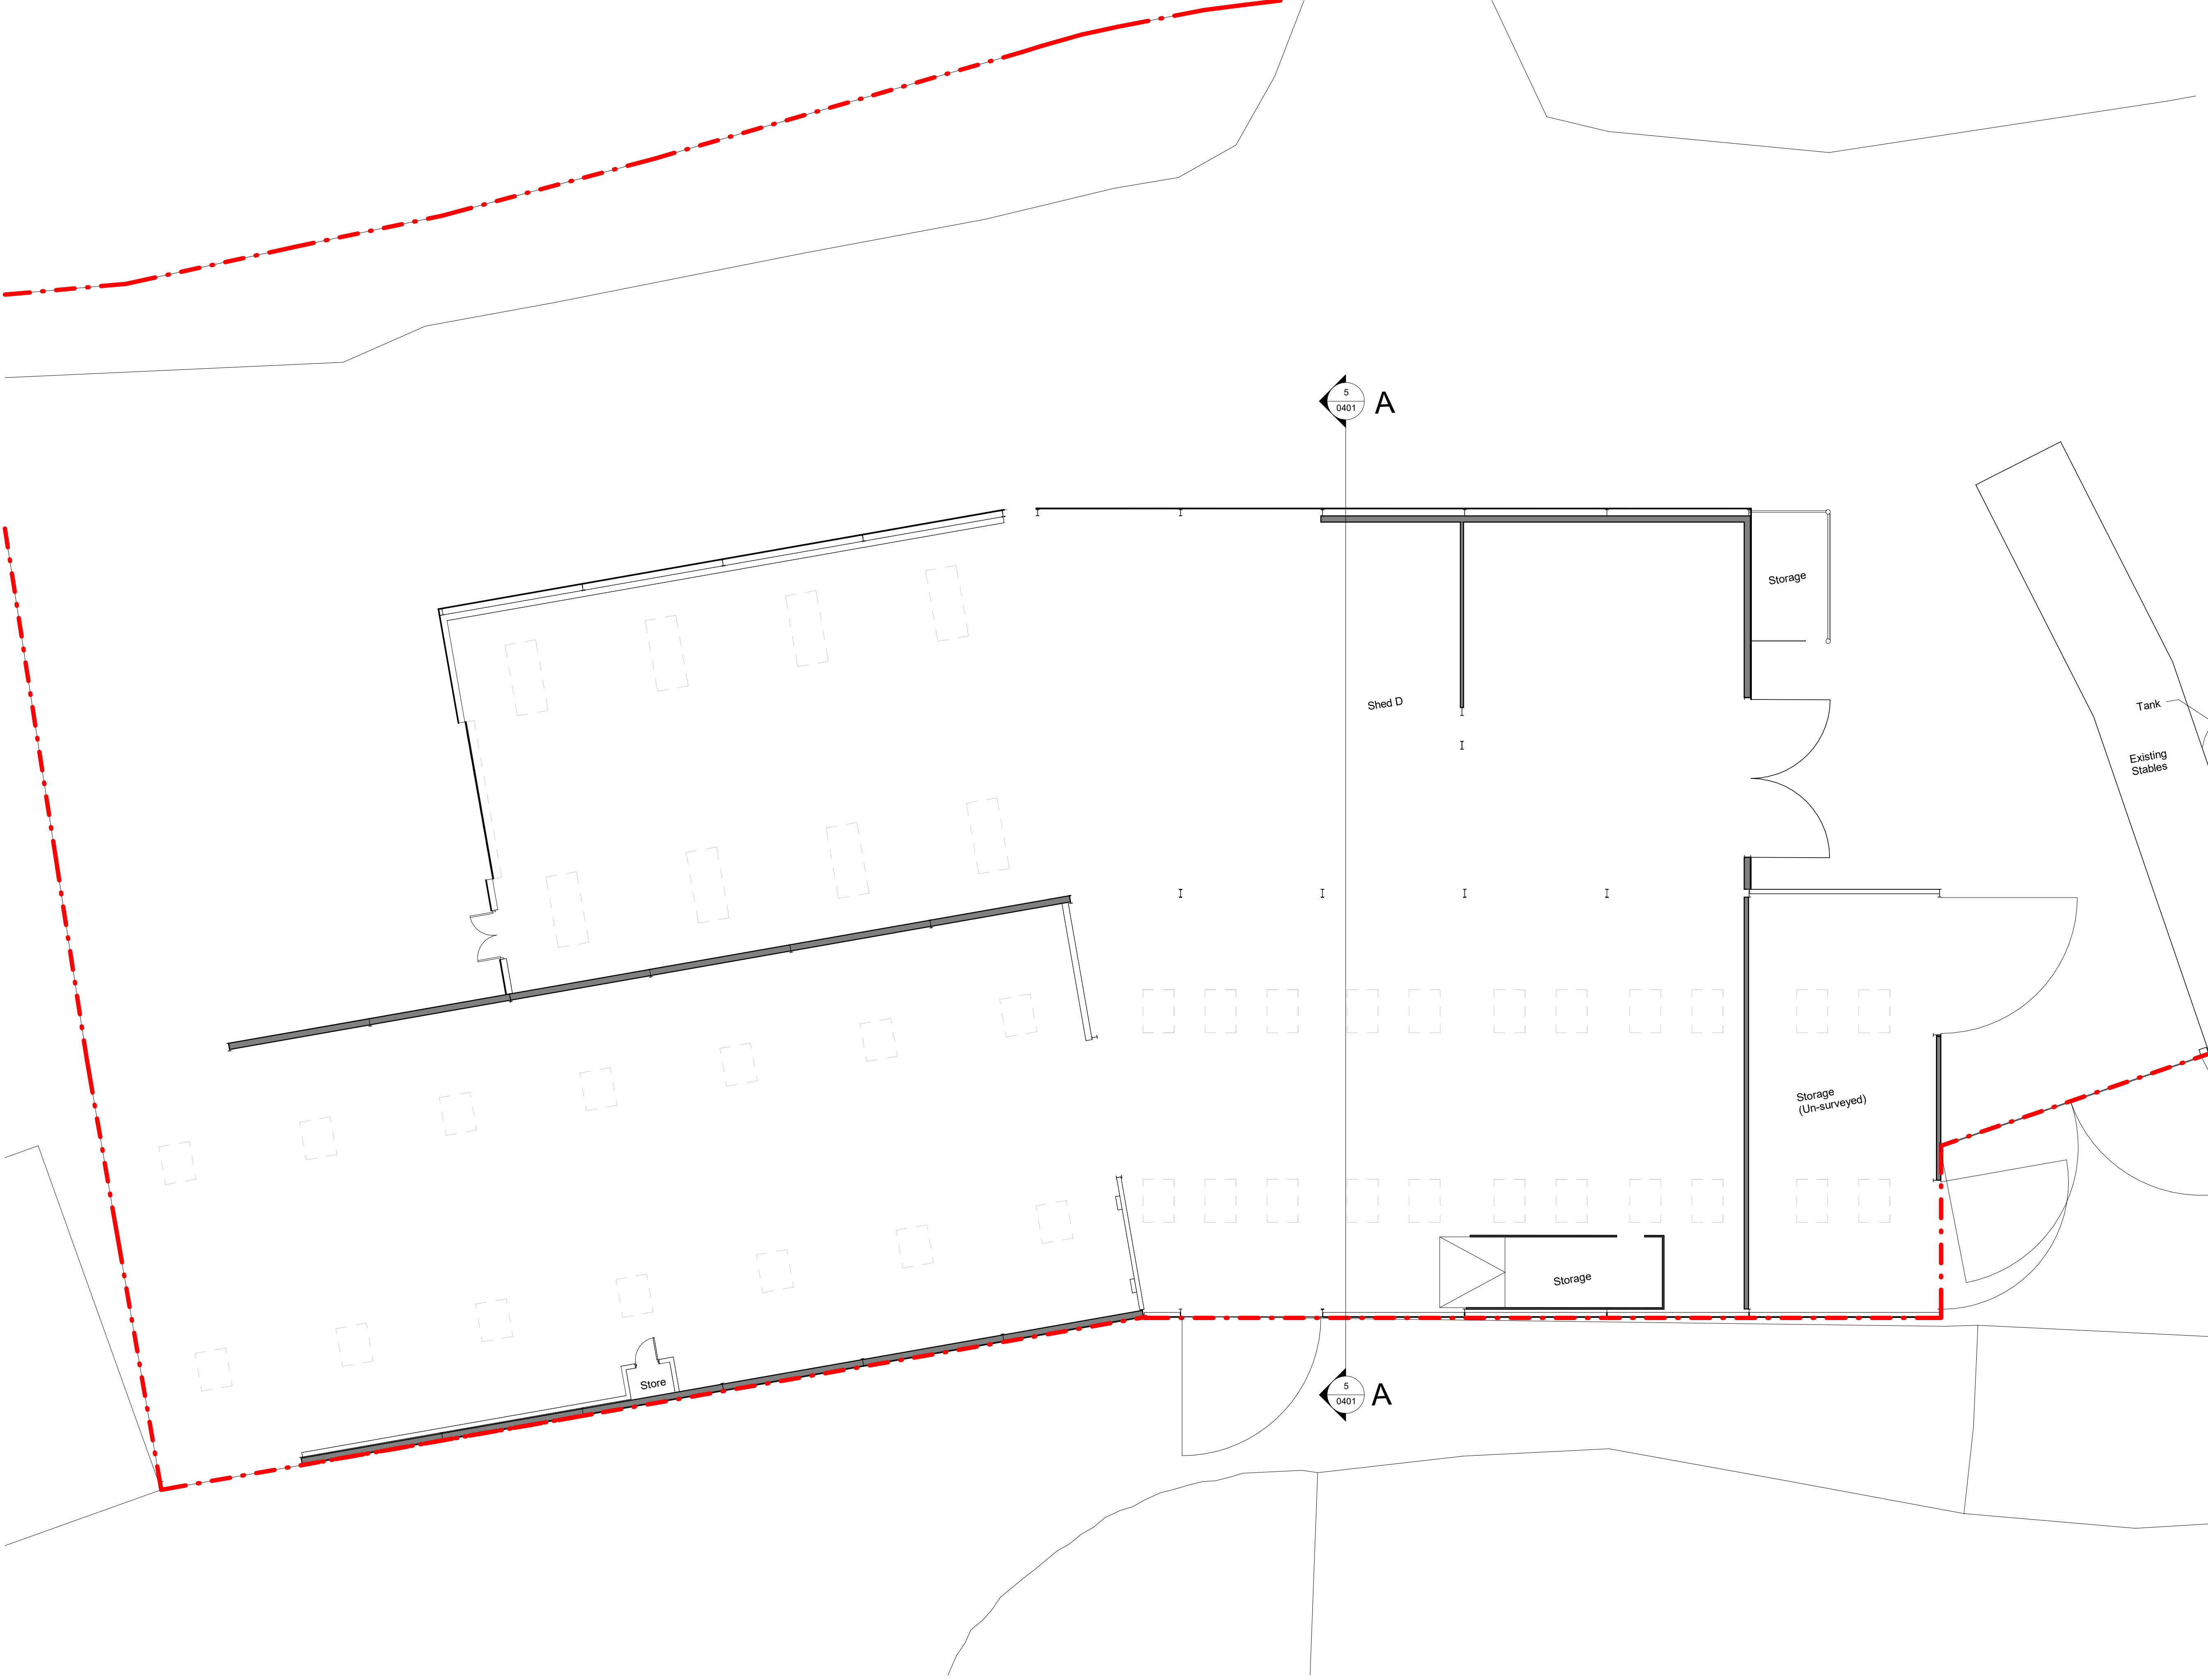

All heights, sizes and dimensions should be checked on site by the contractor before any work is put in hand.

Figured dimensions should be taken in preference to scaling and any errors or omissions reported to the architect at once.

This drawing has been prepared in accordance with the CDM (Construction Design and Management) and all foreseeable design risks to those involved or affected by construction have been avoided wherever possible.

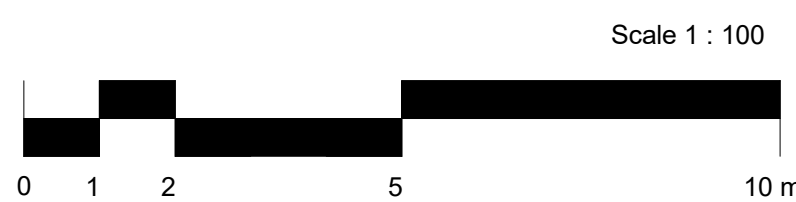

P0.1 20.03.2024 JAK Revision of site boundary.

Rev	Date	By	Detail
-----	------	----	--------

Drawing status


S4 - Planning

Client

Mark Tellwright

Project/Location

Proposed Shed at
Castle Hill Road
Alton
STOKE-ON-TRENT
ST10 4AJ

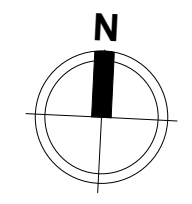

Drawing title

Existing Ground Floor Plan

Date	Drawn	Checked	Job No.
29/01/24	JK	TM	3295

Scale(s)

1 : 100 @A1

Drawing number	Revision
----------------	----------

MTSS-SA-XX-GF-DR-A-0201 P0.1



12 High Street, Tean,
Stoke-on-Trent
ST10 4DZ
T: +44 (0)1538 722097
E: mail@smytheman.co.uk
W: www.smytheman.co.uk



Existing Ground Floor Plan
1 : 100