


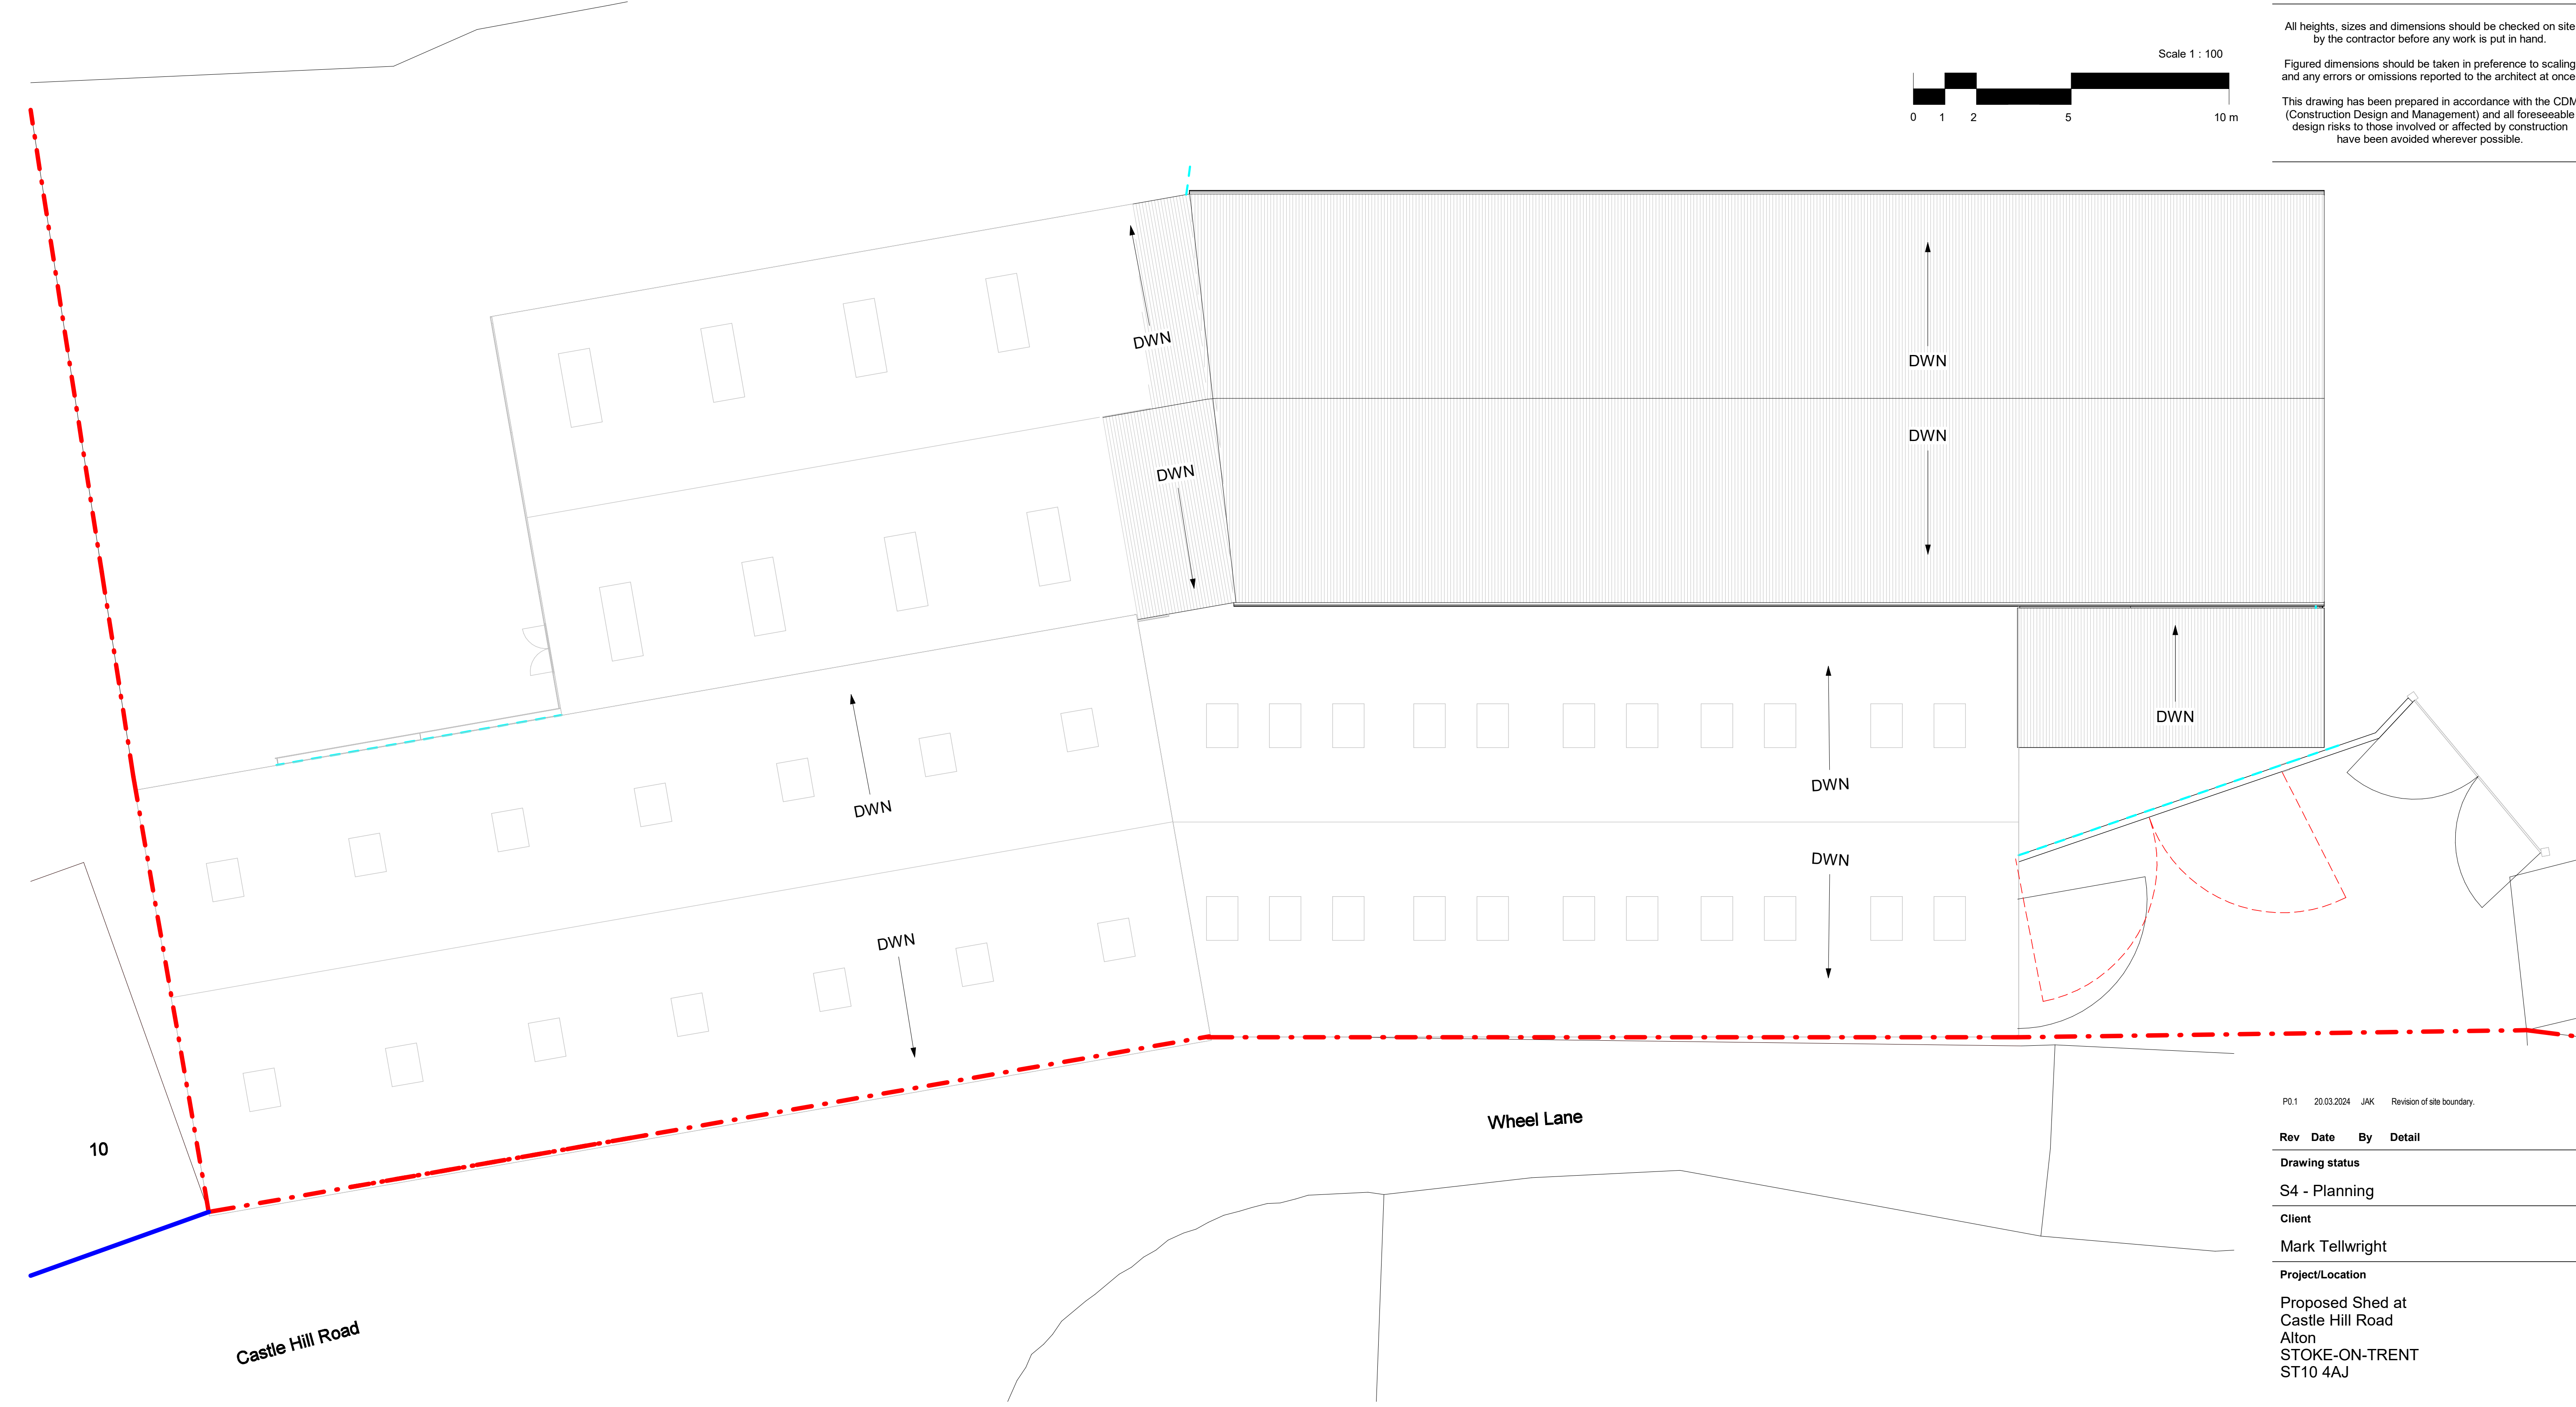

All heights, sizes and dimensions should be checked on site by the contractor before any work is put in hand.

Figured dimensions should be taken in preference to scaling and any errors or omissions reported to the architect at once.

This drawing has been prepared in accordance with the CDM (Construction Design and Management) and all foreseeable design risks to those involved or affected by construction have been avoided wherever possible.

Proposed Roof Plan
1 : 100

P0.1 20.03.2024 JAK Revision of site boundary.

Rev	Date	By	Detail
-----	------	----	--------

Drawing status
S4 - Planning

Client
Mark Tellwright

Project/Location
Proposed Shed at
Castle Hill Road
Alton
STOKE-ON-TRENT
ST10 4AJ

Drawing title
Proposed Roof Plan

Date	Drawn	Checked	Job No.
23/02/24	JK	TM	3295

Scale(s)
1 : 100 @A1

Drawing number	Revision
MTSS-SA-XX-GF-DR-A-0204	P0.1



SMYTHEMAN
ARCHITECTURAL

12 High Street, Tean,
Stoke-on-Trent
ST10 4DZ
T: +44 (0)1538 722097
E: email@smytheman.co.uk
W: www.smytheman.co.uk



CIAT
CHARTERED PRACTICE