




South East Elevation.
Scale 1:100




South West Elevation.
Scale 1:100




North West Elevation.
Scale 1:100

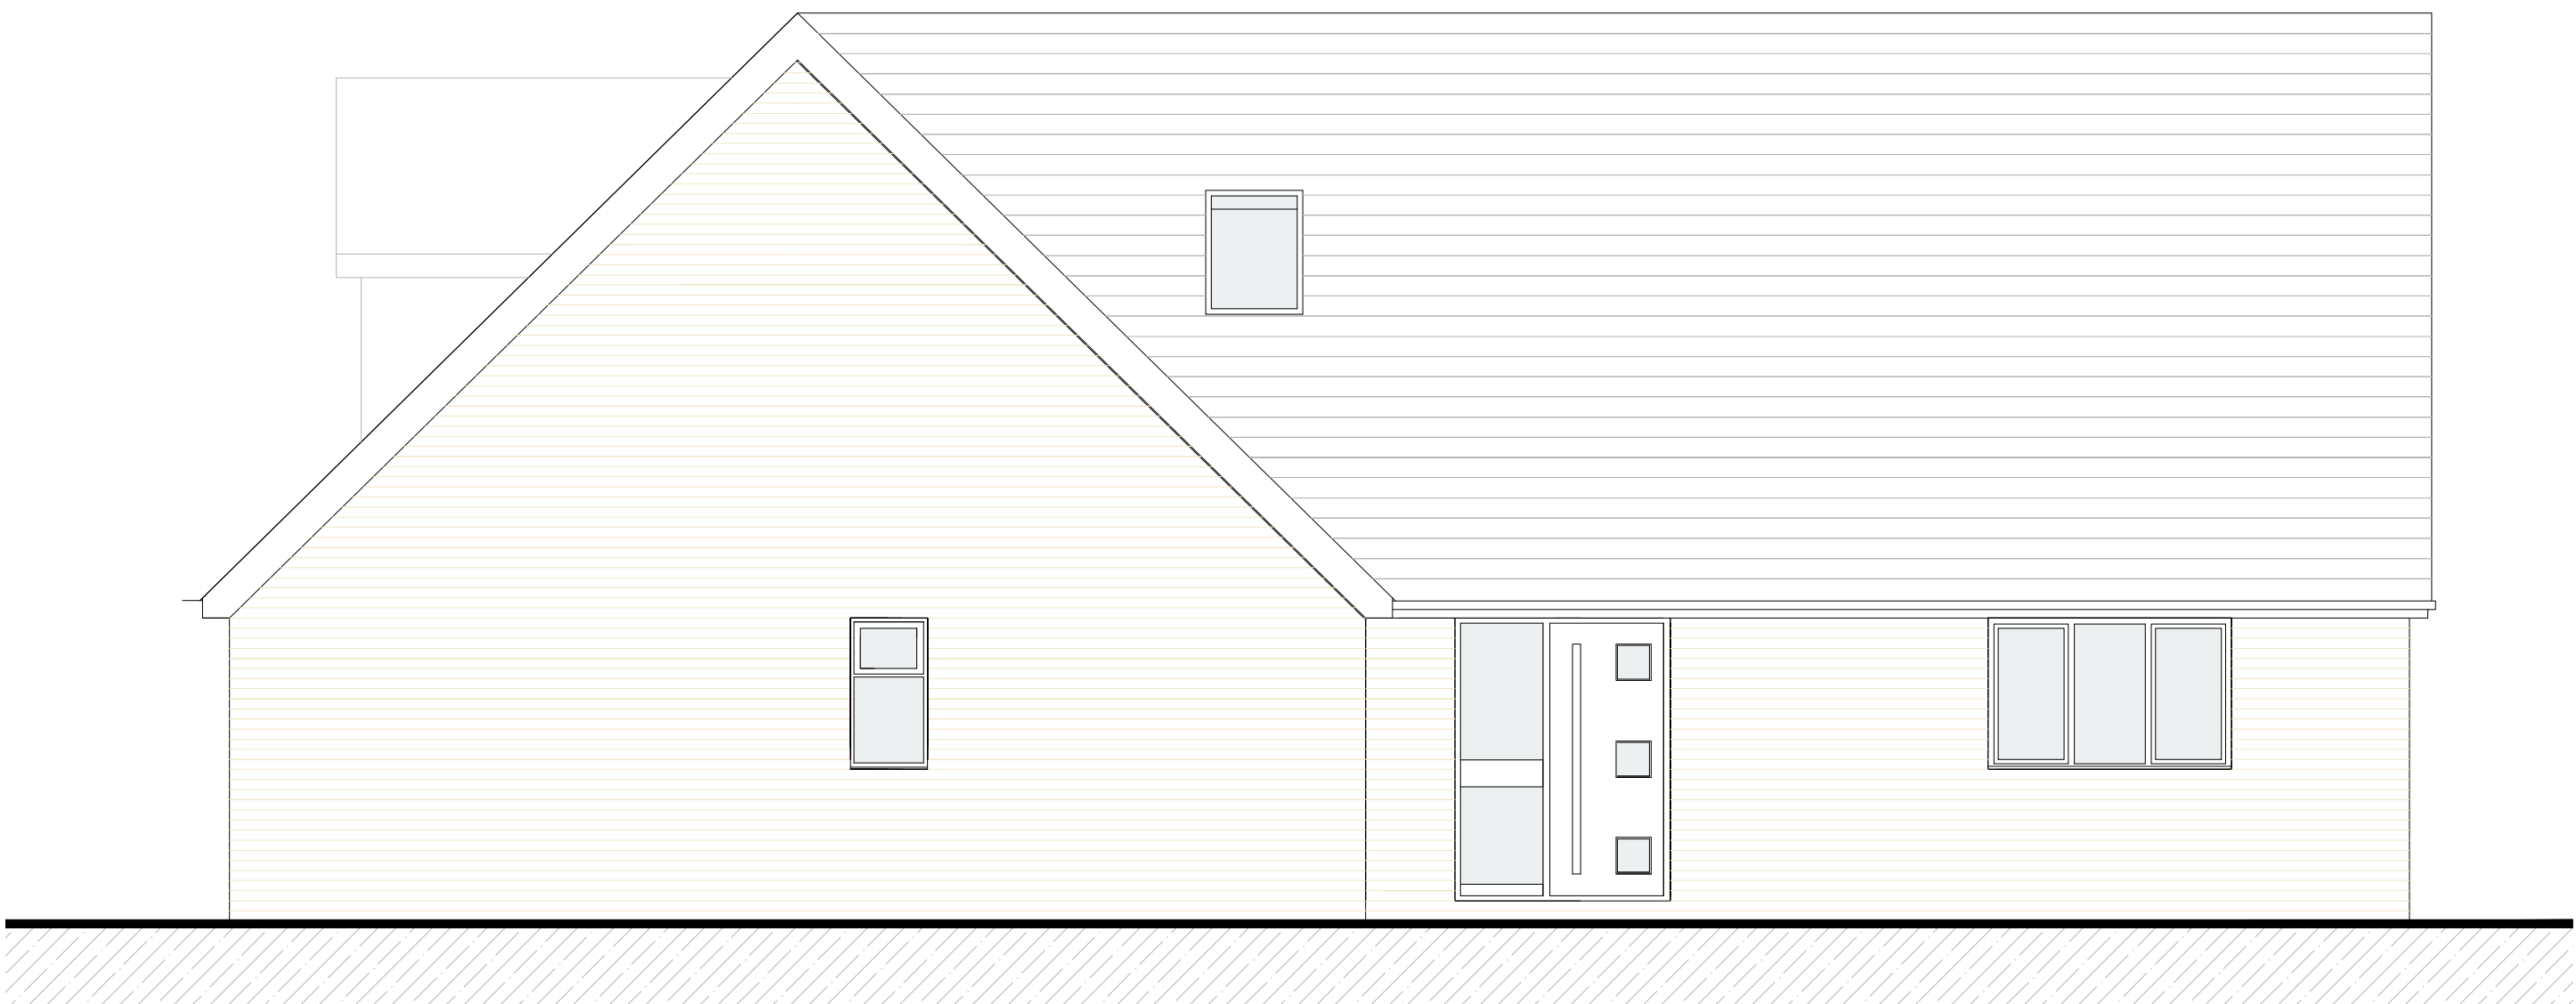


North East Elevation. Scale 1:50

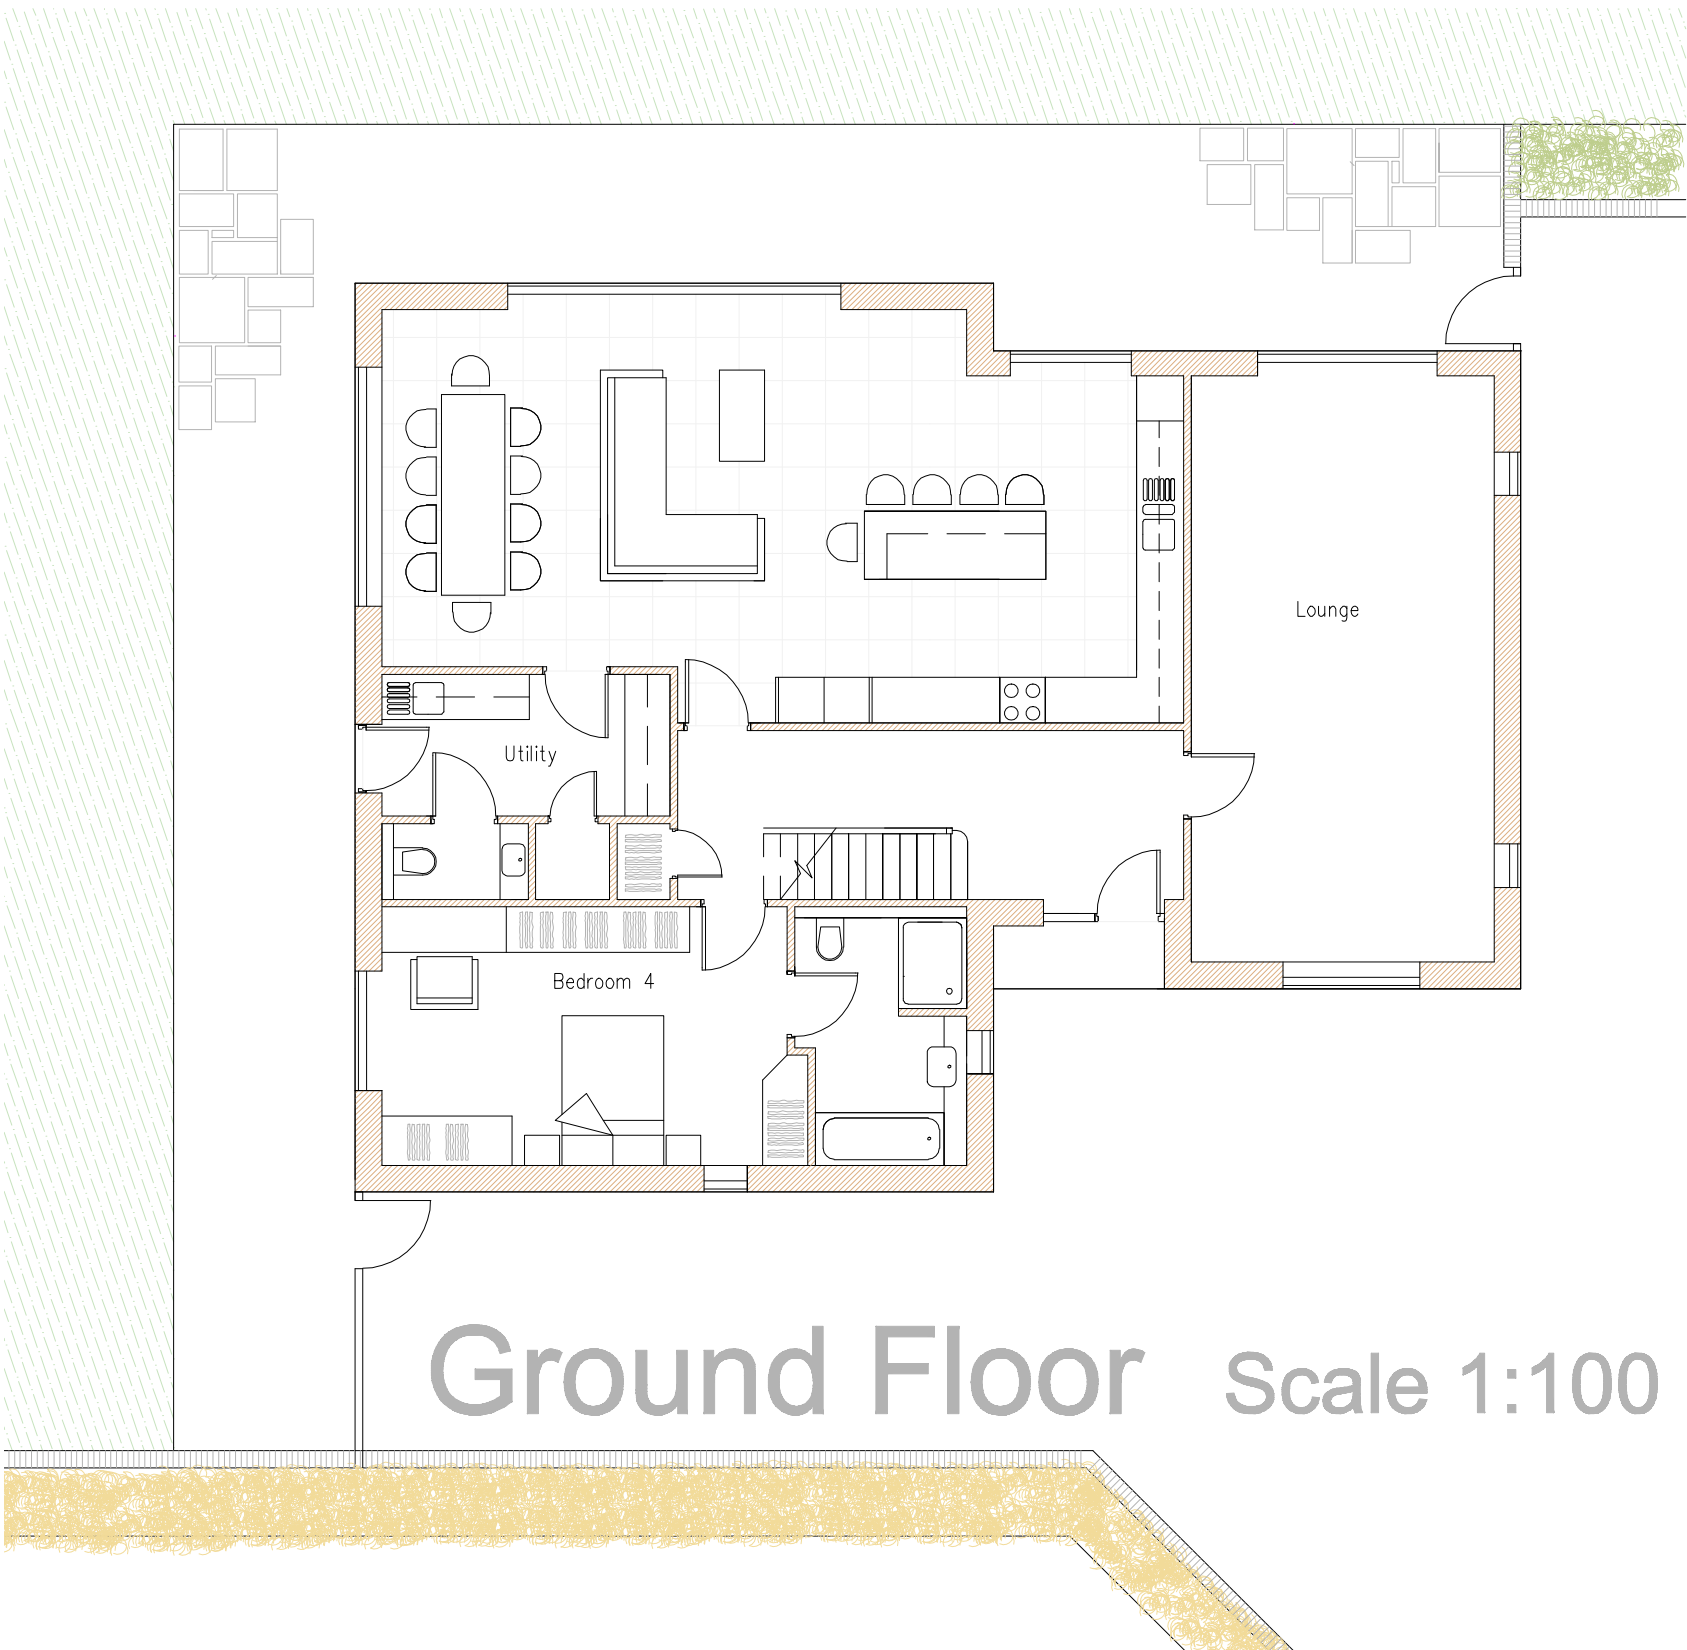


Ground Floor Scale 1:100

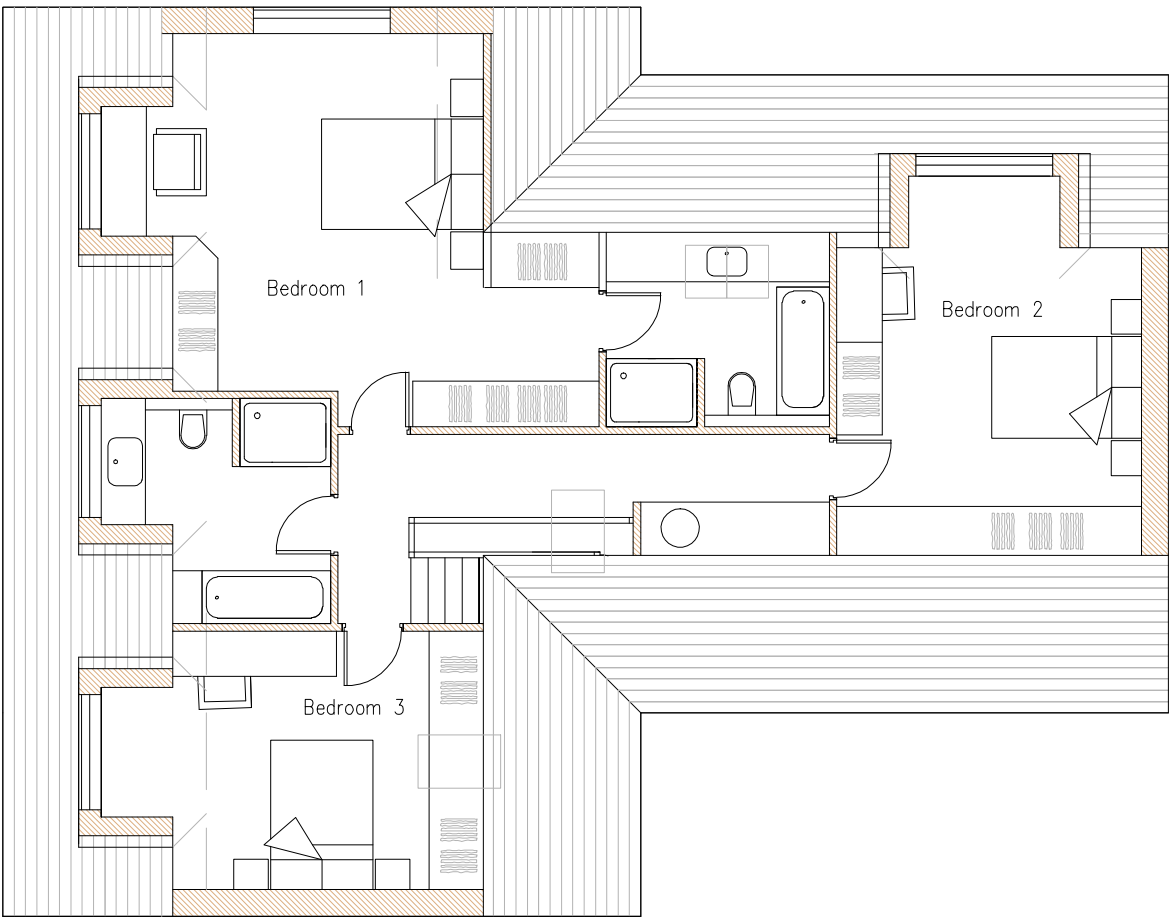

First Floor Scale 1:100

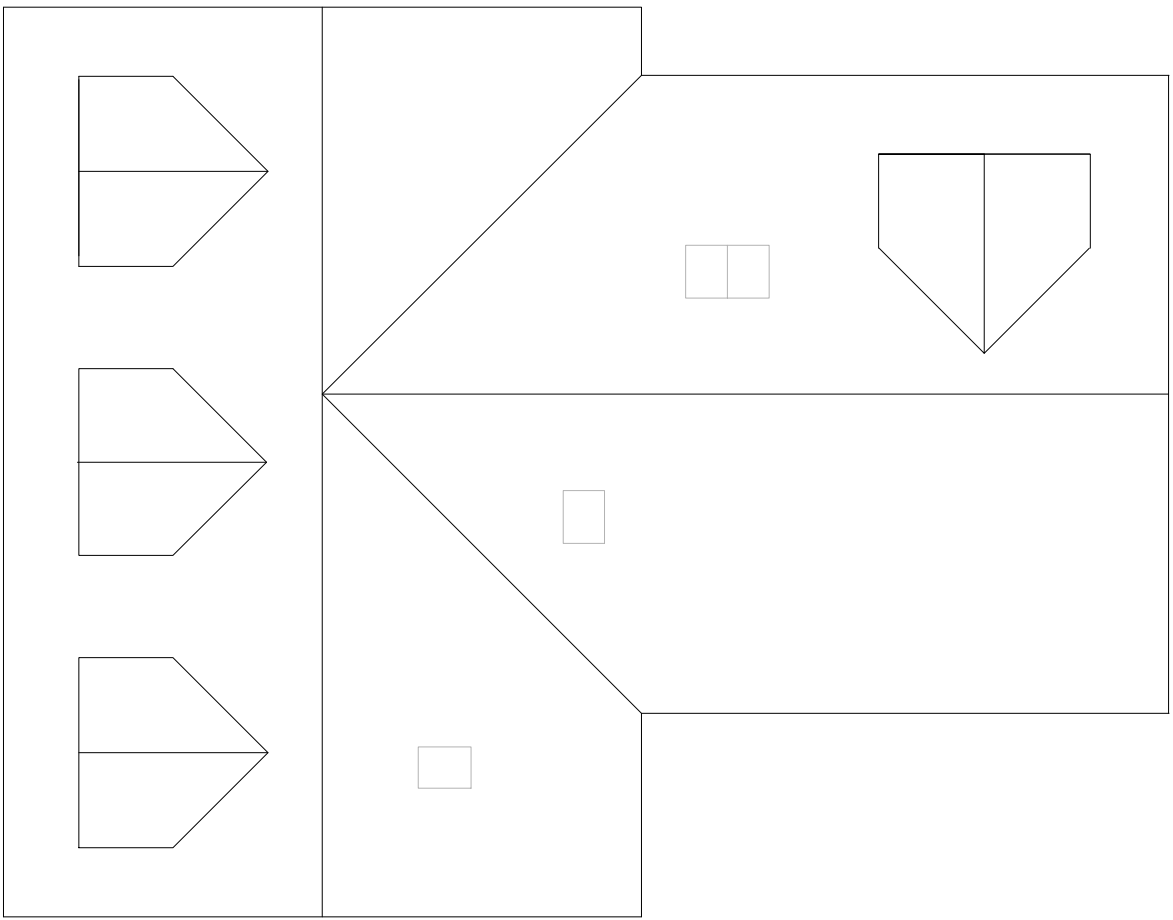

Roof Plan Scale 1:100

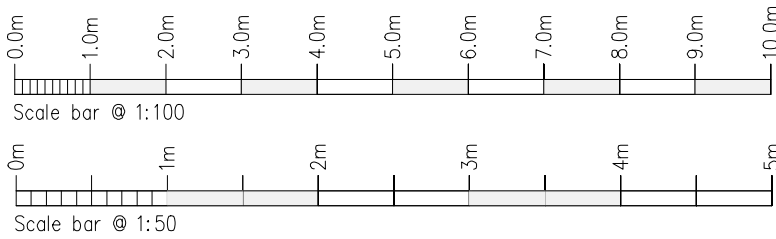

Rev.	Drawn	Comments.	Date

MAC
ARCHITECTURAL DESIGN LTD
Moorland House, 123 Moorland Road, Burslem, ST6 1JD.
T:01782 503302 E:admin@mac-arch.co.uk

Client:
Mr A Beardmore.

Project:
**Proposed Residential Development
at Double Gates Nursery, Sytch
Road, Brown Edge.
Staffordshire ST6 8QX.**

Title:
Plans & Elevations. Plot 2.

Status:
Planning.