



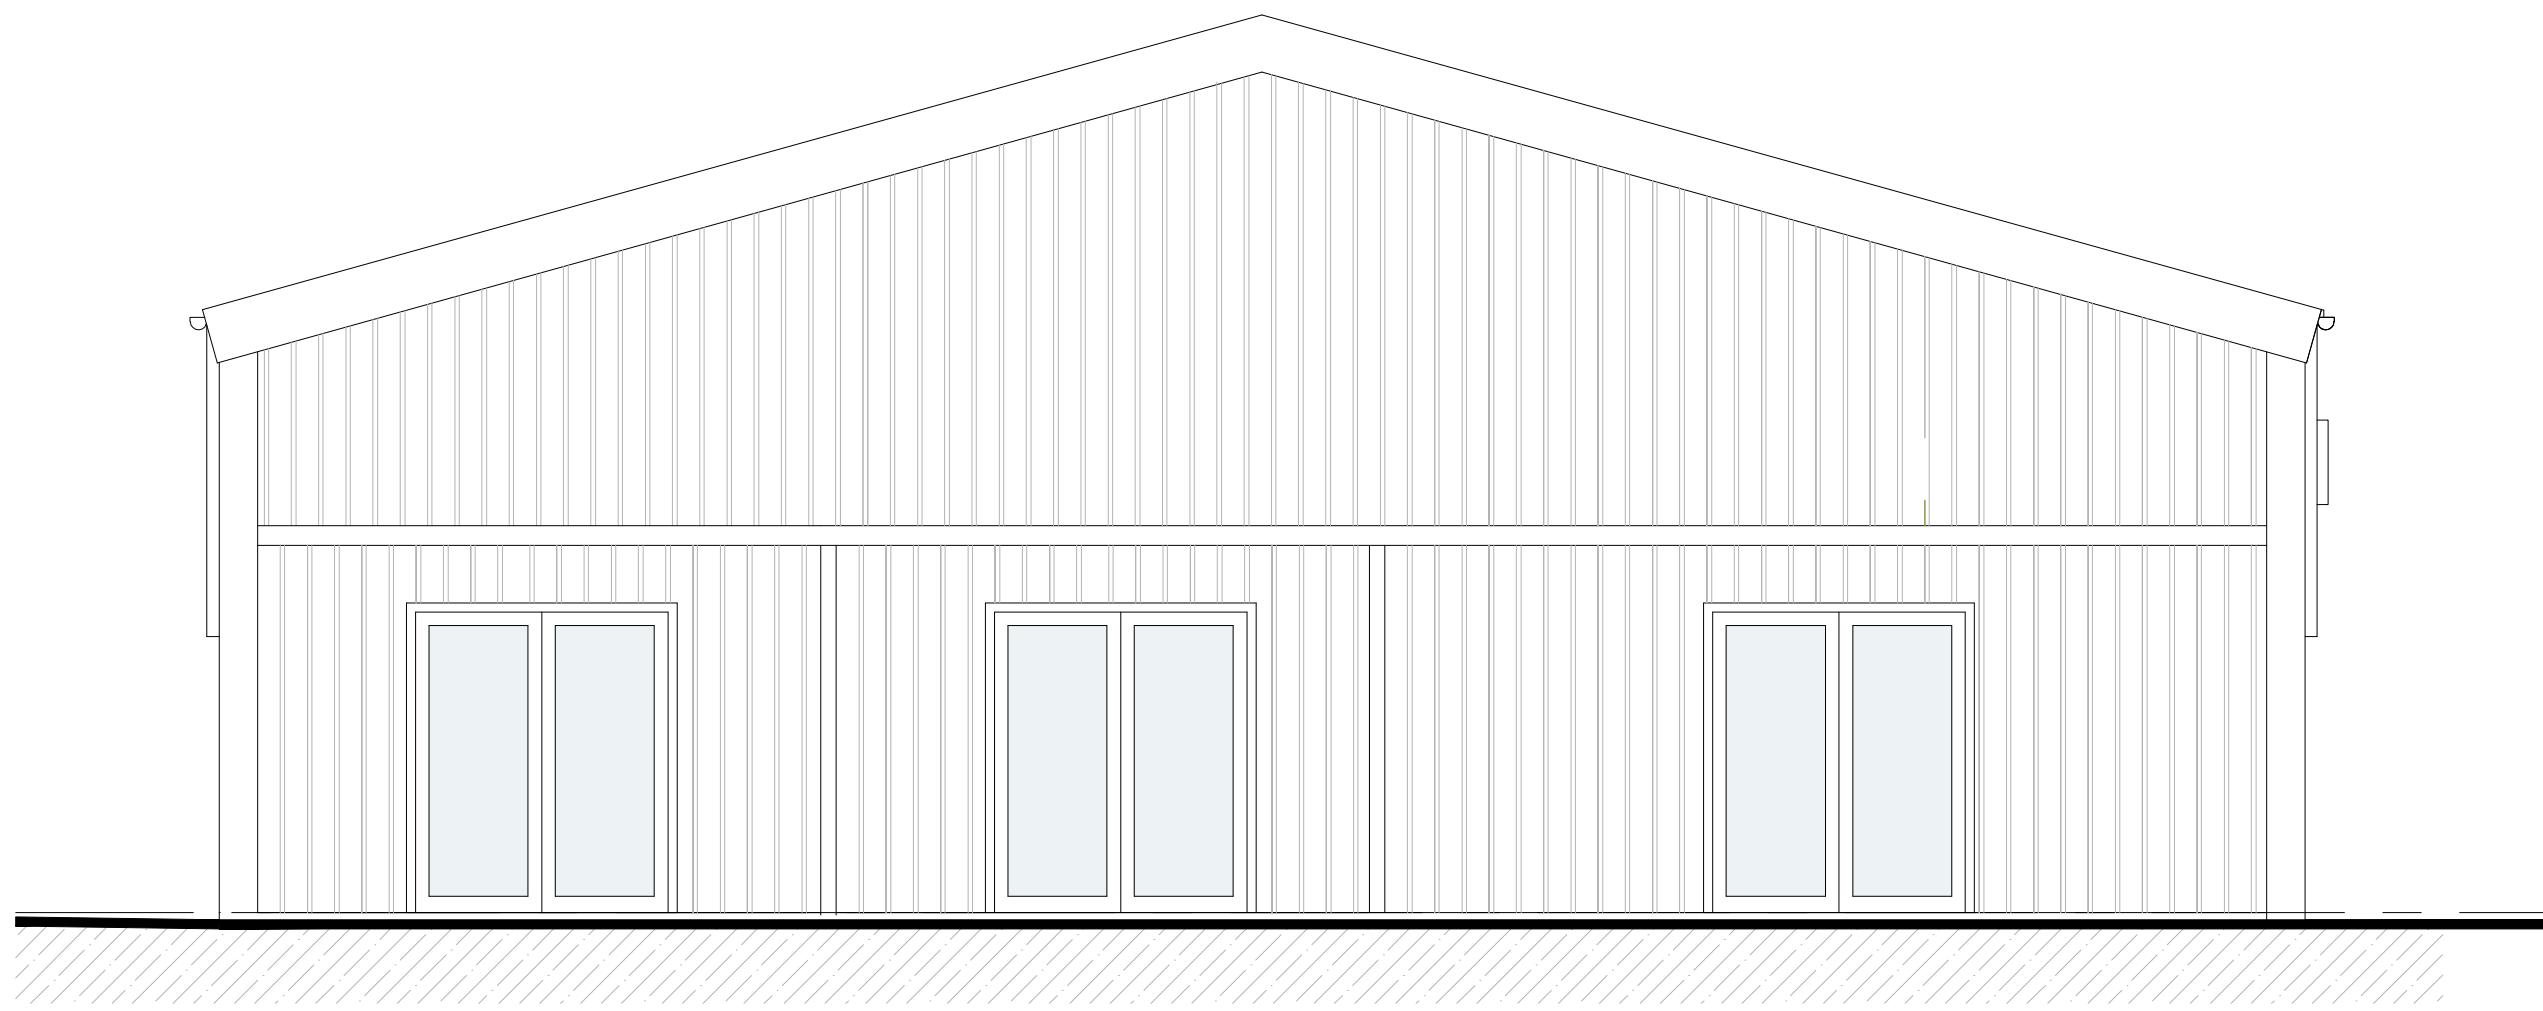


South West Elevation Scale 1:50

S+P TCBTX-500
Contra-rotating twin fan.
(See South East Elevation)

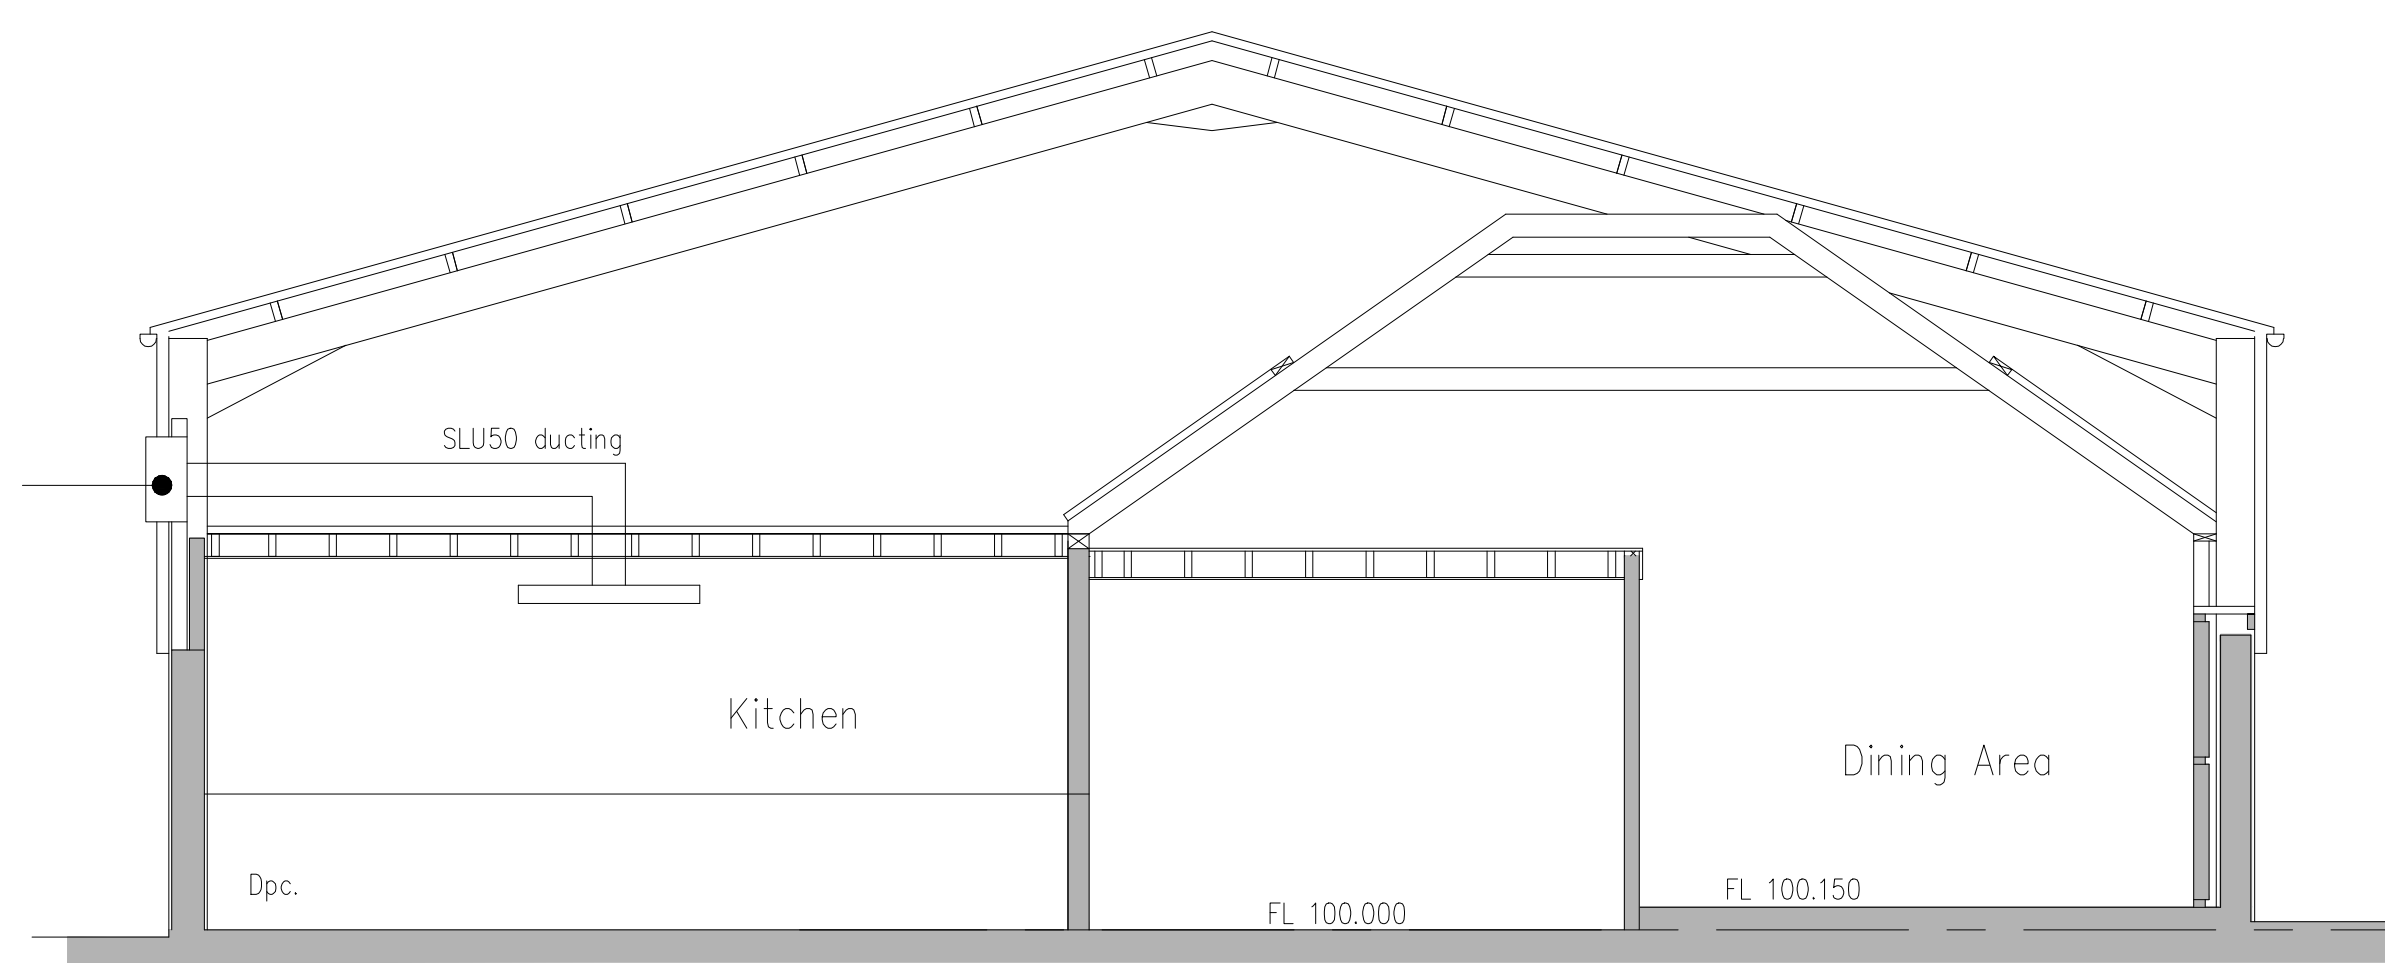


Section X-X Scale 1:50

● MAC ARCHITECTURAL DESIGN LTD. All rights reserved.
This Drawing and its contents has been produced for the Client only and is not intended for any other person or for any other purpose than the Drawing Status. No part of this drawing and associated graphical contents may be reproduced, copied, modified or distributed, without the prior written consent of MAC Architectural Design Ltd.

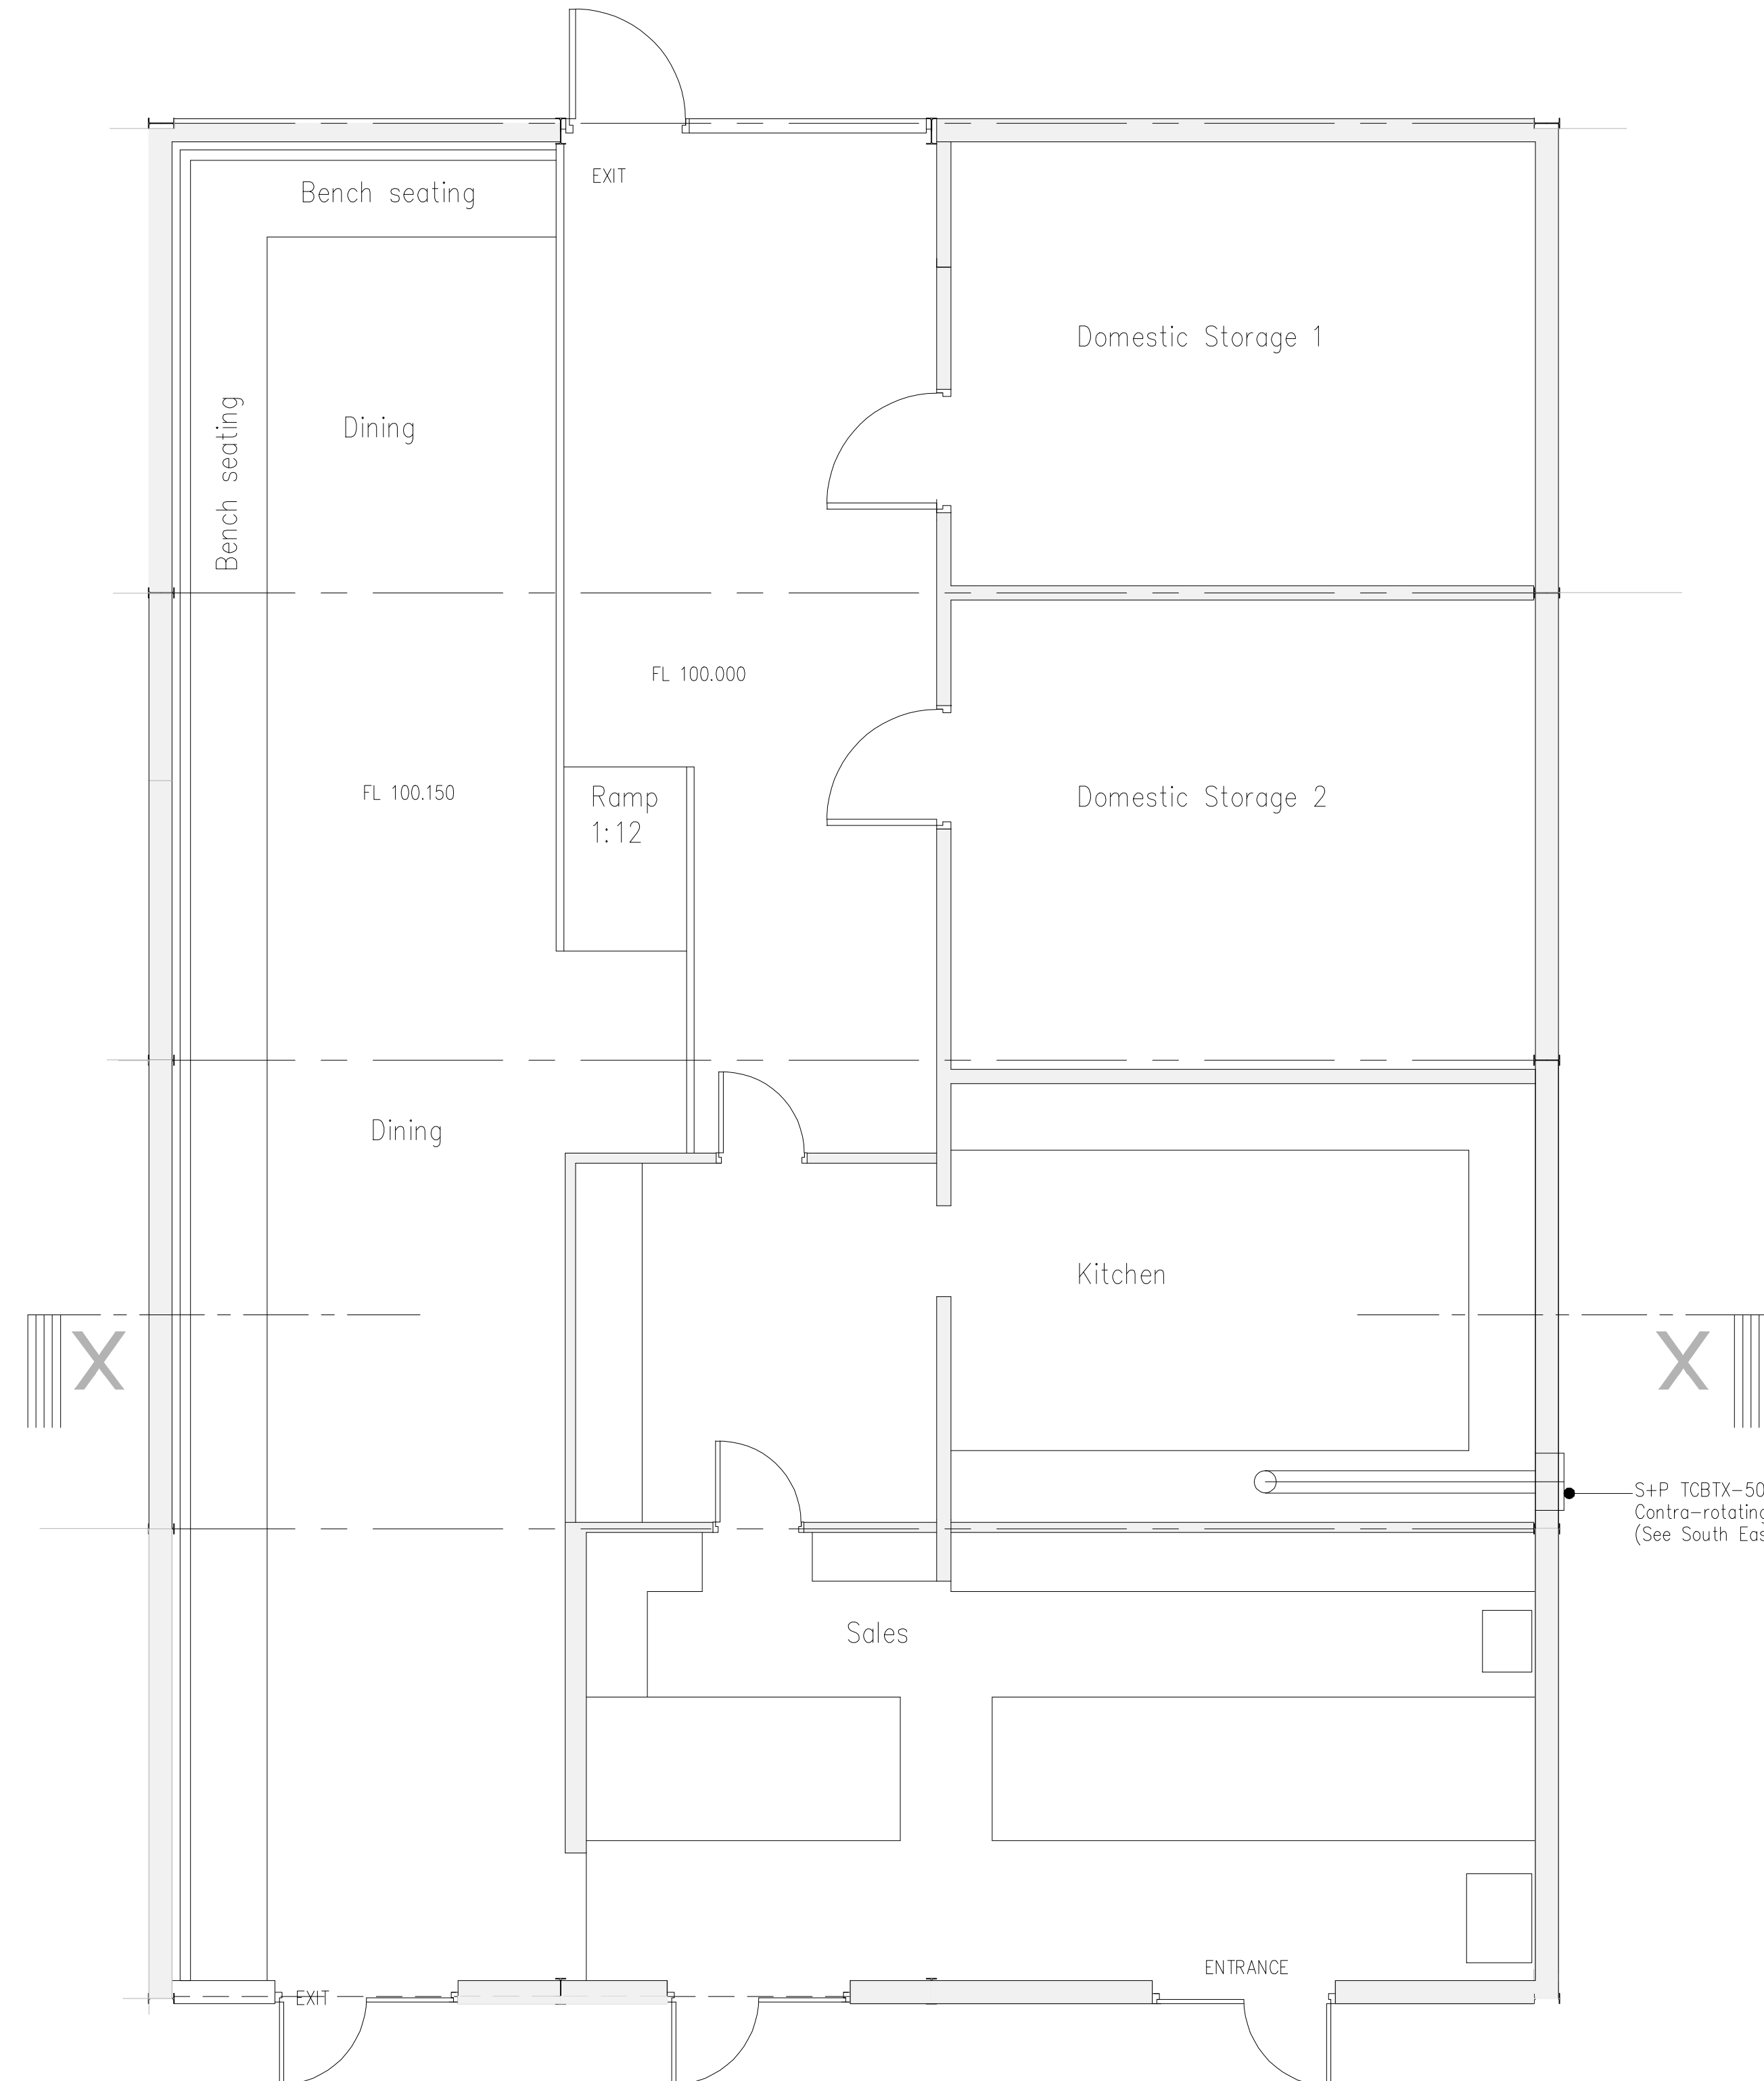


Ground Floor Scale 1:50


S+P TCBTX-500
Contra-rotating twin fan.
(See South East Elevation)

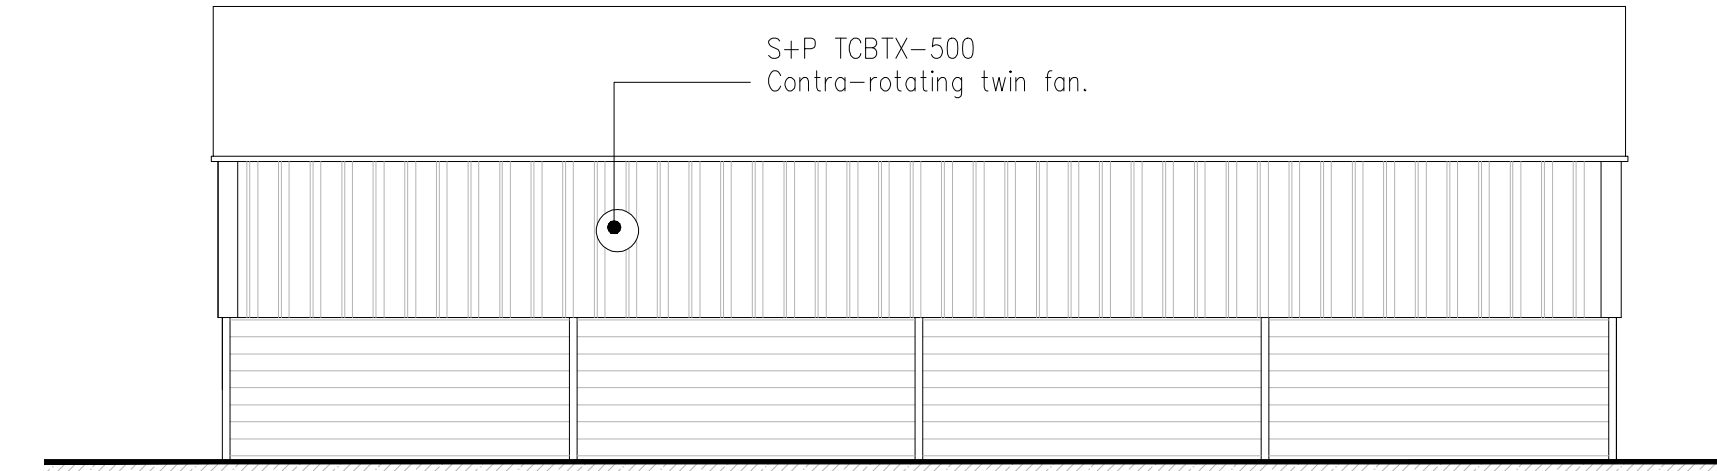


South East Elevation Scale 1:100

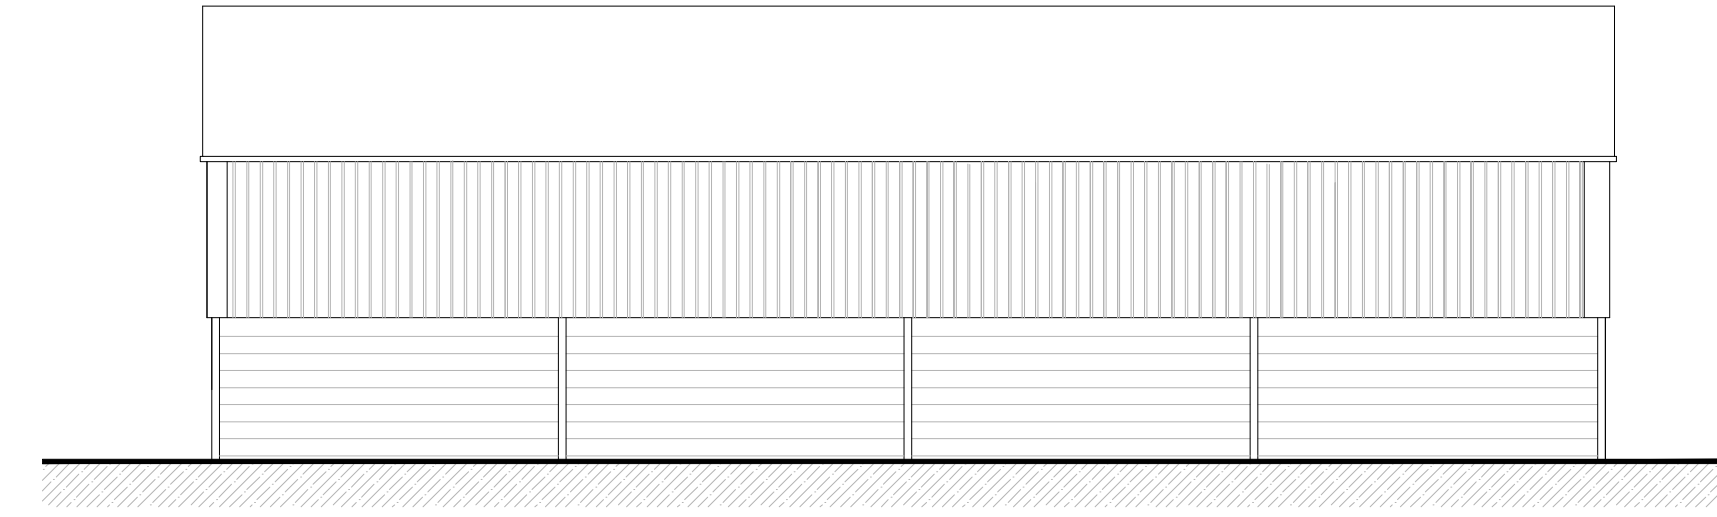

North West Elevation Scale 1:100

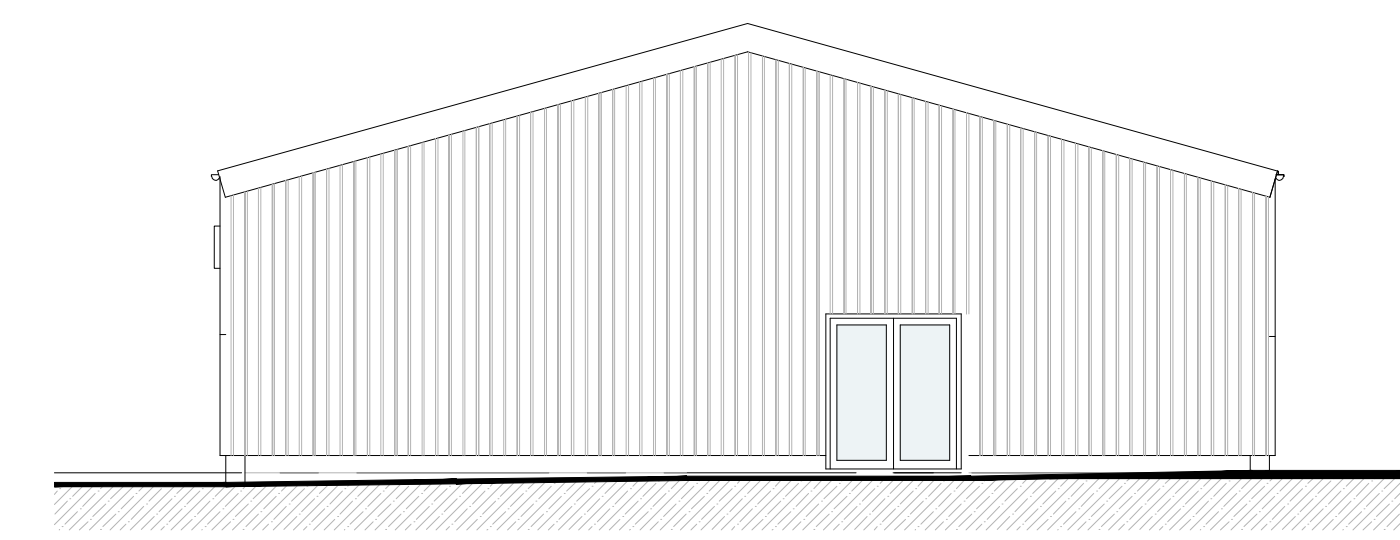

North East Elevation Scale 1:100

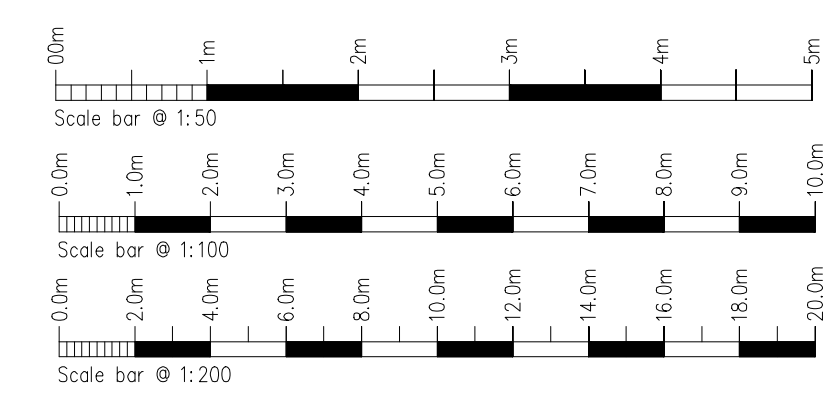

Rev.	Drawn	Comments.	Date

MAC
ARCHITECTURAL DESIGN LTD
Moorland House, 123 Moorland Road, Burslem, ST6 1JD.
T:01782 503302 E:admin@mac-arch.co.uk

Client:
Mr C Taylor

Project:
Proposed formation of Kitchen within existing retail outbuilding at Springfield House Hulme Lane. Hulme Stoke on Trent. Staffordshire ST3 5BH.

Title:
Plans & Elevations.

Status:
Planning.

Size A1: Drawn: April 2024 Drawing Ref: 1845-12