



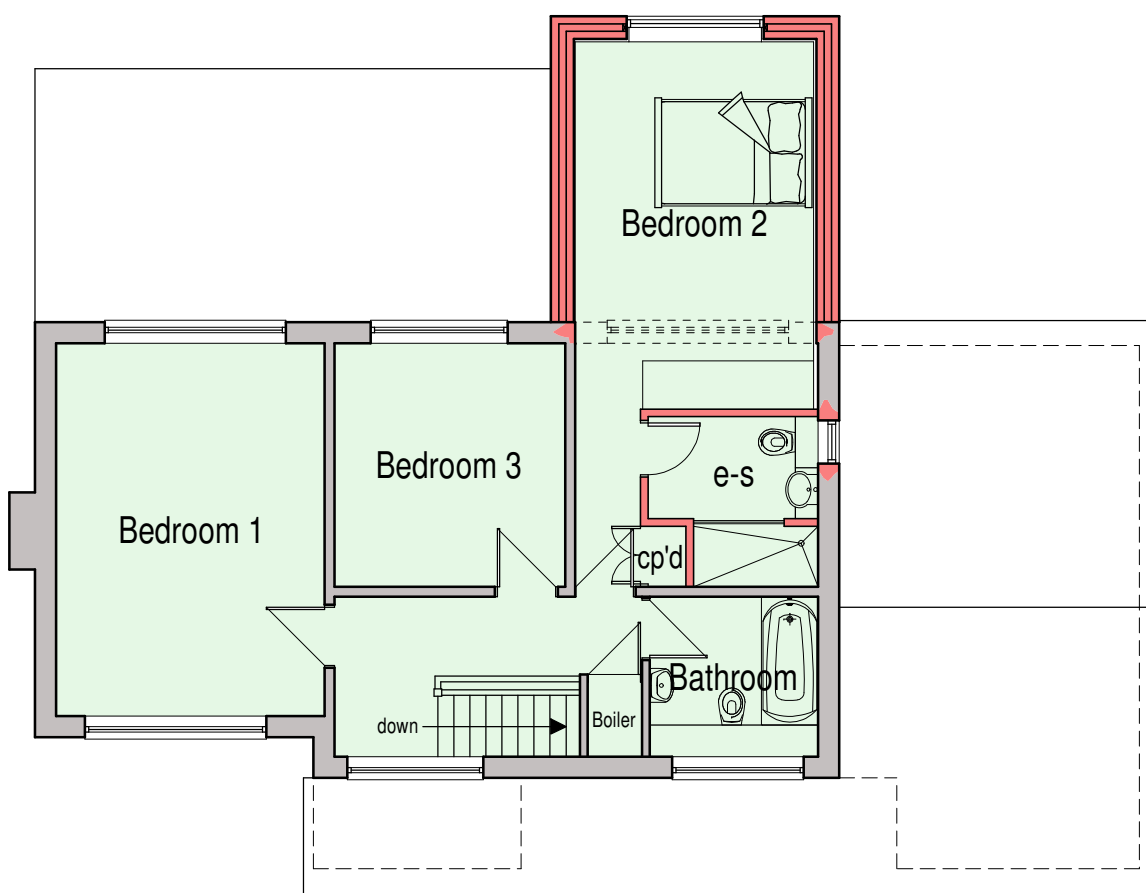

First Floor Plan

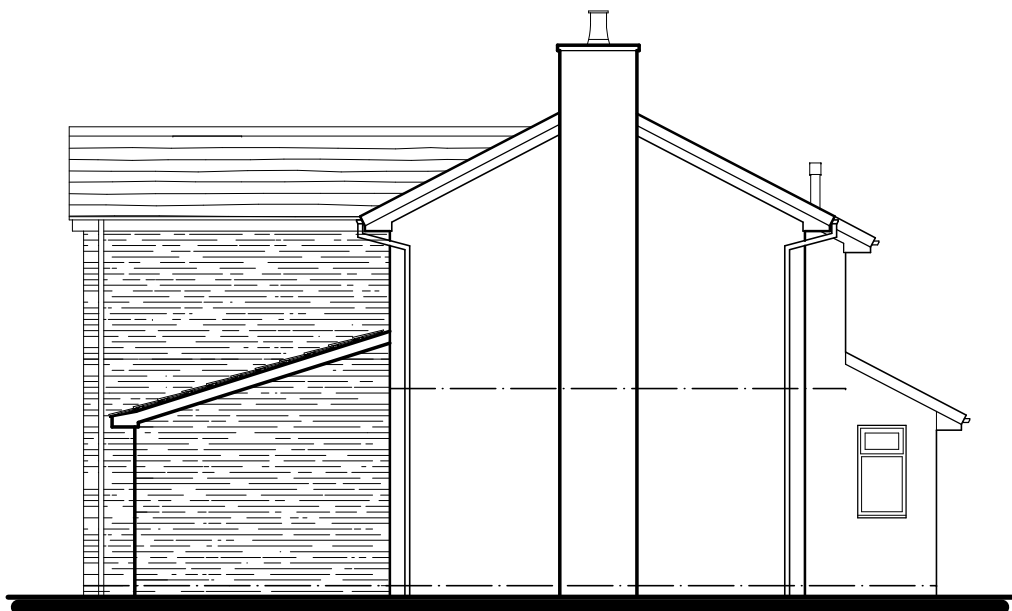

West Elevation




South Elevation



North Elevation

MATERIALS

- Roof tiles :-
Wienerberger Sandtoft Calderdale concrete roof tiles in a dark grey to compliment existing.
- Eaves :-
White uPVC fascia, soffit and barge board to match existing.
New soffit board to be introduced on the existing eaves where the current windows are being replaced.
- Rainwater goods :-
Black finish uPVC squareline gutters with square profile downpipes to match existing.
- Walls :-
Facing brickwork to match existing.
- Windows :-
White finish uPVC casement style windows to match existing.
- Doors :-
White finish aluminium bi-fold doorset to compliment existing windows / doors.

 

Mr & Mrs Mather

Proposed Extension and Alterations
14 Shirley Drive,
Alton,
Stoke-on-Trent,
ST10 4BB


Planning Proposal
Floor Plans and Elevations

Date	Sheet	Scale
November 2023	A2	1:100
Dwg No.	Rev.	Drawn
2023-2836-02	E	RG
A - 21/12/2023 - ALTERATIONS IMPLEMENTED TO SUIT CLIENT FEEDBACK		
B - 31/01/2024 - ALTERATIONS IMPLEMENTED TO SUIT CLIENT FEEDBACK		
C - 01/03/2024 - ALTERATIONS IMPLEMENTED TO SUIT CLIENT FEEDBACK		
D - 02/04/2024 - SHOWER SCREEN AMENDED, DINING BI-FOLD AMENDED		
E - 18/04/2024 - SHOWER DIVIDER AMENDED		



10 Cawdry Buildings, Fountain Street, Leek. ST13 6JP
Telephone: 01538 386002
E-mail: info@sammonsltd.co.uk
Web: www.sammonsltd.co.uk

This drawing is copyright.
All dimensions must be checked prior to commencement.

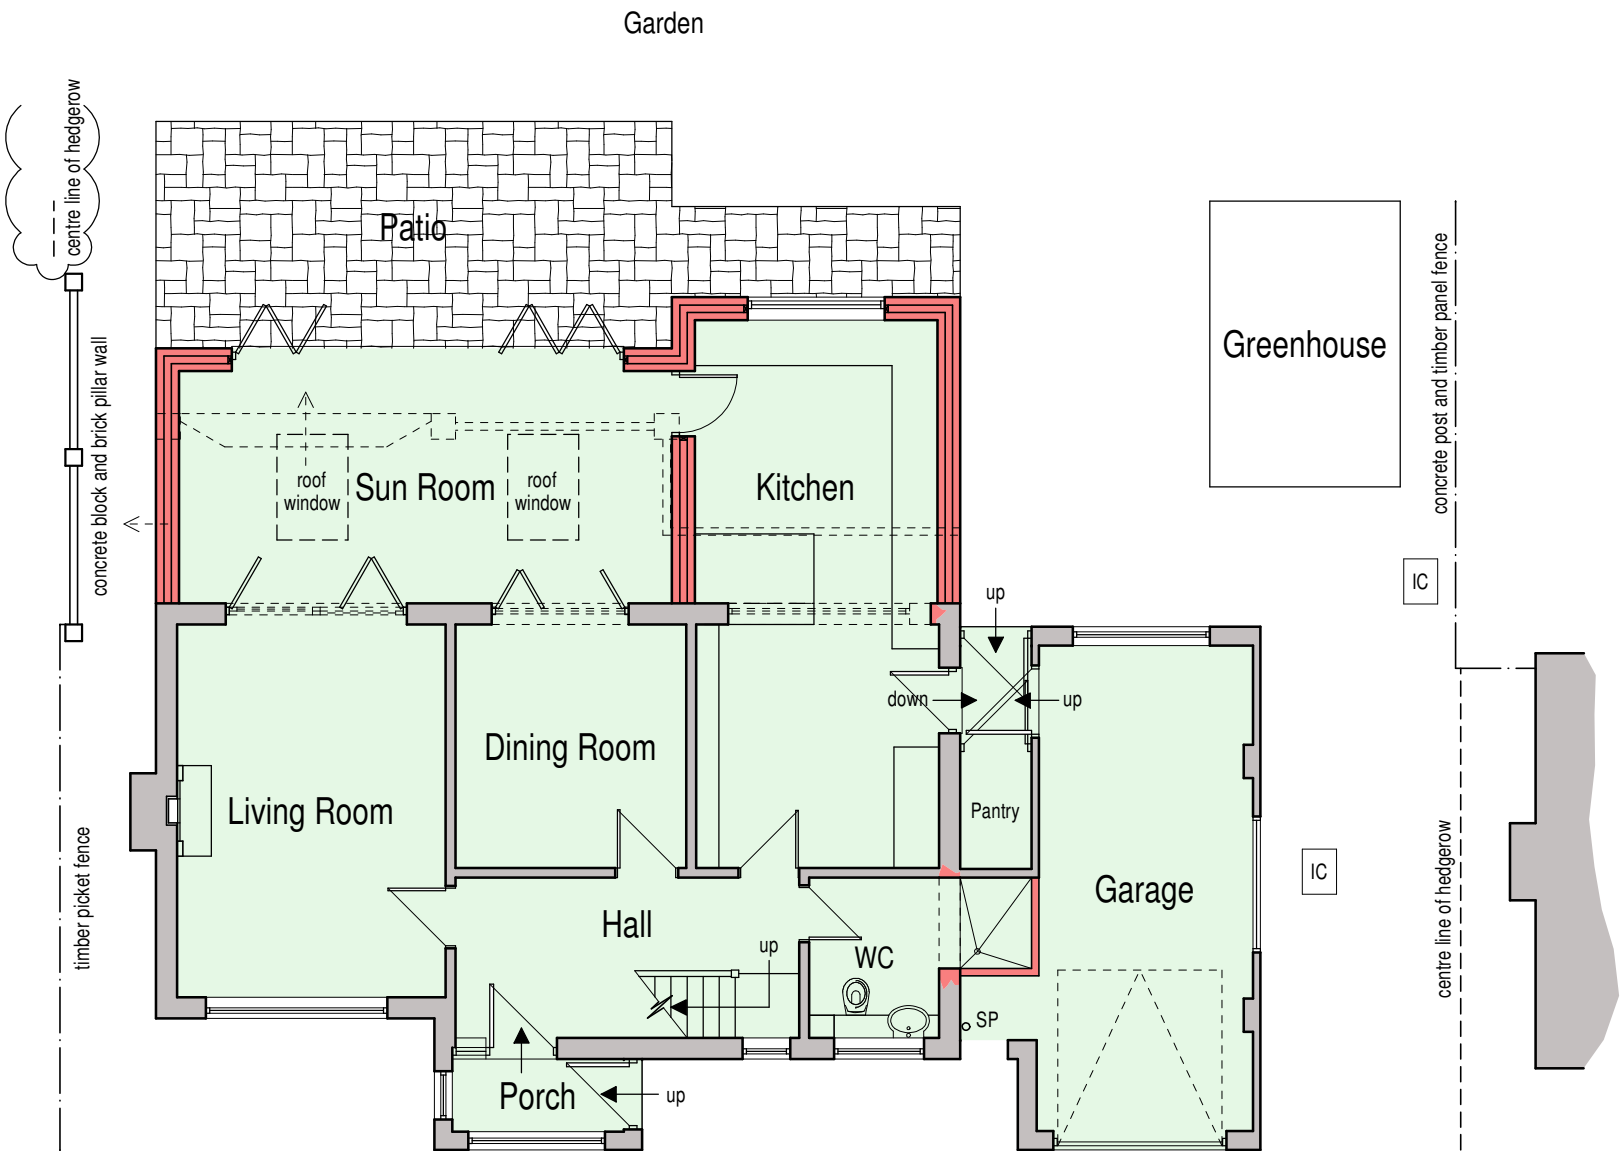

Ground Floor Plan