


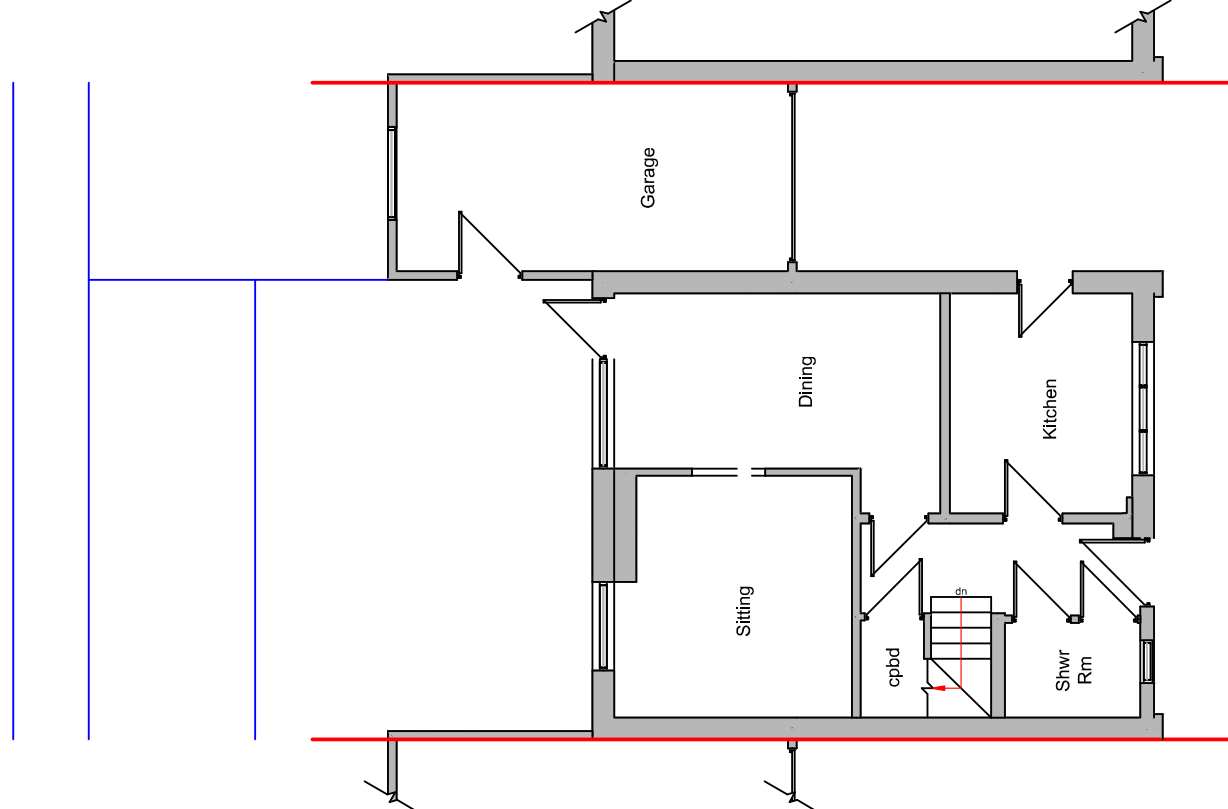
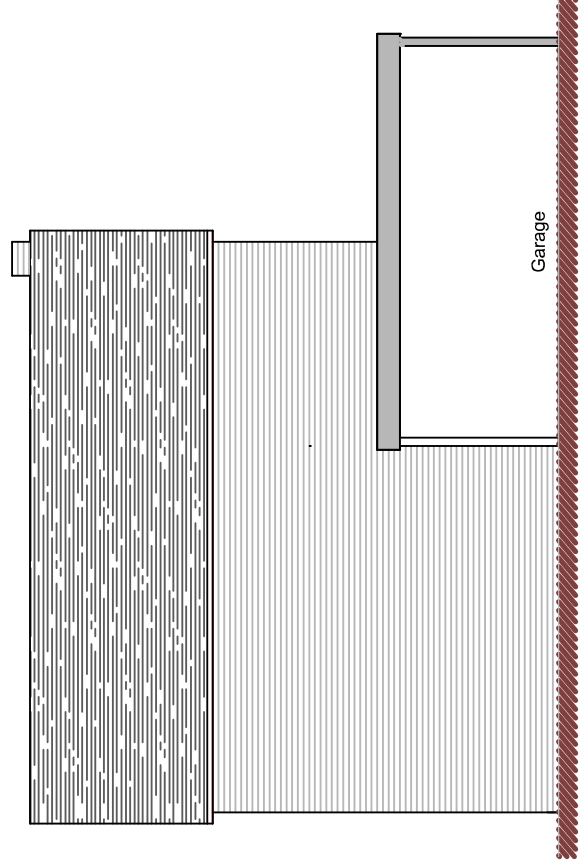


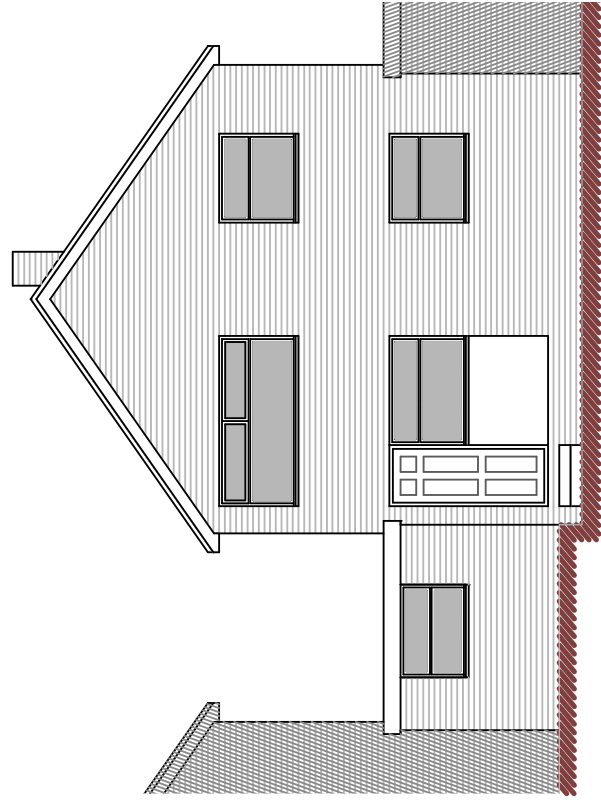

Ground Floor Plan

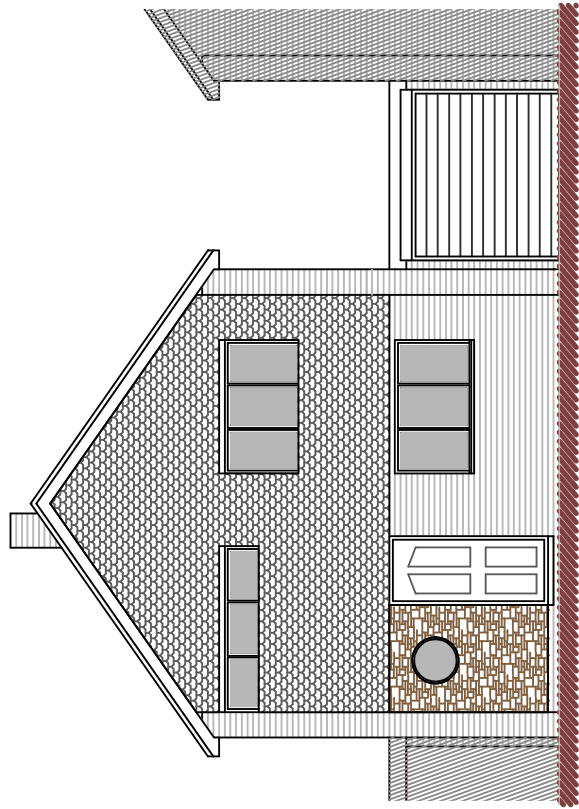

SCALE 1:100

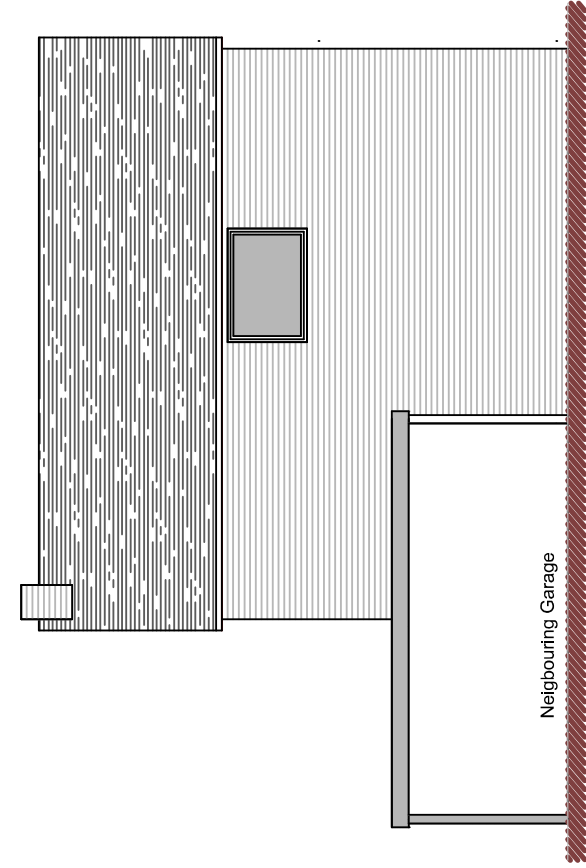

**DBD Architectural
Consultancy Ltd ©2024**

1. Copyright is vested with DBD Architectural Consultancy Ltd.

2. All dimensions to be checked on site before proceeding.

3. Contractor to check/adjust dimensions of new work to suit existing conditions.
Do not assume existing structure or details are plumb, square or level.

4. Contractor must notify the architect of any discrepancies before proceeding.

5. All drawings to be read in conjunction with all other consultants drawings and specs.

[illegible]

Mr & Mrs Riley
35 Hillside Road
Cheddleton
ST13 7JQ

Single storey rear extension and part garage conversion with raised roof

Plans as Existing

Project: 1.00000000	Size: A2	Date: 04.03.24	Job No: 2414
	Scale: 1:100		
Drawing Number: PL 02A			