

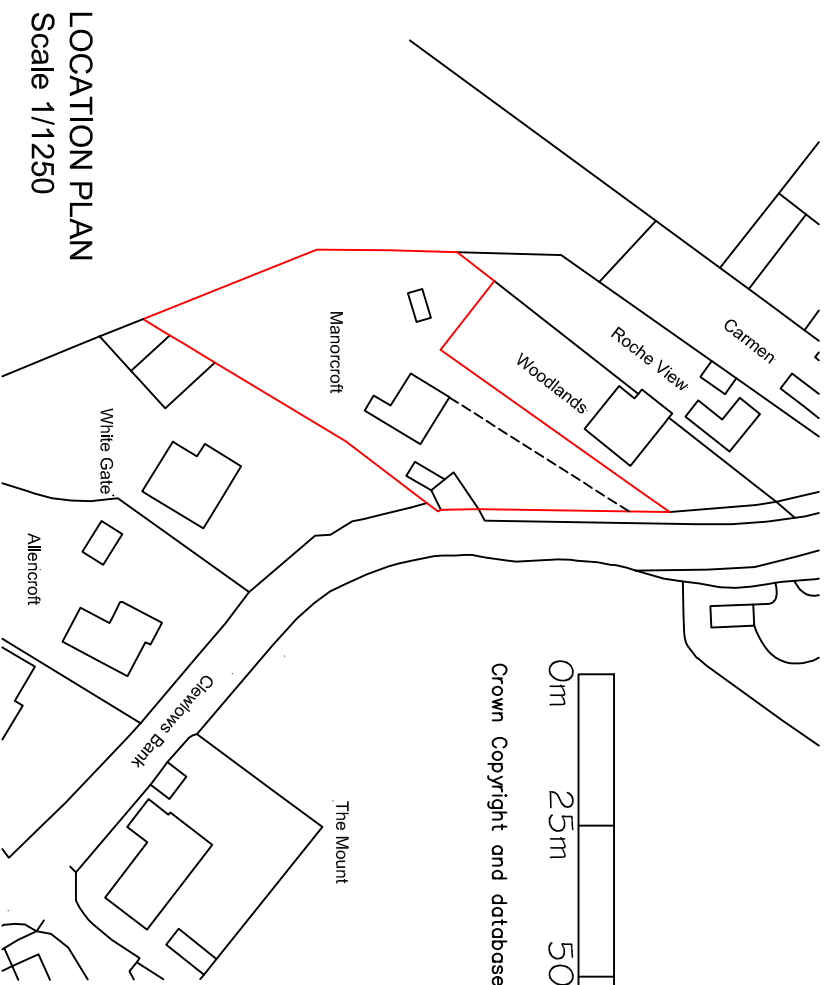
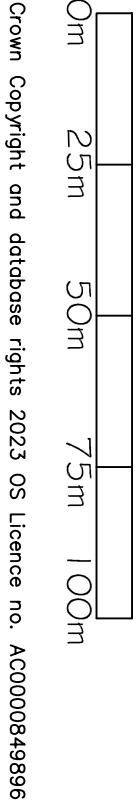
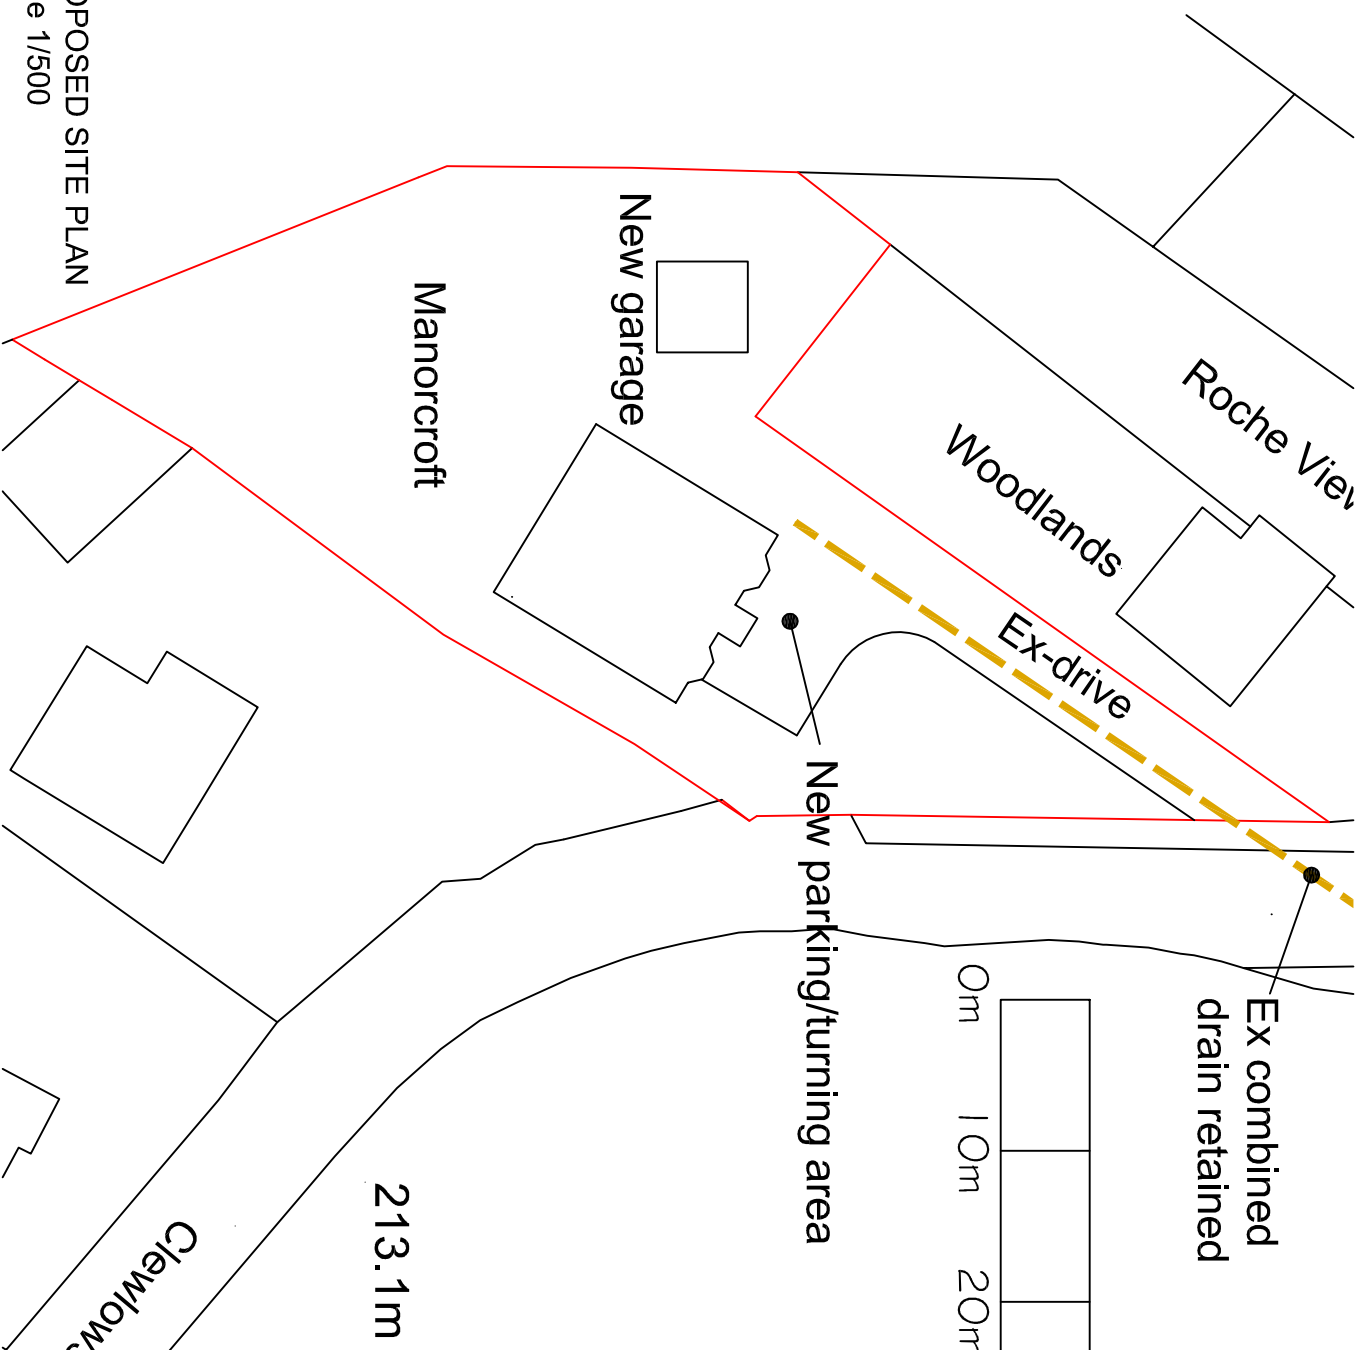


NORTH

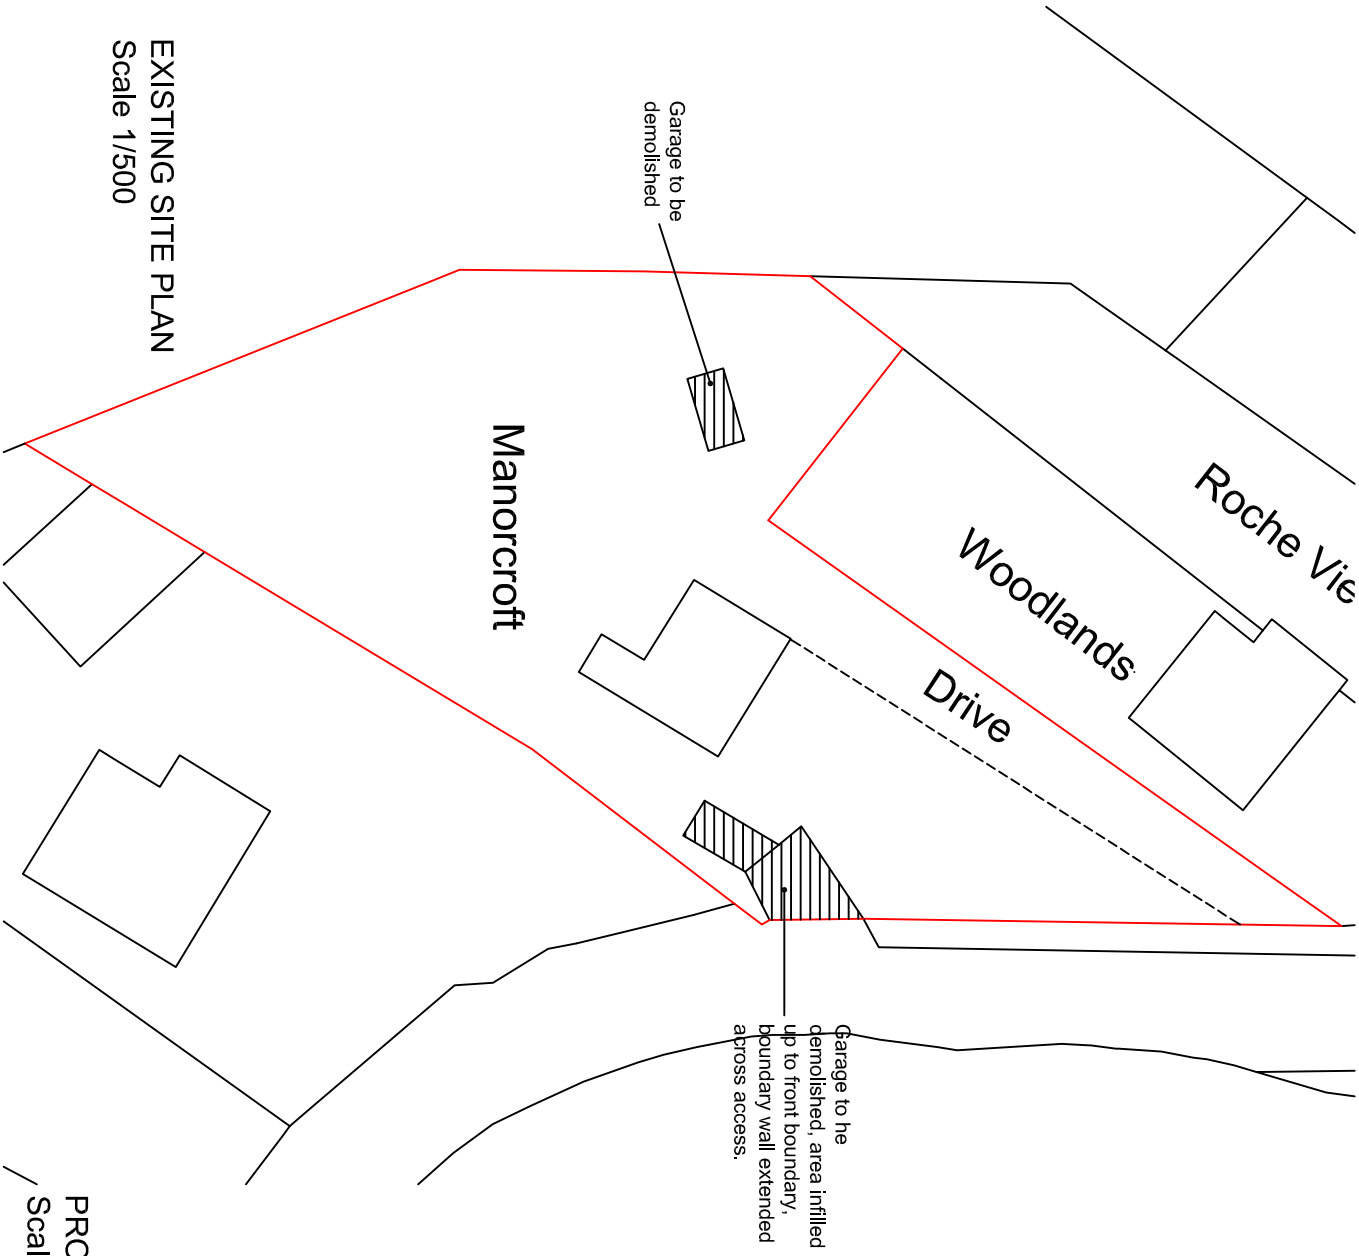

NEW GARAGE

New double garage to replace existing single garage. 6.6m x 6.5m plan area, 2.4m to eaves and 4m to ridge. Walls and roof finishes to match dwelling

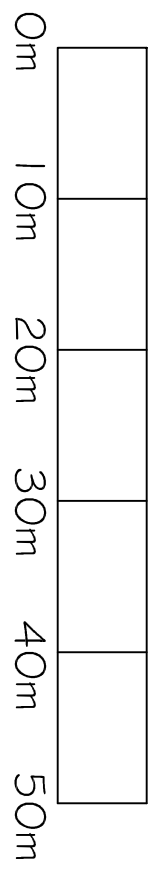


213.1m

PARKING:

Ex-northern drive up to house to be retained as only access into the site.

New parking / turning area provided at front of property. Parking provision for 3 - 4 vehicles at front and side of house which can turn within the site and exit in a forward gear.

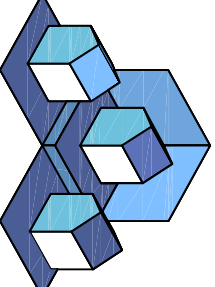	
Andrew Lamb Design	
Andrew Lamb tel: 07791500789 e-mail: alambdesign@outlook.com	
Client Mr J. Morton	
Project Manorcroft, Clewlow's Bank, Bagnall, ST9 9LP	
Subject Site Plans	
Scale As shown @ A3	Date Nov 2023
Drawing No. AL001-02 Rev C	Sheet
This drawing is copyright and is issued under the condition that it is not to be copied wholly or in part without the consent in writing of Andrew Lamb, contractors to check all dimensions on site.	