




Park View Farm - livestock building

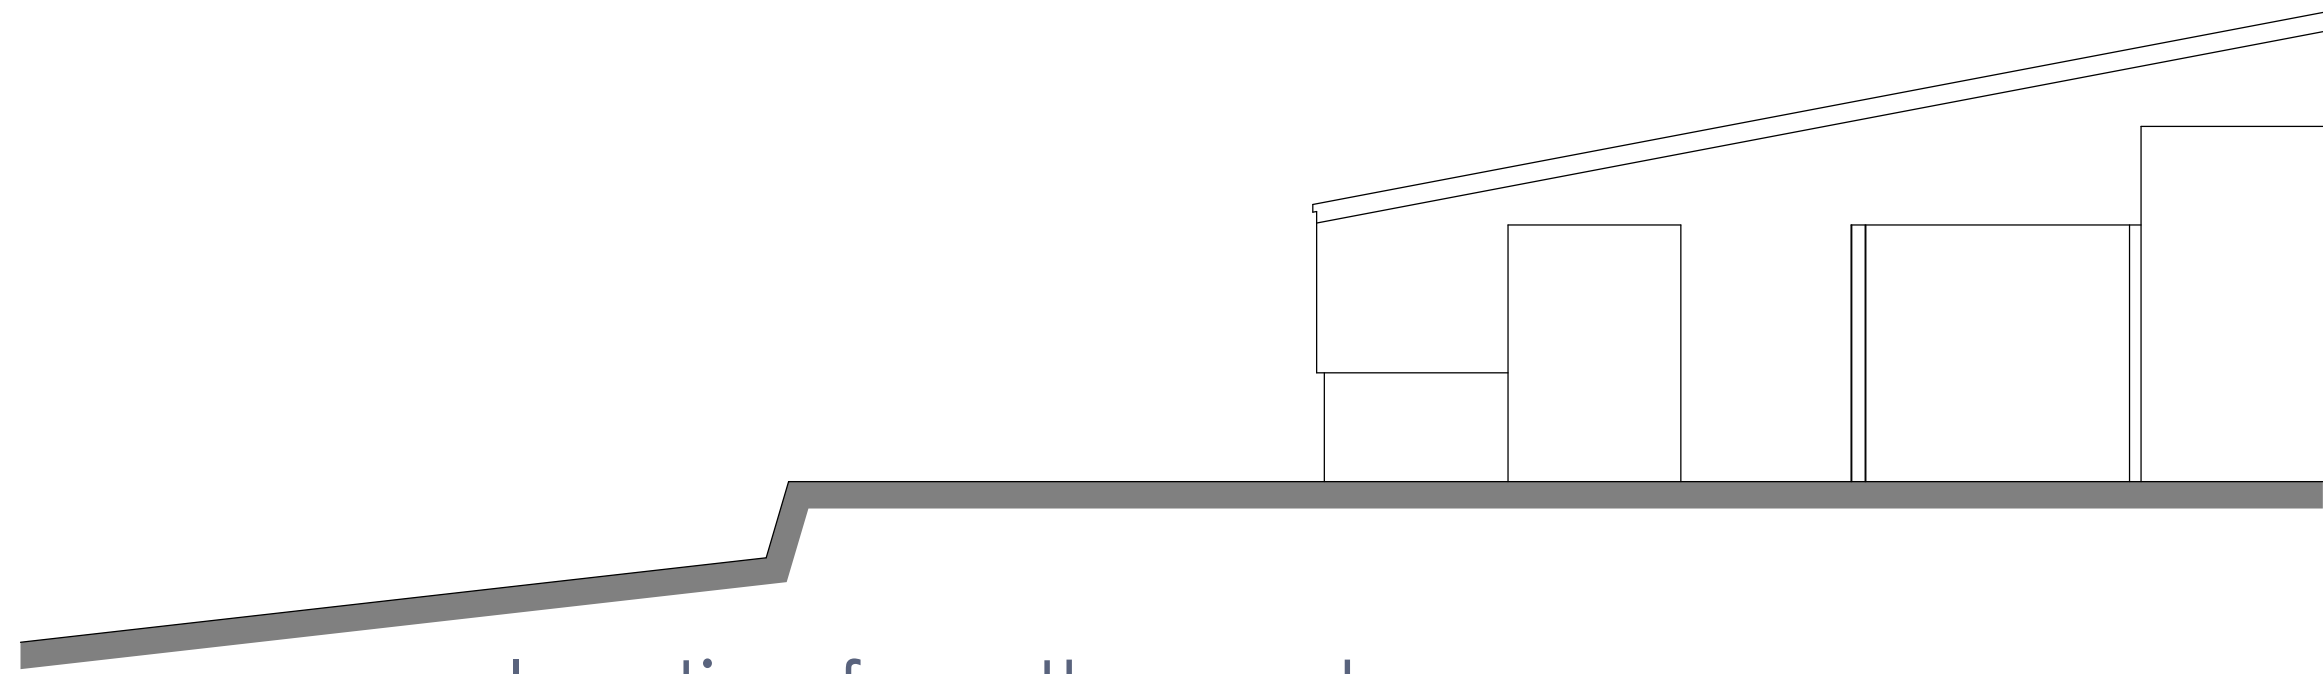


elevation from the yard
EXISTING

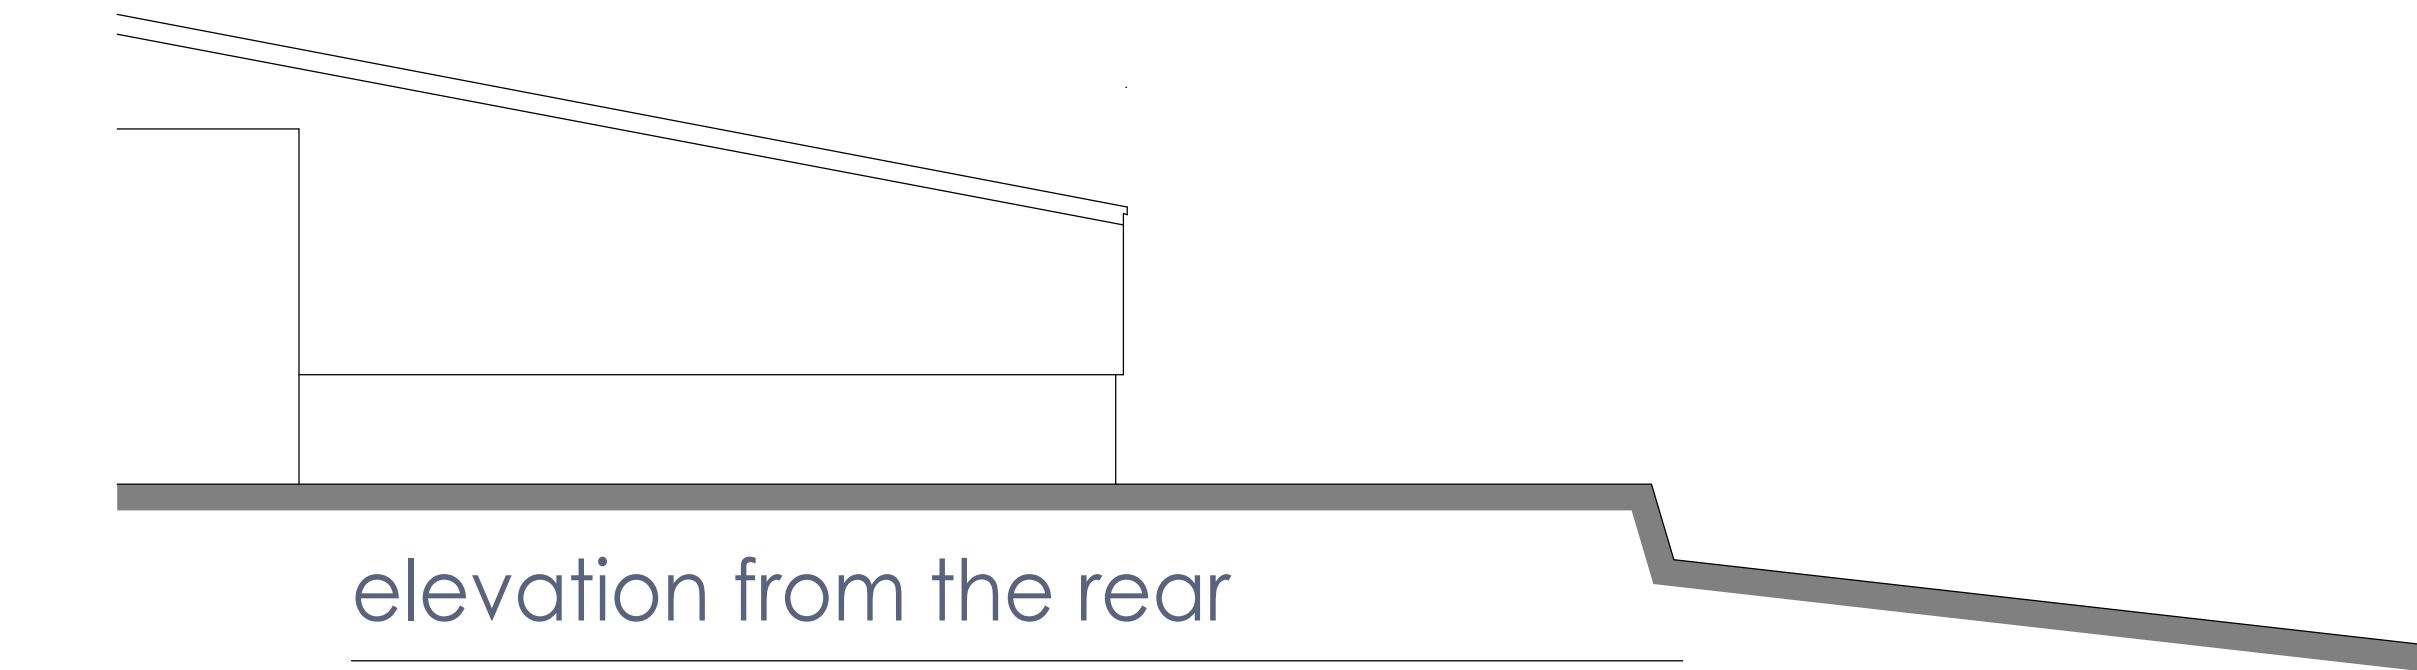

elevation from the rear
EXISTING

 

elevation from the field
EXISTING

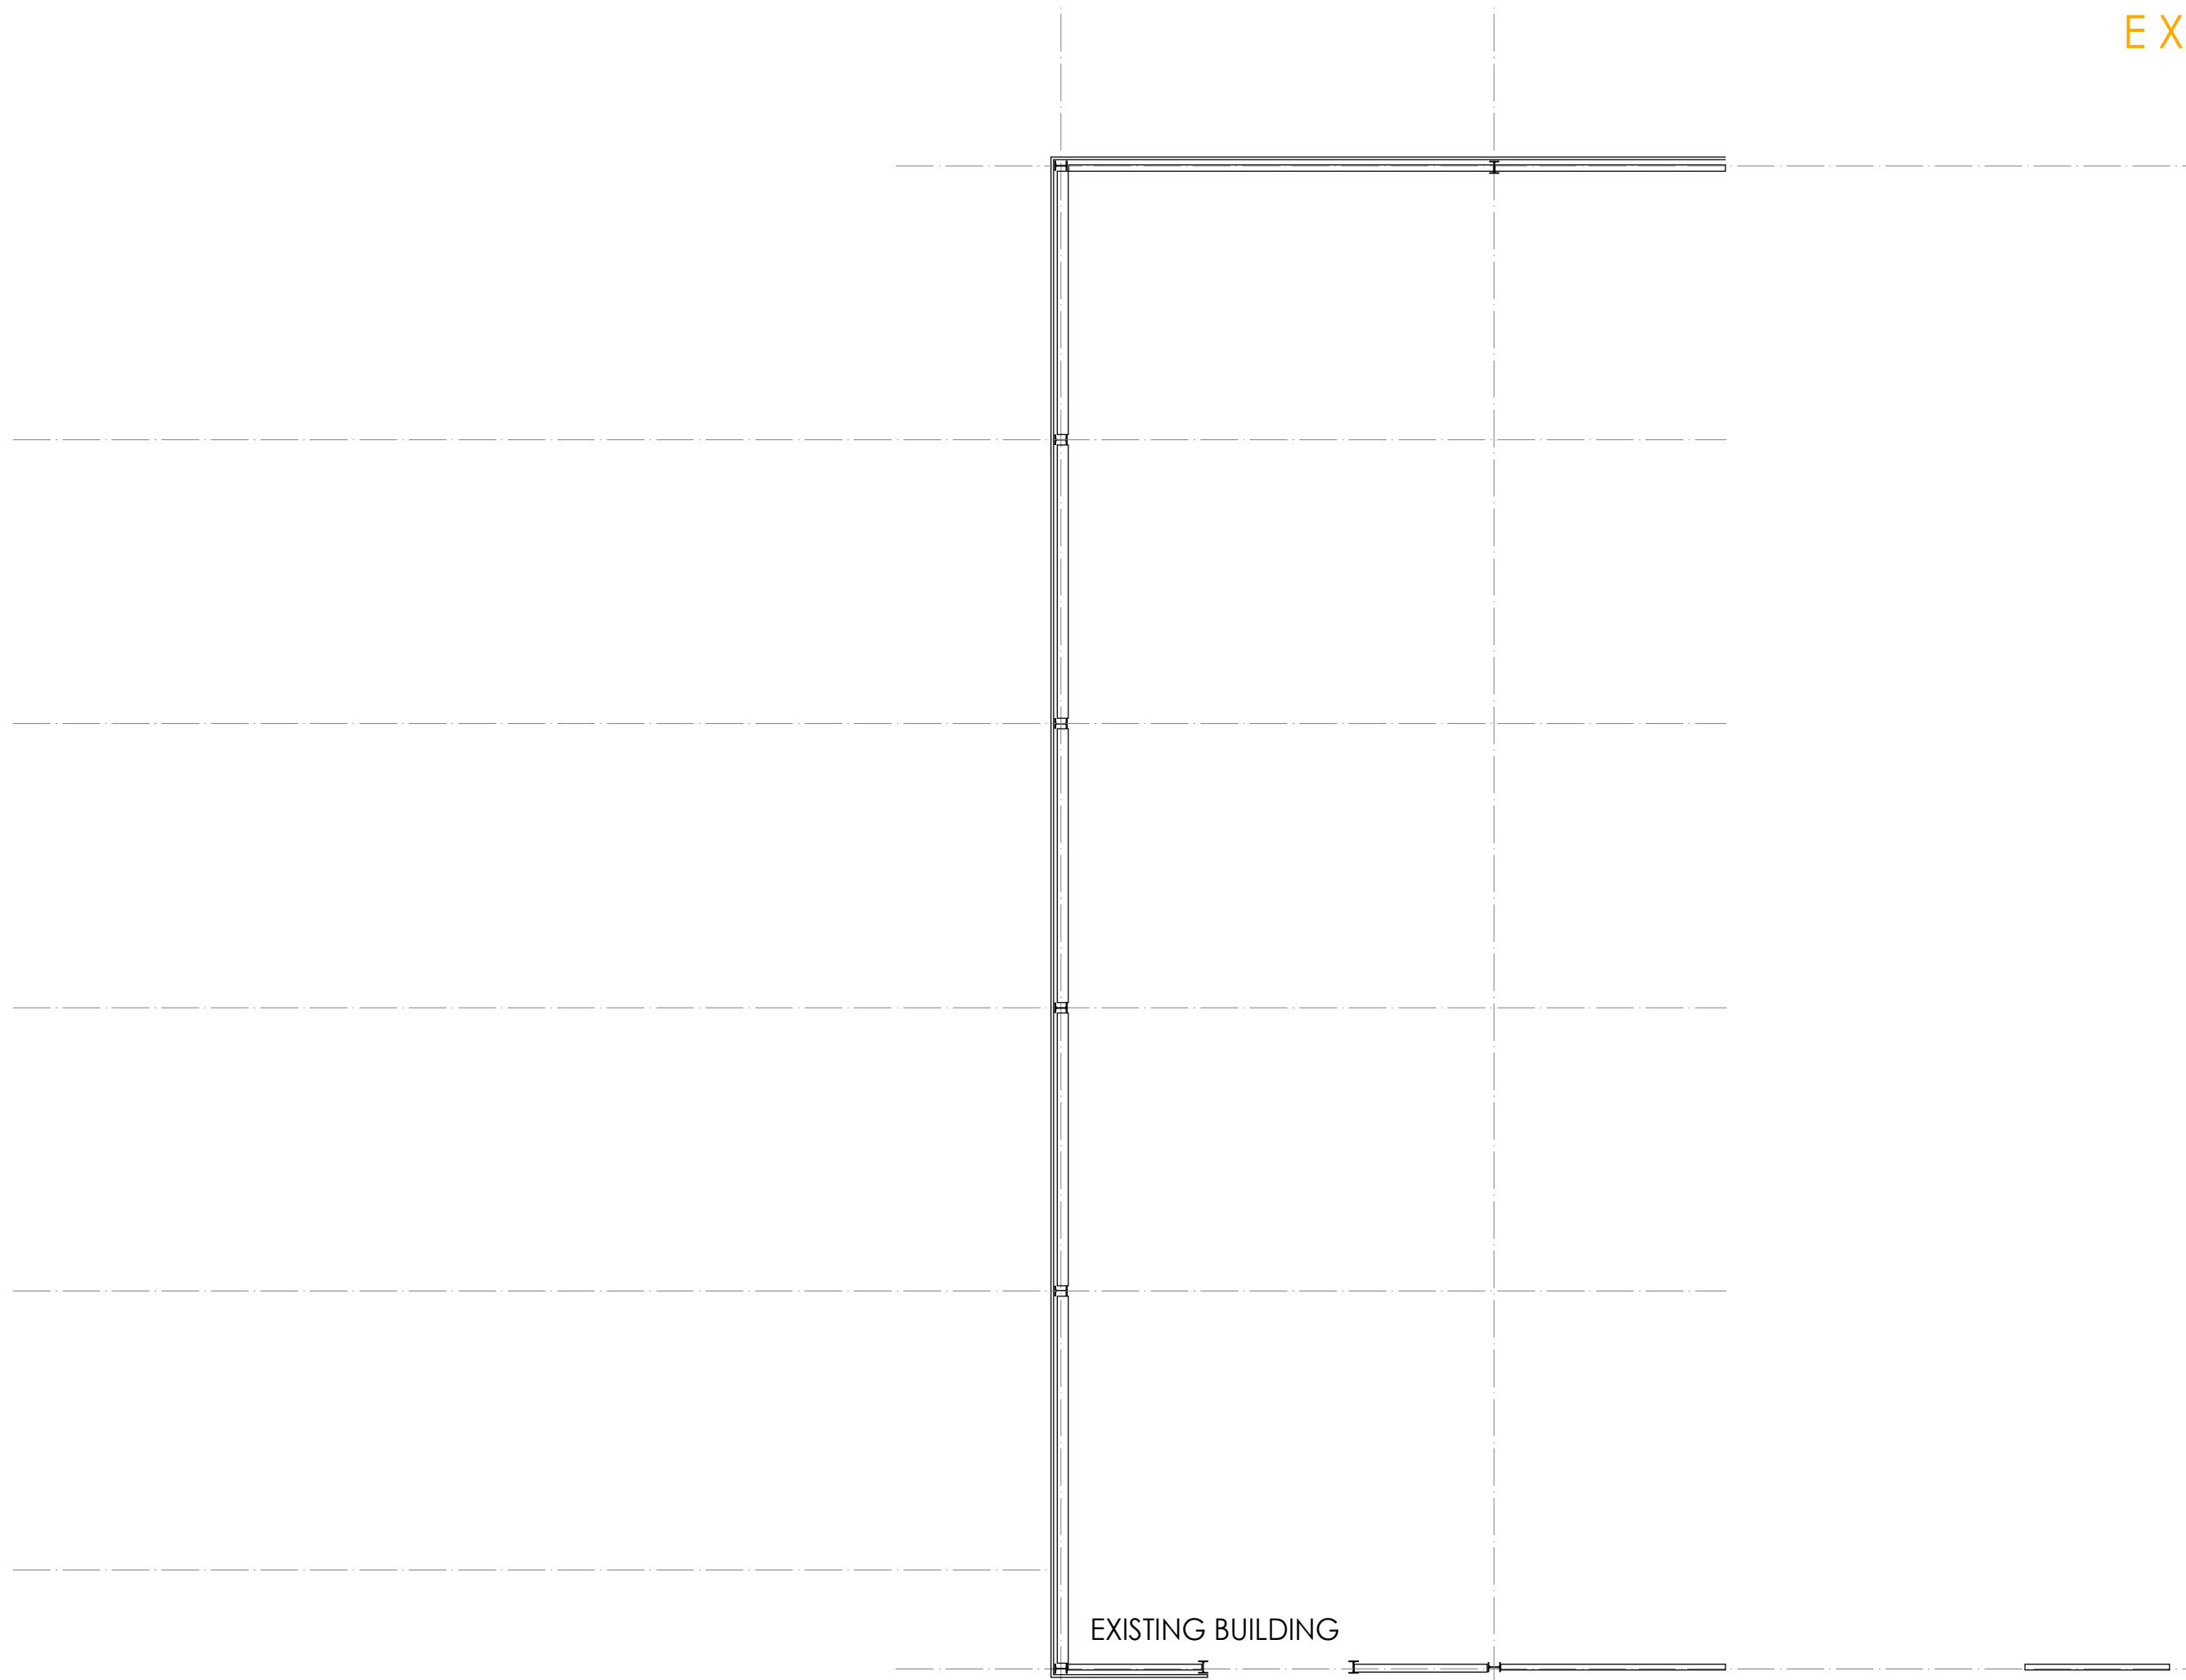

ground floor plan - general
EXISTING

AI

Client			
Mr & Mrs. S. Shenton			
Contract			
Proposed construction of new livestock building at Park View Farm, Stoney Lane, Cauldon			
Drawing Title			
Existing Conditions Floor Plans and Elevations			
Date	April 2024	Status	Preliminary
Scale	1:100	Contract Number	6070
Dwg. No.	6070 - 001	Revision Suffix	
Revisions			