


MRS RANGLES

Proposed Conversion of Outbuilding
Into Holiday Let at
The Old Rectory,
Holt Lane,
Kingsley,
Stoke-on-Trent, ST10 2BA
Planning Conditions
Roof Plan

Date	Sheet	Scale
March 2022	A3	1:100
Dwg No.	Rev.	Drawn
2019-2442-22	A	NAW

A - 15/03/2024 - RAISED RIDGE TILES ADDED TO DRAWING

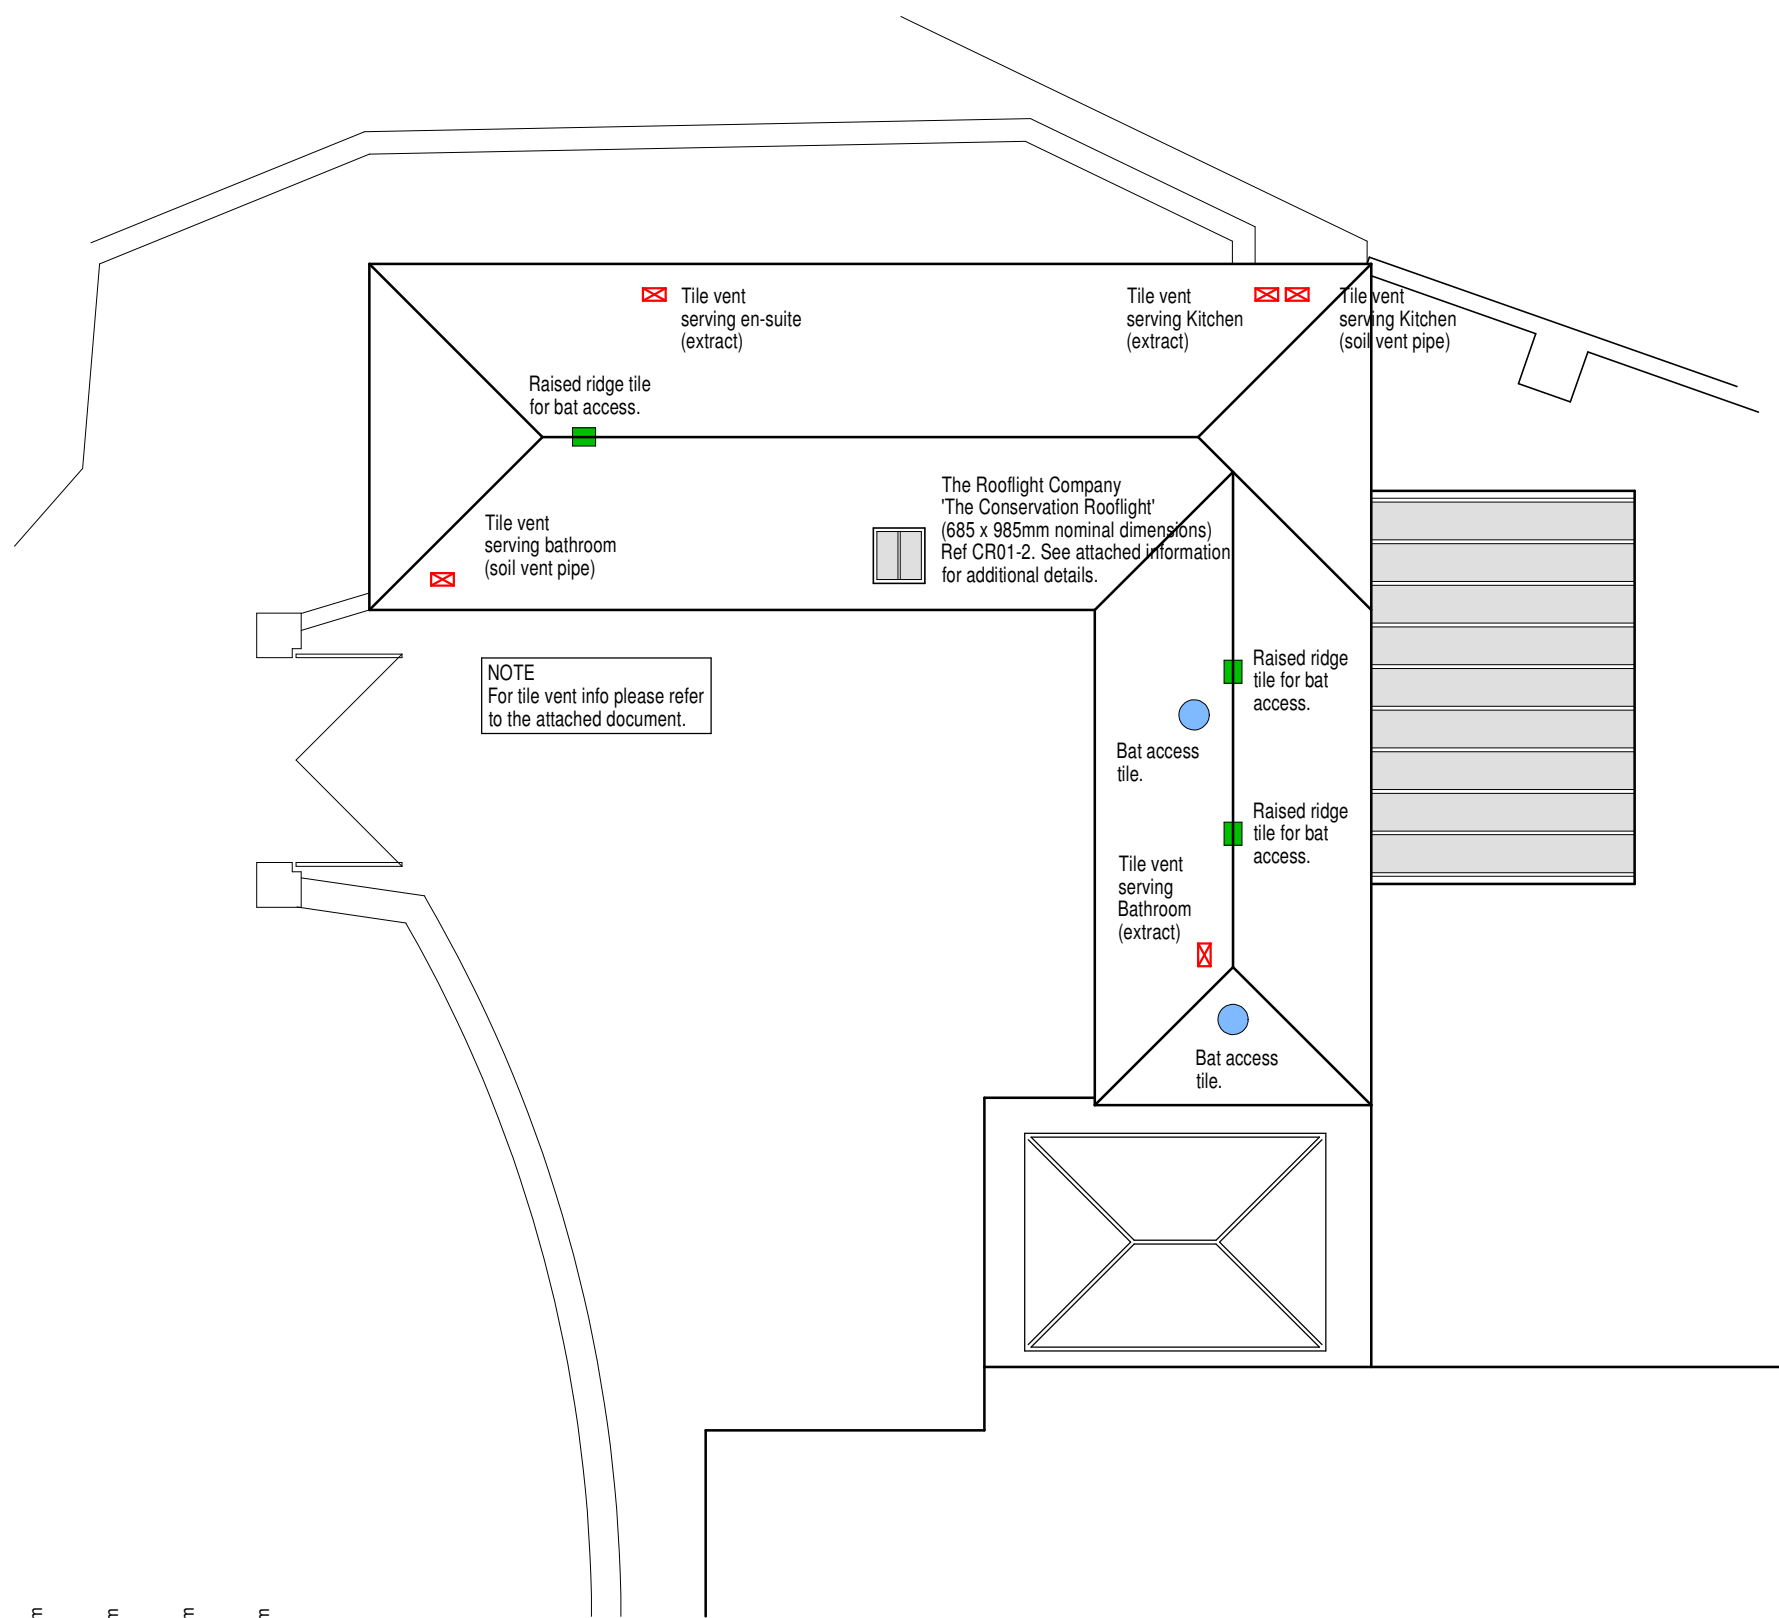

10 Cawdry Buildings, Fountain Street, Leek. ST13 6JP
Telephone: 01538 386002
E-mail: info@sammonsLtd.co.uk
Web: www.sammonsLtd.co.uk

This drawing is copyright.
All dimensions must be checked prior to commencement.